


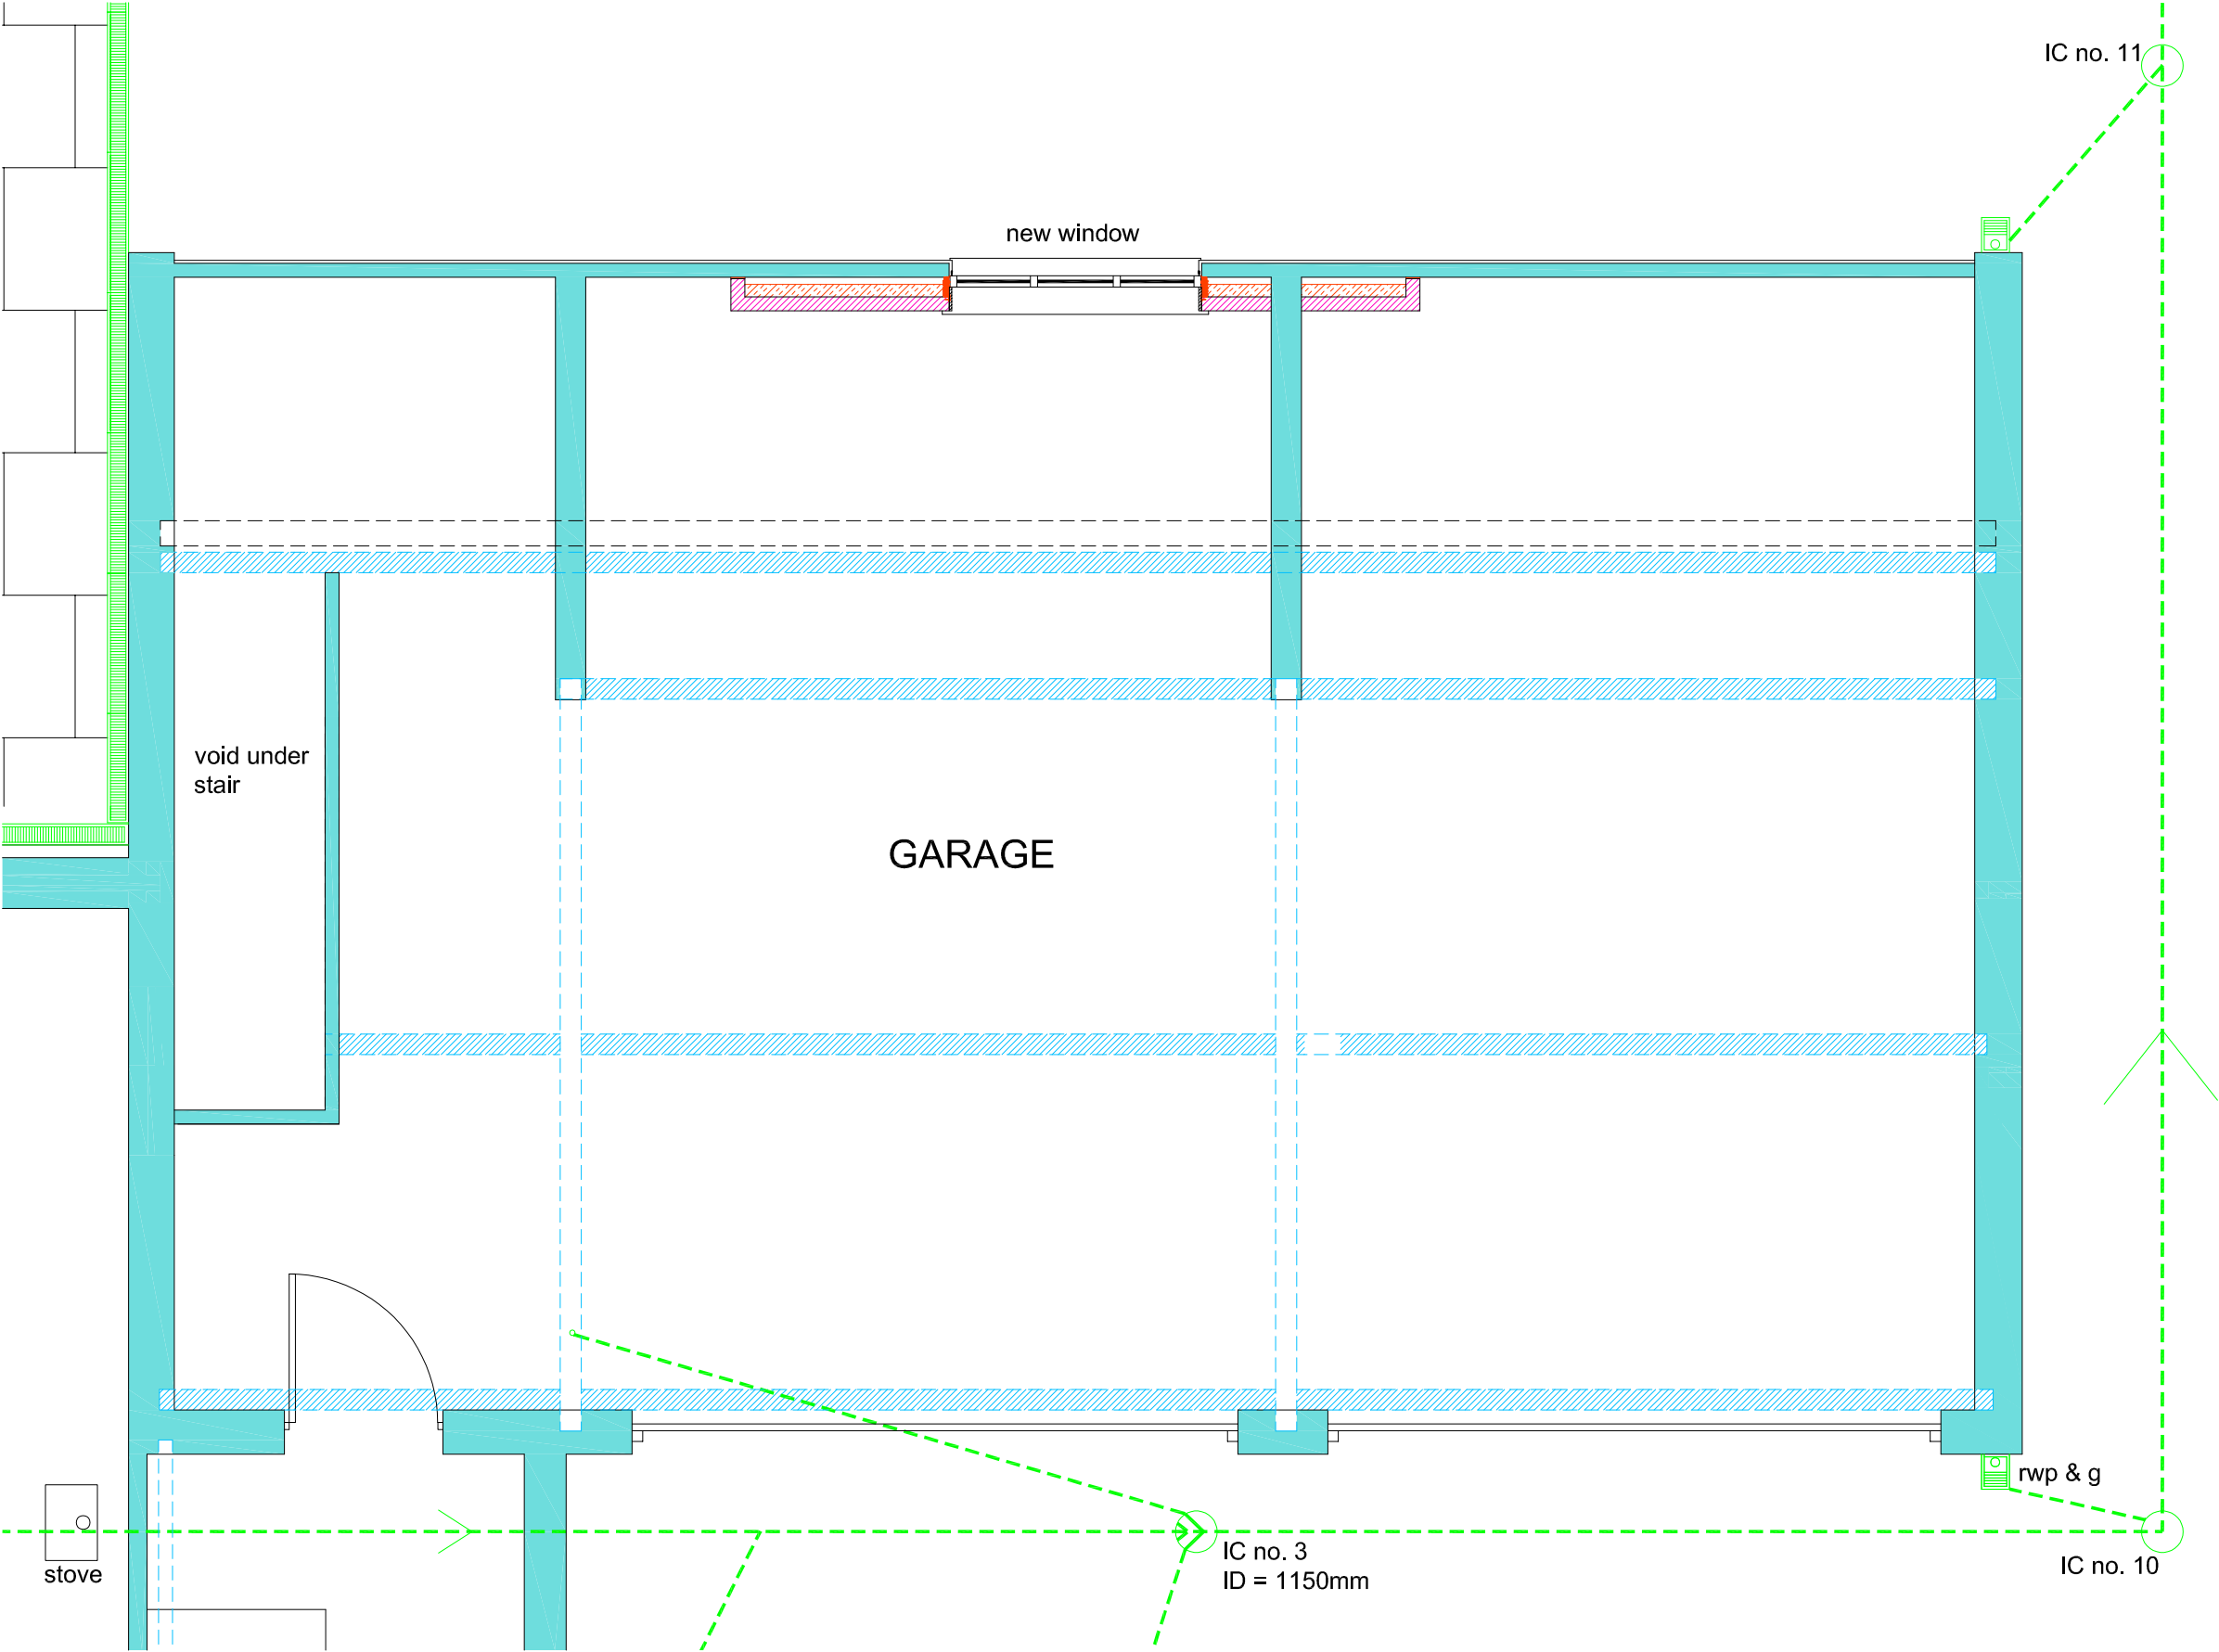

PLANNING APPLICATION			
rev	description	date	
drawn	Paul McGuire	date	06/10/26
Paul McGuire MCIAT. ACIOB. Chartered Architectural Technologist 46 Riley Park Kirkburton Huddersfield HD8 0SA T. +44 (0)1484 602893 M. 07960 303343 E. info@pmcg-archtech.co.uk Web. www.pmcg-archtech.co.uk CIAT CHARTERED PRACTICE			
client Dr. K & Mrs. B. HELLAWELL			
project PROPOSED BALCONY EXTENSION OVER GARAGE			
address THORNCLIFF SPRING FARM 12 THORNCLIFF GREEN KIRKBURTON HUDDERSFIELD HD8 0UQ			
drawing title GROUND FLOOR PLAN AS PROPOSED			
scale	prefix	drawing No	rev
1:50 @ A3	2025.05	(KBH) PD 06	