



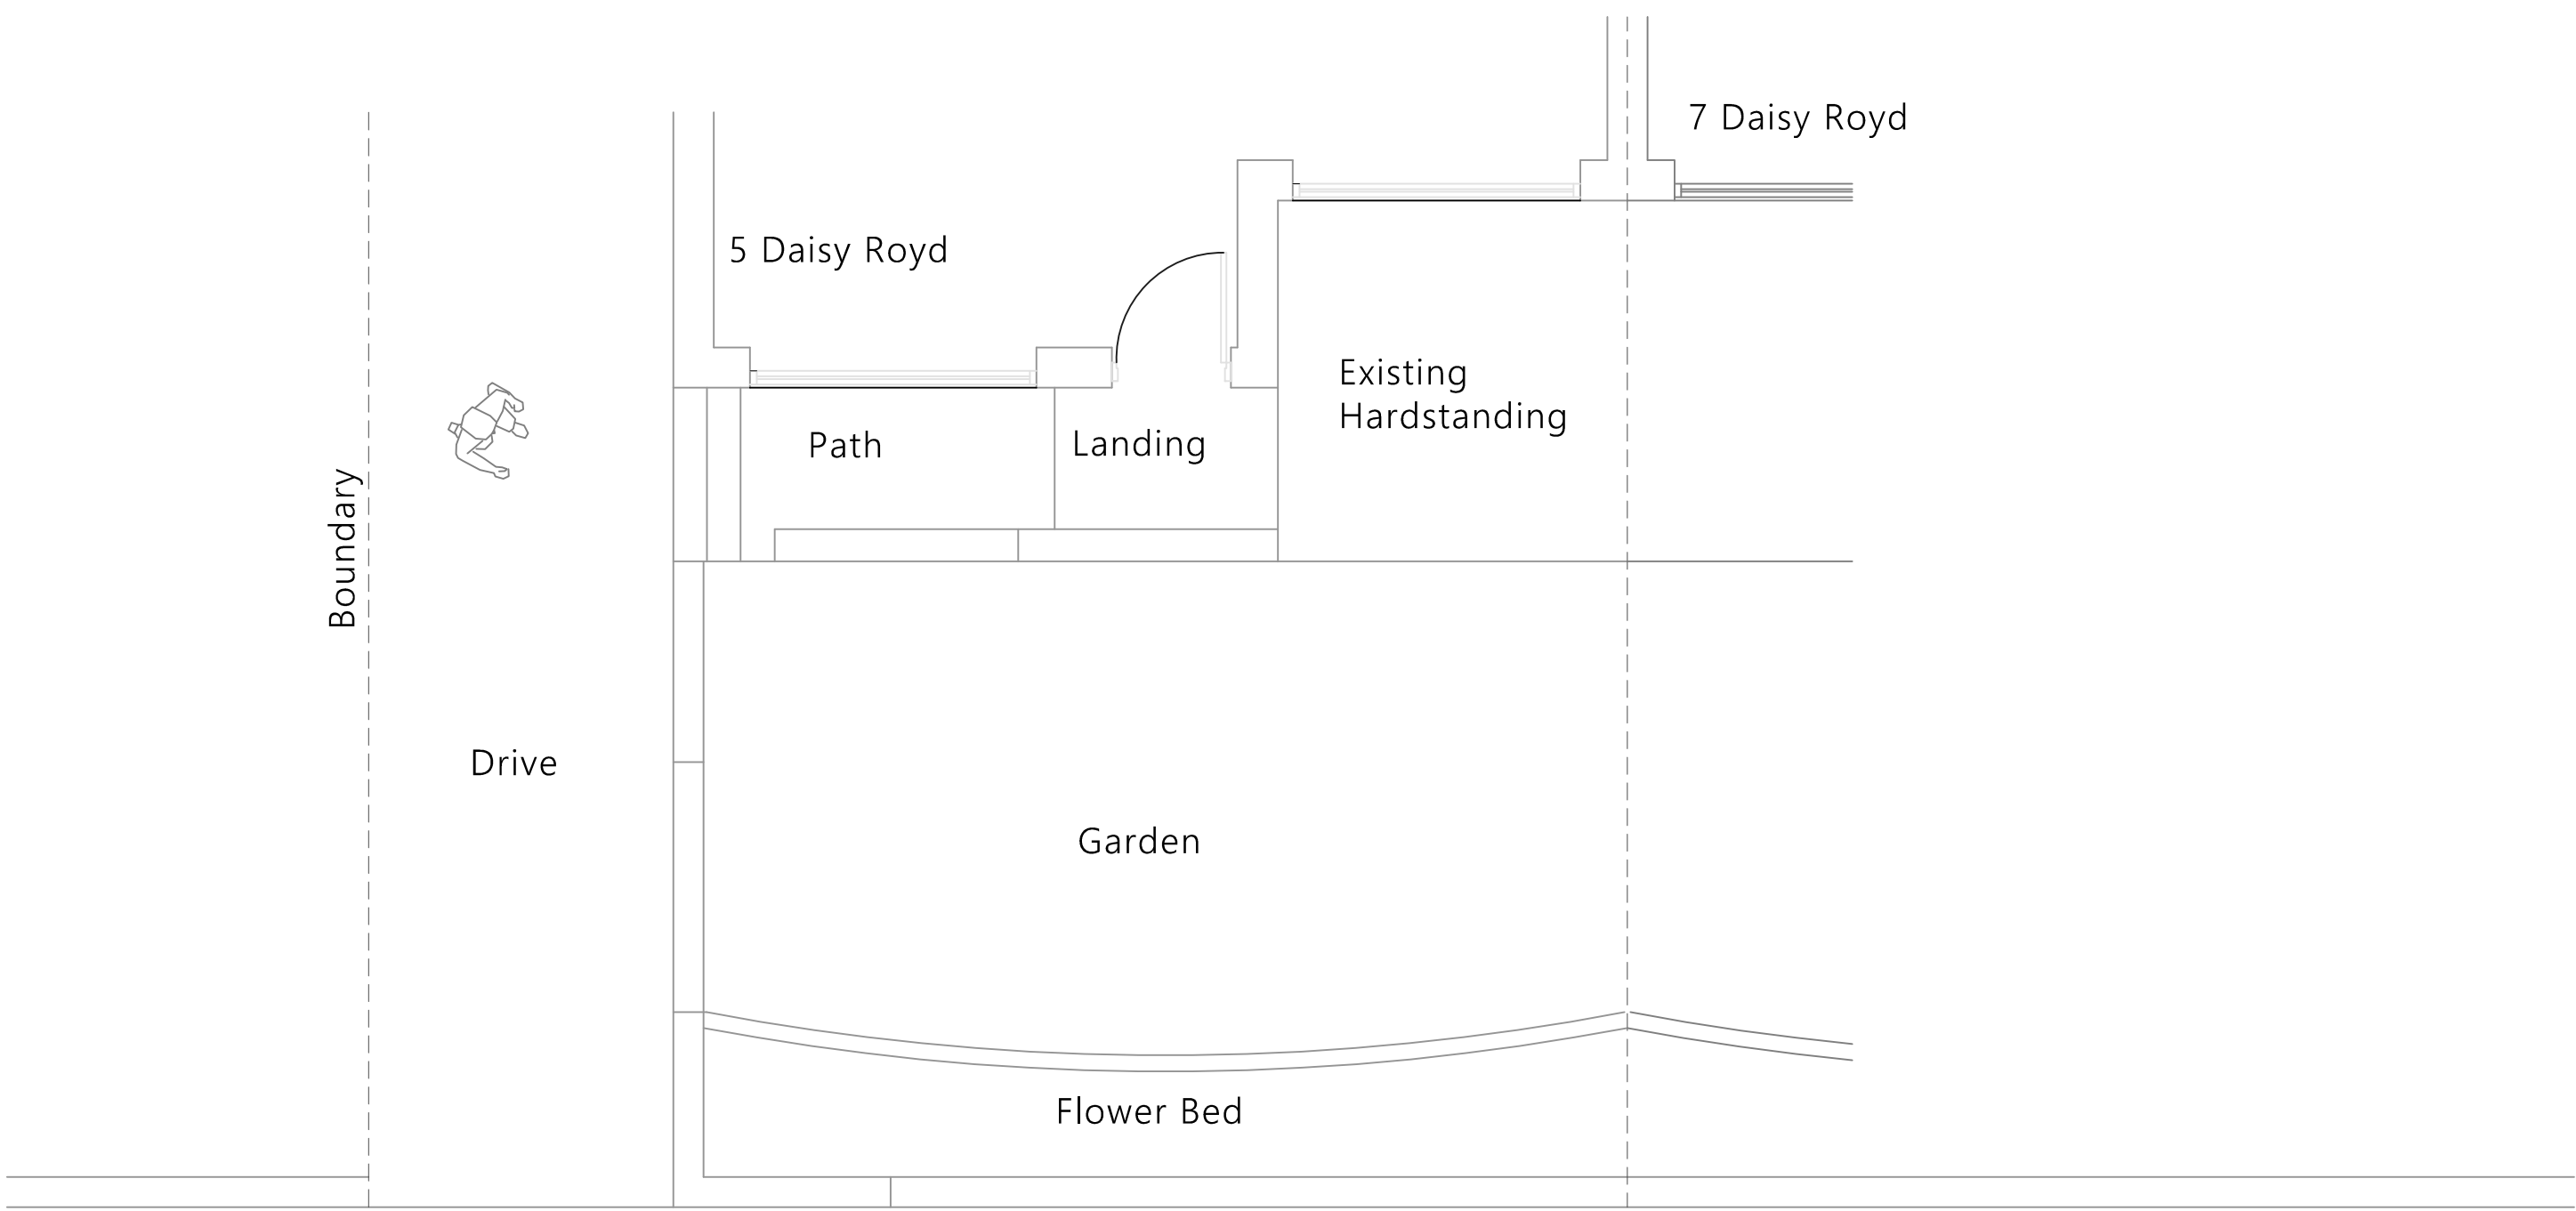


Existing Layout 5 Daisy Royd

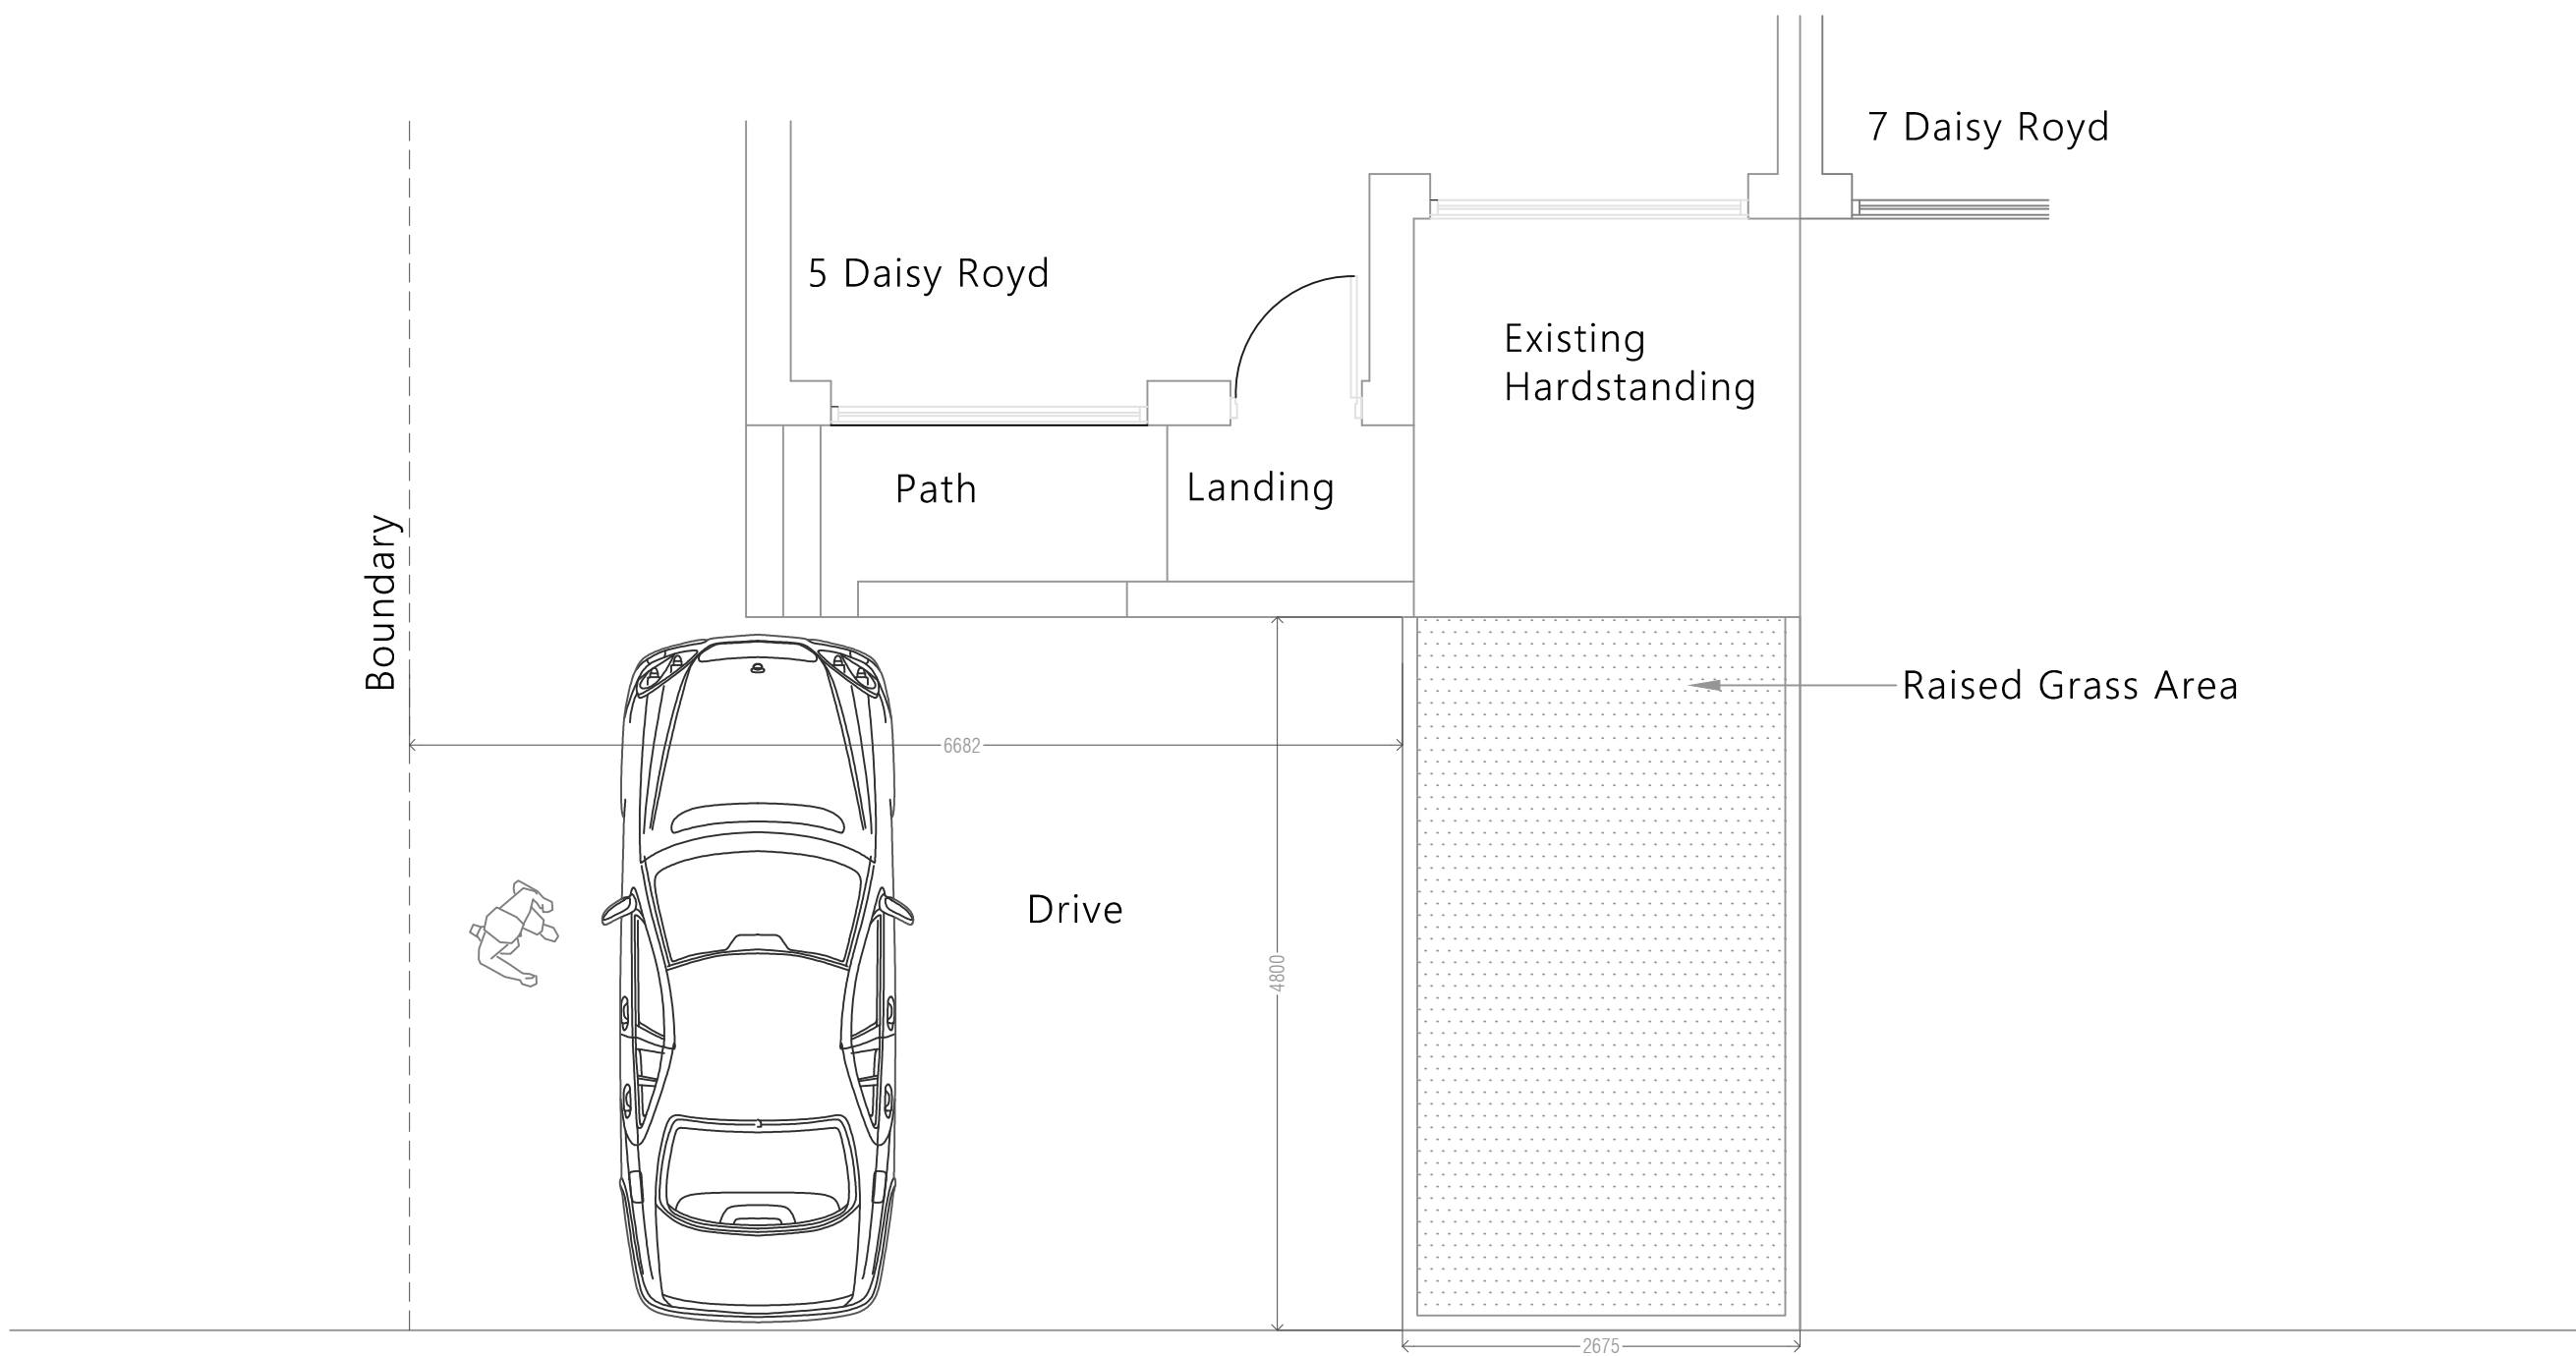

Proposed Layout 5 Daisy Royd




Existing North West Elevation

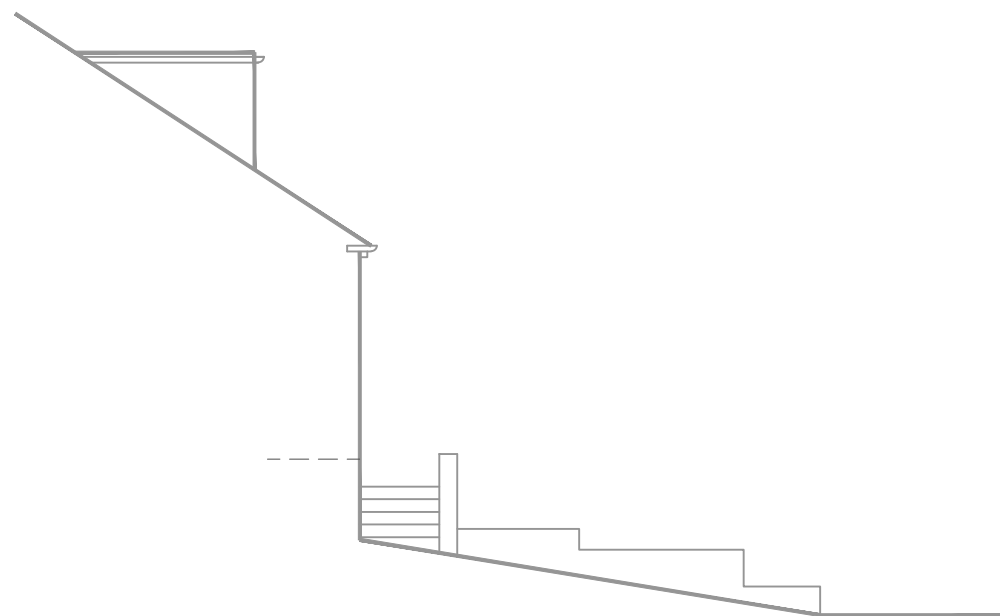

Existing North East Elevation




Existing South West Elevation

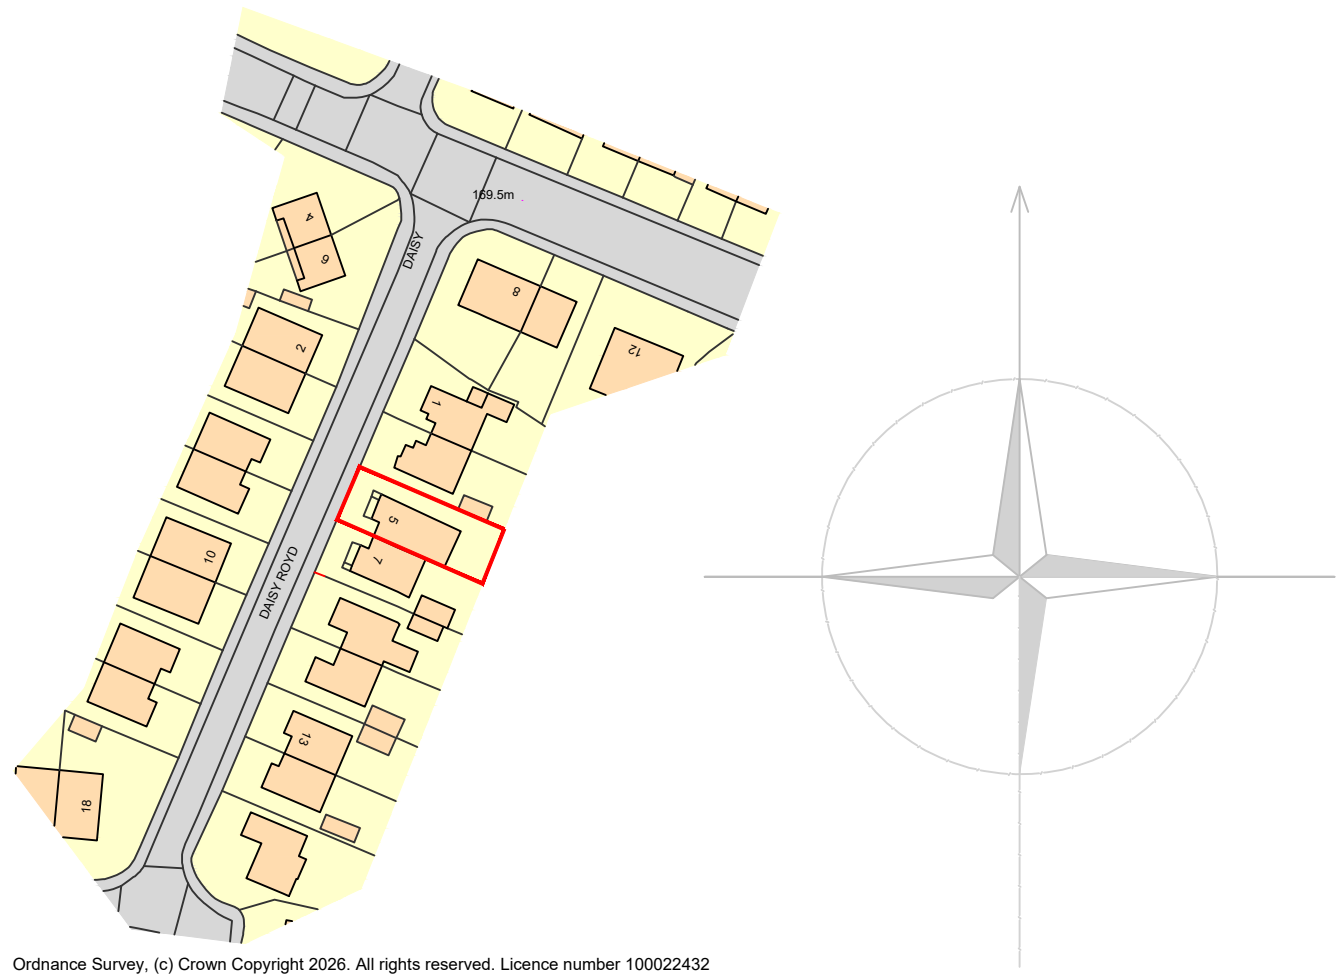


Location Plan 1:1250



Proposed North West Elevation

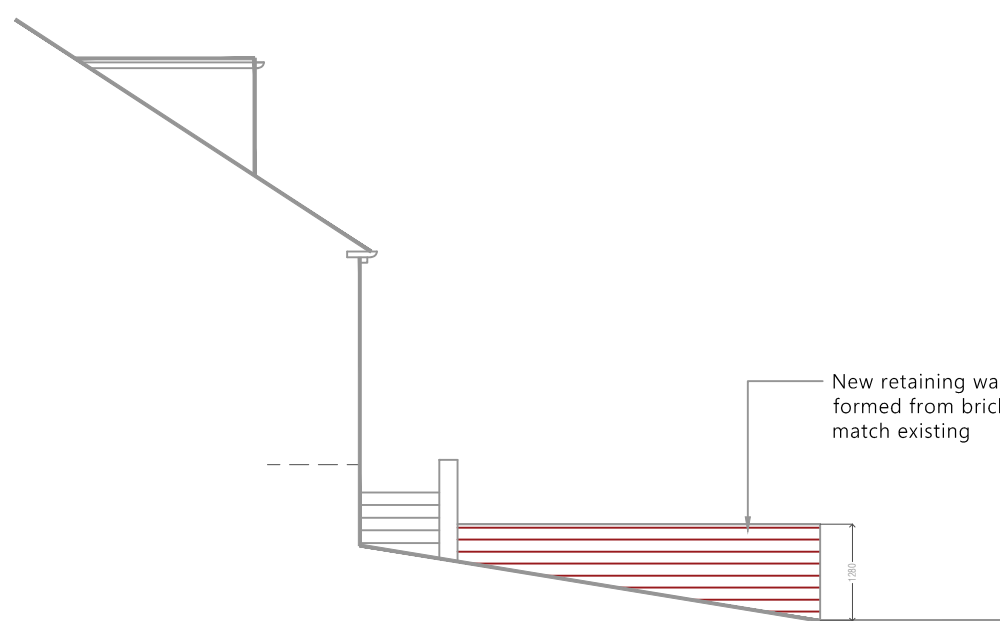

Proposed North East Elevation

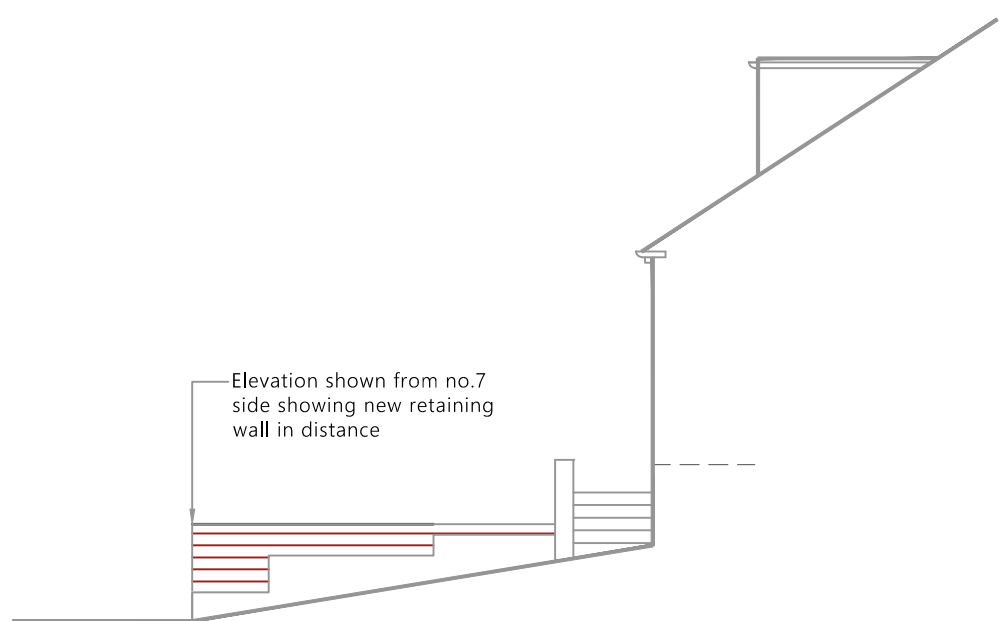

Proposed South West Elevation

	DESCRIPTION: Widen Drive and Retaining Wall	BY:	DATE:
	Existing & Proposed Layouts	AF	02.10.26
rev		by	date
REV:			

PROJECT NO: 0113
Mr & Mrs C Gleadall
Address: 5 Daisy Royd, Newsome
HD4 6RA

Scale: 1:50 & 1:100

SHEET SIZE:
A1

SHEET NO:
1 of 1