



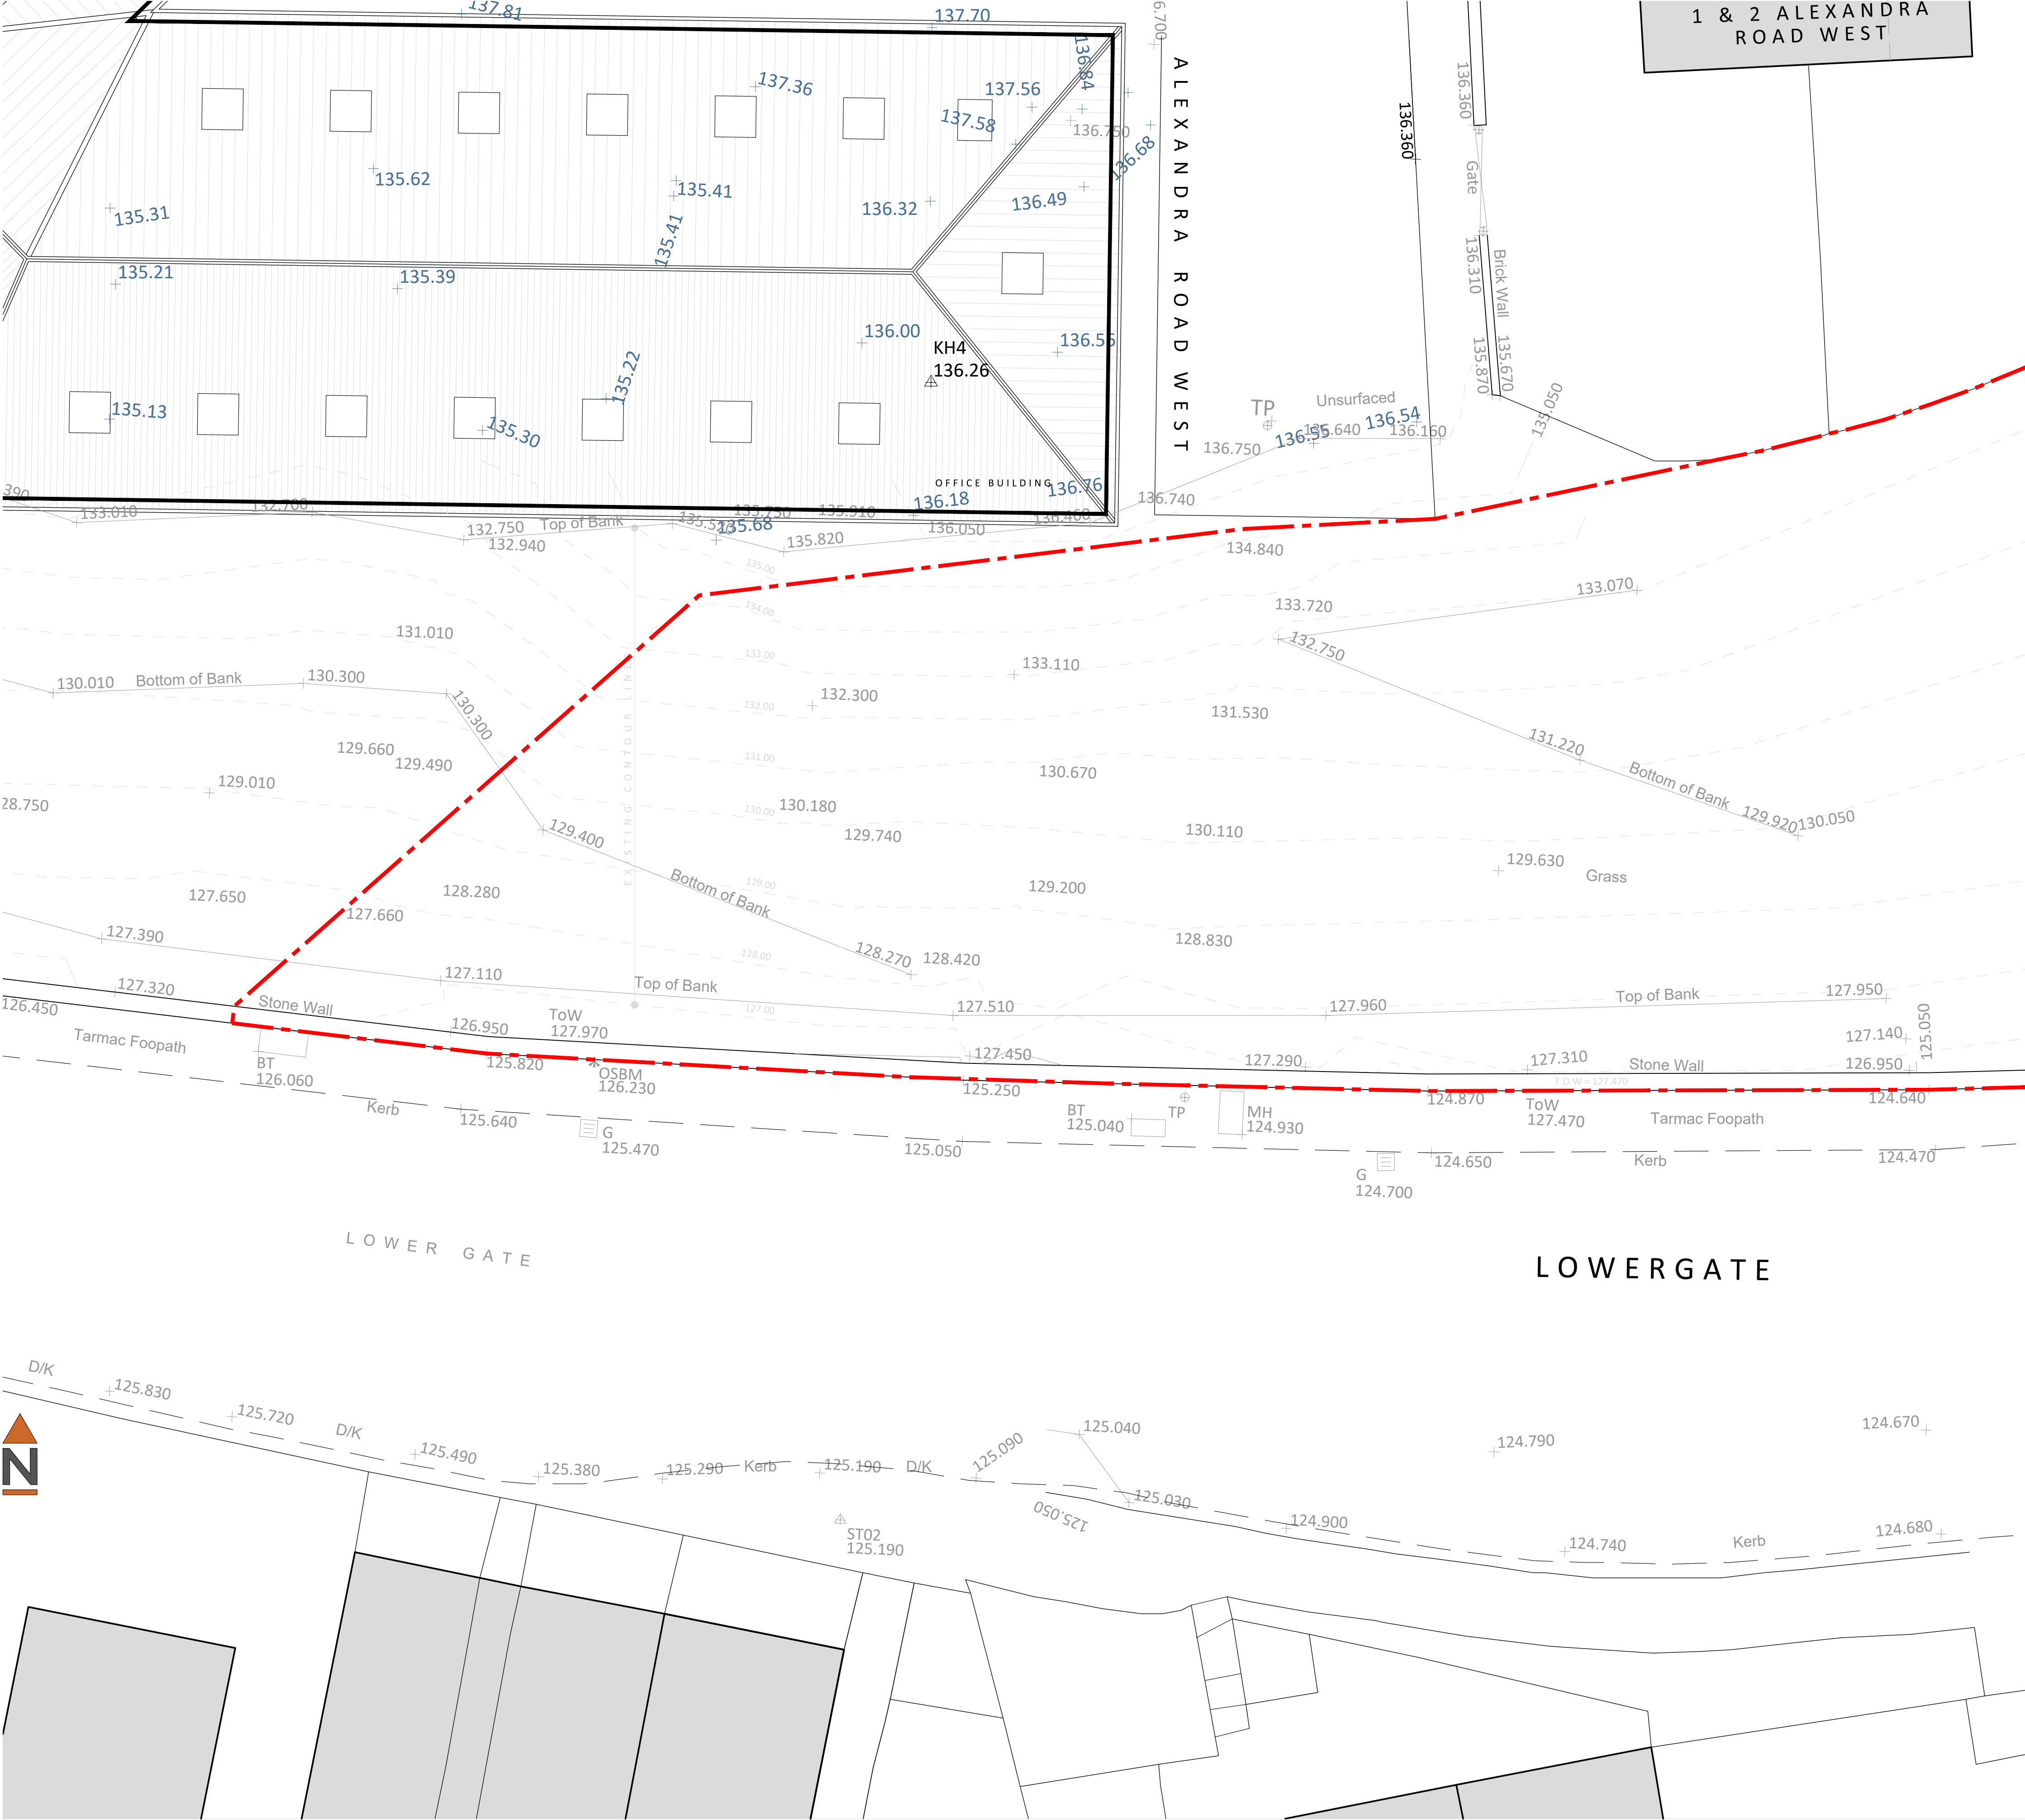

1 EXISTING SITE PLAN
SCALE 1:100

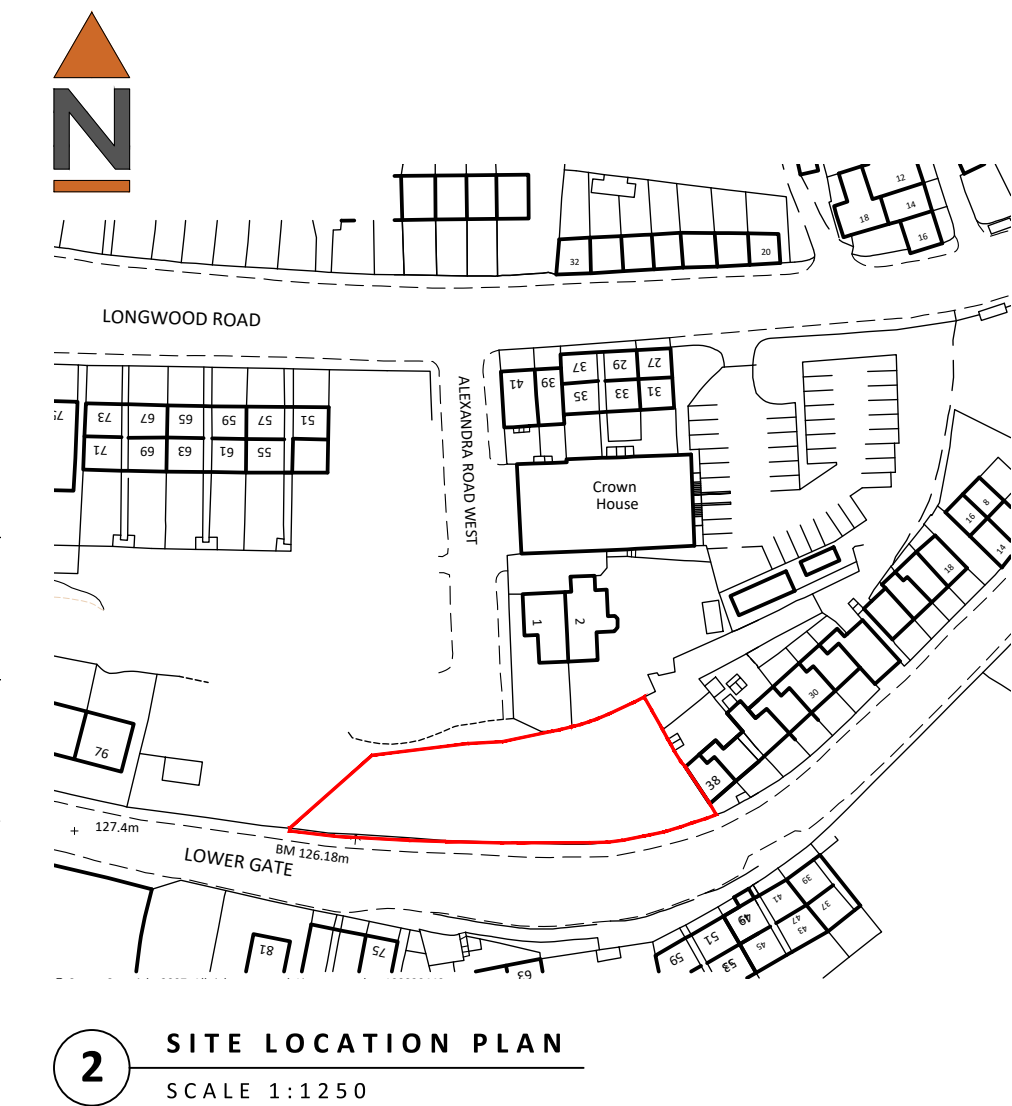

2 SITE LOCATION PLAN
SCALE 1:1250

Do not scale from this drawing. Northlight Architectural Consultants Ltd must be notified immediately should any discrepancies be found. The contractor must check all dimensions on site before construction or manufacture of materials. This drawing or any portion of it may not be reproduced without the consent of Northlight Architectural Consultants Ltd.

Revisions

NORTHLIGHT
ARCHITECTURAL CONSULTANTS

The Media Centre
7 Northumberland Street
Huddersfield
HD1 1RL

1: 07815 290466
e: chris@northlight@gmail.com

Client
Longwood Property Management (UK) Ltd

Project
Housing Development at:
Alexandra Road West,
Paddock, Huddersfield

Drawing title
Existing Site Plans

PLANNING APPLICATION	
Scale @ A1 1:100/ 1:1250	Drawn by CG
Date 09/09/26	App'd -
Drawing no 26-064/(EX)01	Rev -