


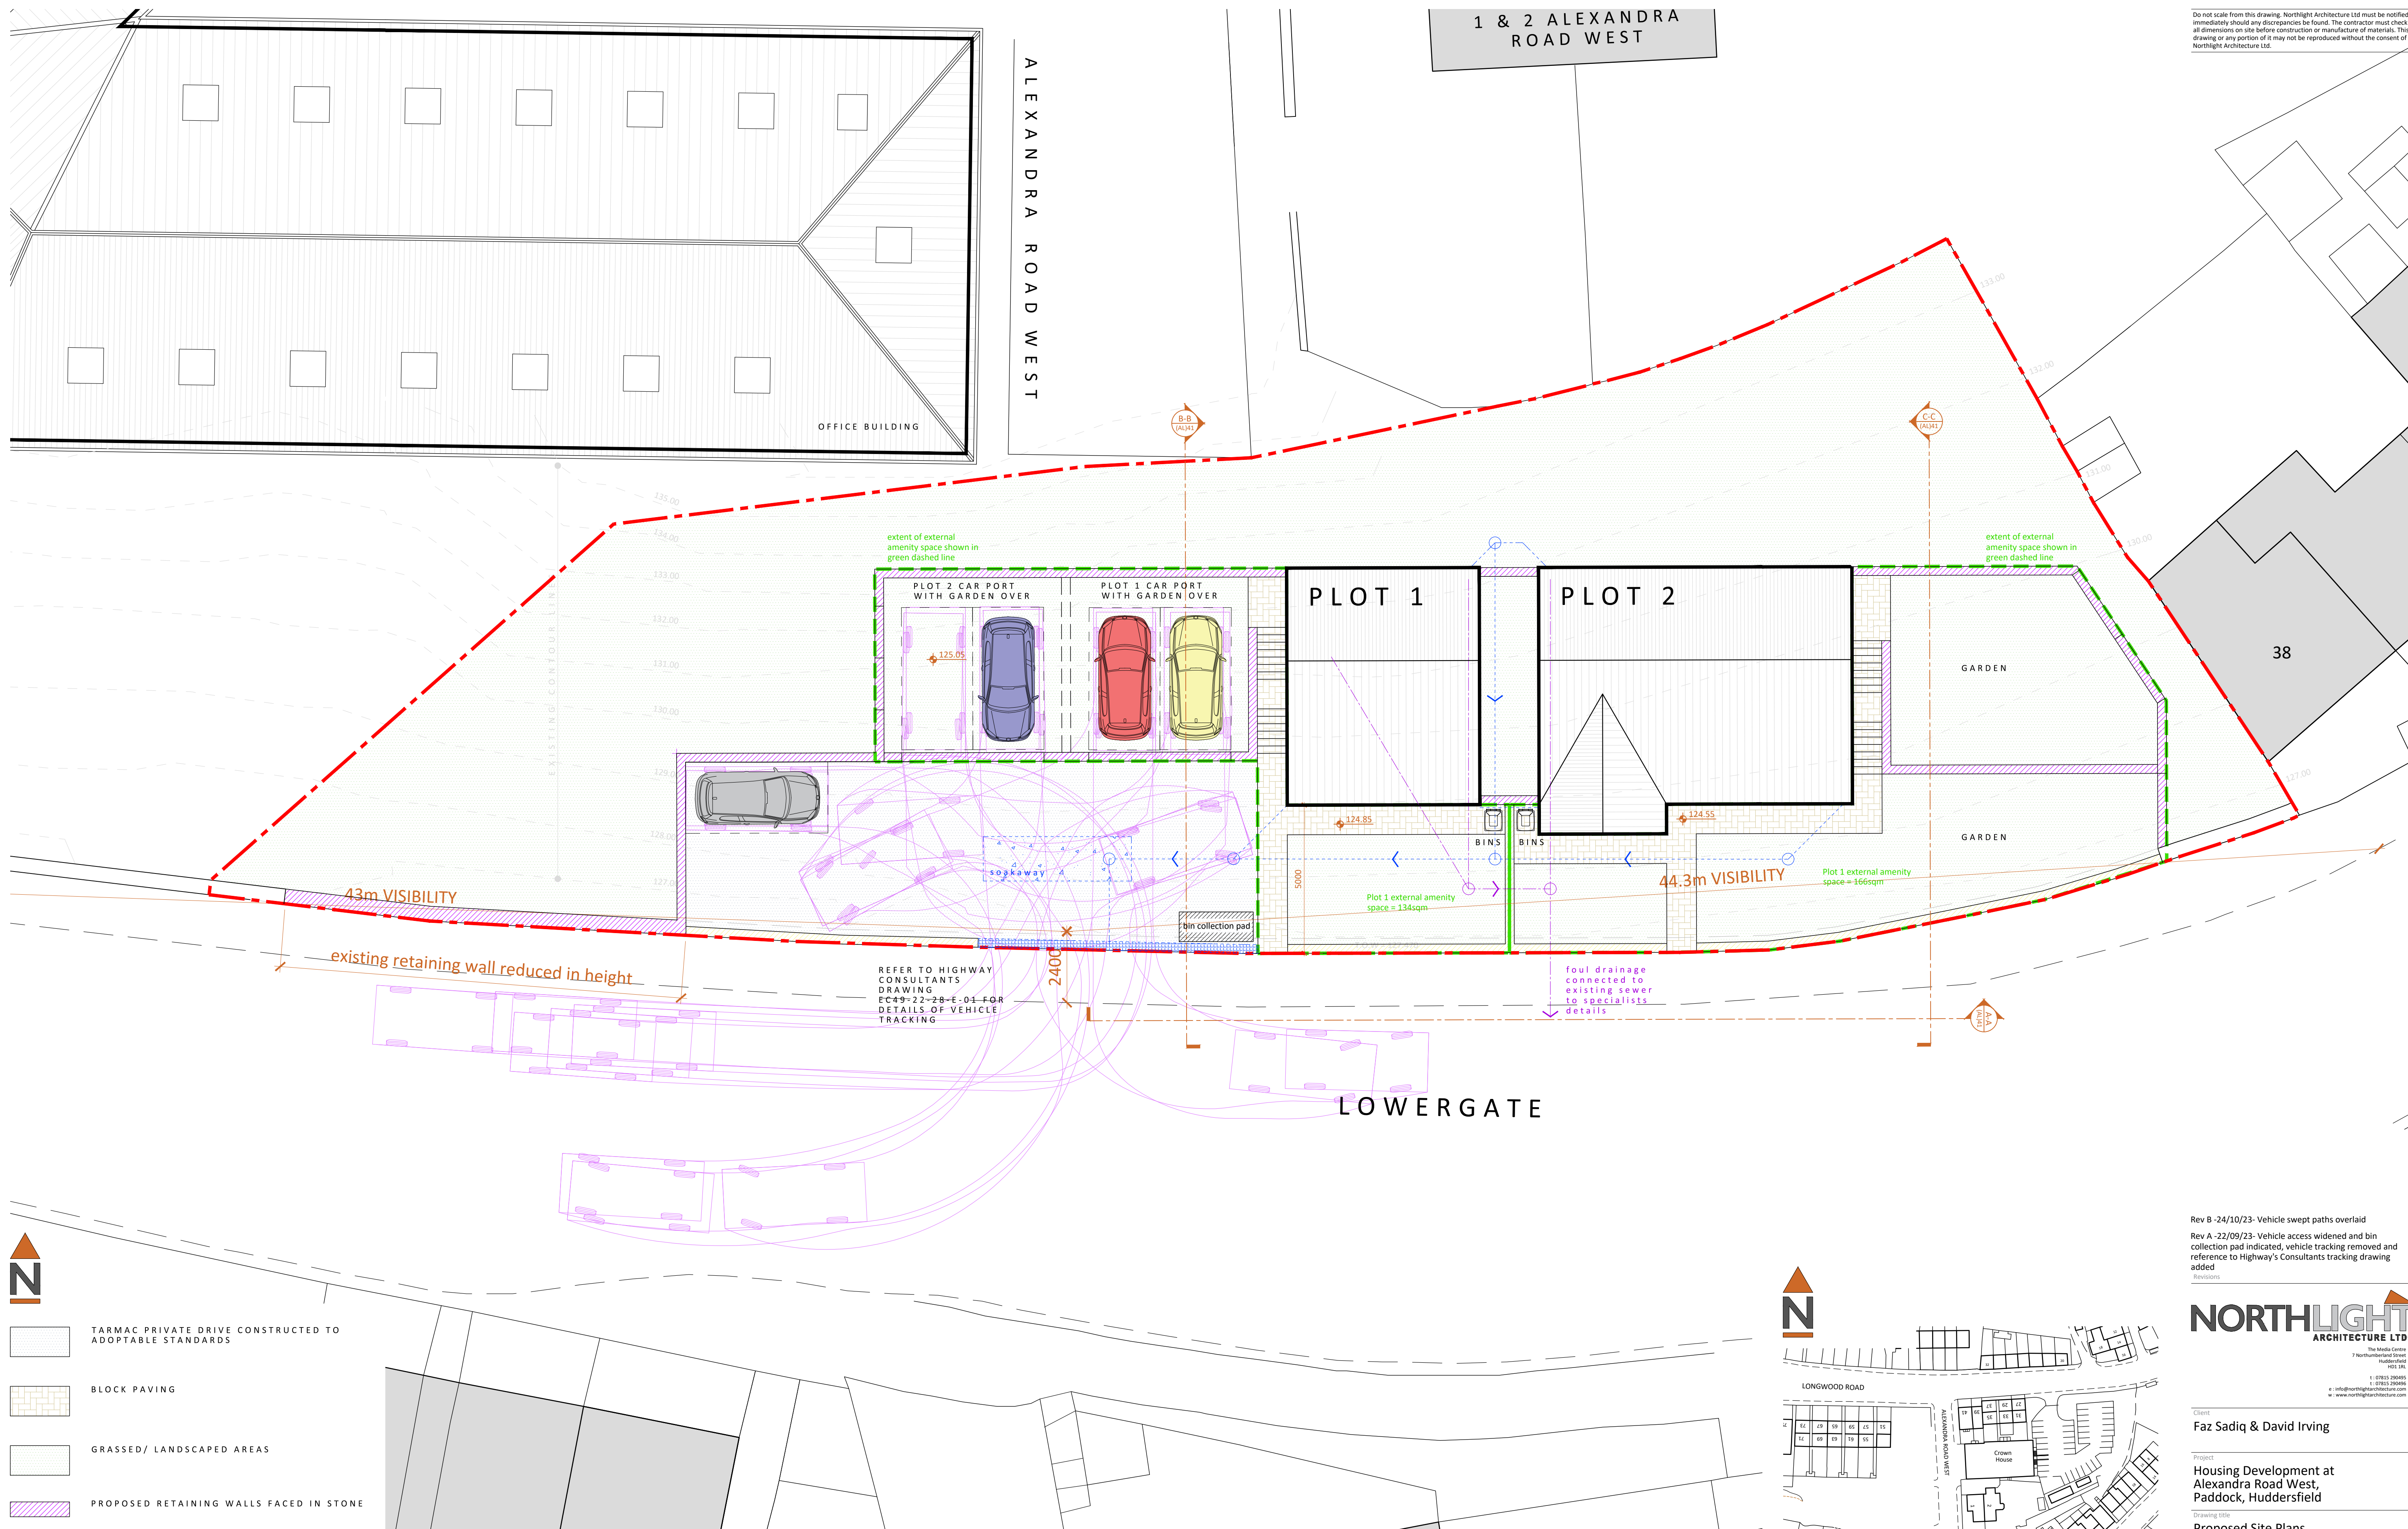

Rev B -24/10/23- Vehicle swept paths overlaid
Rev A -22/09/23- Vehicle access widened and bin collection pad indicated, vehicle tracking removed and reference to Highway's Consultants tracking drawing added

NORTHLIGHT
ARCHITECTURE LTD

The Media Centre
7 Northumberland Street
Huddersfield
HD1 3LF

t: 07815 290456
e: info@northlightarchitecture.com
w: www.northlightarchitecture.com

Client
Faz Sadiq & David Irving

Project
Housing Development at
Alexandra Road West,
Paddock, Huddersfield

Drawing title

Proposed Site Plans

PLANNING APPLICATION

Scale @ A1
1:100

Drawn by
CG

Date	App'd
Apr '23	-

20.1127/(AL)40 B