



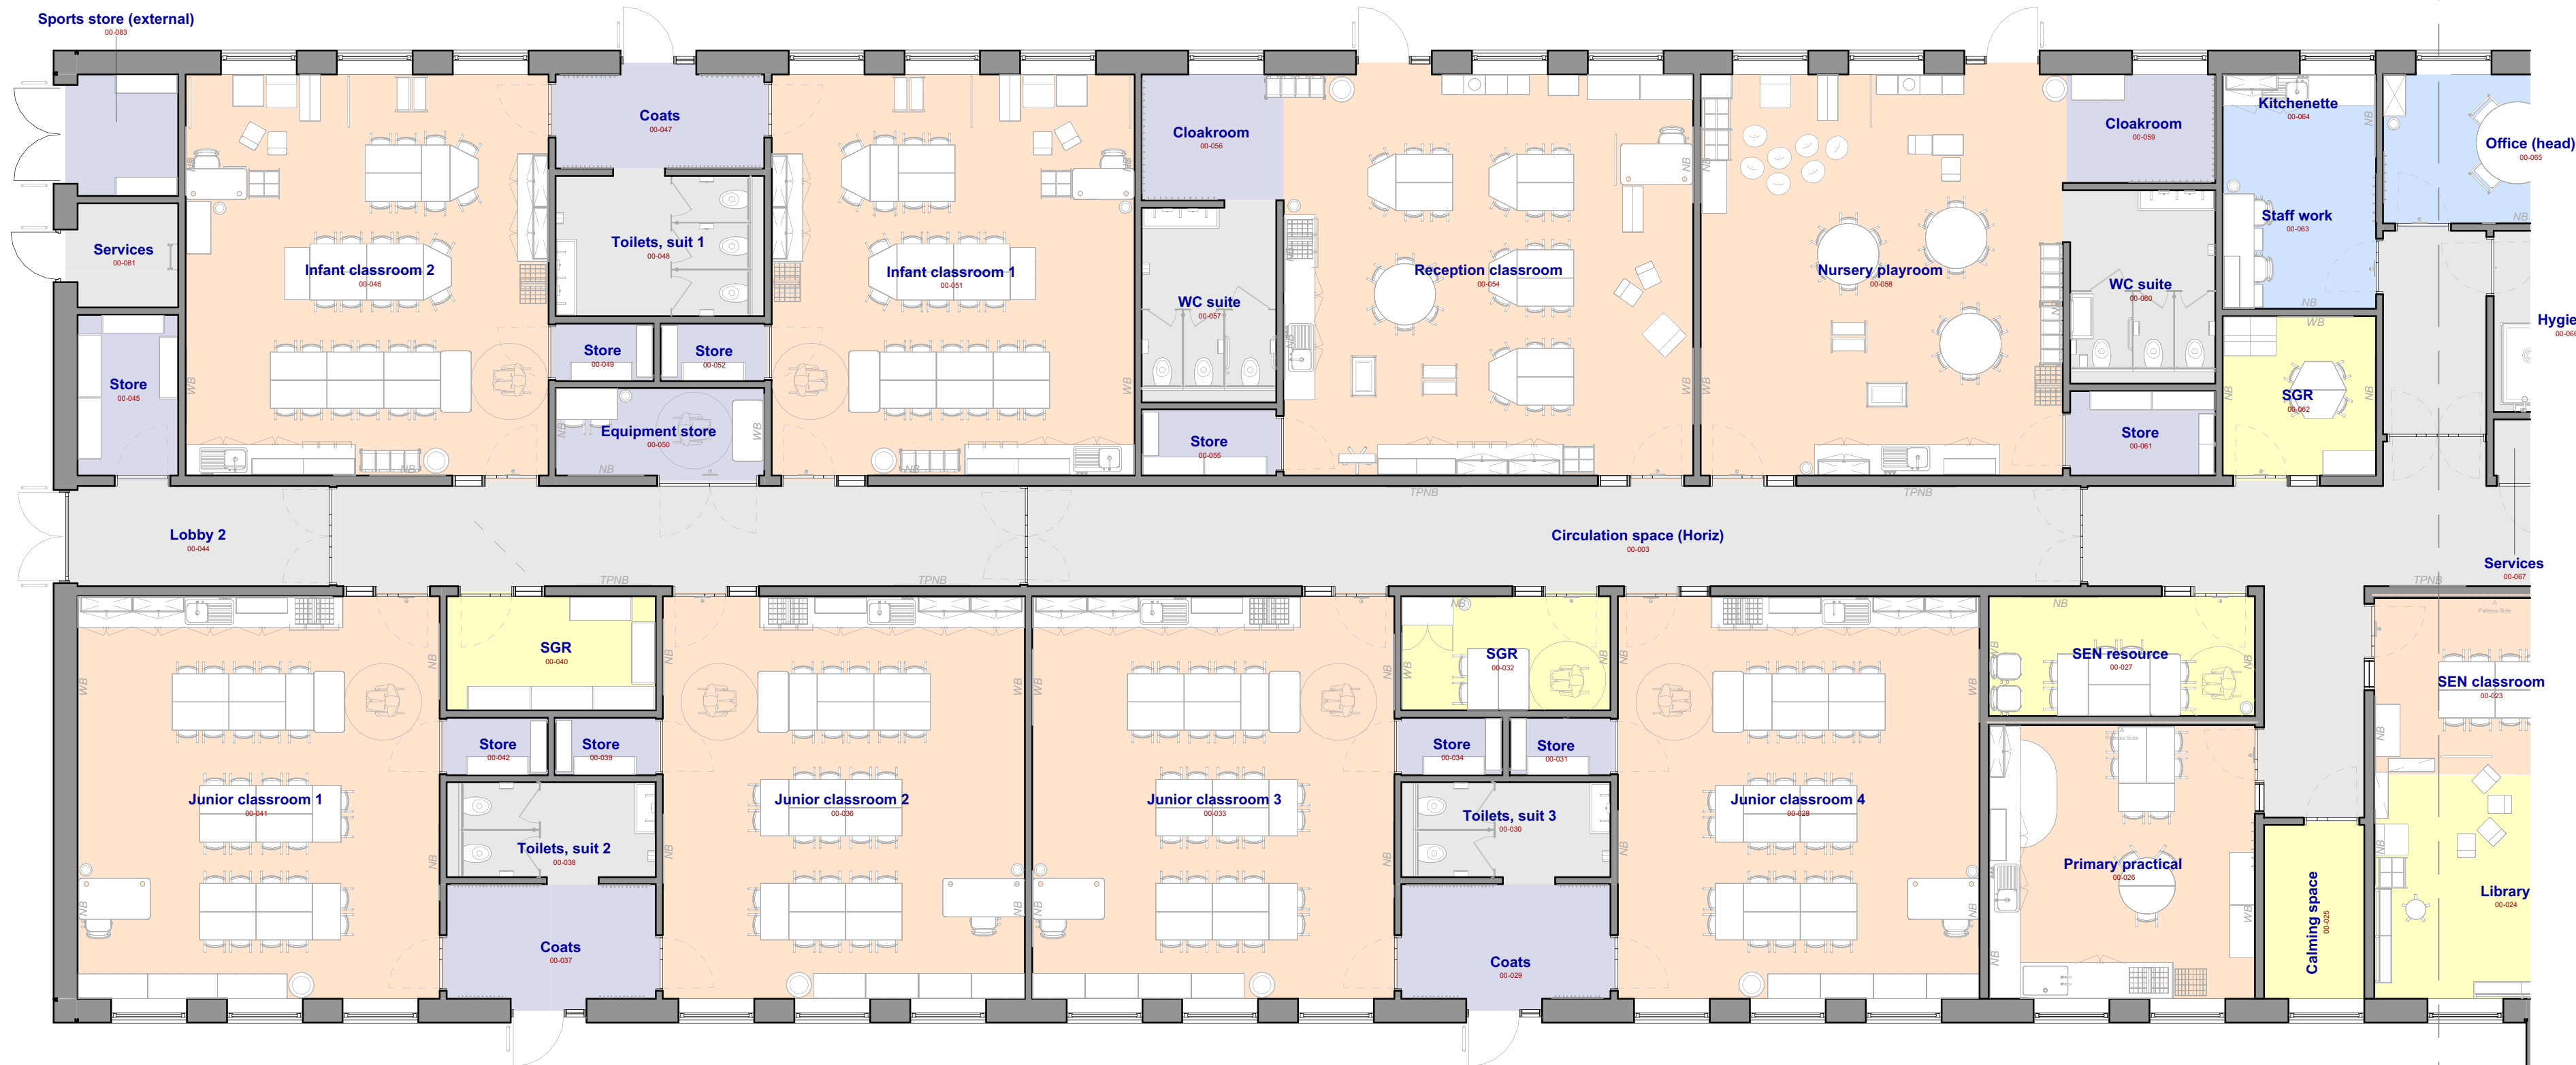

Planning 00_GA Plan - 1 of 2
Scale - 1 : 100

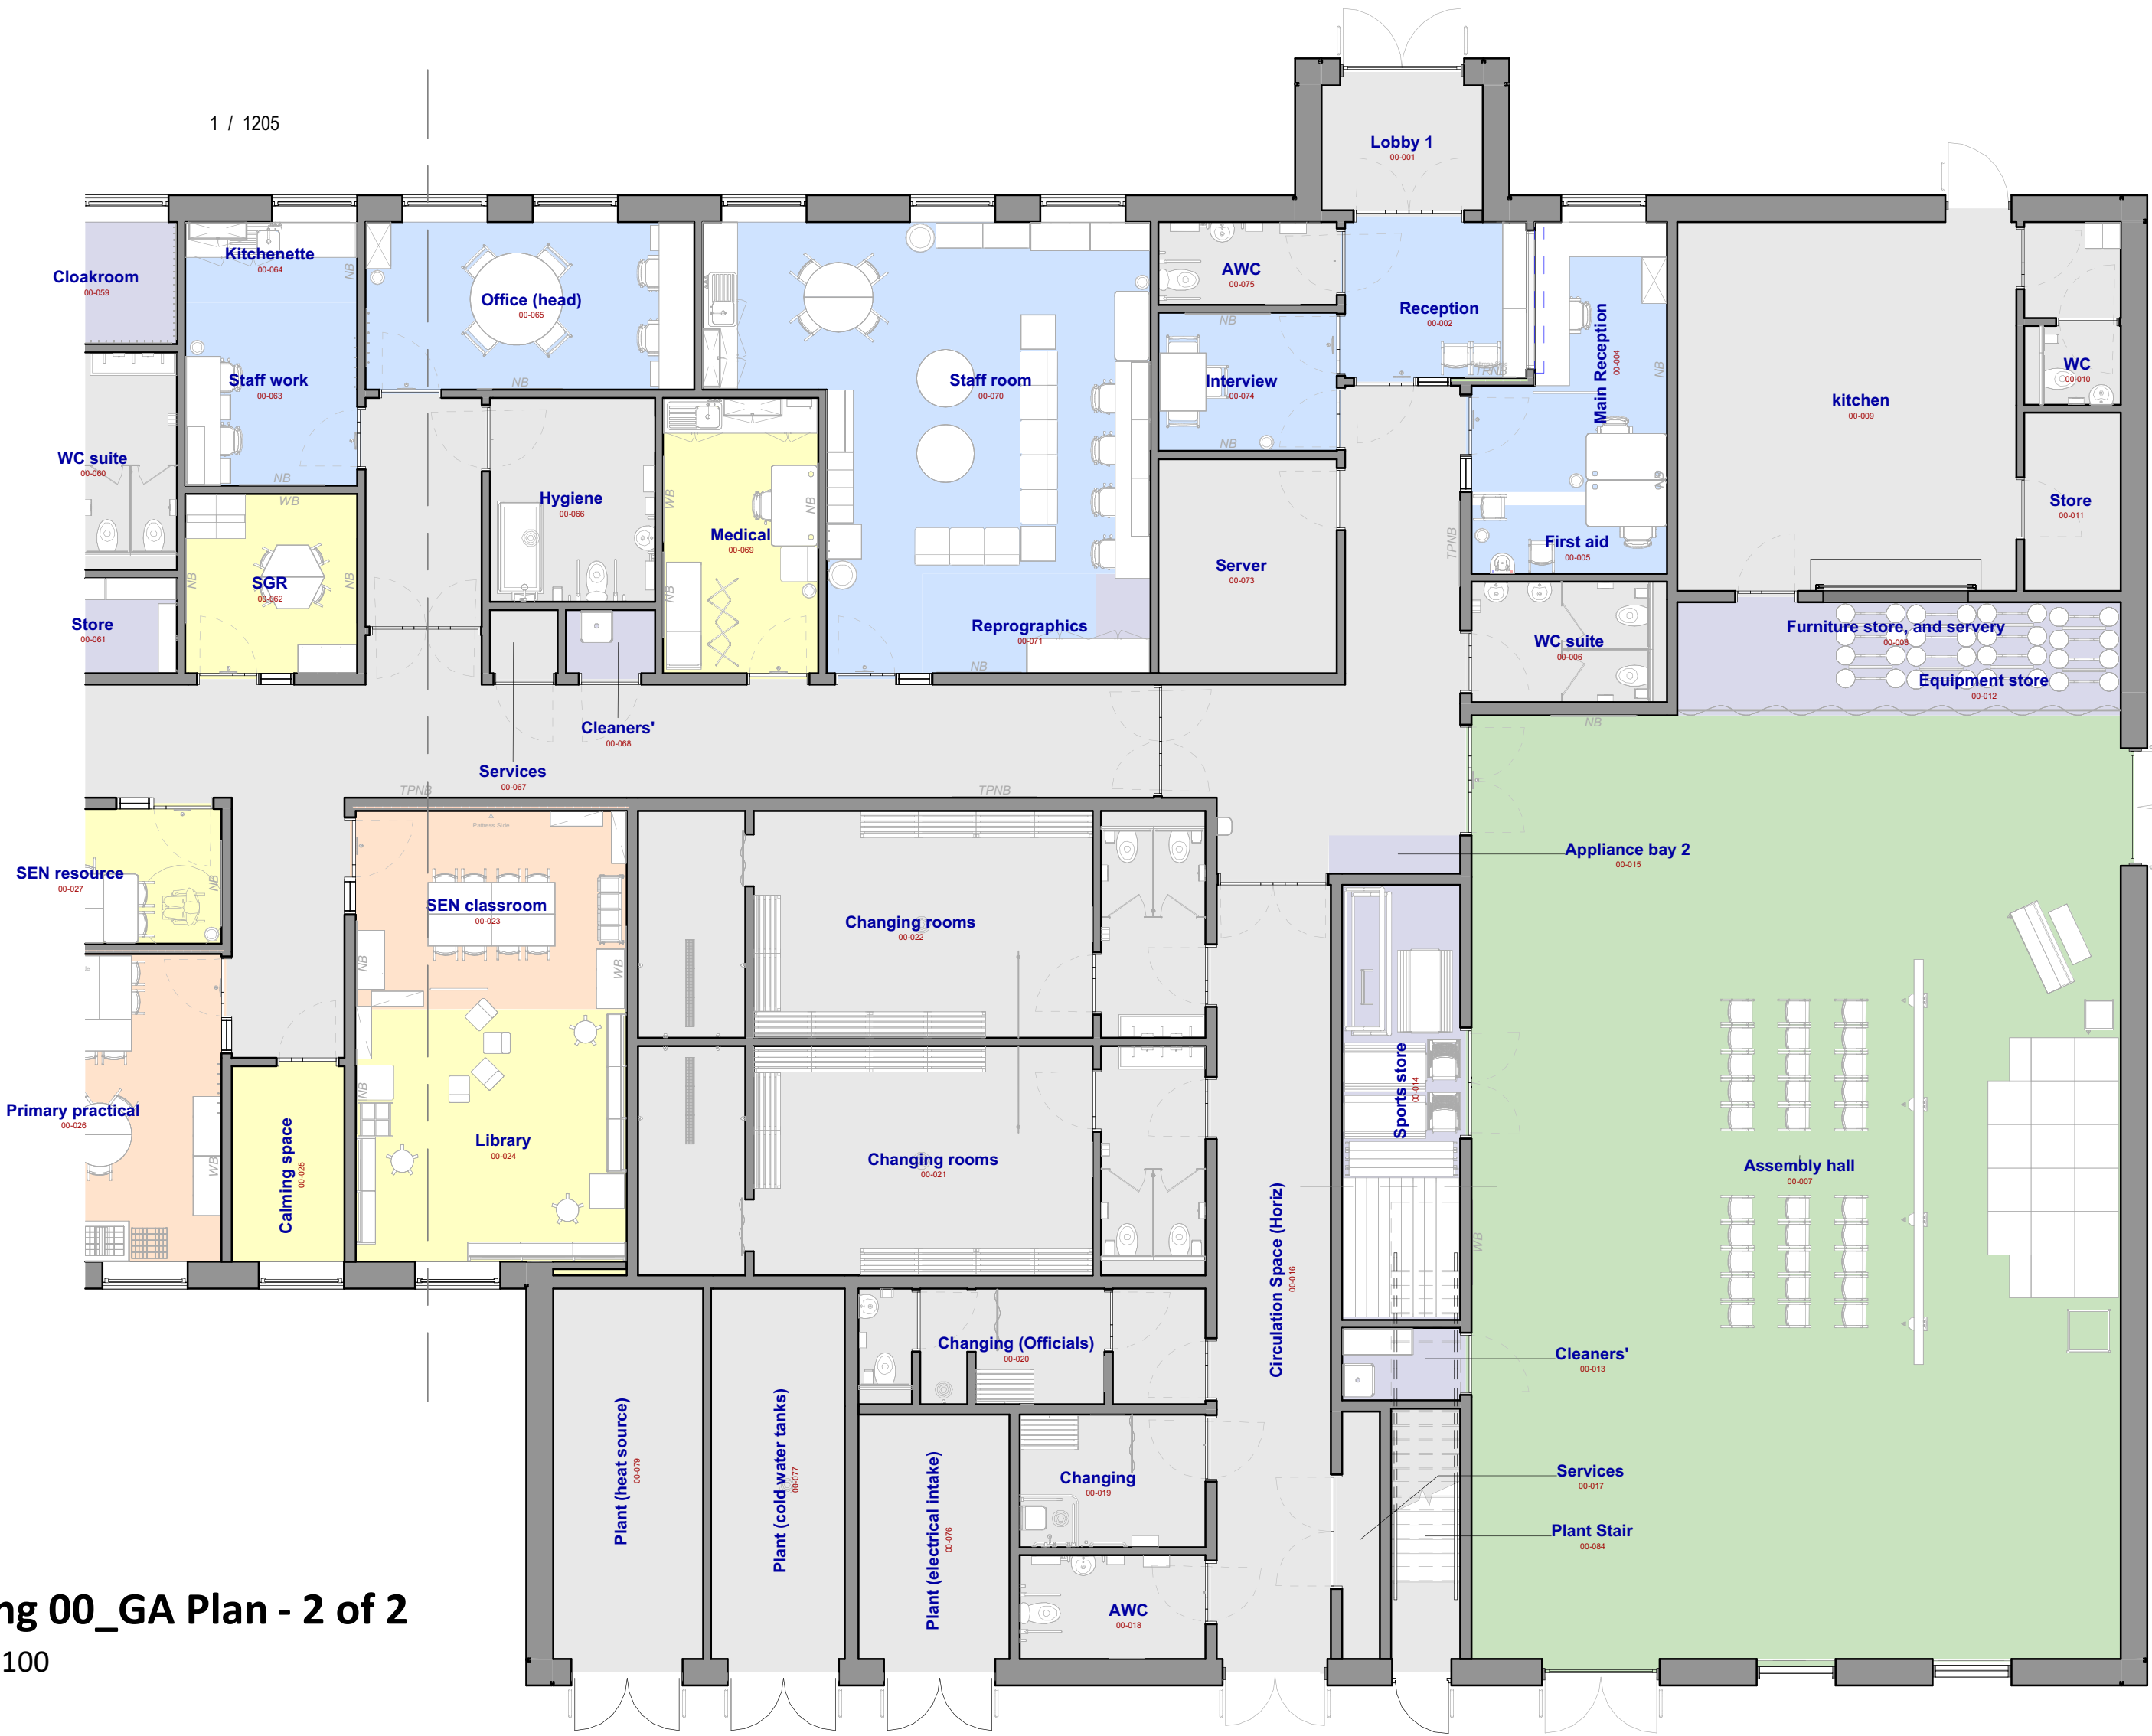

Planning 00_GA Plan - 2 of 2
Scale - 1 : 100

P04	16.02.26	Amendments in line with detailed development
P03	30.10.25	Amendments in line with detailed development
P02	02.10.25	First Issue - Technical Design (Final CP)
C01	13.08.25	End of Stage - 3 – Spatial Coordination (Draft CP)
P01	21.05.25	Draft CP Issue
REV	DATE	DESCRIPTION

CLIENT



CONTRACTOR



CONSULTANT



PROJECT

Co-op Academy Smithies Moor

DRAWING TITLE

Planning GA Level 00

DRAWING PURPOSE

DRAWN BY	DATE	CHK'D BY	SCALE	MEDIA
SJR	16.02.26	SJR	As indicated	A1
CONTRACT DRAWING REFERENCE		STAGE:	1	2
		ISSUE:	Yes	No
UNICLASS CODE	DEIR NUMBER	DEIR NAME		
PM_40_40_34	198	General Arrangement Floor Plans		
PROJECT - ORIGINATOR - ZONE - LEVEL - TYPE - ROLE - NUMBER				REVISION
SRP1128-PEV-01-00-D-A-1205				P04