


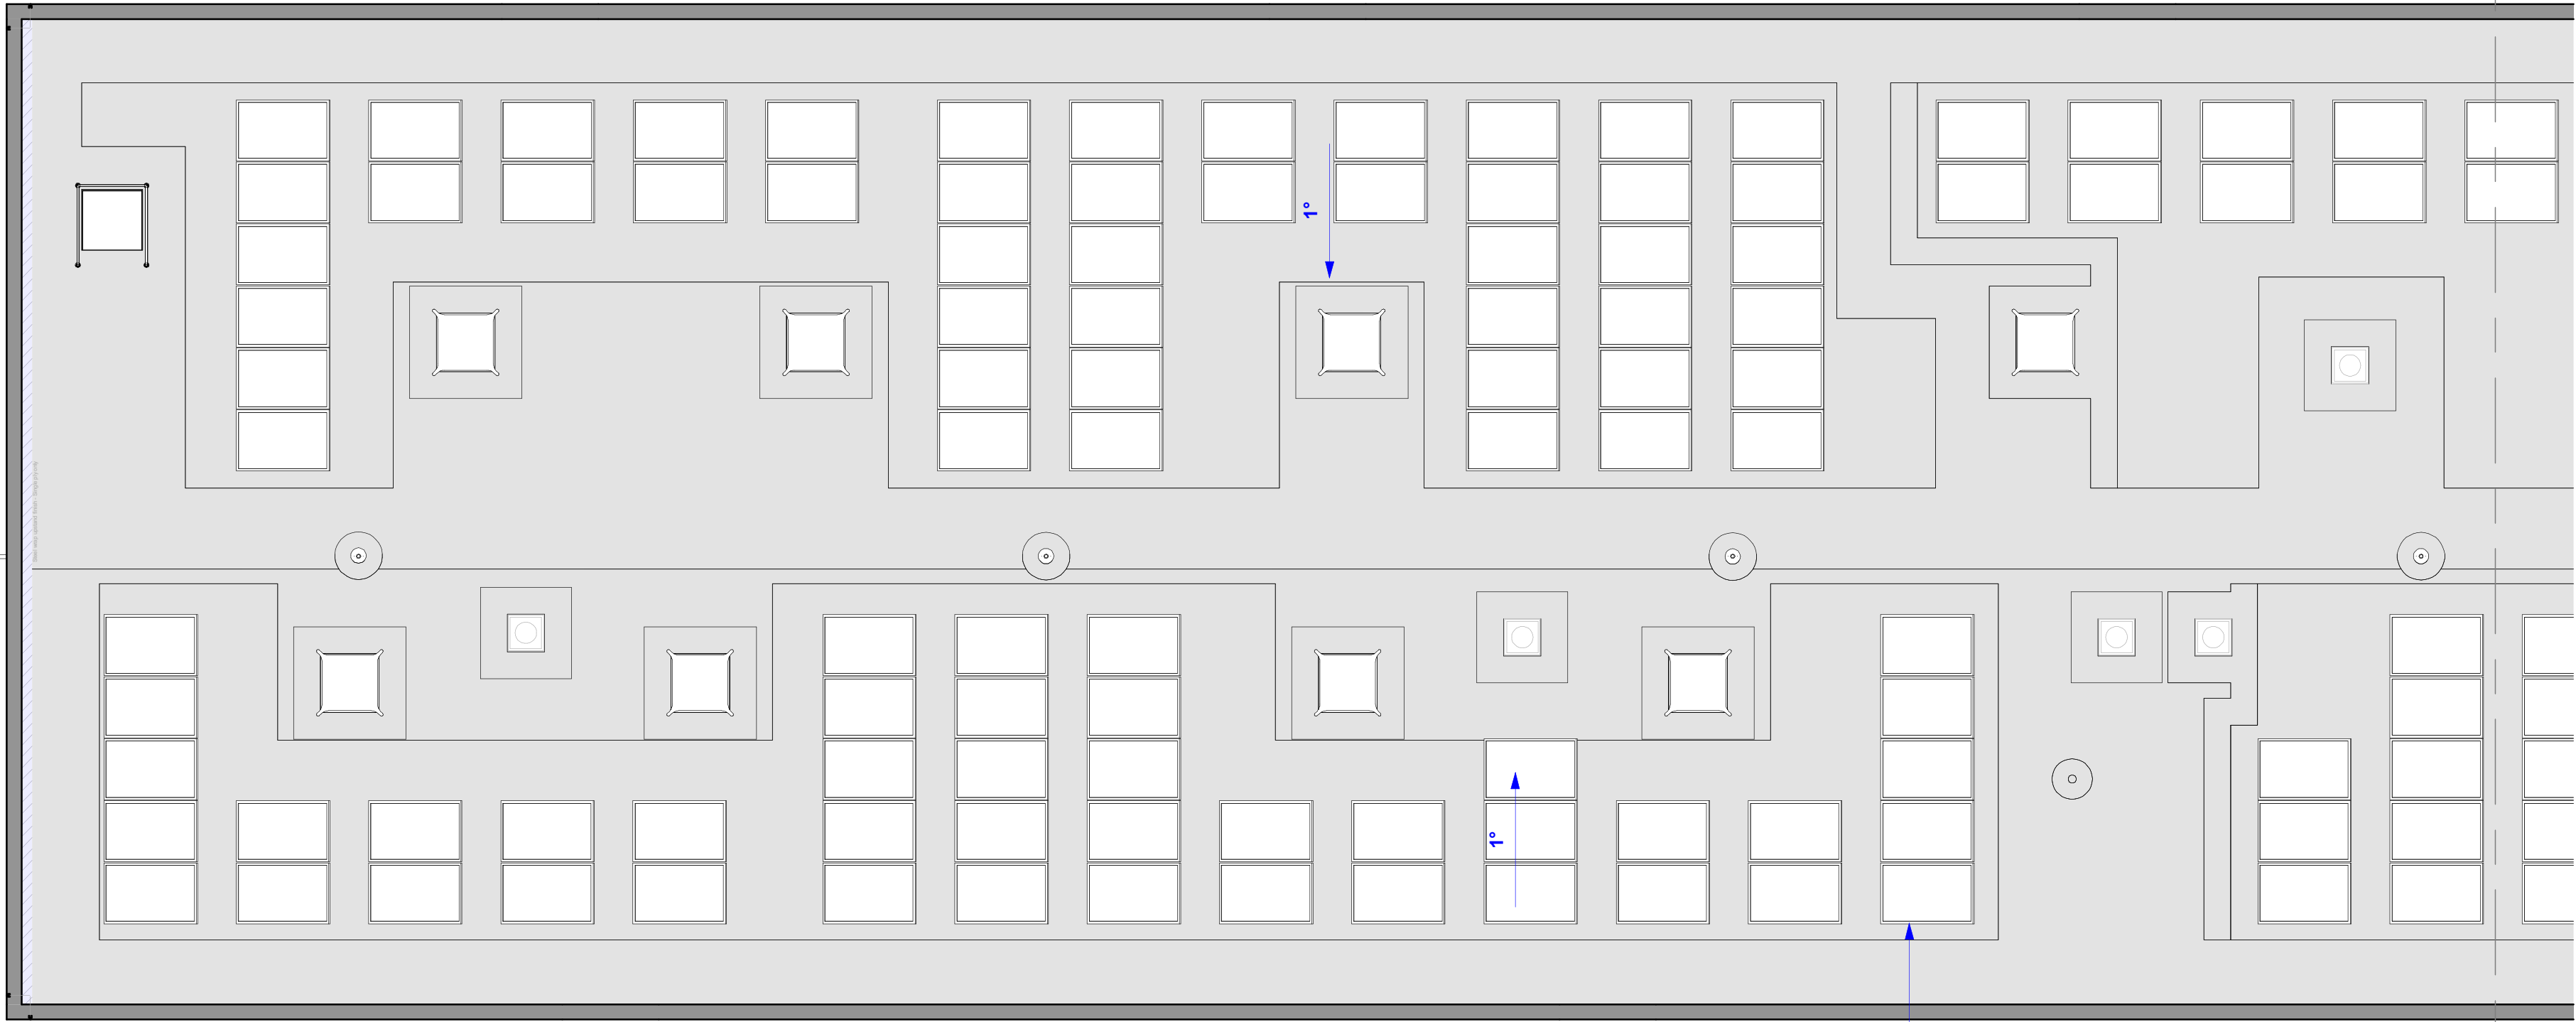


Planning 01_GA Plan - 1 of 2

Scale - 1 : 100




SCALE 1:100 @ A1

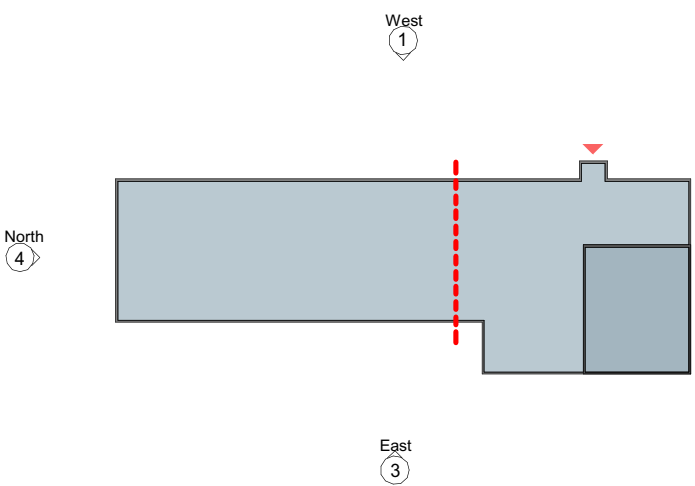

Planning 01_GA Plan - 2 of 2

Scale - 1 : 100

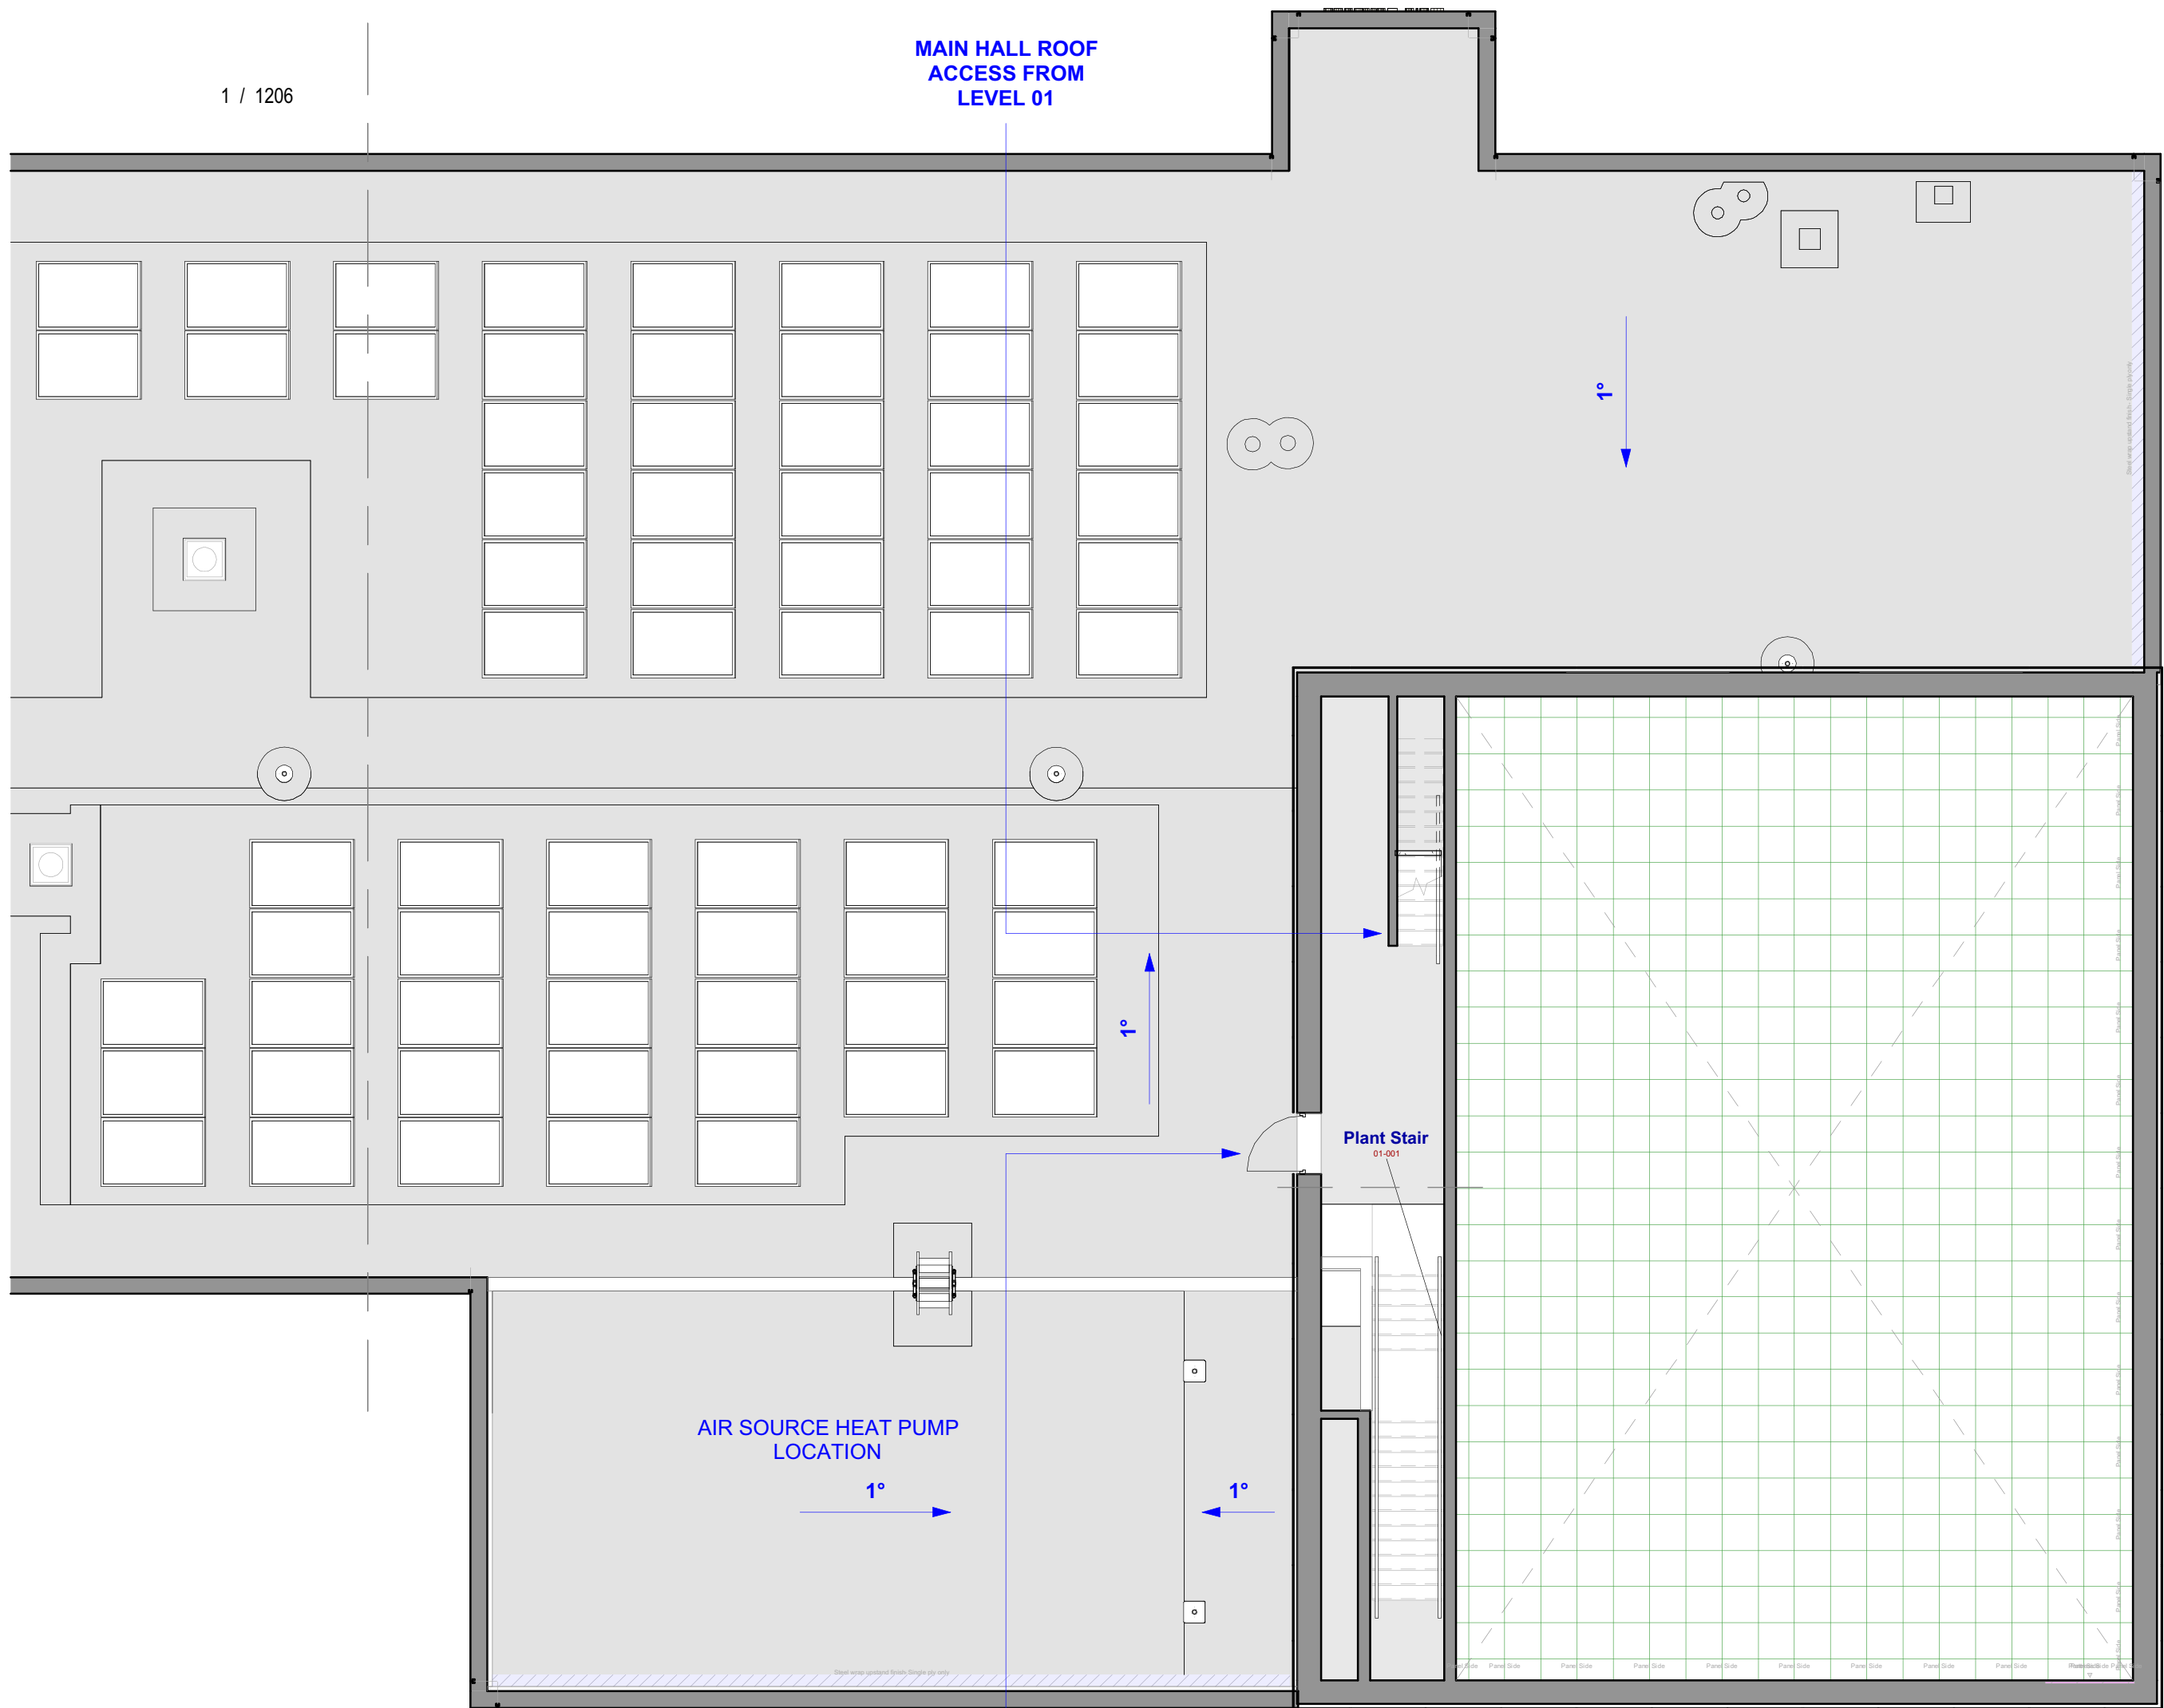

P05	16.02.26	Amendments in line with detailed development
P04	12.12.25	Stage 4 Clarifications
P03	30.10.25	Amendments in line with detailed development
P02	05.09.25	Further annotation included
C01	13.08.25	End of Stage - 3 – Spatial Coordination (Draft CP)
P01	21.05.25	Draft CP Issue

REV	DATE	DESCRIPTION
-----	------	-------------

CLIENT



CONTRACTOR



CONSULTANT



PROJECT

Co-op Academy Smithies Moor

DRAWING TITLE

Planning GA Level 01

DRAWING PURPOSE

DRAWN BY	DATE	CHK'D BY	SCALE	MEDIA
SJR	16.02.26	SJR	As indicated	A1

CONTRACT DRAWING REFERENCE	STAGE:	1	2	3	4	5	6
	ISSUE:			Yes	No		

UNICLASS CODE	DEIR NUMBER	DEIR NAME
PM_40_40_34	198	General Arrangement Floor Plans

PROJECT - ORIGINATOR - ZONE - LEVEL - TYPE - ROLE - NUMBER	REVISION
--	----------

SRP1128-PEV-01-01-D-A-1206

P05