



reserved for consultant / supplier disclaimer

 

SCALE 1:200 @ A1

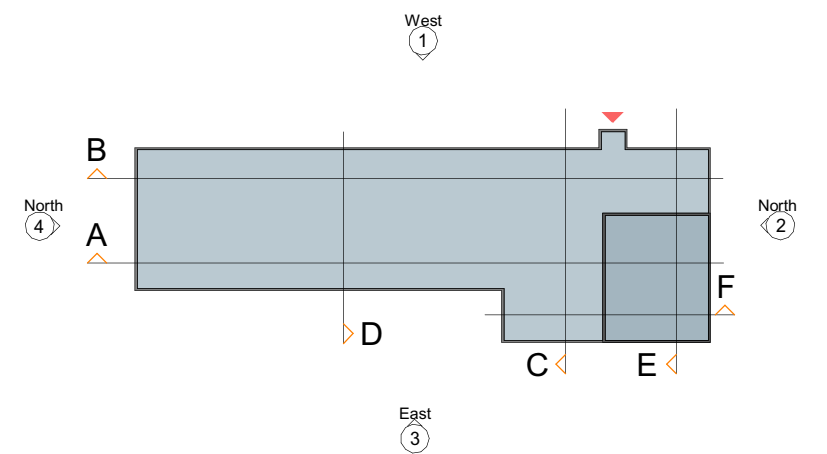

Materials Key

- Swisspearl fibre cement cladding **65061**
- Brick slip cladding **Buff with; Neutral mortar colour**
- Dark grey Samametal parapet trim (**RAL 7021**)
- School Logo / Signage (**RAL 9010**)
- Brick slip cladding **BLACK (Anthracite) with; Dark grey mortar colour**
- PPC aluminium curtain walling/ integrated doors (**RAL 7021**)
- PPC aluminium windows/doors (**RAL 7021**)

Notes: Windows to be openable and restricted to suit Building Services ventilation strategy. Colours to be chosen from the manufacturers standard colour range.

P08	01.09.26	Brick coursing amendments
P07	30.07.26	Updated to B&K comments
P06	10.03.26	Amendments as per Contractor instructions
P05	12.02.26	Amendments to materials legend
P04	11.11.25	Amendments as per Contractor instructions
P03	30.10.25	Technical Design
P02	15.08.25	Amendments to elevations following end of stage review
P01	18.07.25	First issue

REV	DATE	DESCRIPTION
-----	------	-------------

CLIENT



CONTRACTOR



CONSULTANT



PROJECT

Co-op Academy Smithies Moor

DRAWING TITLE

Planning Elevations

DRAWING PURPOSE

Planning

DRAWN BY	DATE	CHK'D BY	SCALE	MEDIA
SJR	01.09.26	MMO	As indicated	A1


CONTRACT DRAWING REFERENCE	STAGE:	1	2	3	4	5	6
	ISSUE:			Yes	No		

UNICLASS CODE	DEIR NUMBER	DEIR NAME
PM_40_40_27	194	General Arrangement Building Elevations


PROJECT - ORIGINATOR - ZONE - LEVEL - TYPE - ROLE - NUMBER	REVISION
--	----------

SRP1128-PEV-01-ZZ-D-A-3105


P08

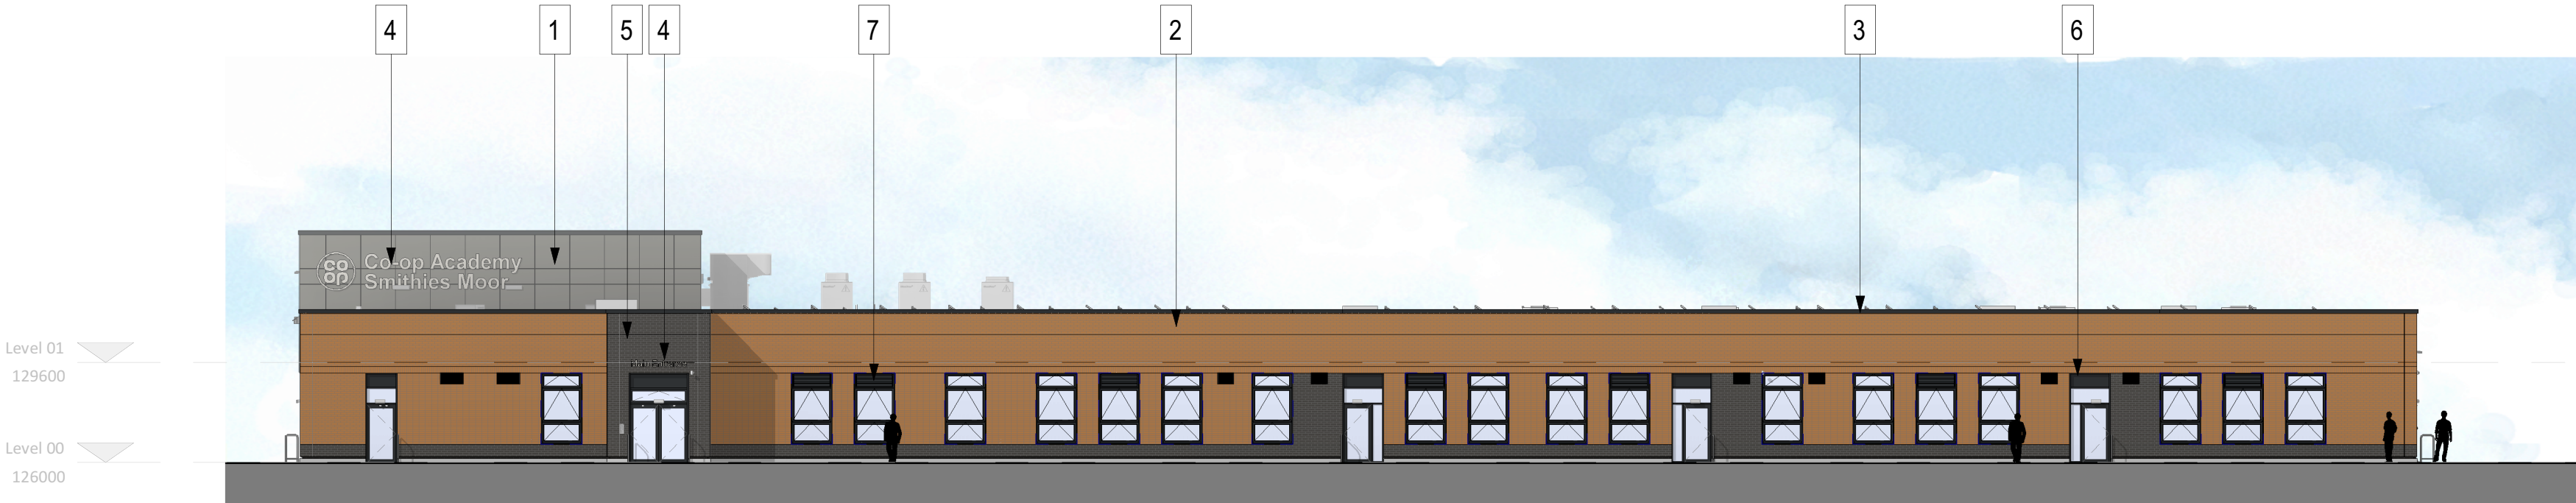

Planning West Elevation (Front)
1:200

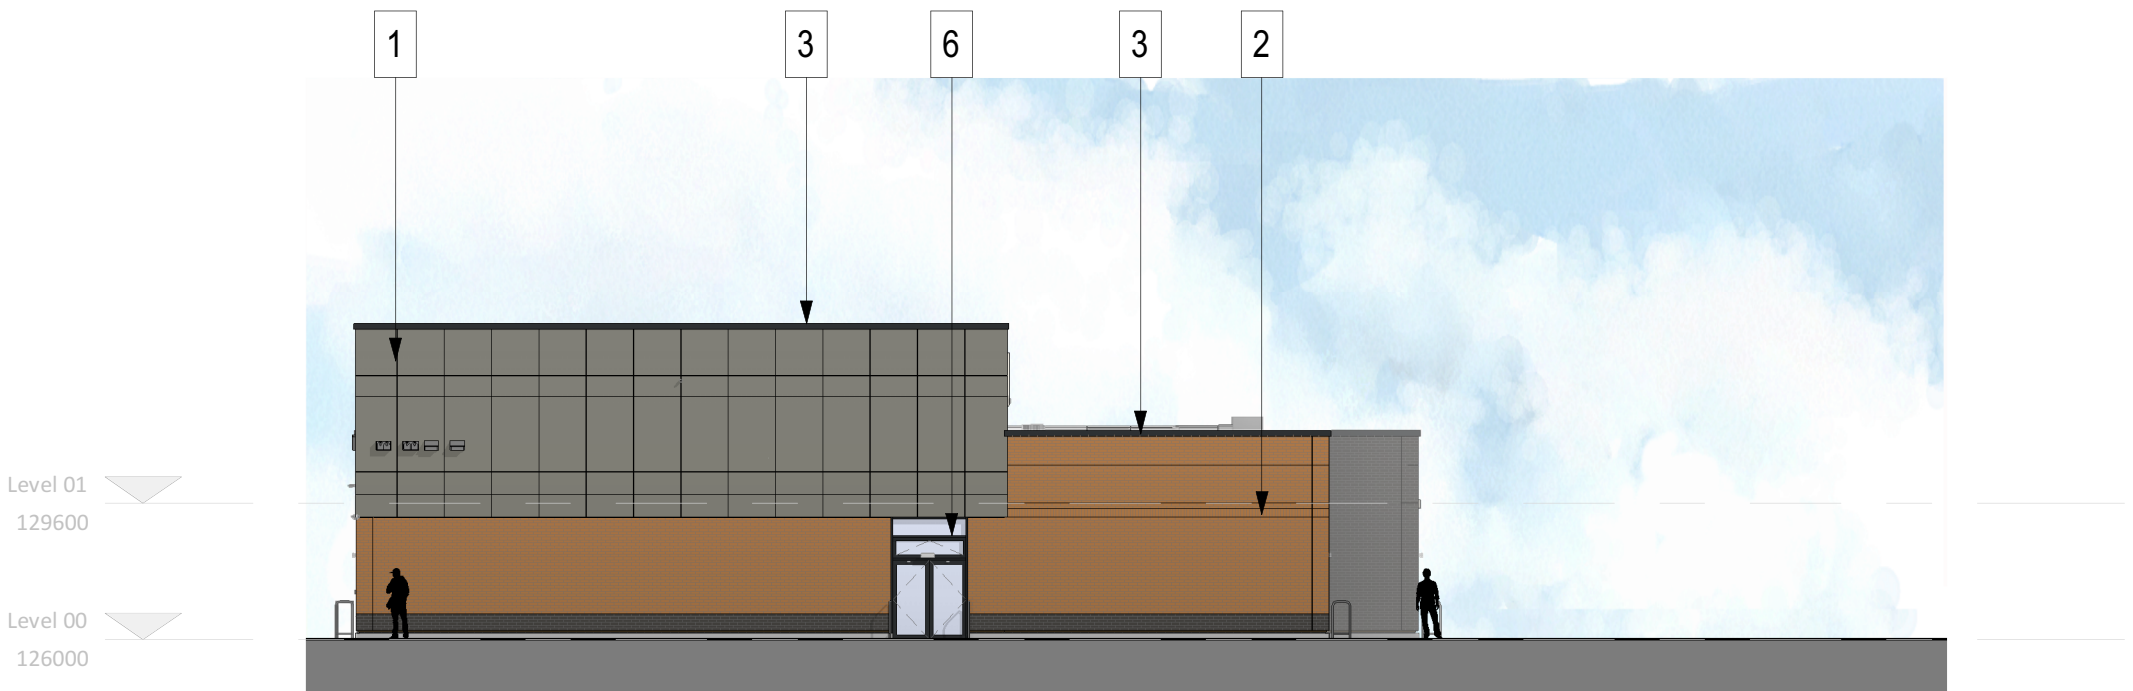

Planning North Elevation (LHS)
1:200

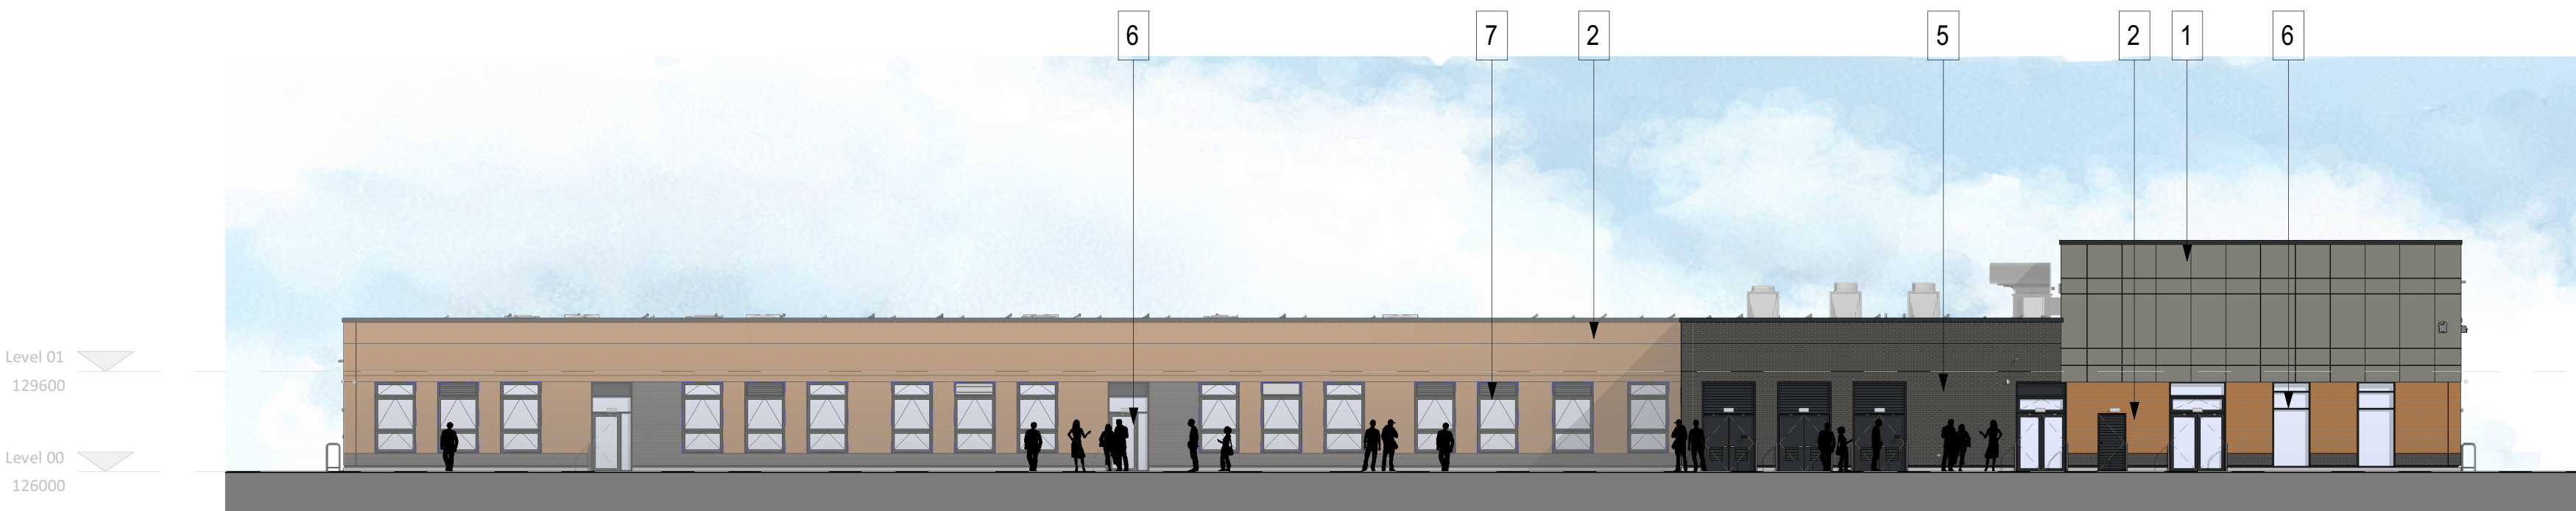

Planning East Elevation (Rear)
1:200



Planning South Elevation (RHS)
1:200