




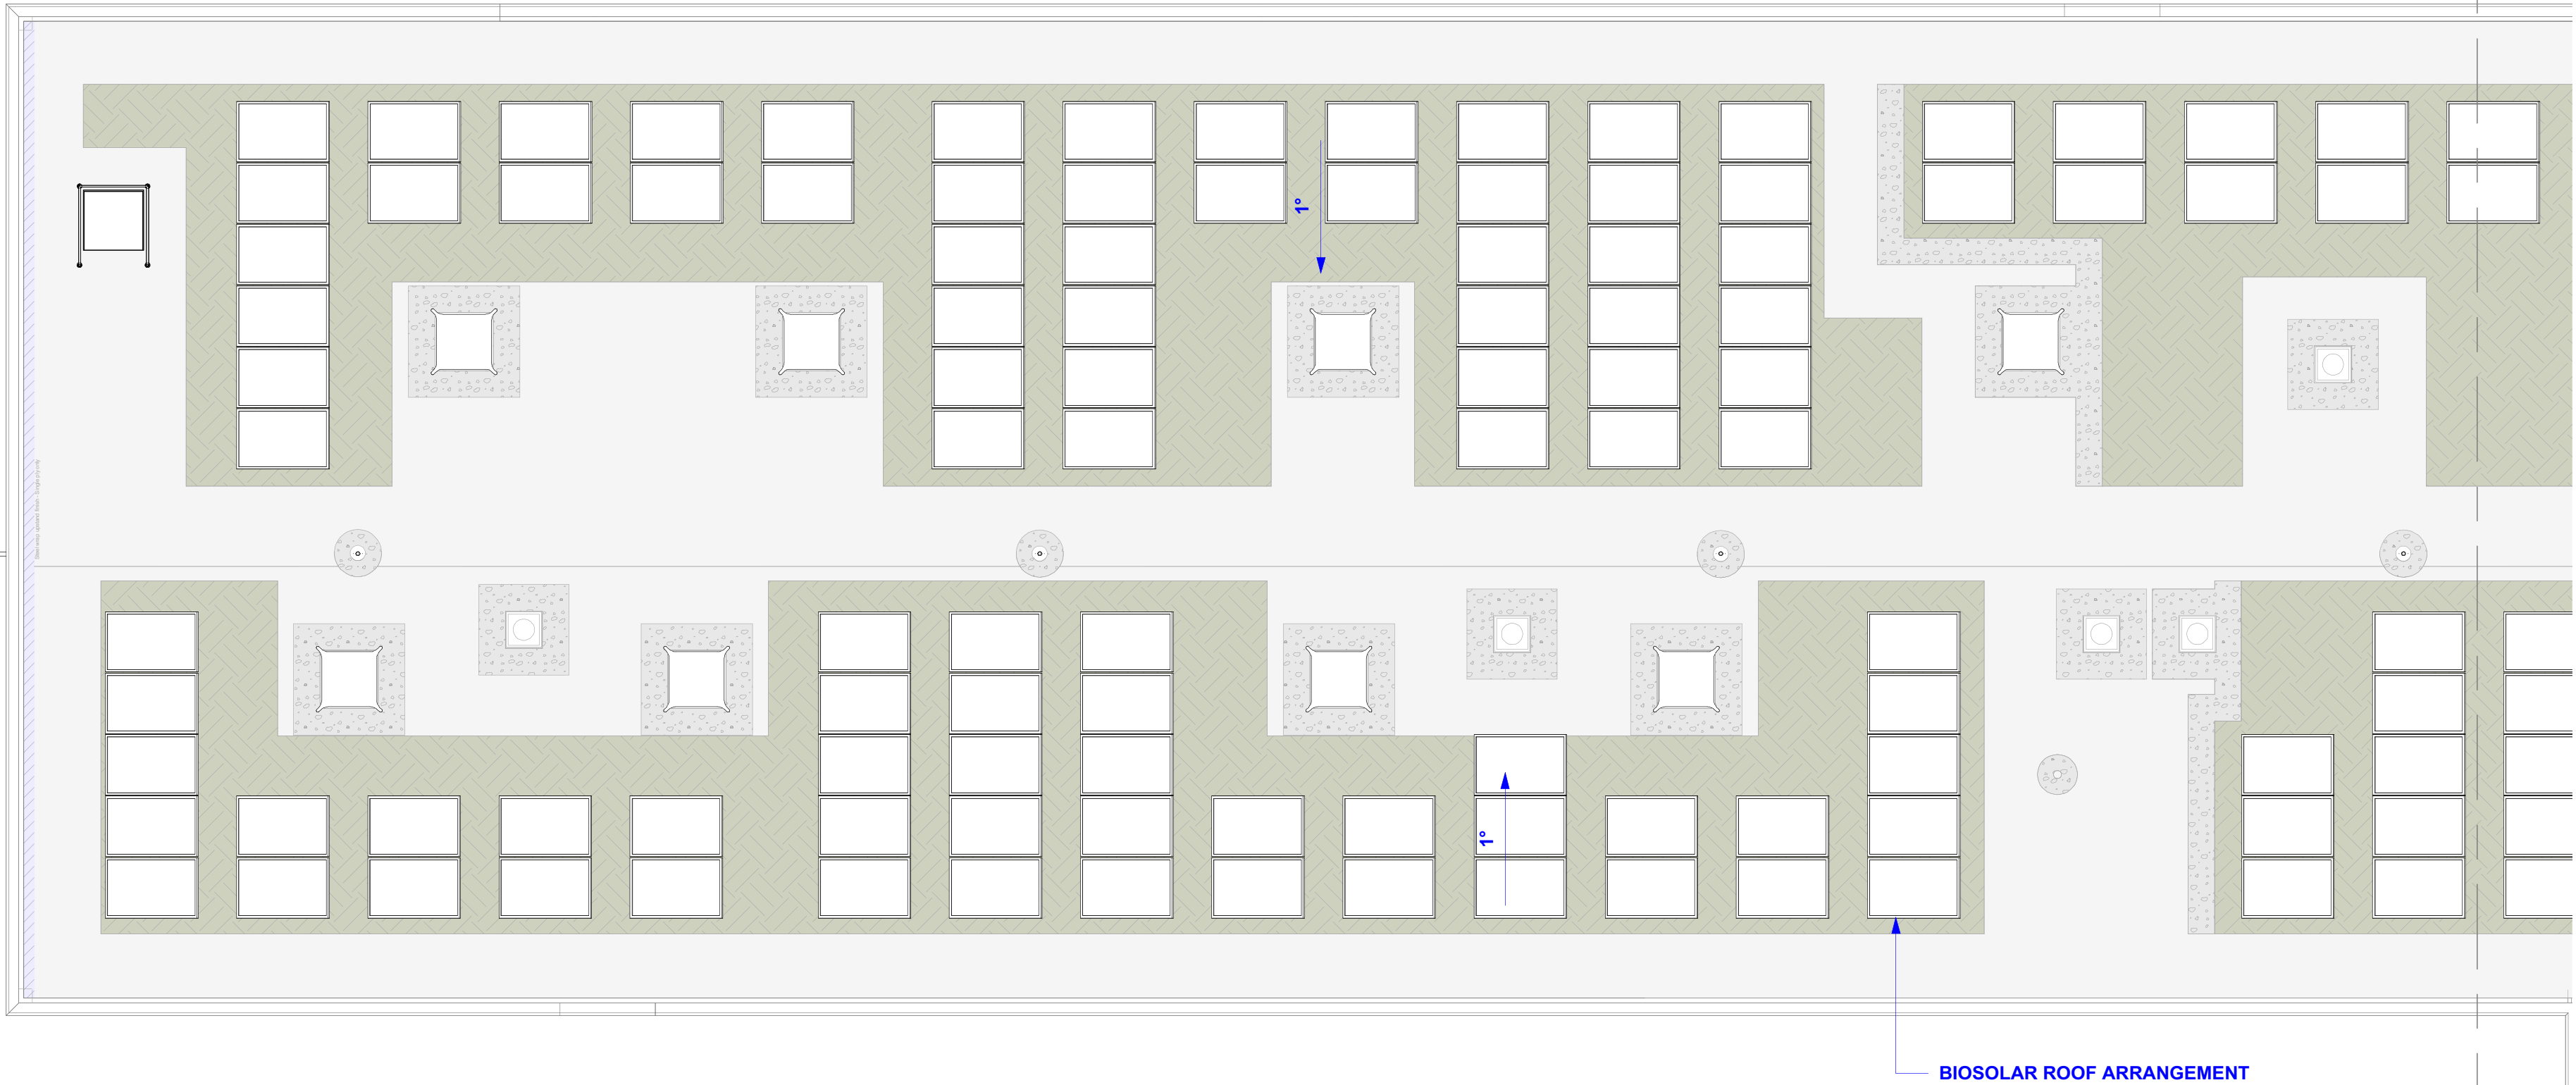

03 - Roof_GA Plan - Planning - 1 of 2
Scale - 1 : 100

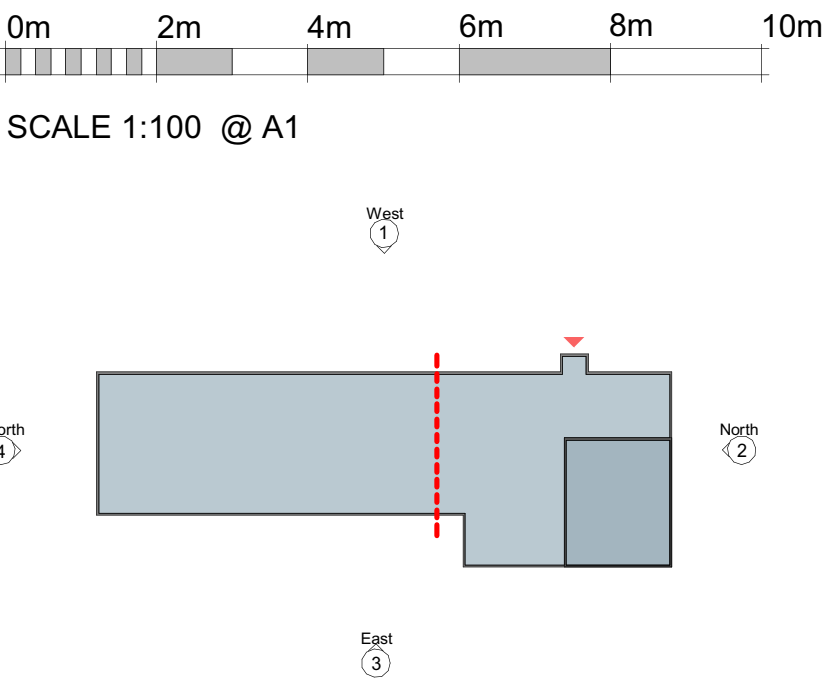

03 - Roof_GA Plan - Planning - 2 of 2
Scale - 1 : 100

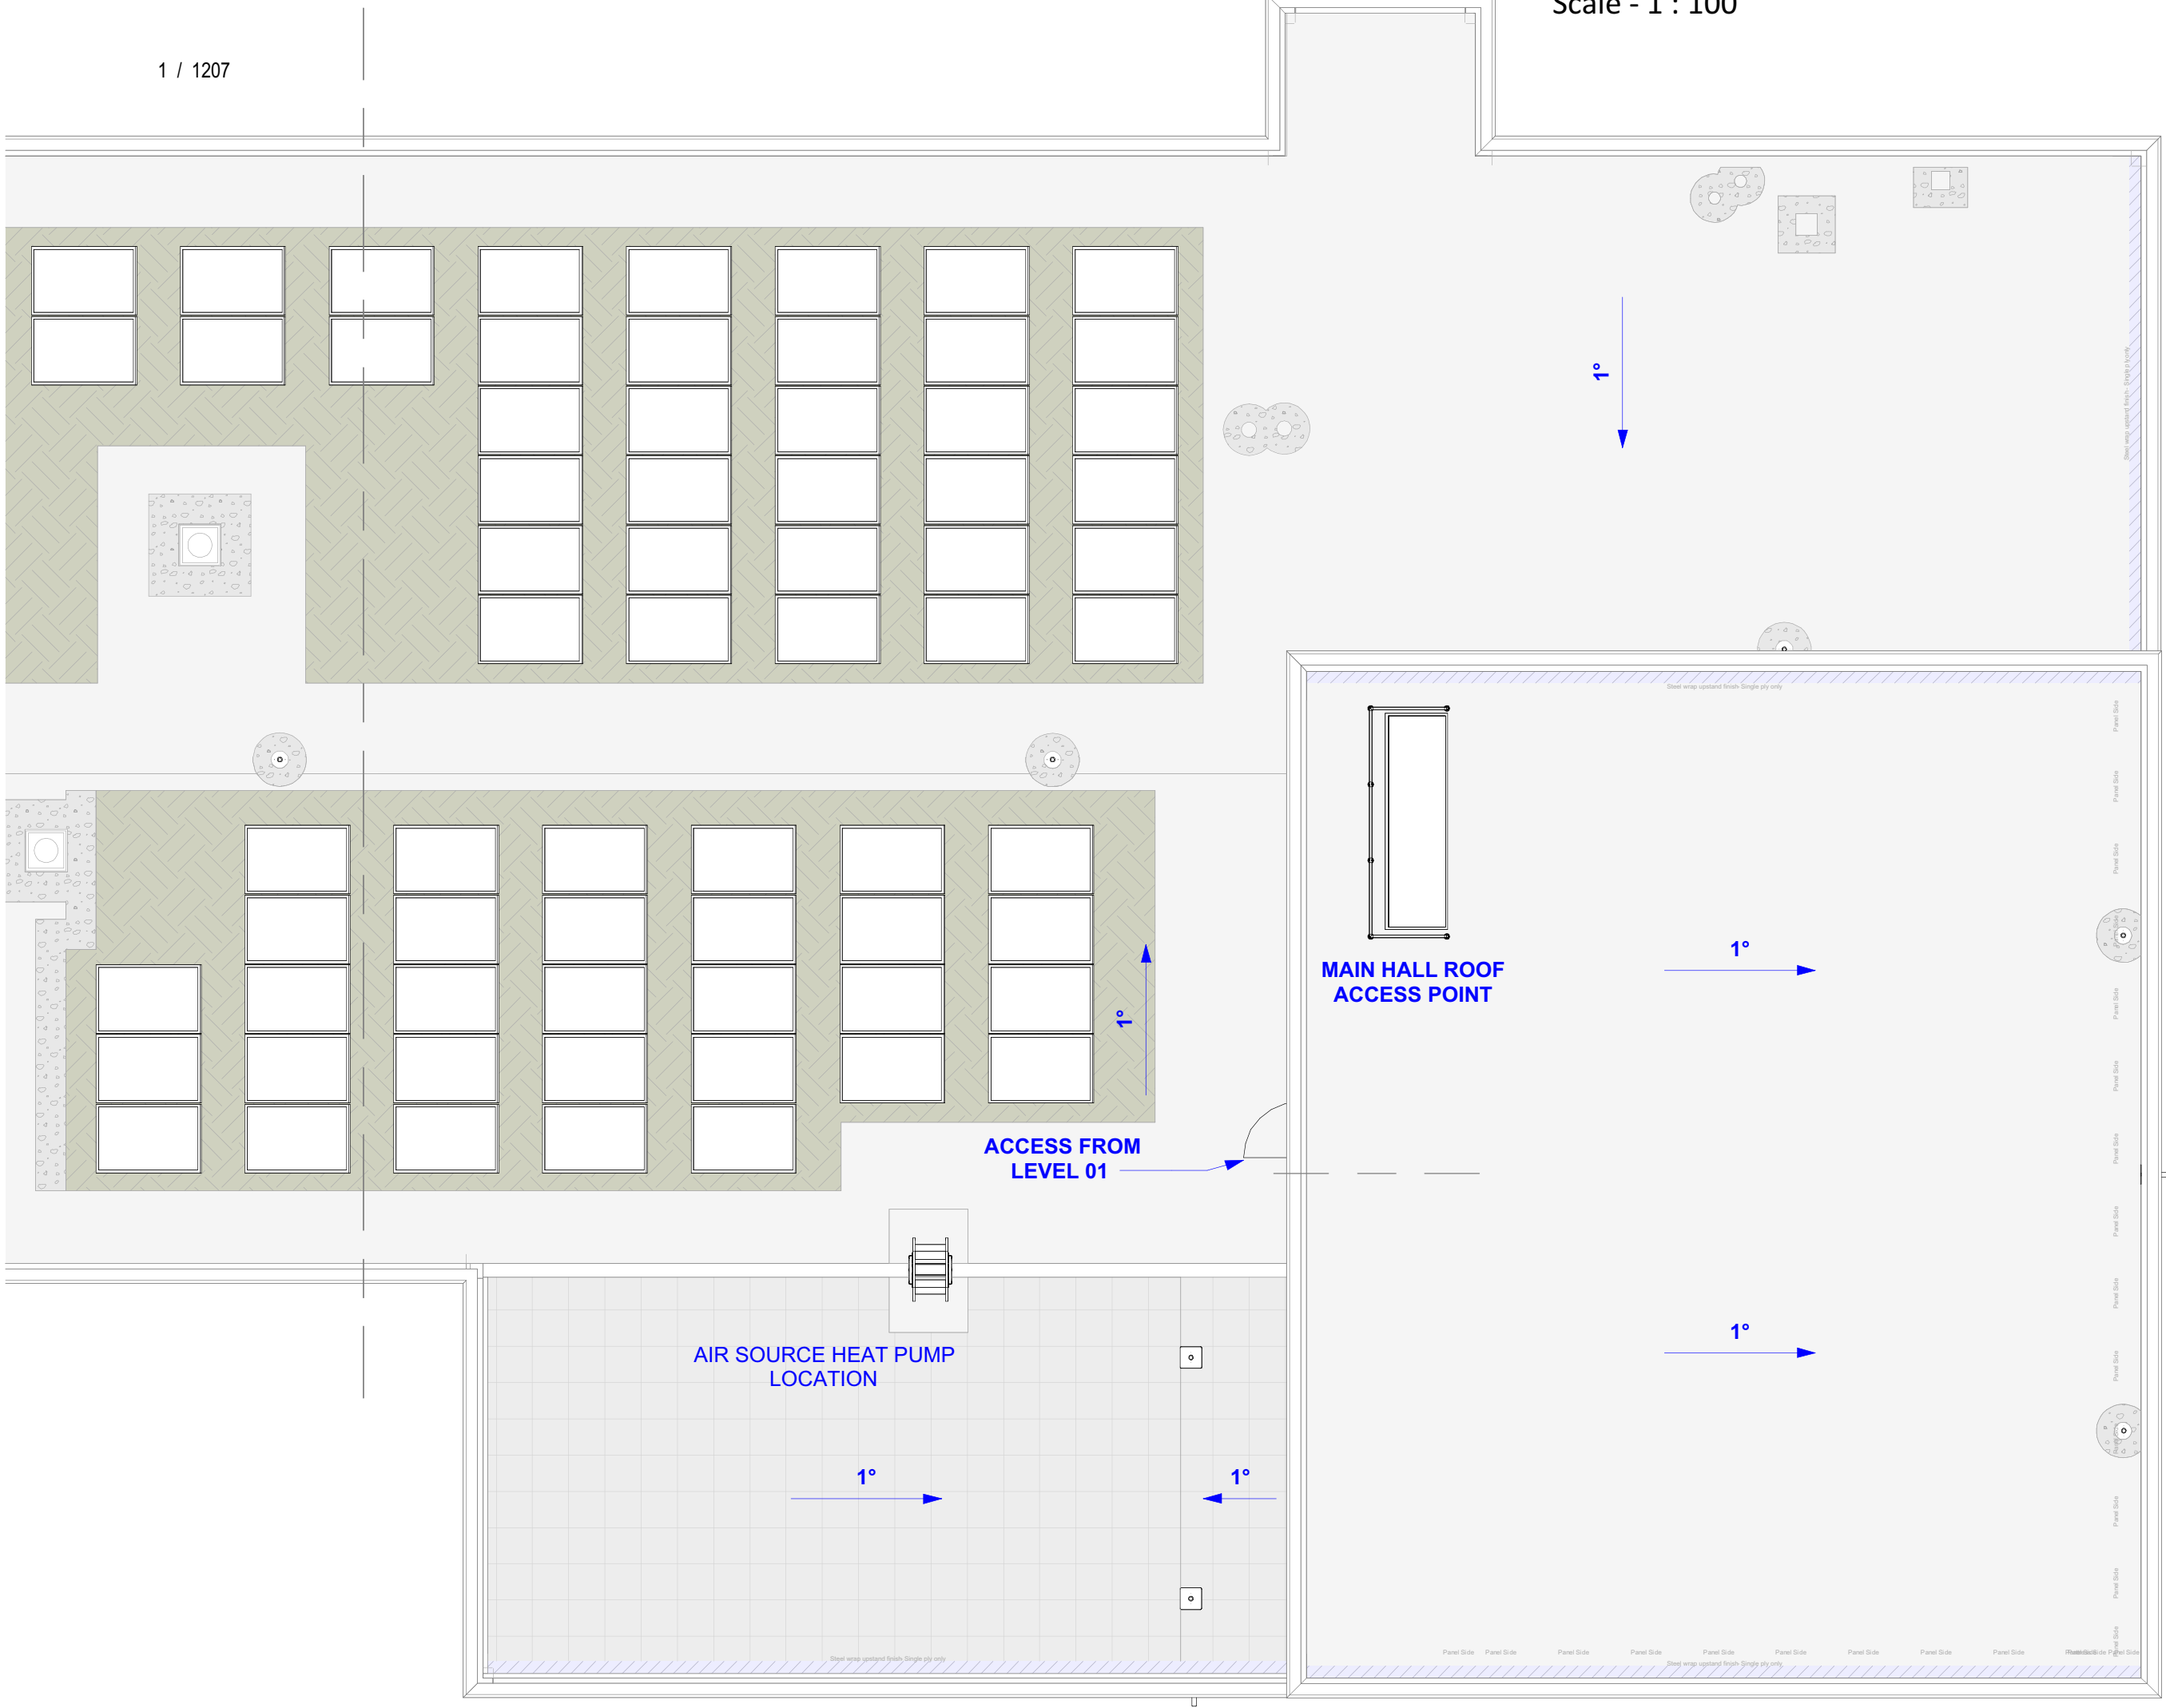

P07	17.02.26	Amendments in line with technical design (Final CP)
P06	12.02.26	PV layout updated to specialist's design
P05	12.12.25	Stage 4 Clarifications
P04	11.11.25	Amendments as per Contractor instructions
P03	30.10.25	Amendments in line with detailed development
P02	05.09.25	Further annotation included
C01	13.08.25	End of Stage - 3 – Spatial Coordination (Draft CP)
P01	21.05.25	Draft CP issue
REV	DATE	DESCRIPTION

CLIENT



CONTRACTOR



CONSULTANT



PROJECT

Co-op Academy Smithies Moor

DRAWING TITLE

Planning GA Level RF

DRAWING PURPOSE

DRAWN BY	DATE	CHK'D BY	SCALE	MEDIA
SJR	17.02.26	SJR	As indicated	A1
CONTRACT DRAWING REFERENCE		STAGE:	1	2
		ISSUE:	3	4
			Yes	No
UNICLASS CODE		DEIR NUMBER	DEIR NAME	
PM_40_40_34		199	General Arrangement Roof Plans	
PROJECT - ORIGINATOR - ZONE - LEVEL - TYPE - ROLE - NUMBER				REVISION
SRP1128-PEV-01-RF-D-A-1207				P07