



Existing North Elevation
1 : 50



Existing East Elevation
1 : 50

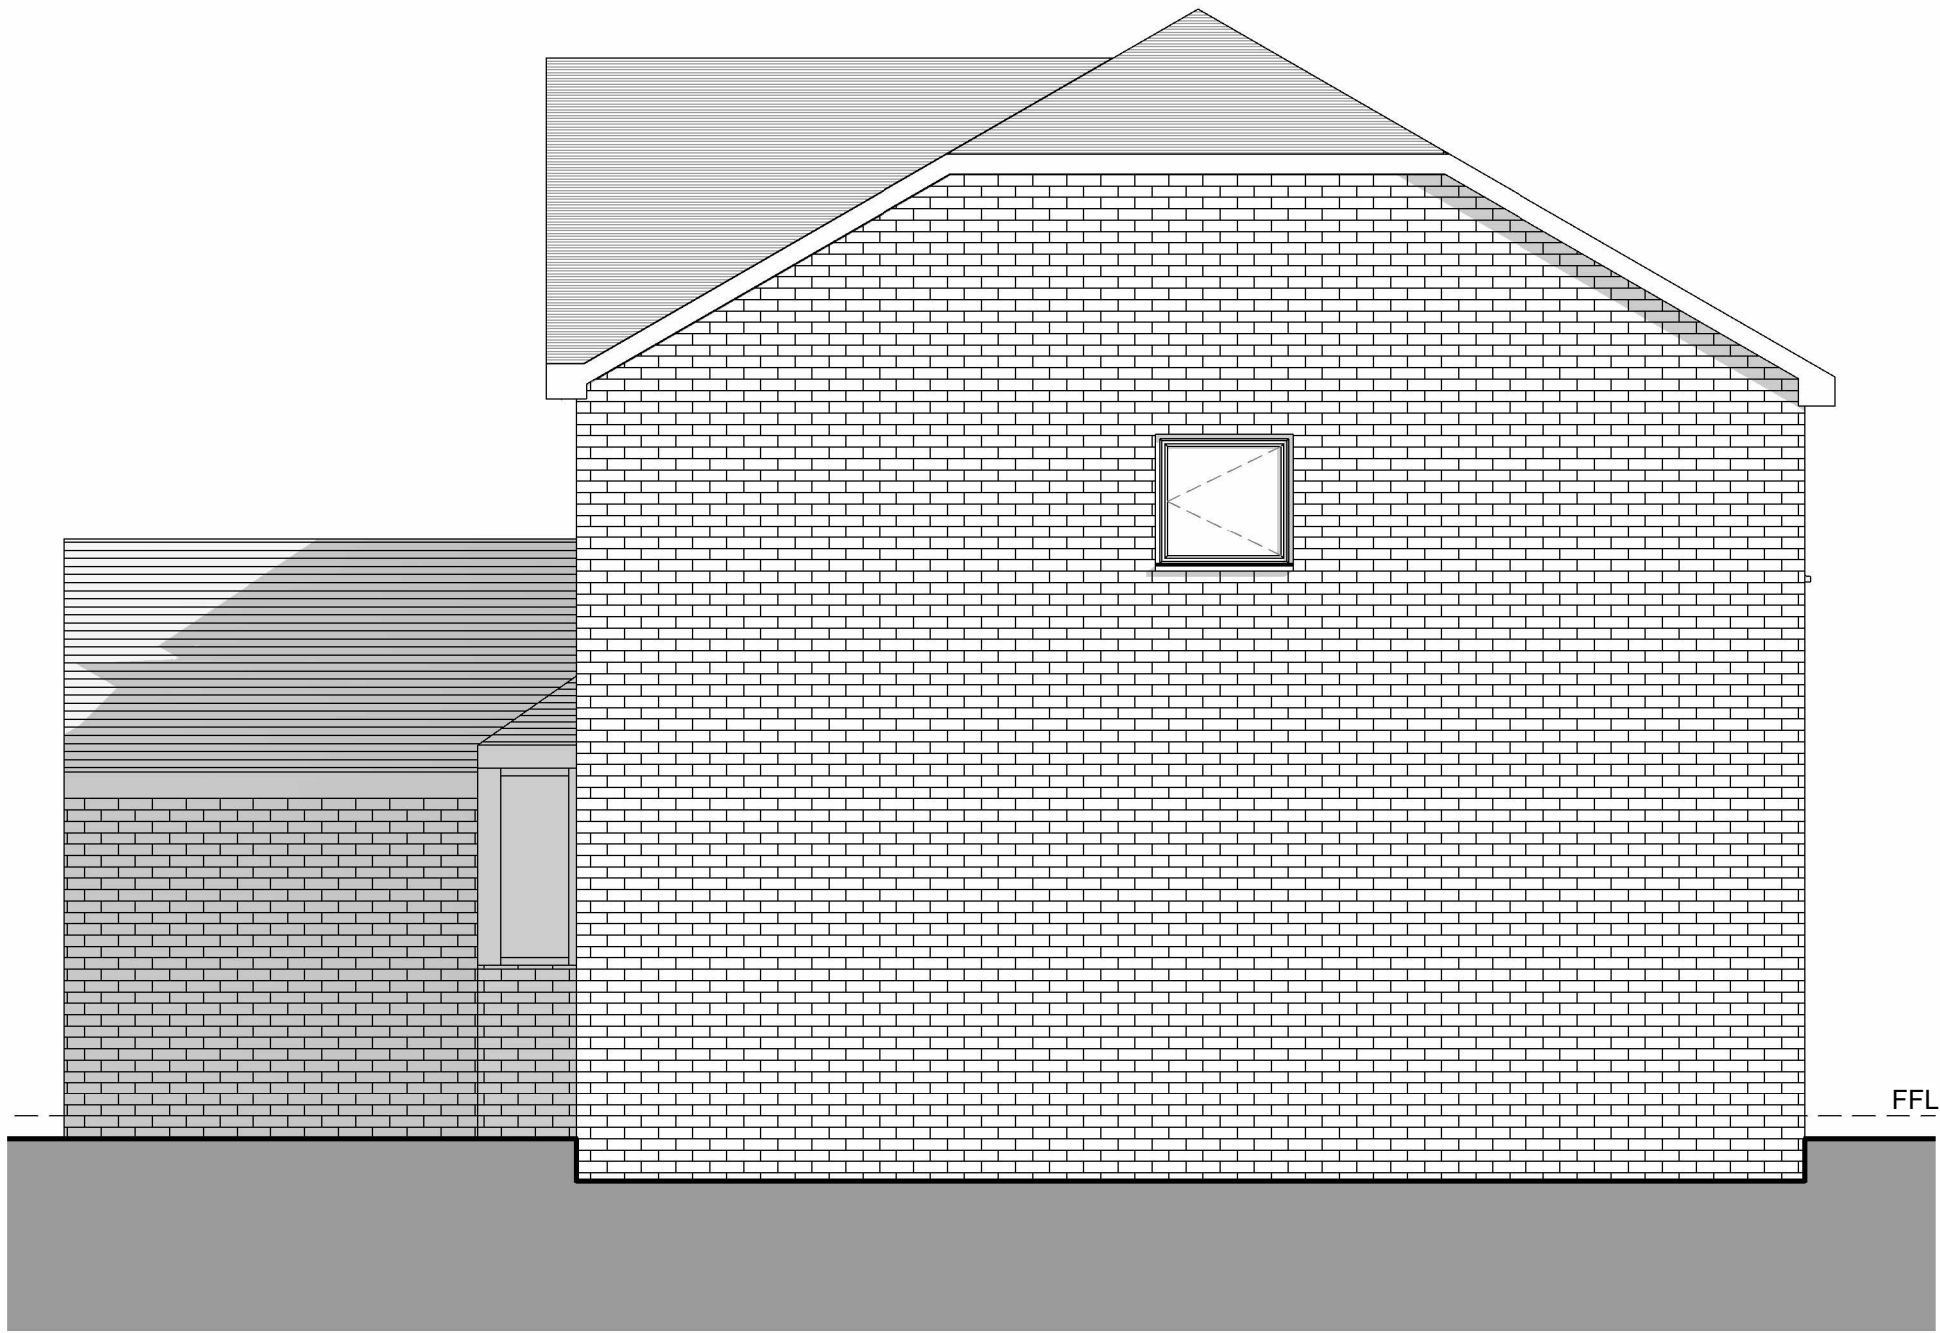

Existing South Elevation
1 : 50

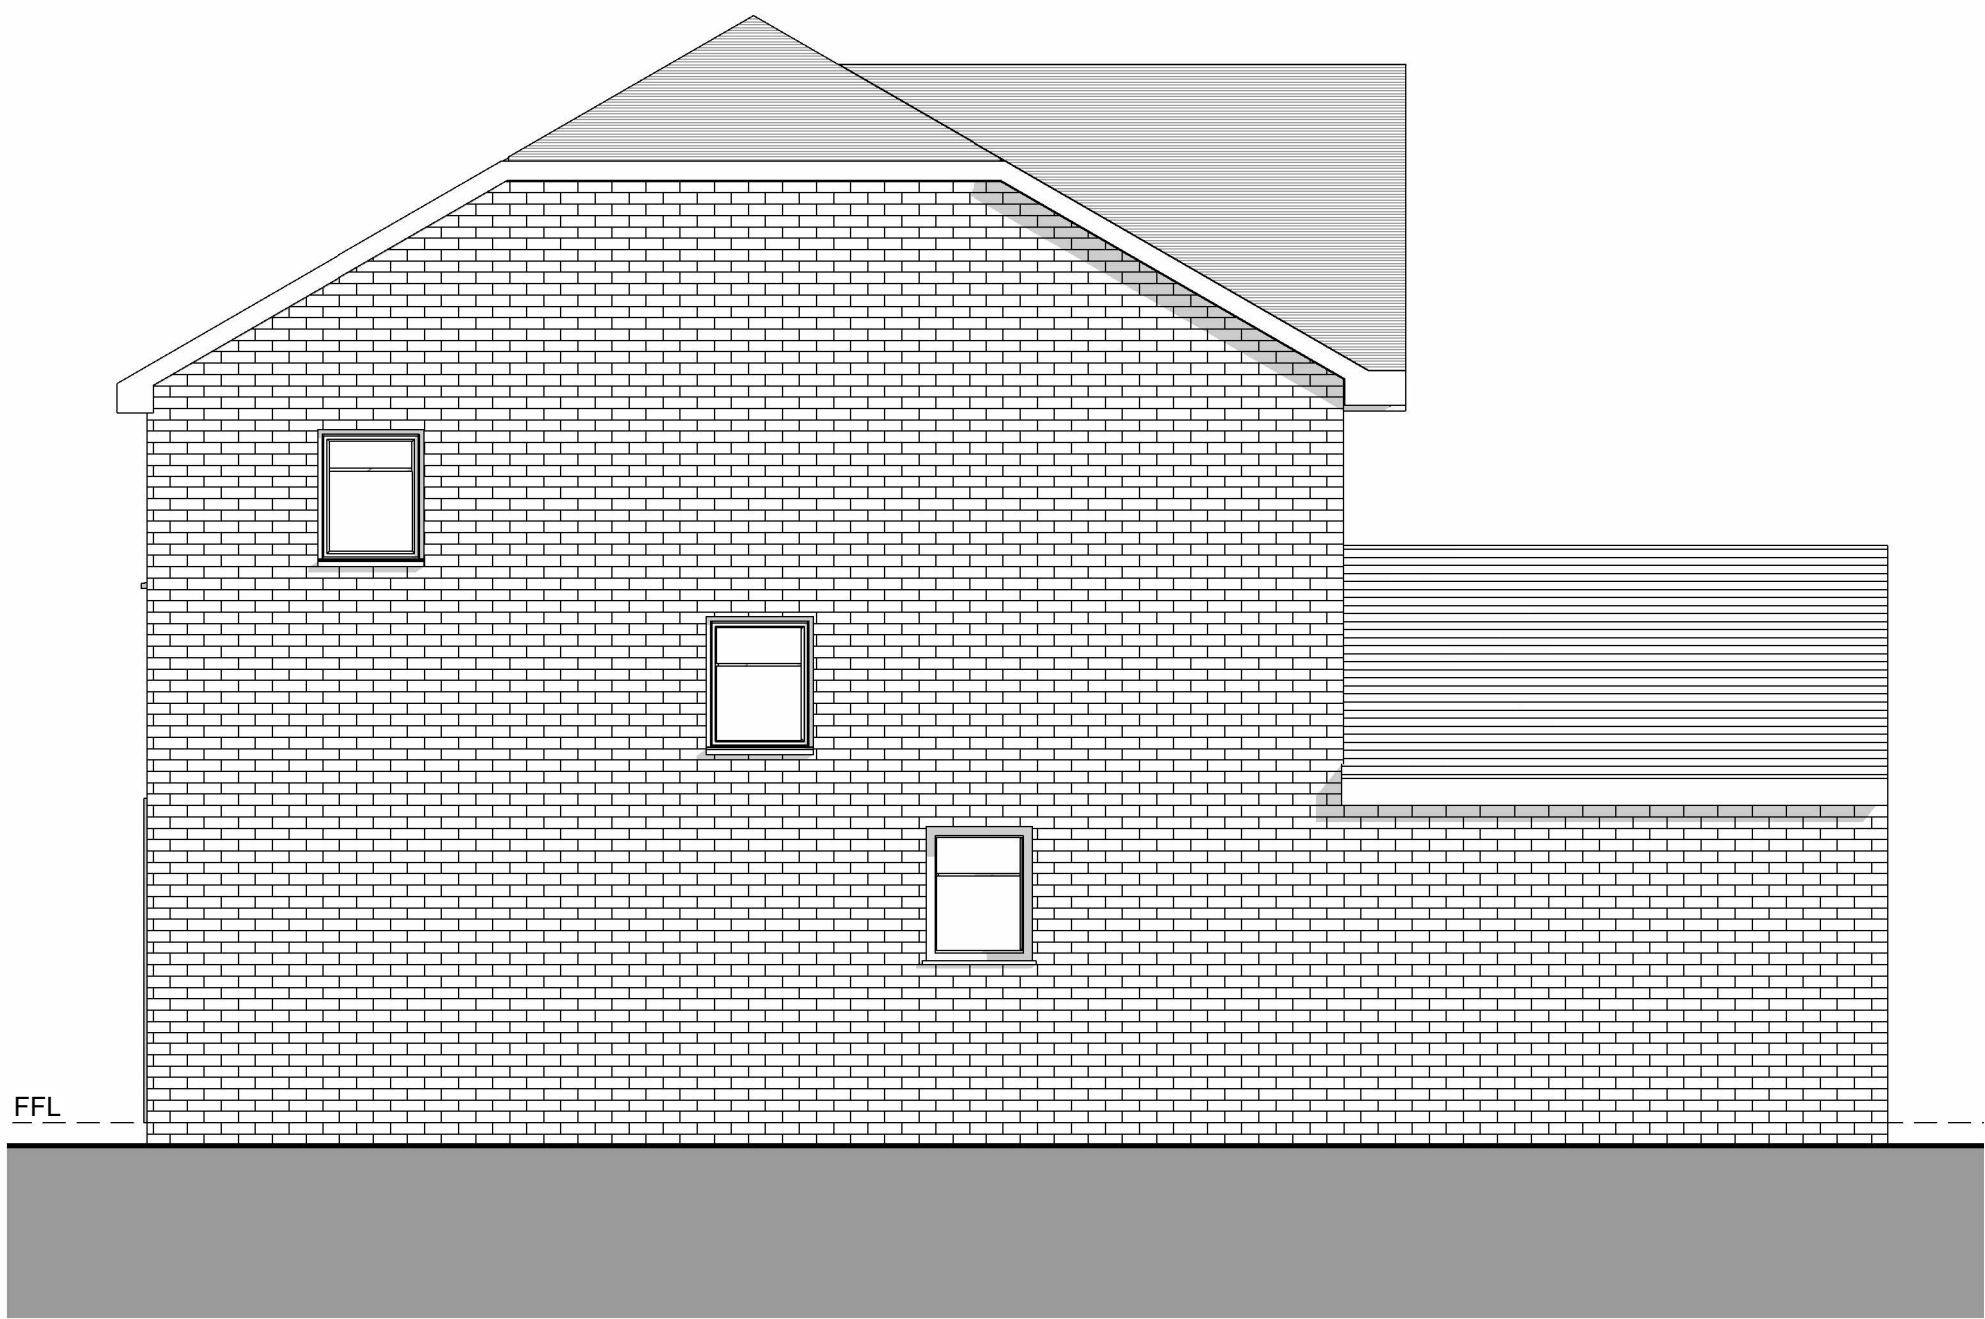

Existing West Elevation
1 : 50

Rev	Description	Date

CODE	SUITABILITY DESCRIPTION
STATUS	PURPOSE OF ISSUE

PROJECT
**9 Chadwick Cresent,
Dewsbury**

TITLE
Existing Elevations

CLIENT
Mr Siddique

DRAWN BY .	CHECKED BY .	DATE Oct 26
SCALE (@ A1) As indicated	PROJECT NUMBER .	
DRAWING NUMBER 0102		REV