



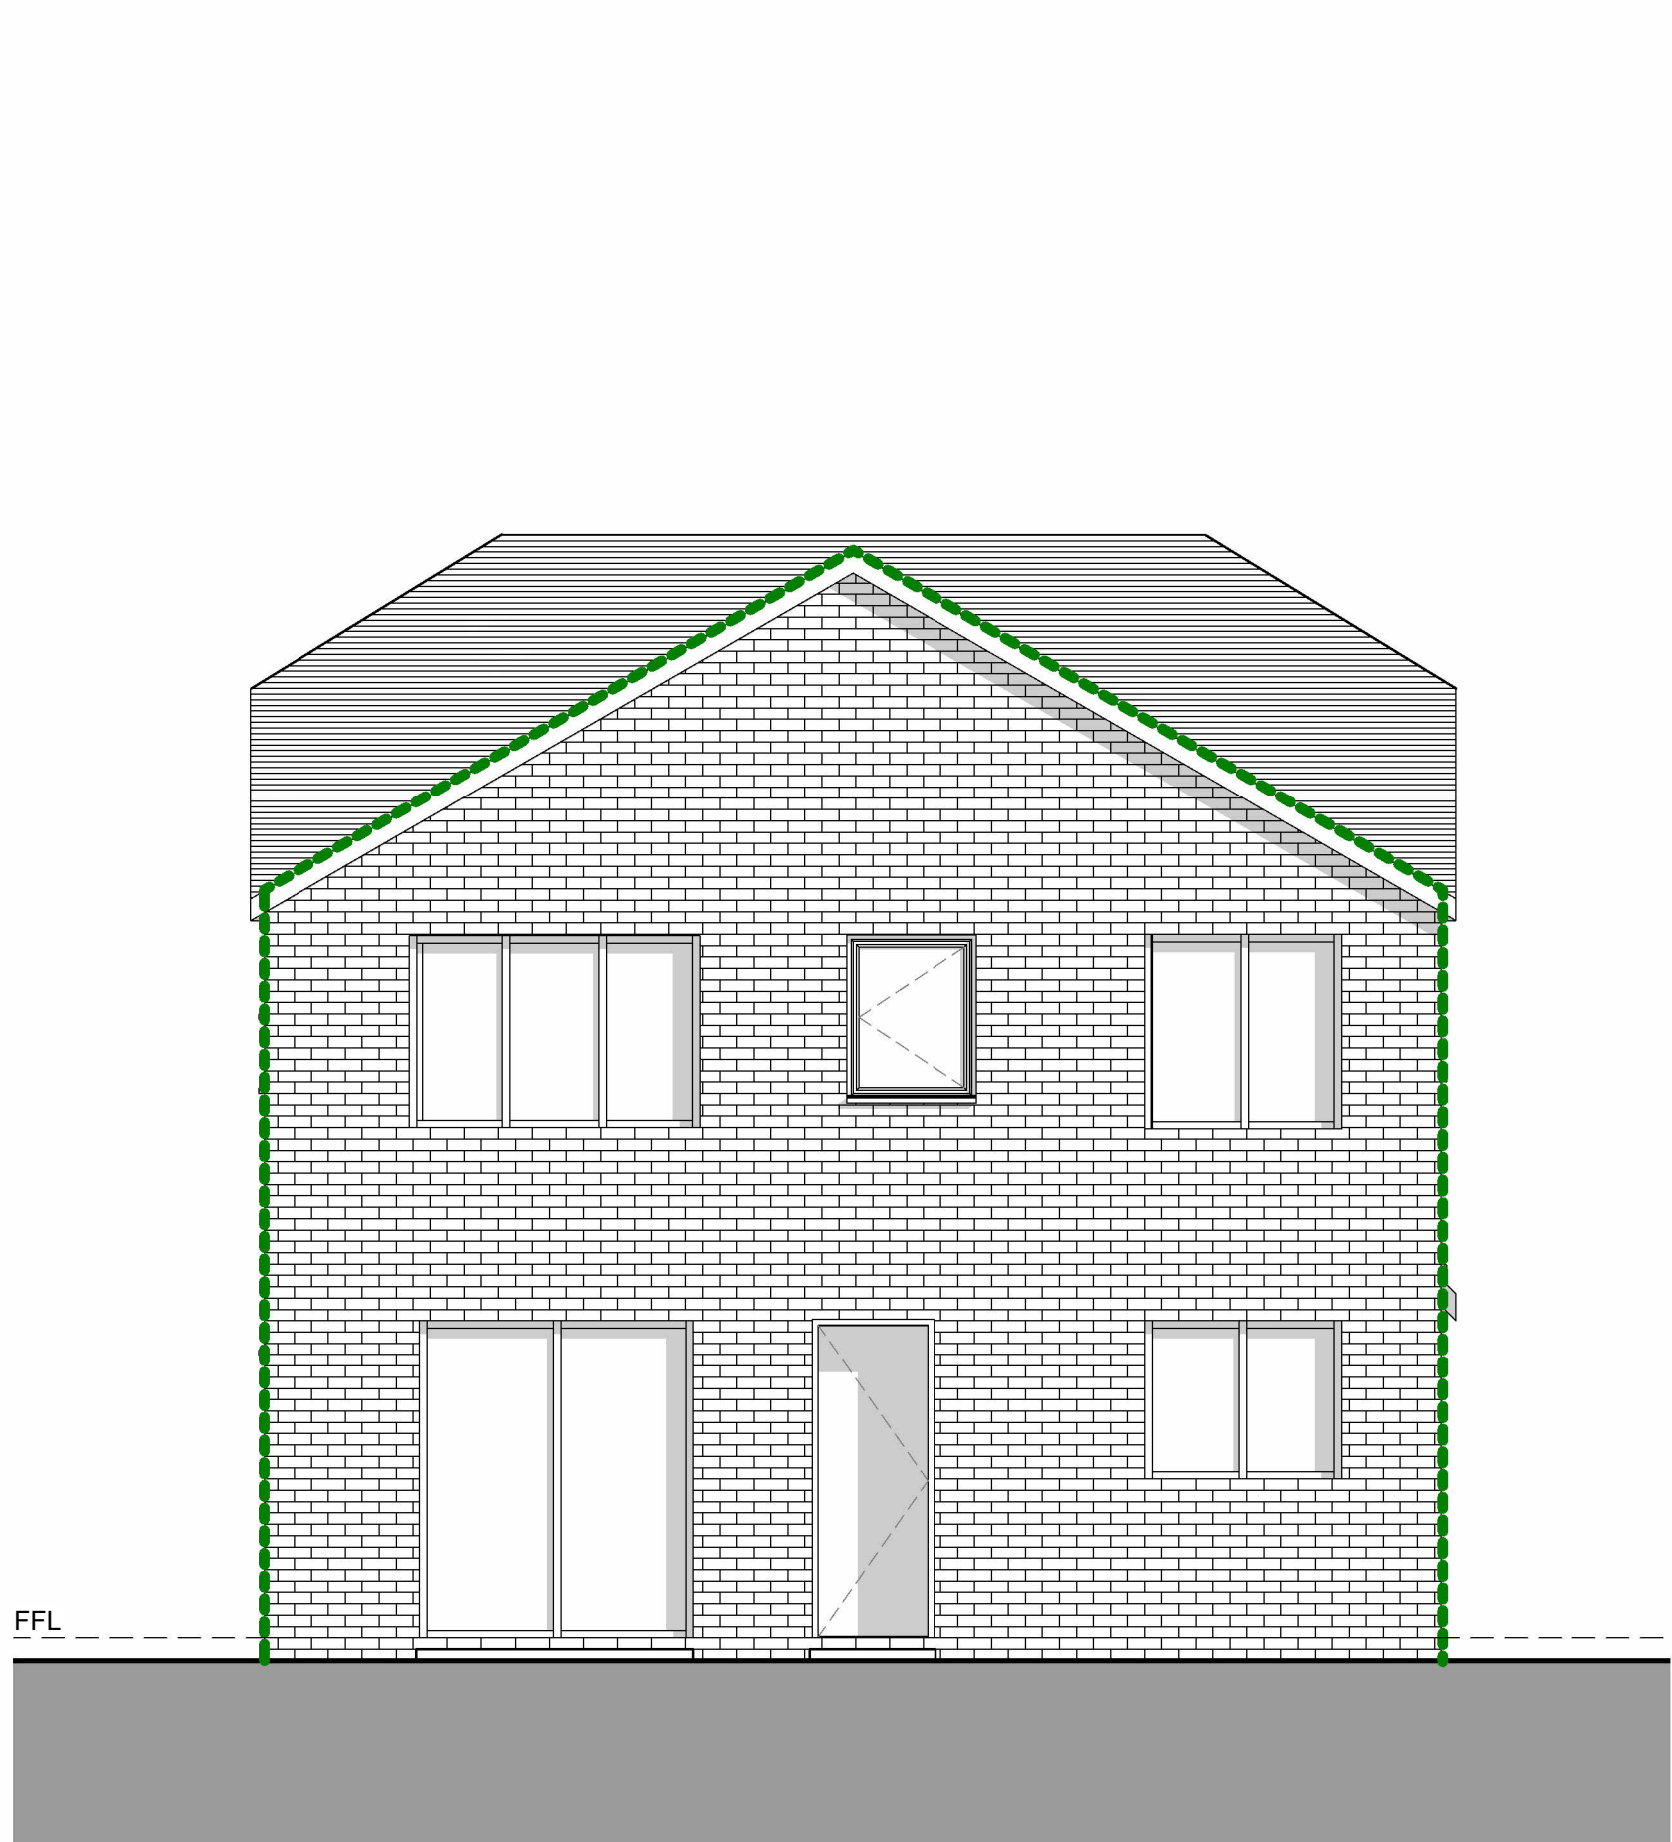


Proposed North Elevation
1 : 50

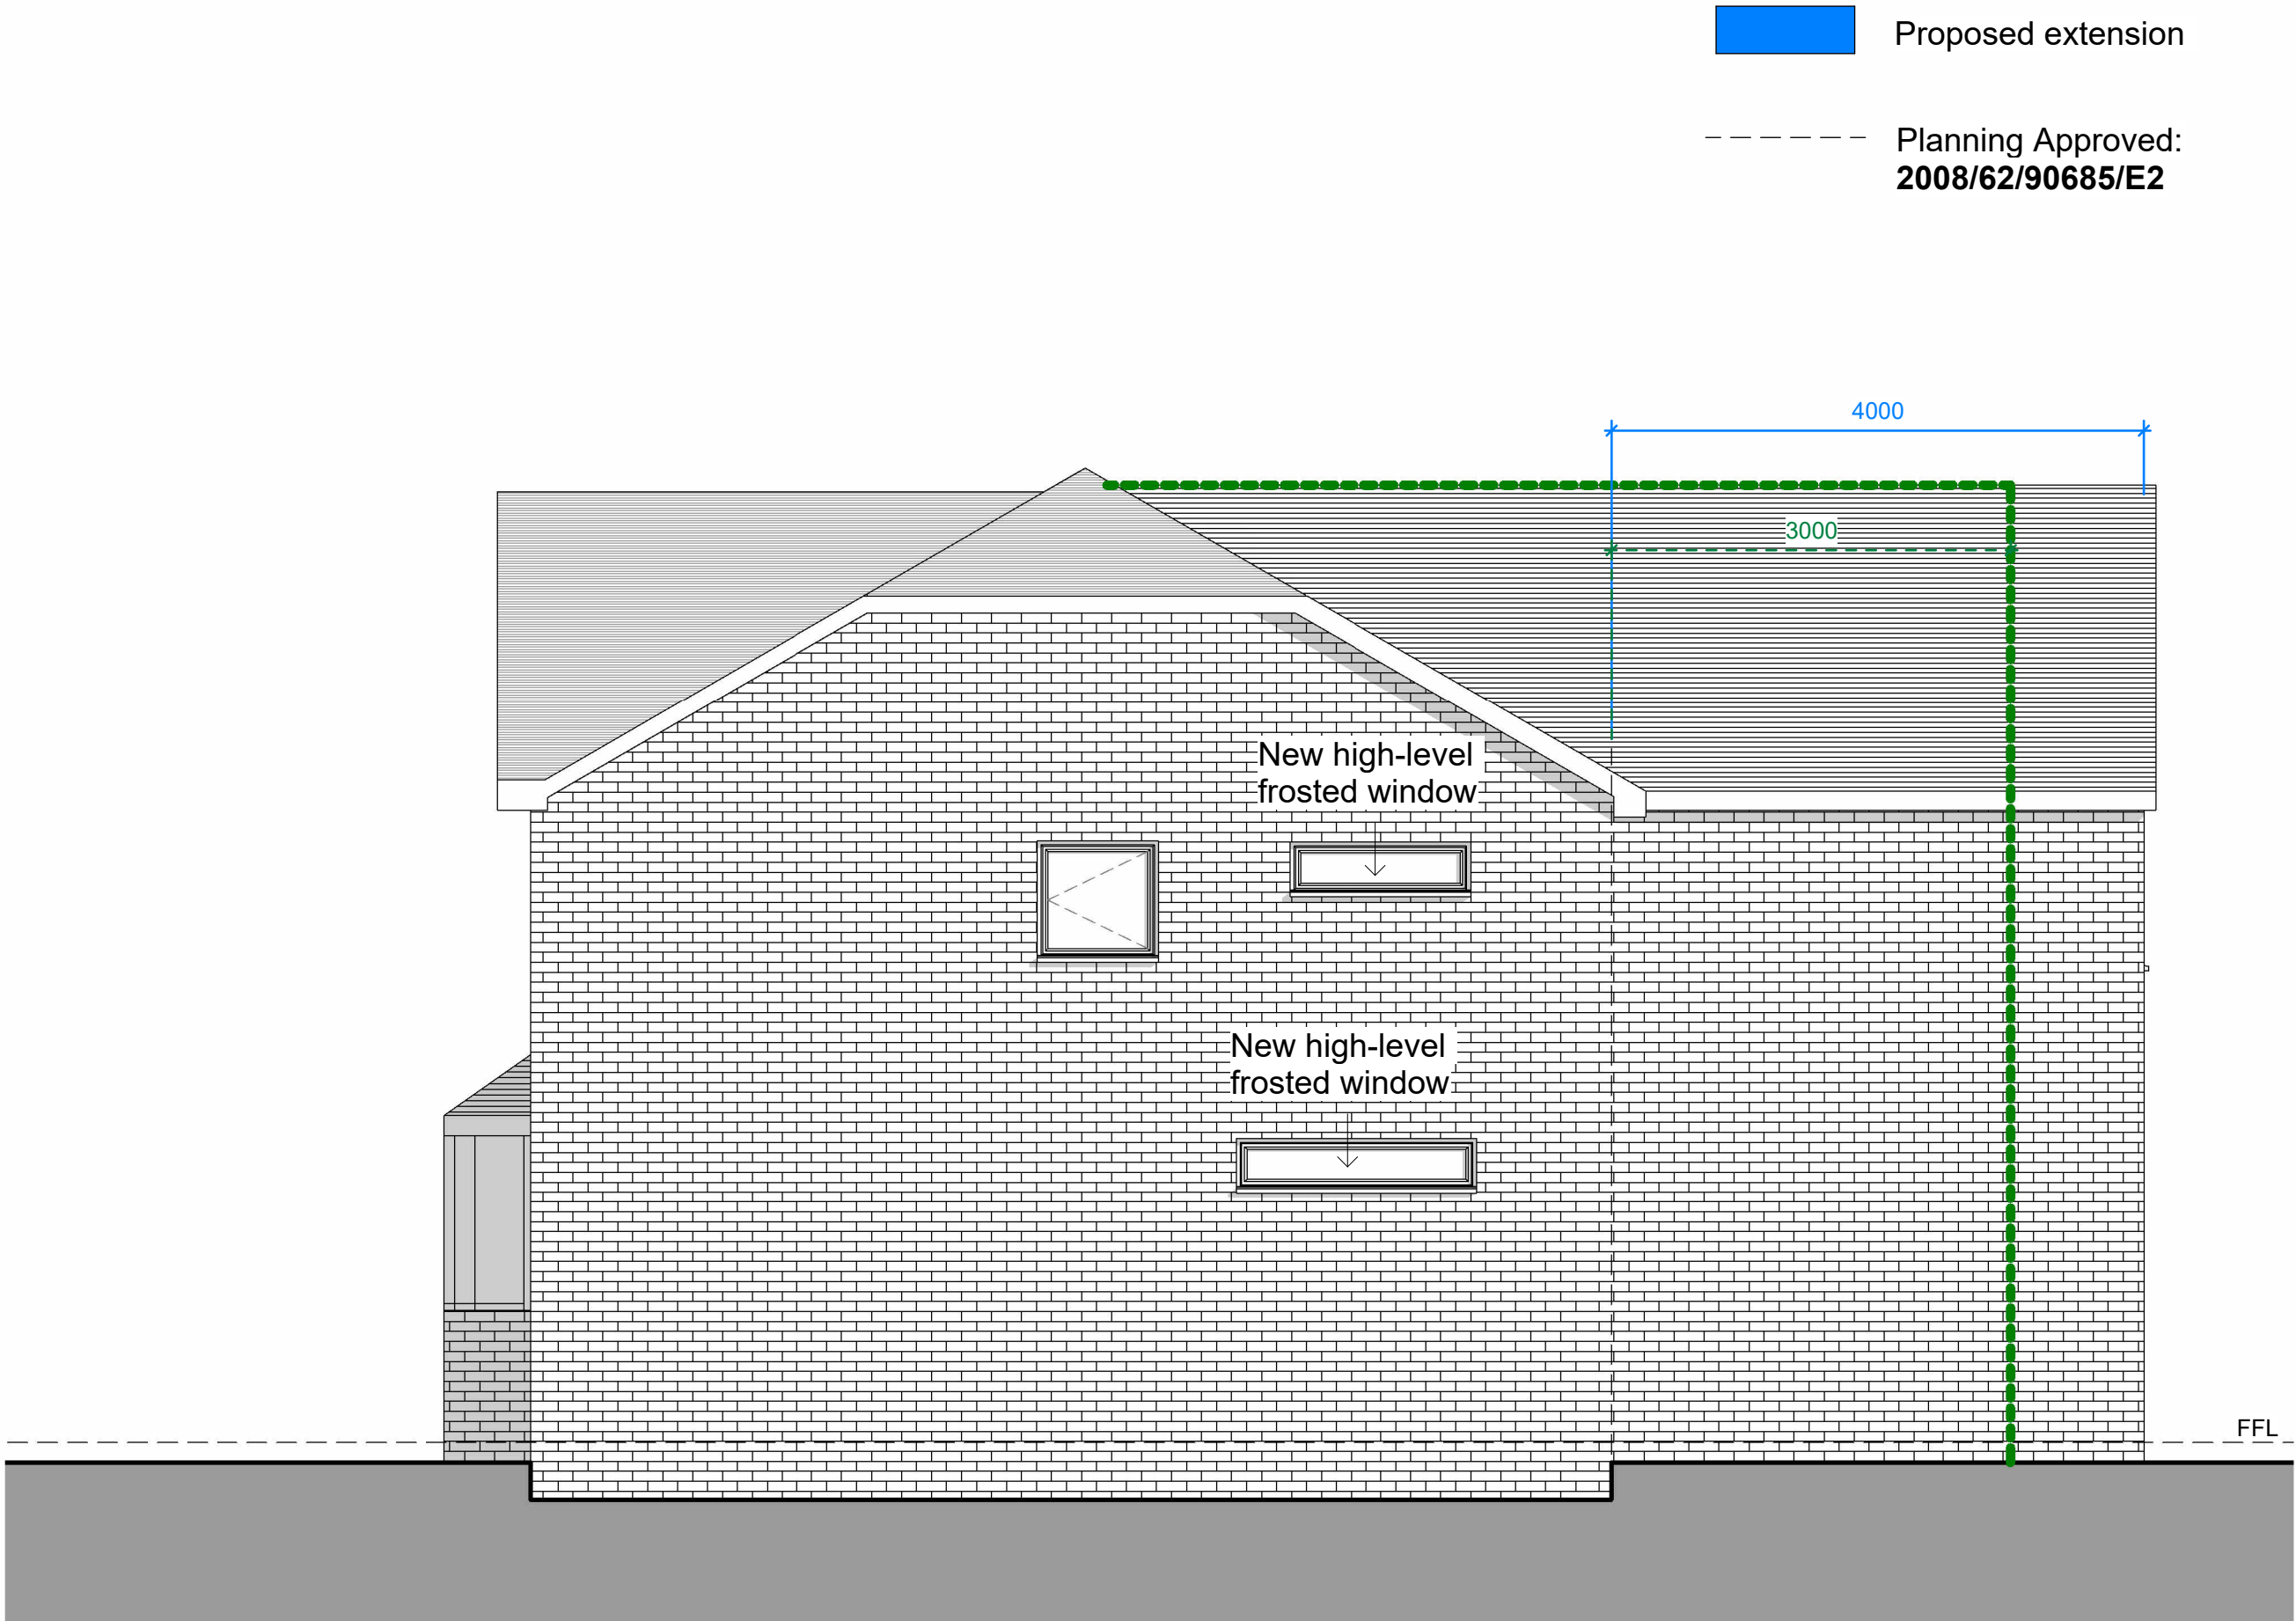

Proposed East Elevation
1 : 50



Proposed South Elevation
1 : 50

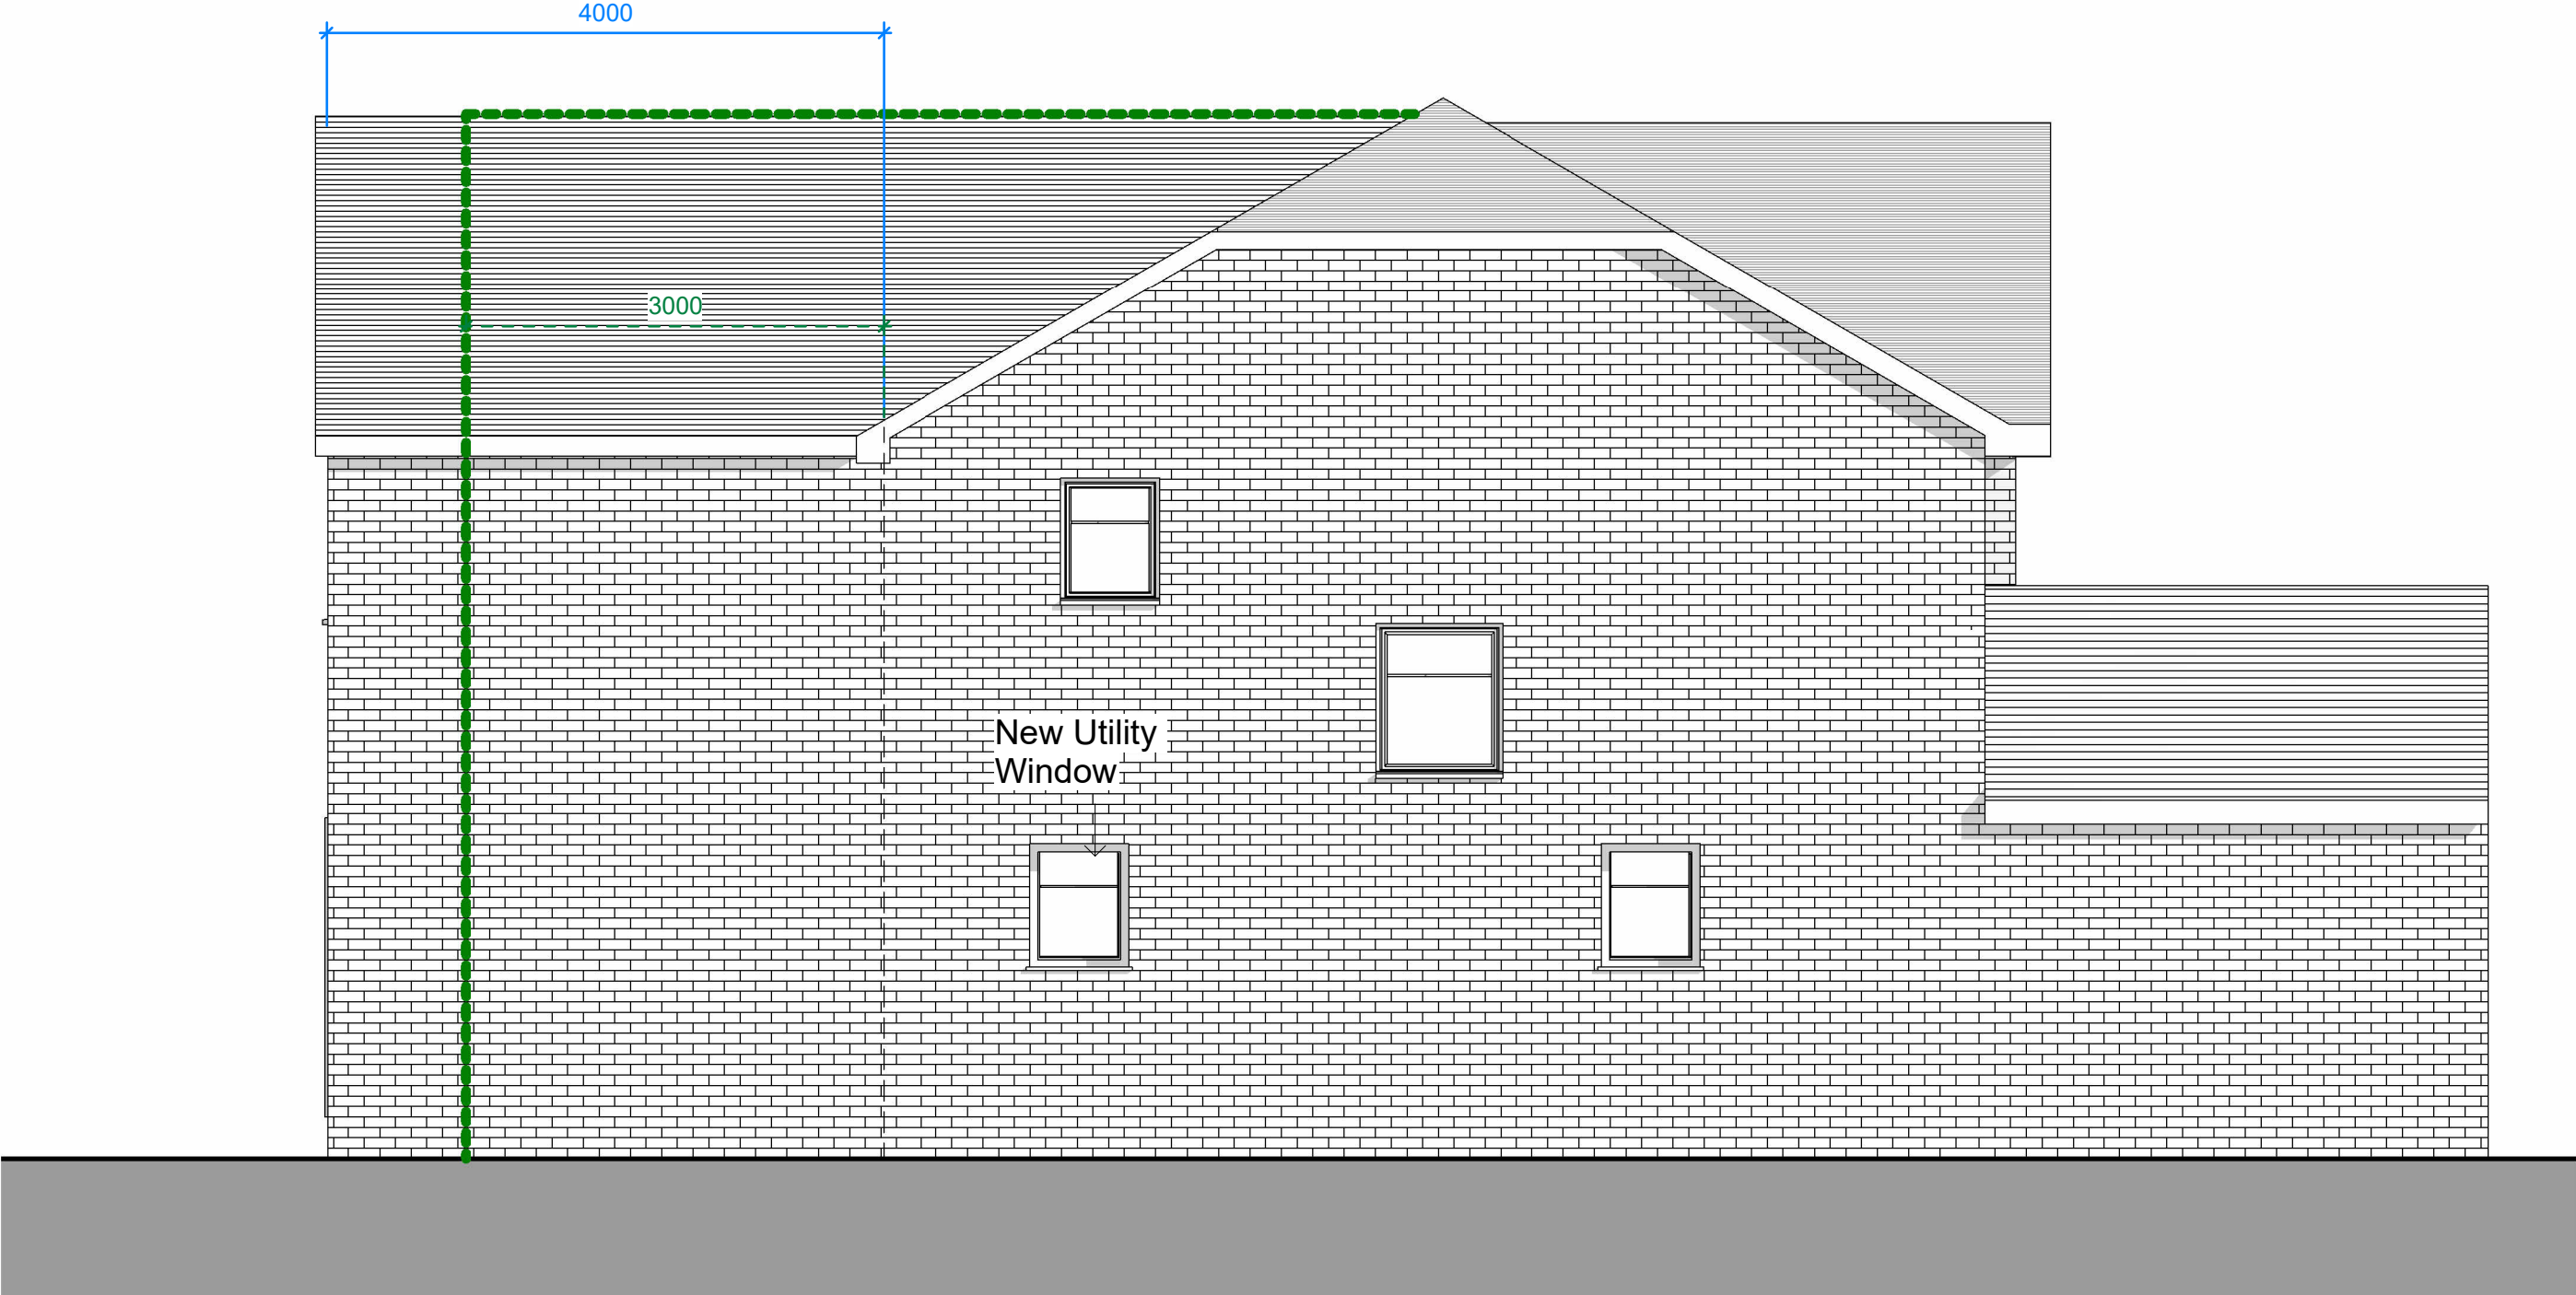

Proposed West Elevation
1 : 50

Proposed extension

-----Planning Approved:
2008/62/90685/E2

0m0.5m1m2m

1:50

N



Rev	Description	Date

CODE	SUITABILITY DESCRIPTION
STATUS	PURPOSE OF ISSUE

PROJECT
9 Chadwick Crescent,
Dewsbury

TITLE
Proposed Elevations

CLIENT
Mr Siddique

DRAWN BY	CHECKED BY	DATE
		Oct 26
SCALE (@ A1) As indicated	PROJECT NUMBER	
DRAWING NUMBER	REV	
0202		