




EXISTING SITE PLAN
Scale 1:250@A1

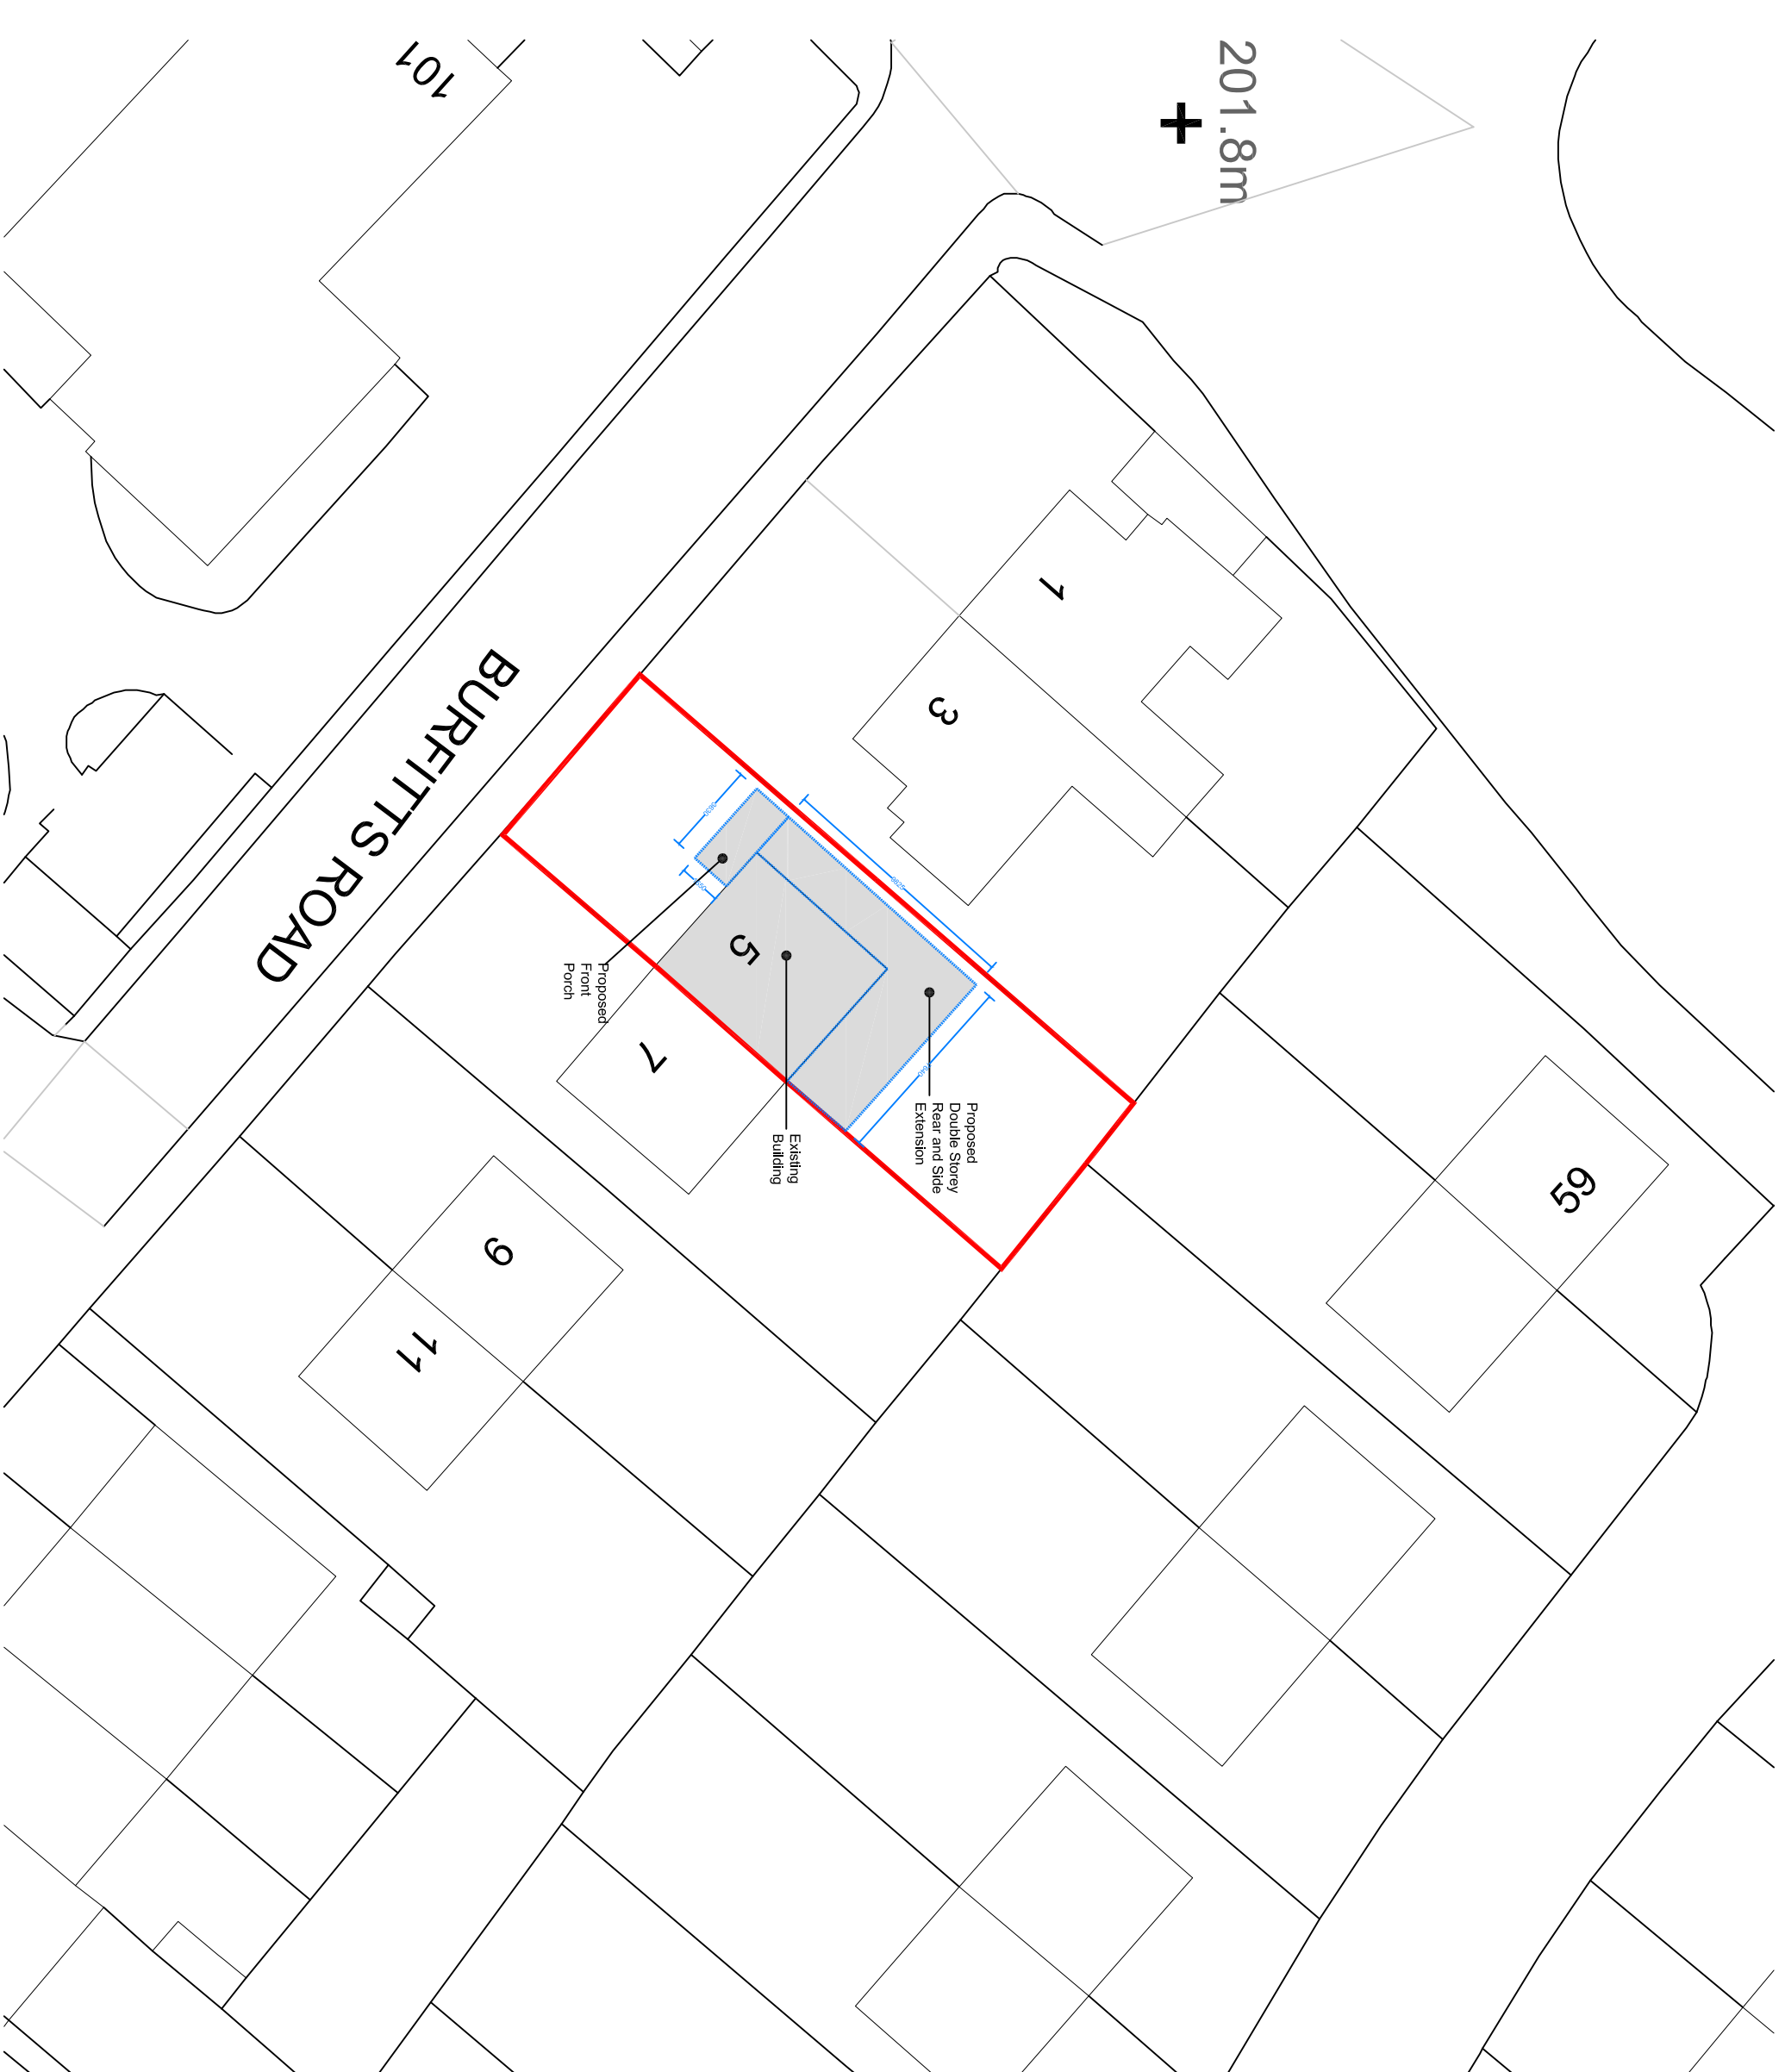

PROPOSED SITE PLAN
Scale 1:250@A1

[illegible]