



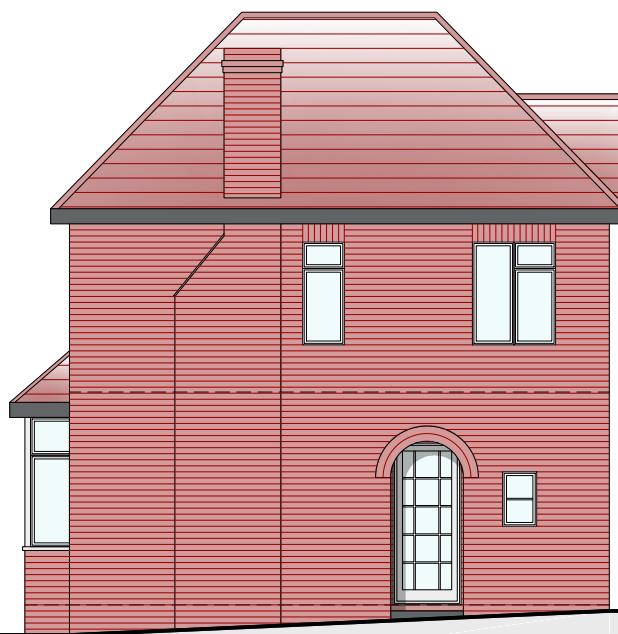


SOUTH ELEVATION
1:100

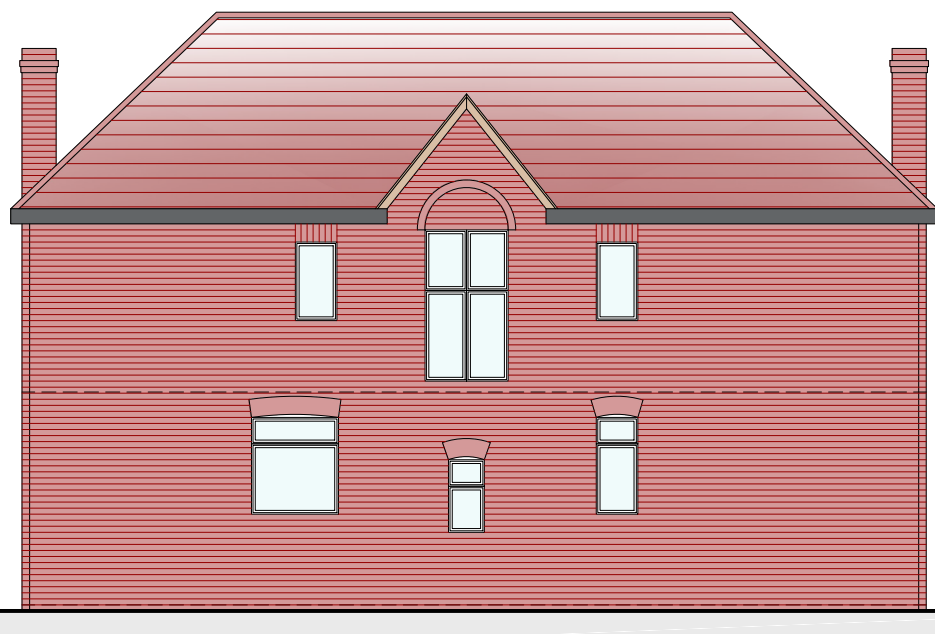


EAST ELEVATION
1:100




NORTH ELEVATION
1:100

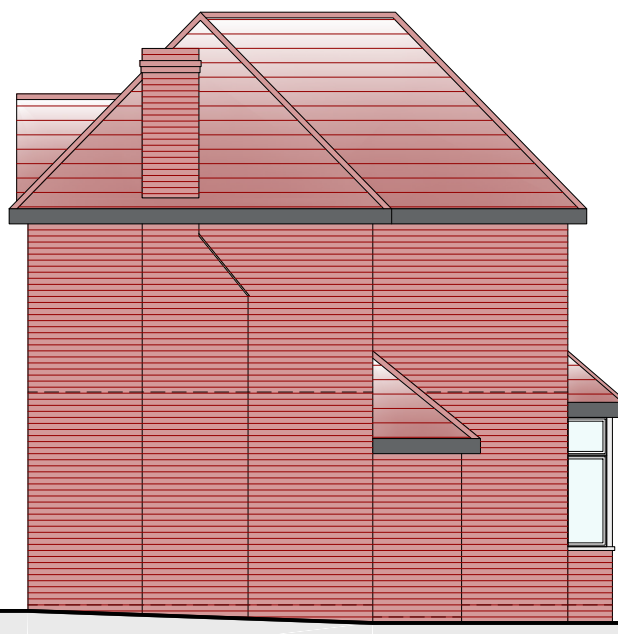

WEST ELEVATION
1:100

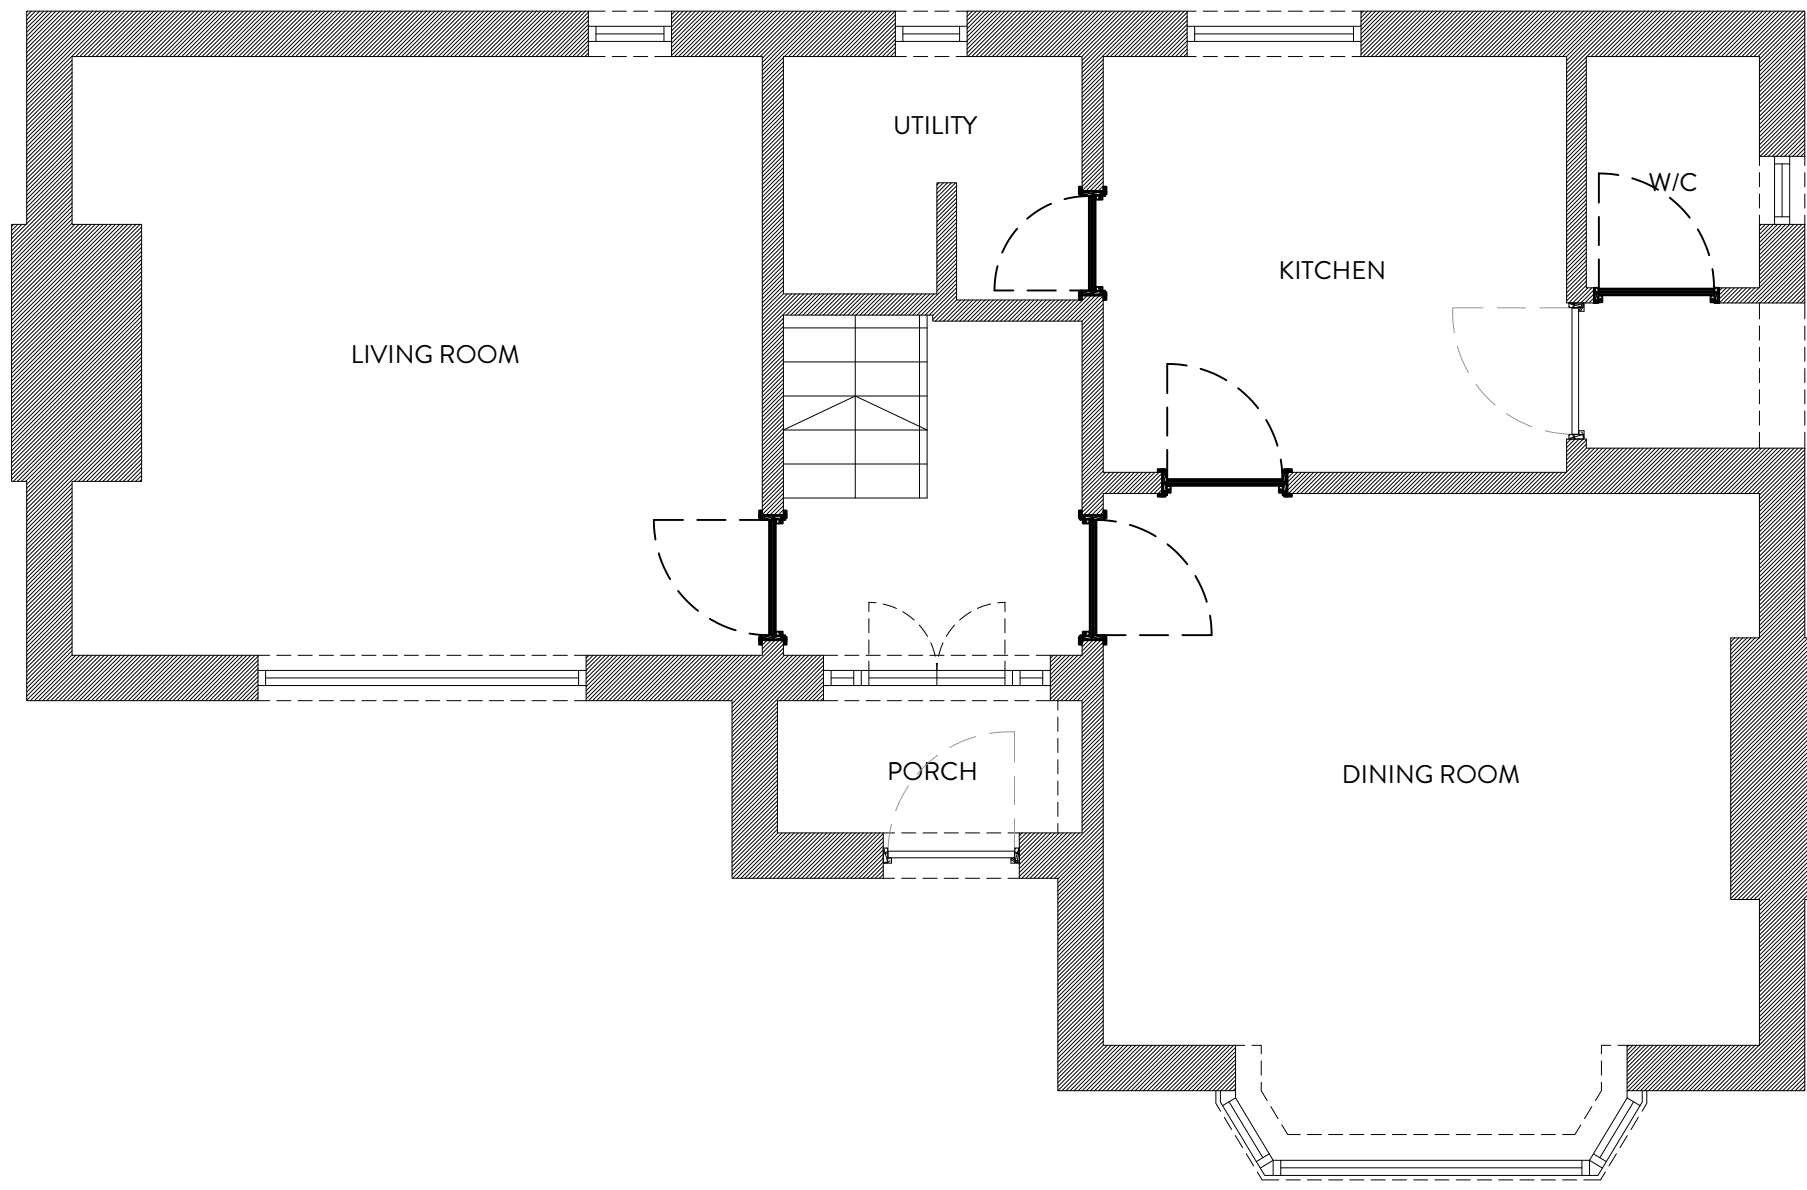

GROUND FLOOR PLAN
1:50

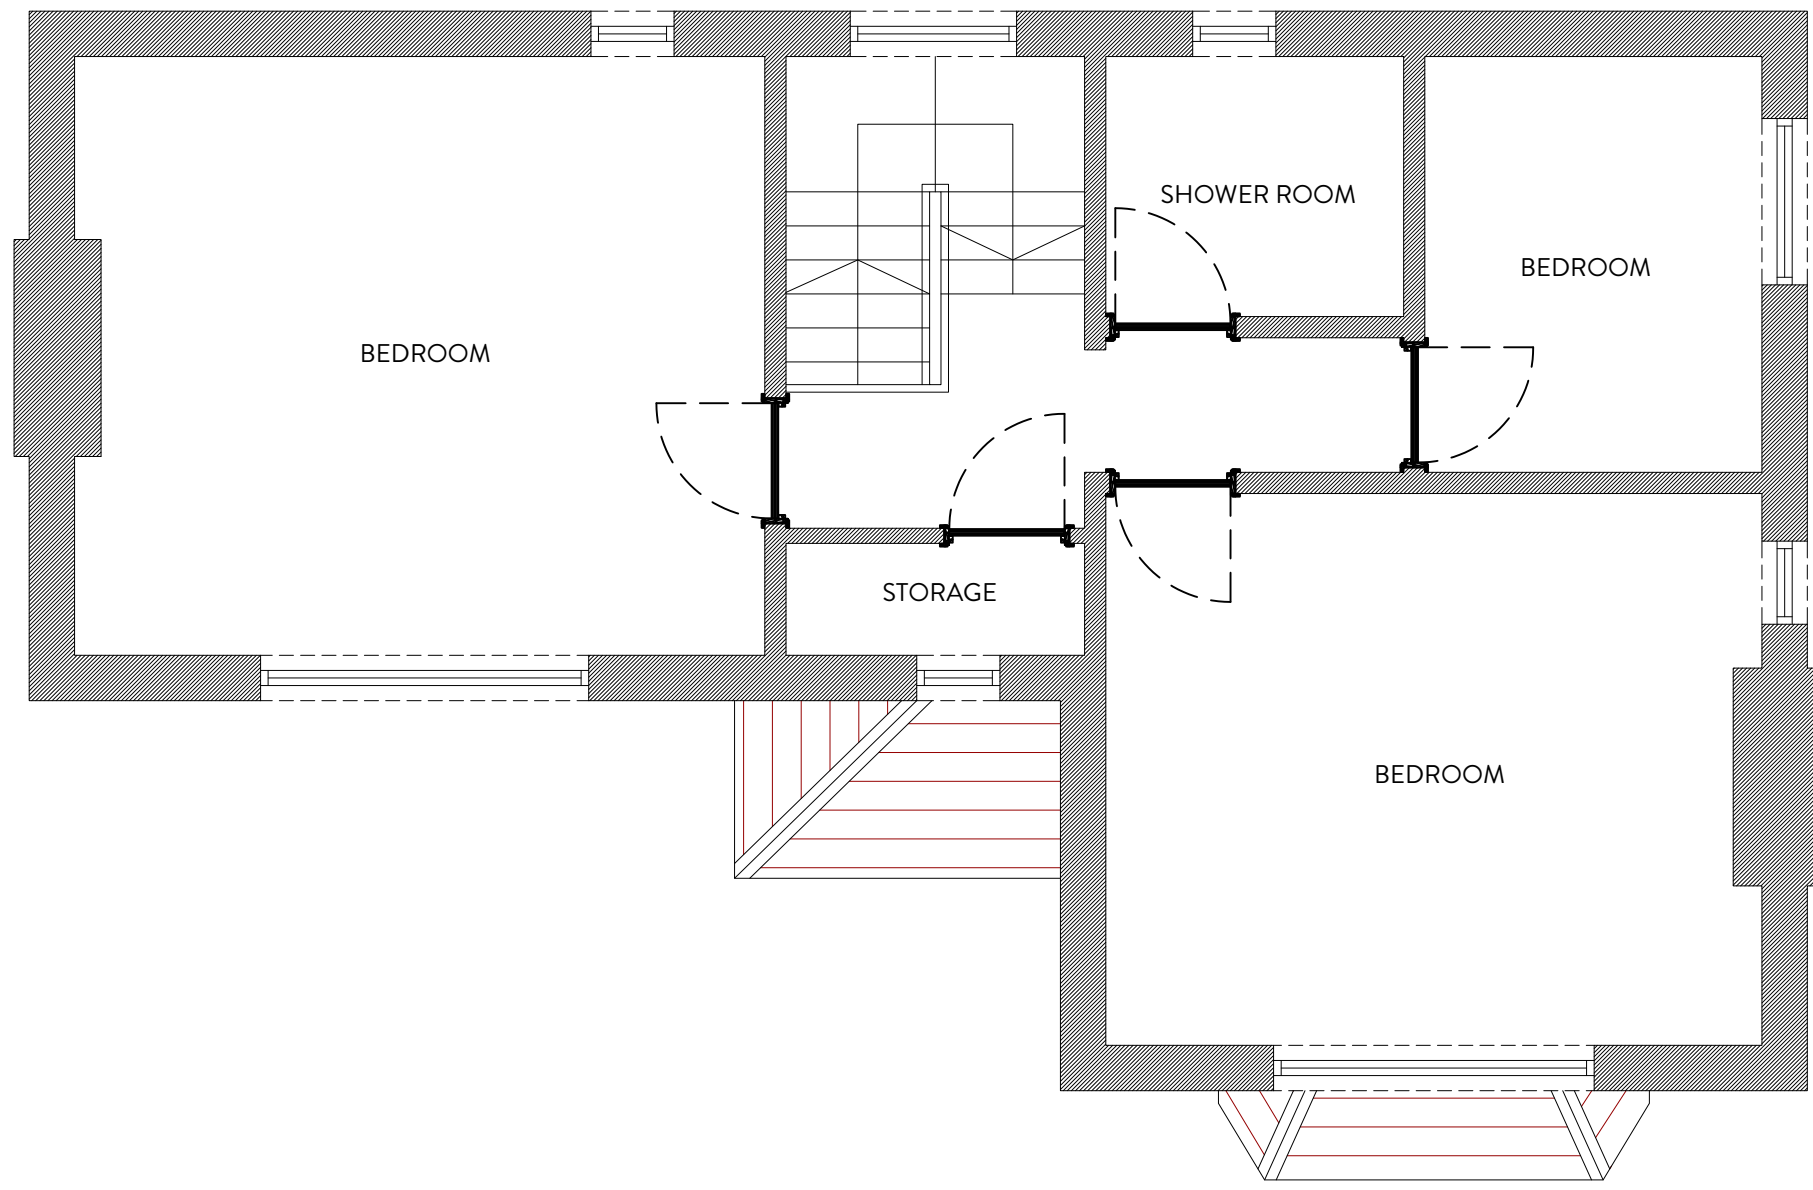

FIRST FLOOR PLAN
1:50



REVISION	DESCRIPTION	DATE	NOTES

STATUS PLANNING DRAWING		PROJECT TITLE MEADOW BANK CRESCENT			
ORANGE DESIGN STUDIO. ARCHITECTURAL PRACTICE hello@orangedesignstudio.co.uk 59A, Huddersfield Road, Mirfield, WF14 8AA orangedesignstudio.co.uk 01924 650930		DRAWING TITLE EXISTING GA			
		SCALE 1:100	DRAWN EG	CHECKED JH	PROJECT REFERENCE ODS 26/1172
		PAPER SIZE A1	DWG NUMBER (EX)001	DATE 16/07/26	REVISION /
		CLIENT MR & MRS LUTY			
COPYRIGHT © ORANGE DESIGN STUDIO LIMITED					