



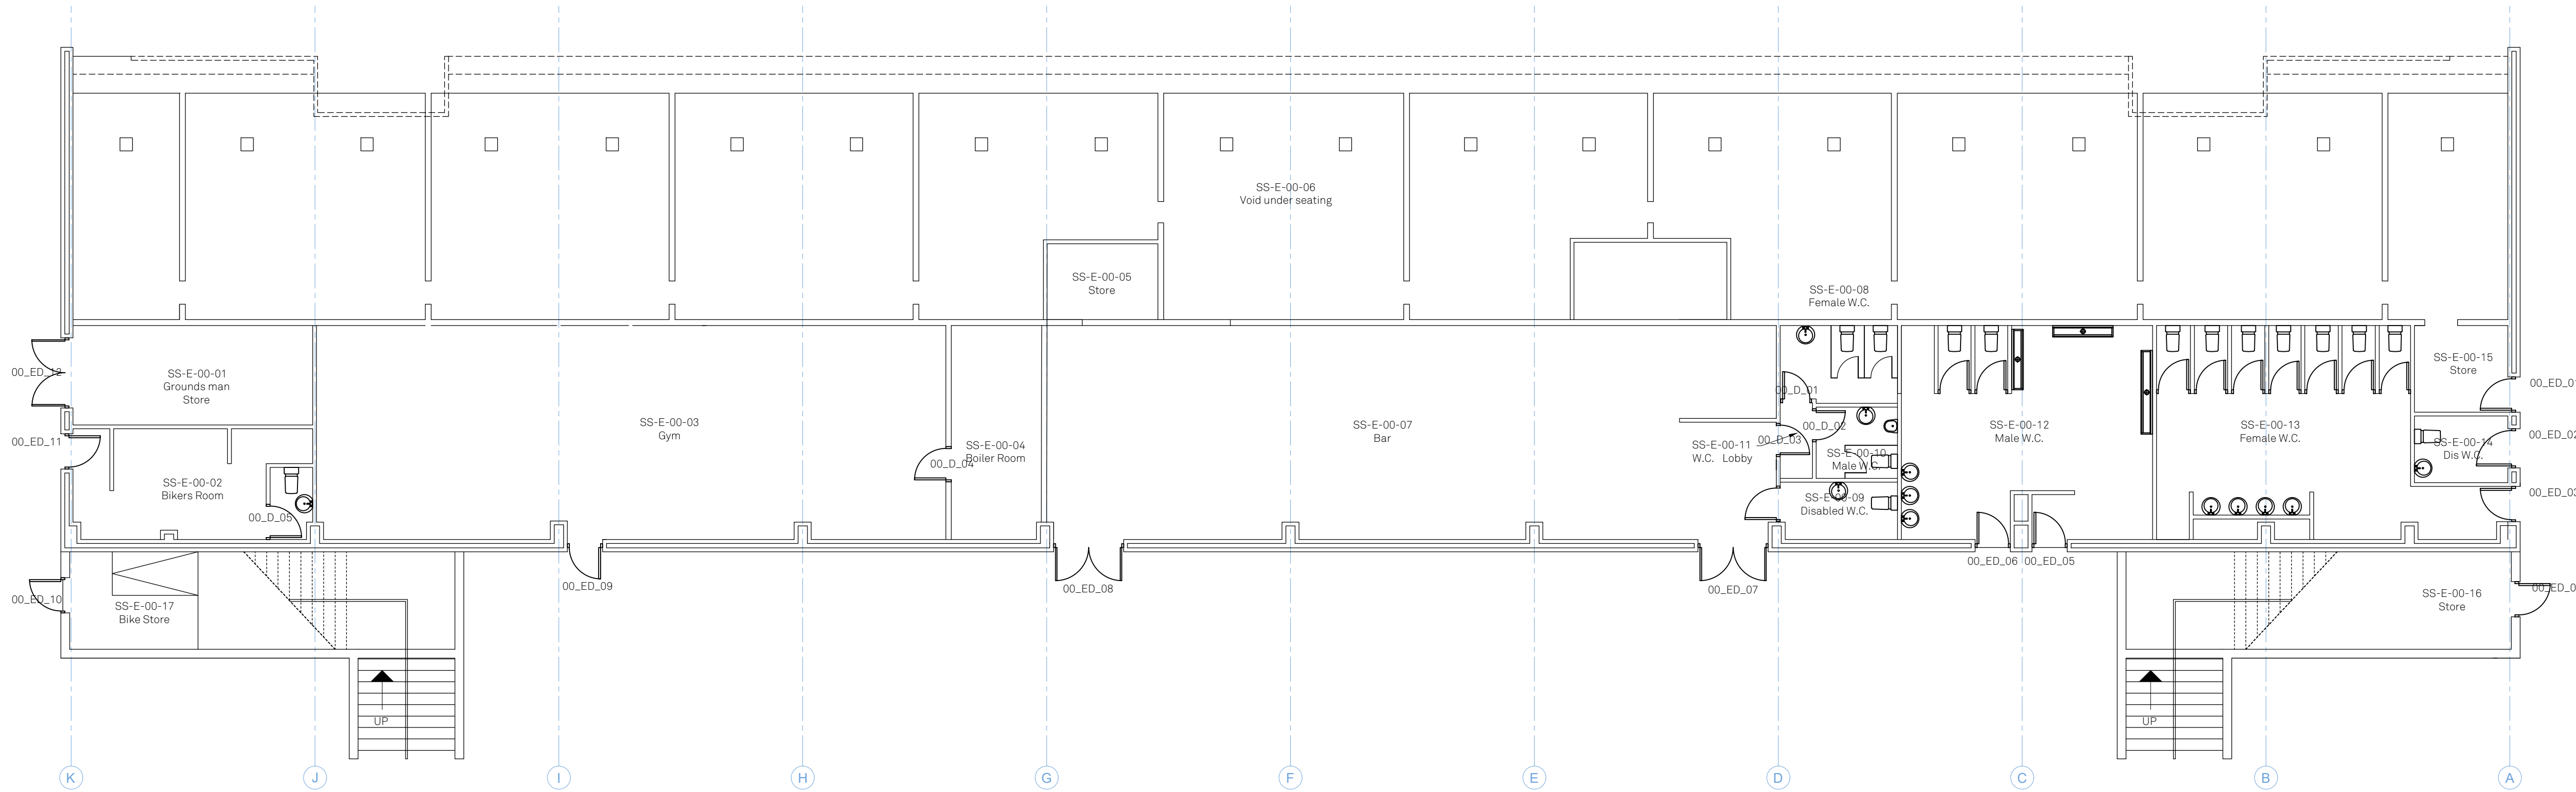

Existing - Ground floor plan

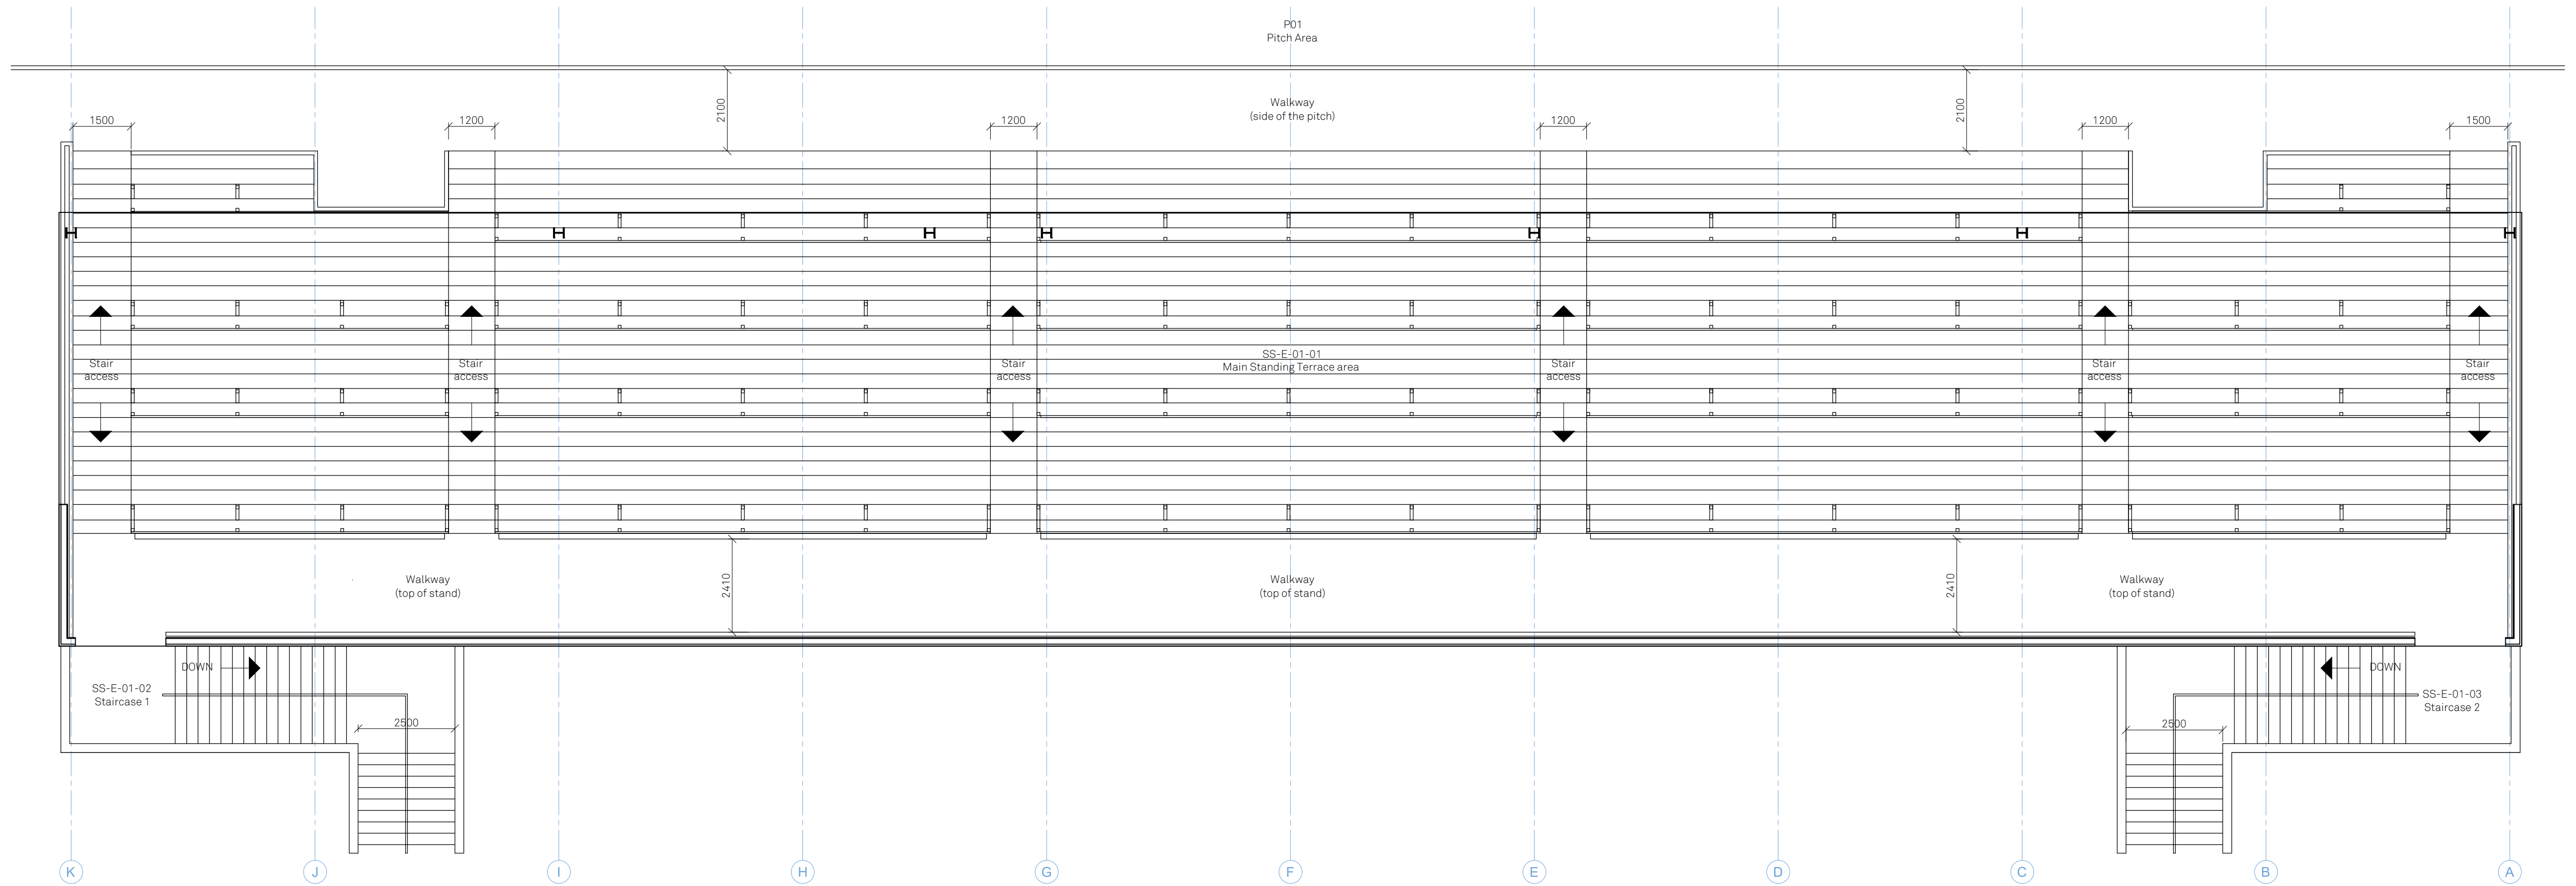

Existing - First / terrace floor plan

COPYRIGHT RESERVED

Notes

Revisions

Rev	Date	Description
Rev A	Aug 26	W.C. Cubicles added at GF

BUILDING MANAGEMENT SERVICES LTD

Huddersfield Road
Elland, West Yorkshire
HX5 9BW
TELEPHONE : ELLAND (01422) 371616
FAX No : (01422) 376717
email : mail@bmselland.com

Building Management Services

Client

Huddersfield Giants

Project

FLAIR Stadium
Owl Lane
Dewsbury

Sheet

South Stand - Existing GA Plans

Drawn	B.D.L.	Date	Aug 2026
Scale	1:100 @ A1		
Status	Planning		
Drawing No.	M3310-2-100	Revision	Rev A