


Ref	Eastings	Northings
100	426,270.606	422,669.903
101	426,275.468	422,668.208
102	426,369.699	422,722.201
103	426,368.014	422,718.801
104	426,401.339	422,661.448
105	426,396.623	422,662.247
107	426,304.070	422,613.715
109	426,267.255	422,671.010

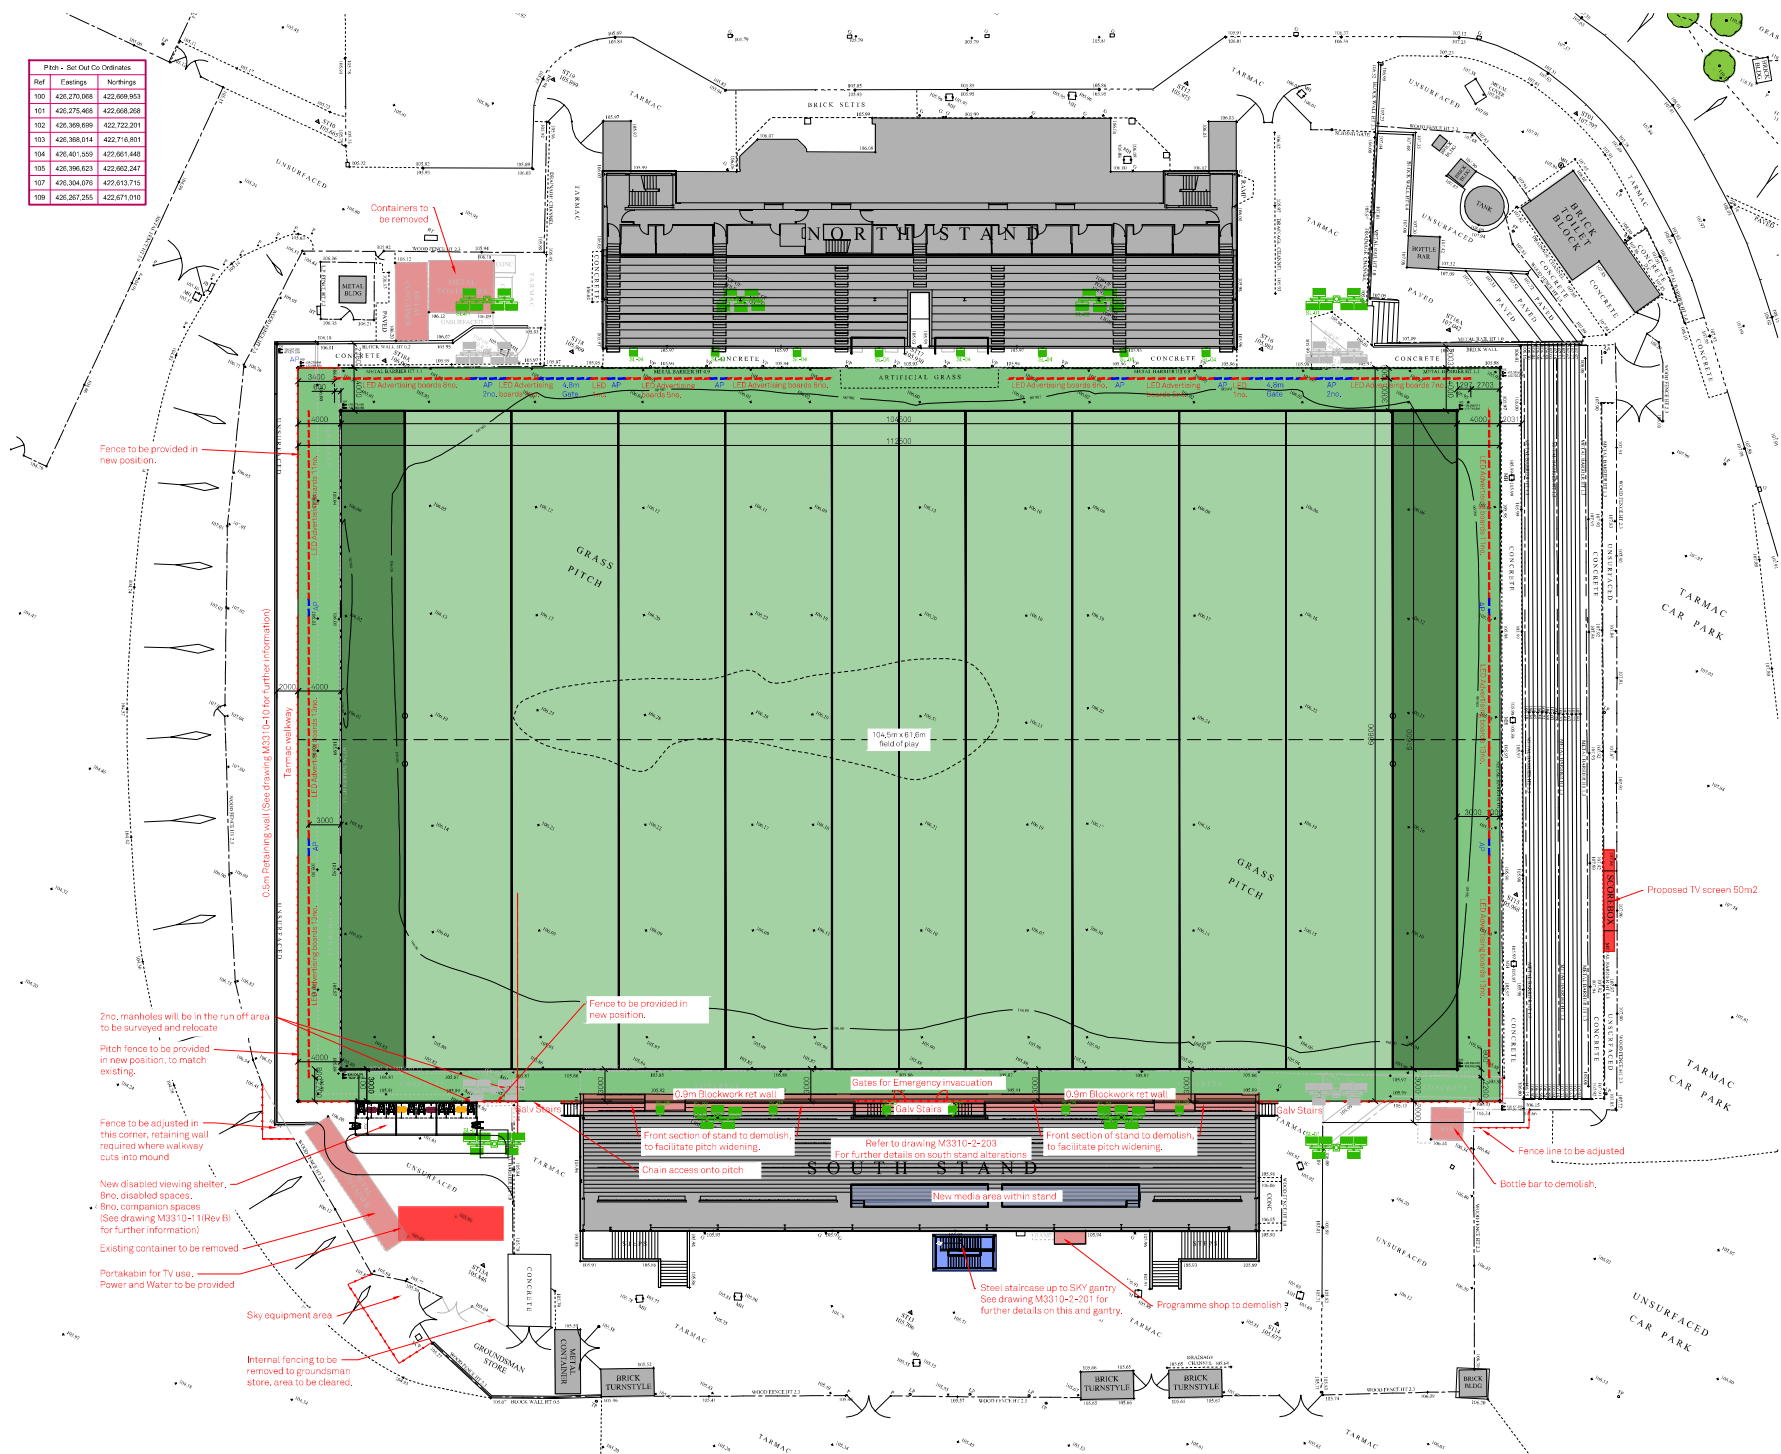

COPYRIGHT RESERVED

Station	Eastings	Northings	Level
S101	426368.711	422706.013	107.747
S102	426368.711	422706.013	107.747
Revisions

Rev.	Date	Description
A	Aug 26	Notes amended
B	Aug 26	Media area amended in south stand, TV screen position added
C	Sept 26	Pitch set out coordinates added
D	Sept 26	Updated to submit for planning
E	Oct 26	Minor alterations
F	Oct 26	Updated disabled viewing canopy details added, LED boards and gates adjusted

BUILDING MANAGEMENT SERVICES LTD

Huddersfield Road
Elland, West Yorkshire
HX5 9BW
TELEPHONE: ELLAND 01422 371616
FAX No: 01422 376717
email: mail@bmselland.com

Building Management Services

Client

Huddersfield Giants

Project

FLAIR Stadium
Owl Lane
Dewsbury

Sheet

Proposed site plan

Drawn	B.D.L.	Date	Aug 2026
Scale	1:250 @ A1		
Status	Planning		
Drawing No.	M3310-01	Revision	Rev F