


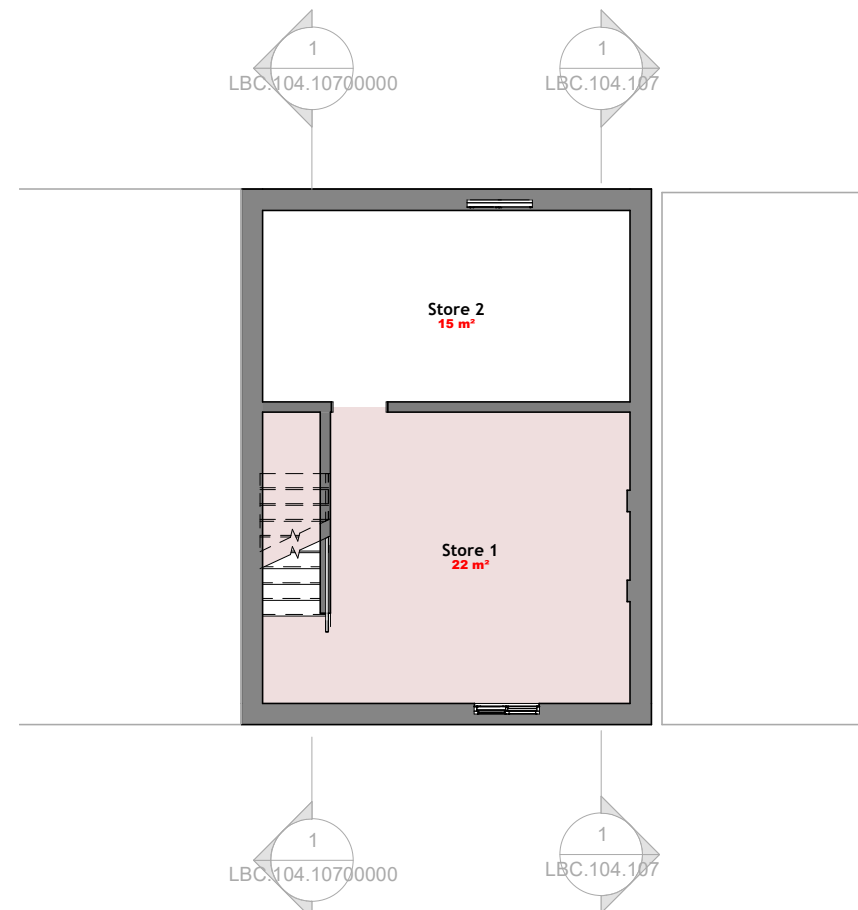

1 Proposed Basement Plan
1 : 100



2 Proposed Ground Floor
1 : 100

FOR PLANNING	DWG SPECIFICATION GENERAL NOTES: © Copyright of Lizben Architecture Do not reproduce without permission 	CLIENT Mr. Zain ul Abidin		 Chartered Practice	LIZBEN ARCHITECTURE 'Excellence in Design' Engine House Bexley, 2 Veridion Way, Erith, Greater London, DA18 4AL, United Kingdom. UK. Tel: +442080892813 Email: admin@lizbenconsult.com Website: www.lizbenconsult.com © 2026
		SITE 9, Waverley Street, Dewsbury. Kirklees WF12 9PS	DATE 10/6/2026 12:40:29 PM		
		DWG NAME Proposed Floor Plans	SCALE 1 : 100		
PROJECT Double-Storey Rear Extension		SHEET NUMBER LBC.104.105	REVISION NO.	DRAWN BY O.L.	
PROJECT NUMBER 2026.LBC.104					

10/6/2026 12:40:29 PM