




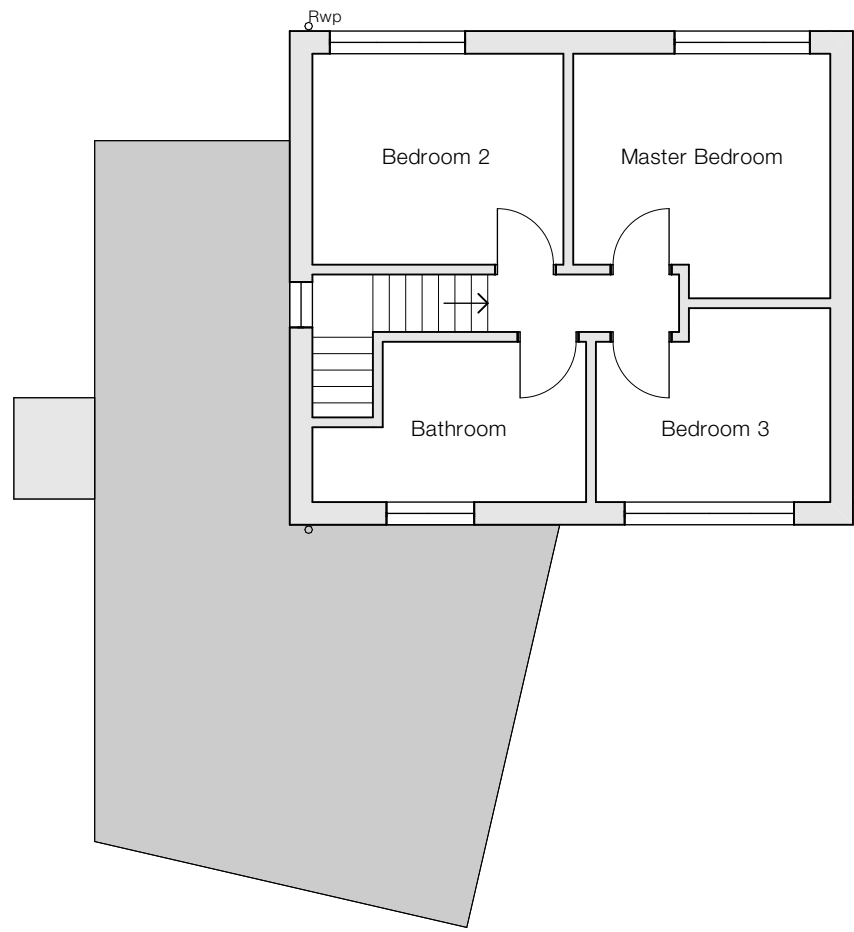


Existing First Floor Plan - 1:100

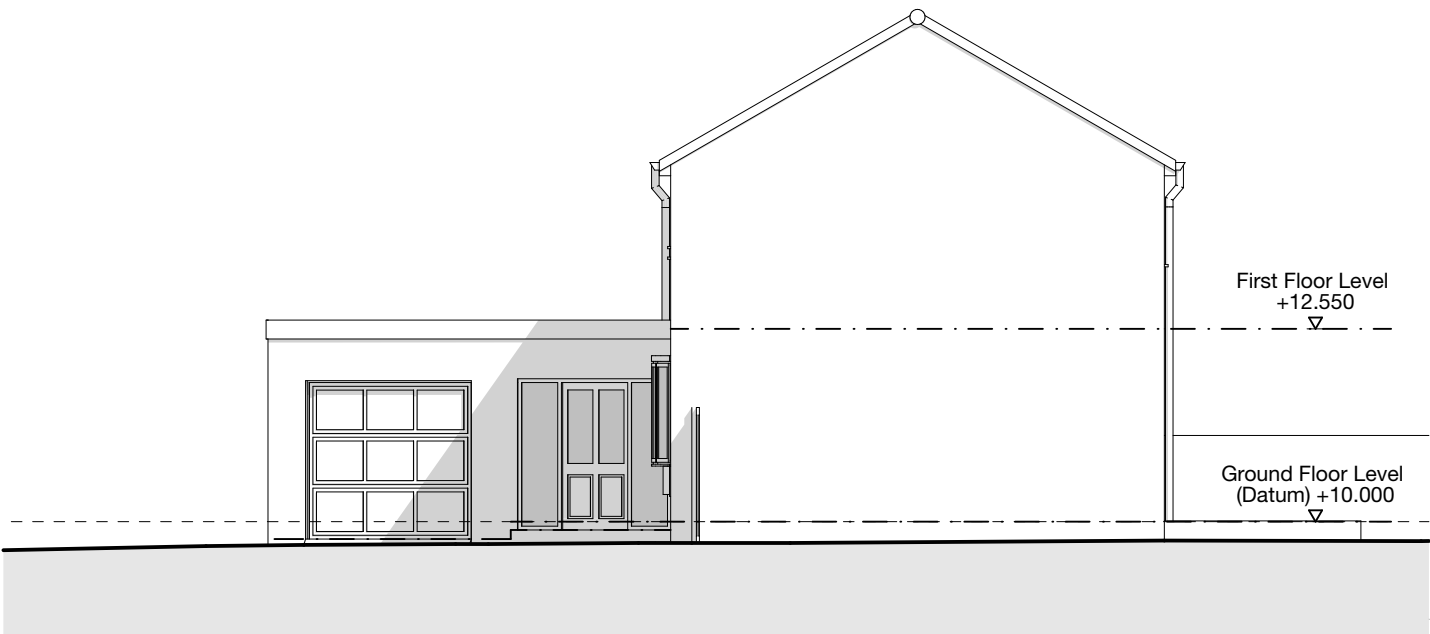


Existing South Elevation - 1:100

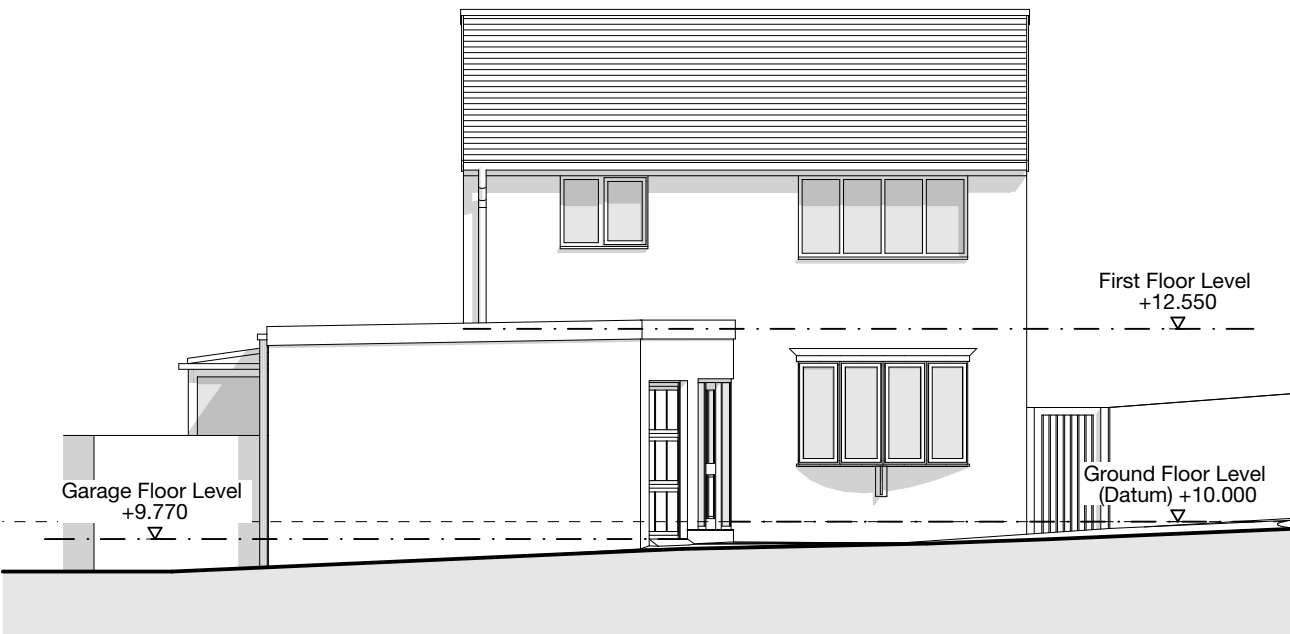

Existing West Elevation - 1:100

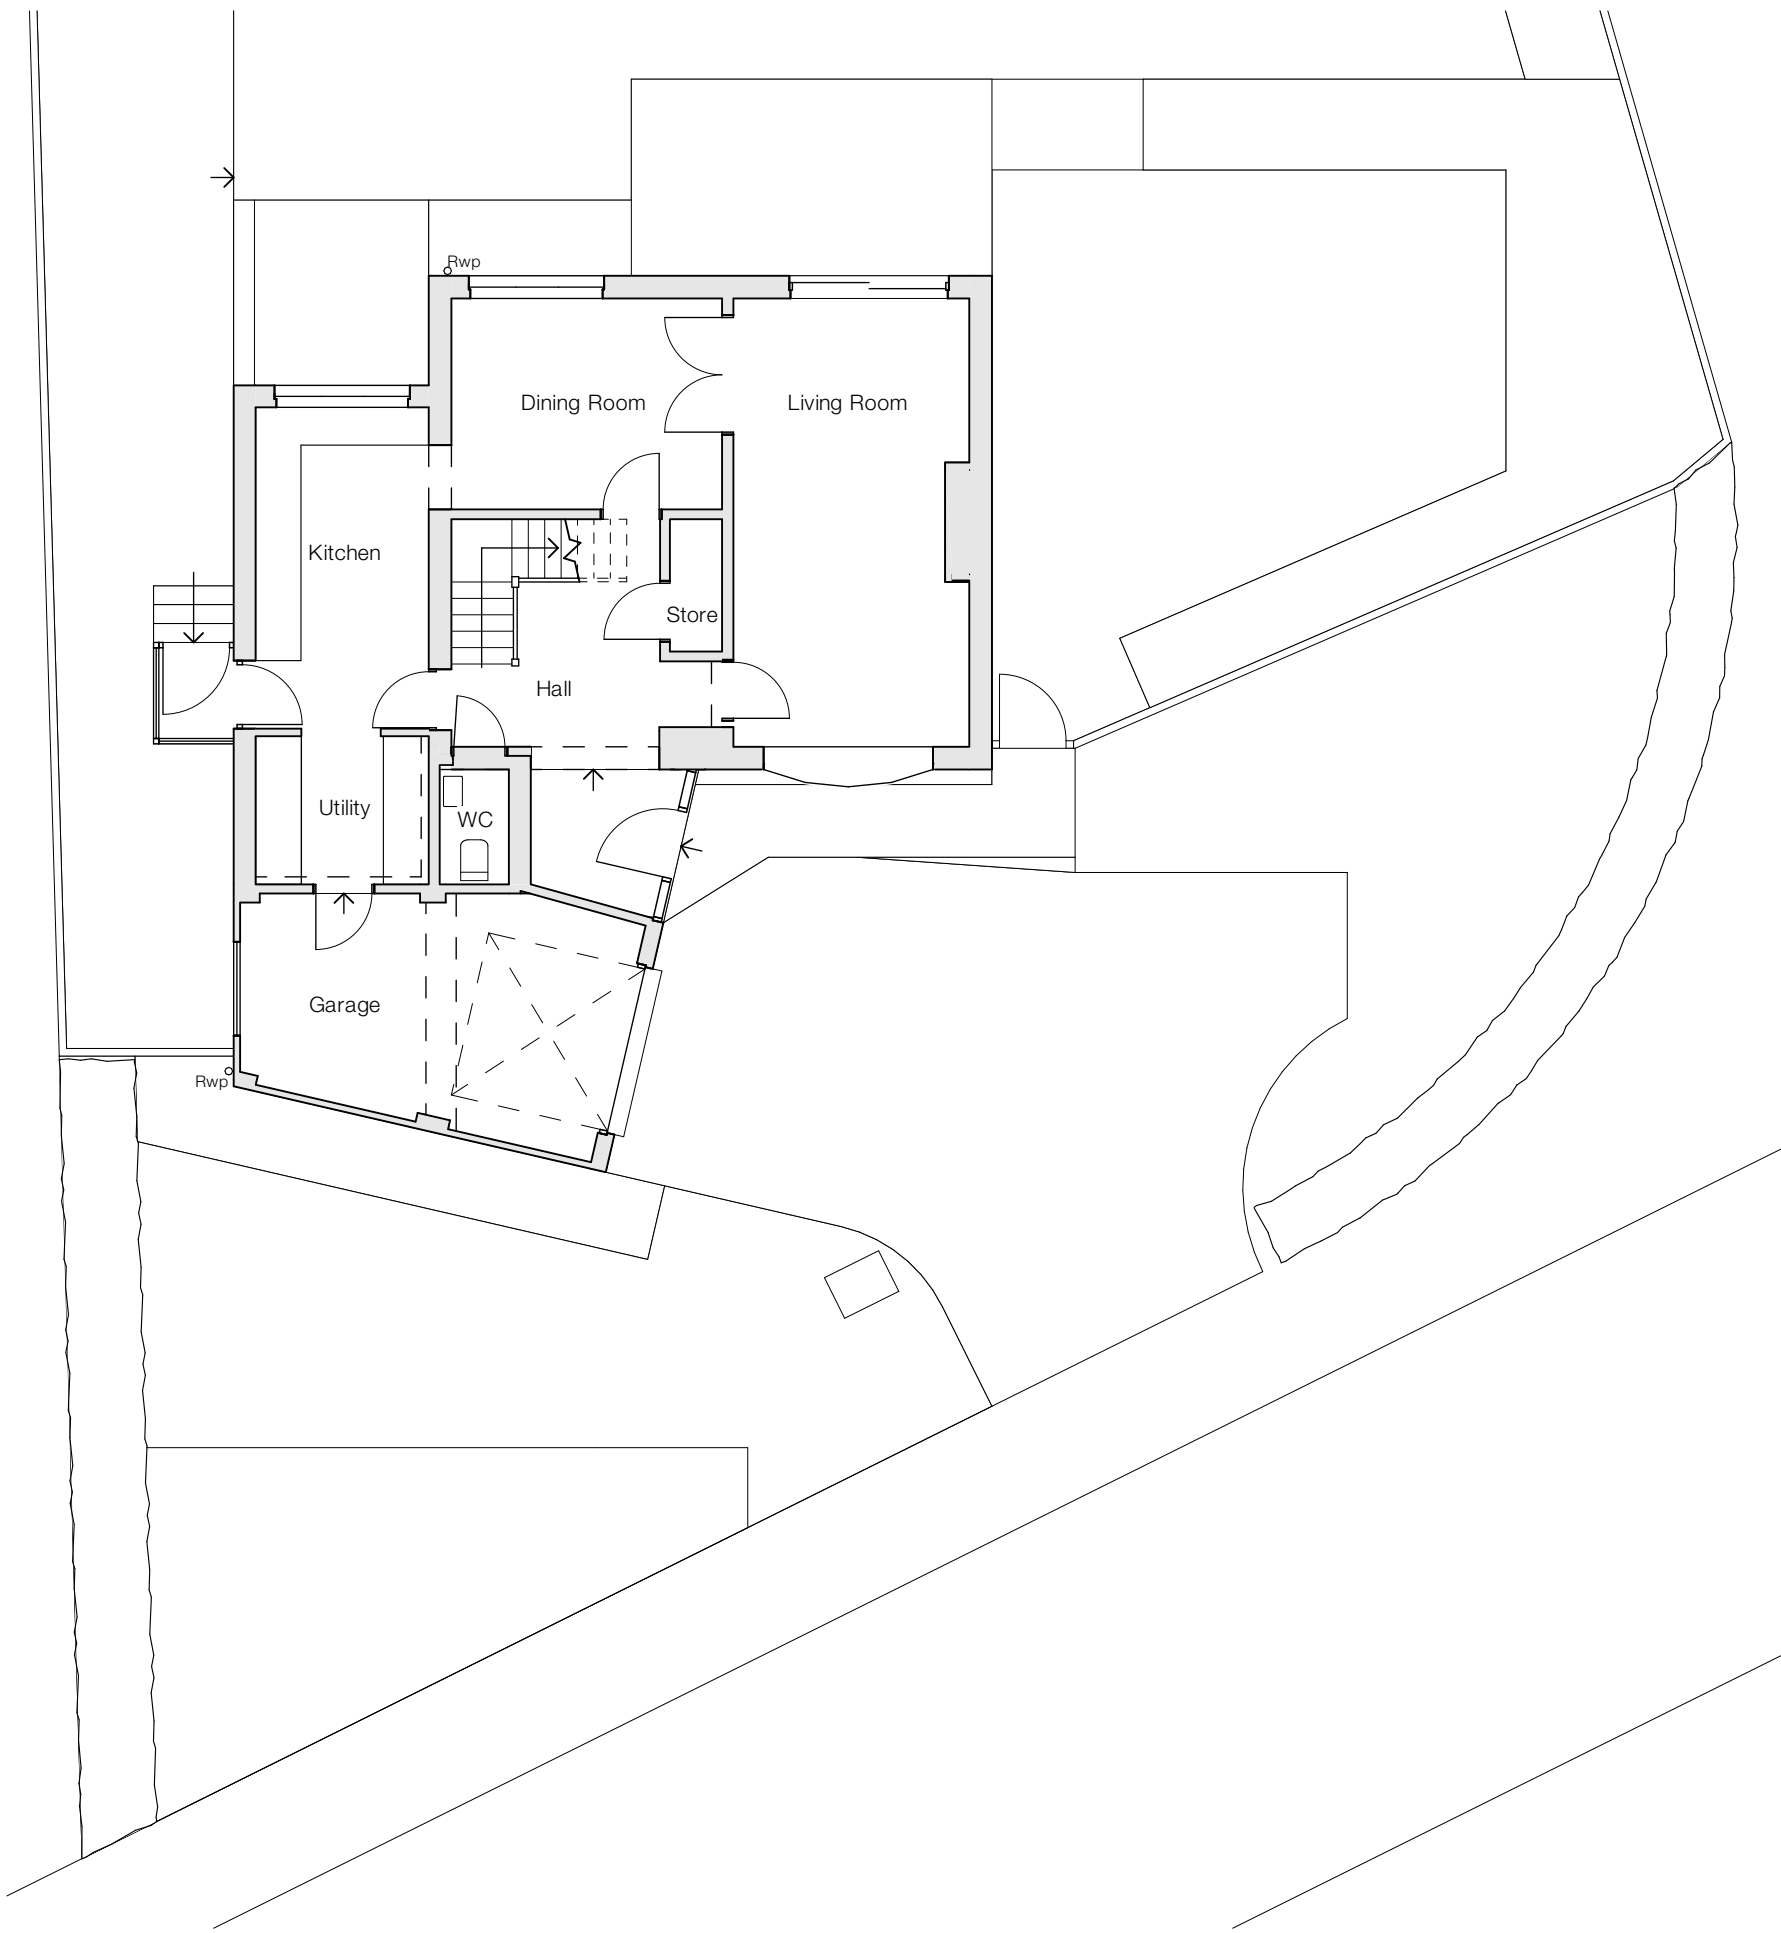


Existing Ground Floor Plan - 1:100

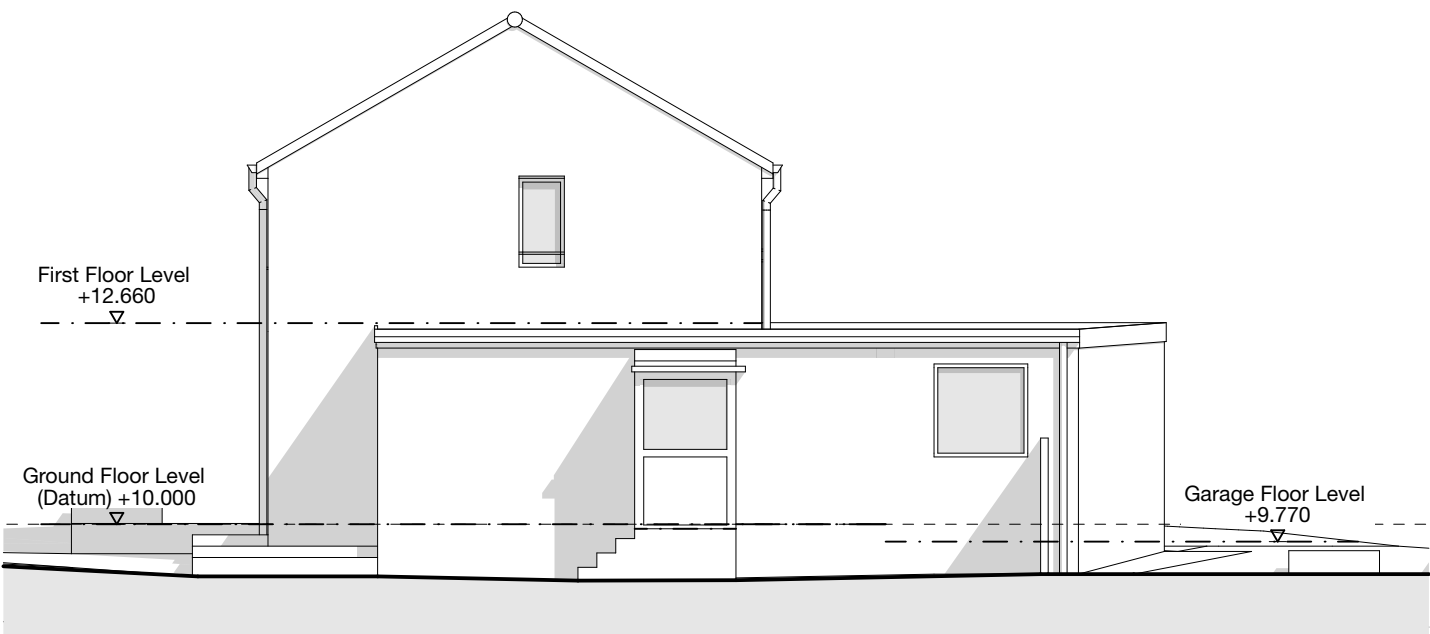


Existing North Elevation - 1:100



Existing East Elevation - 1:100

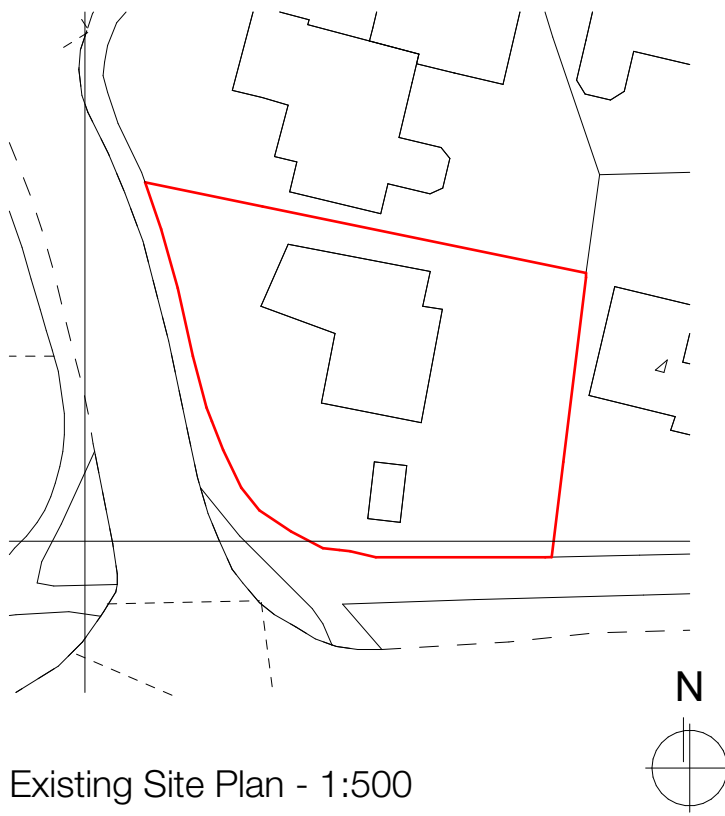

Existing Site Plan - 1:500

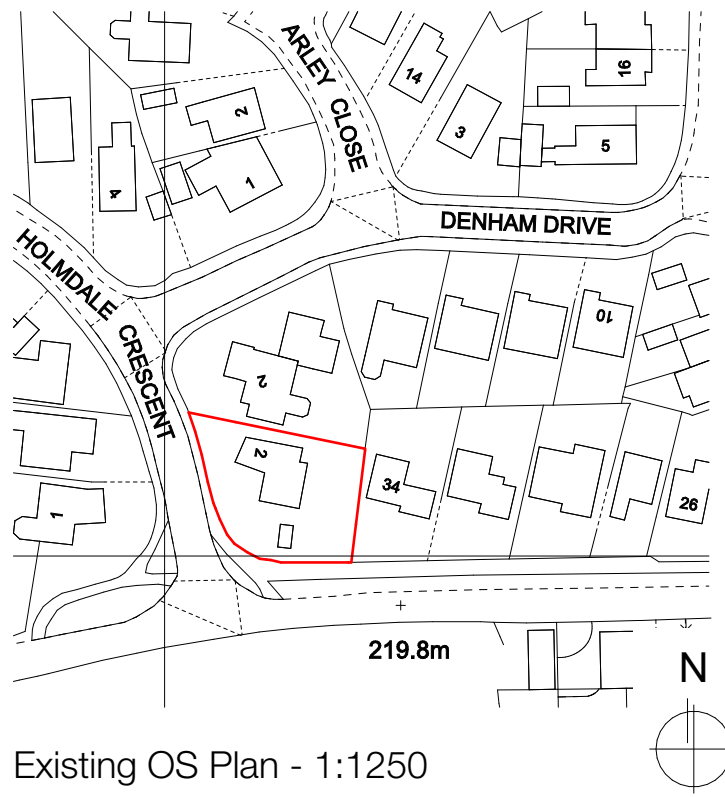


Existing OS Plan - 1:1250

Notes

Do not scale from drawing, use figured dimensions only.
All dimensions must be checked and verified on site prior to commencement of work and Architect to be notified of any discrepancies.
This drawing is intended to permit overall scheme proposals only and cannot be used for construction purposes without further information.

Rev	Description	Drawn	Date
•	Drawing created.	JPH	29.09.26

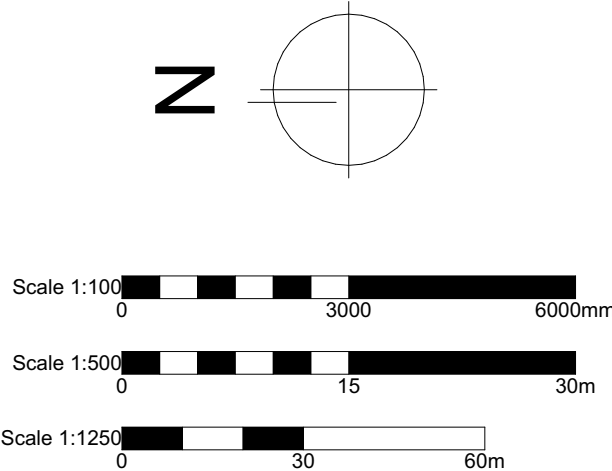

Client Mr & Mrs Kay	
Site Address 2 Holmdale Crescent, Netherthong, Holmfirth, HD9 3HB	
Project Description Extension & Internal Alterations	
Status Planning	
Date September 2026	Drawn JPH
Checked	
Drawing Existing Plans and Elevations	Scale @ A1 1:100, 1:500, 1:1250
Drawing No. 3687 (0-) 04	Revision •

ONE17

DESIGN

THE DYEHOUSE, ARMITAGE BRIDGE
HUDDERSFIELD, WEST YORKS HD4 7PD
T 01484 668000 E SOLUTIONS@ONE17DESIGN.COM

ONE17DESIGN.COM