


Notes

Do not scale from drawing, use figured dimensions only.  
All dimensions must be checked and verified on site prior to commencement of work and architect to be notified of any discrepancies.  
This drawing is intended to permit overall scheme proposals only and cannot be used for construction purposes without further information.


| Rev |                   | Drawn | Checked | Date     |
|-----|-------------------|-------|---------|----------|
| A   | Site plan updated | JPH   |         | 06.10.26 |

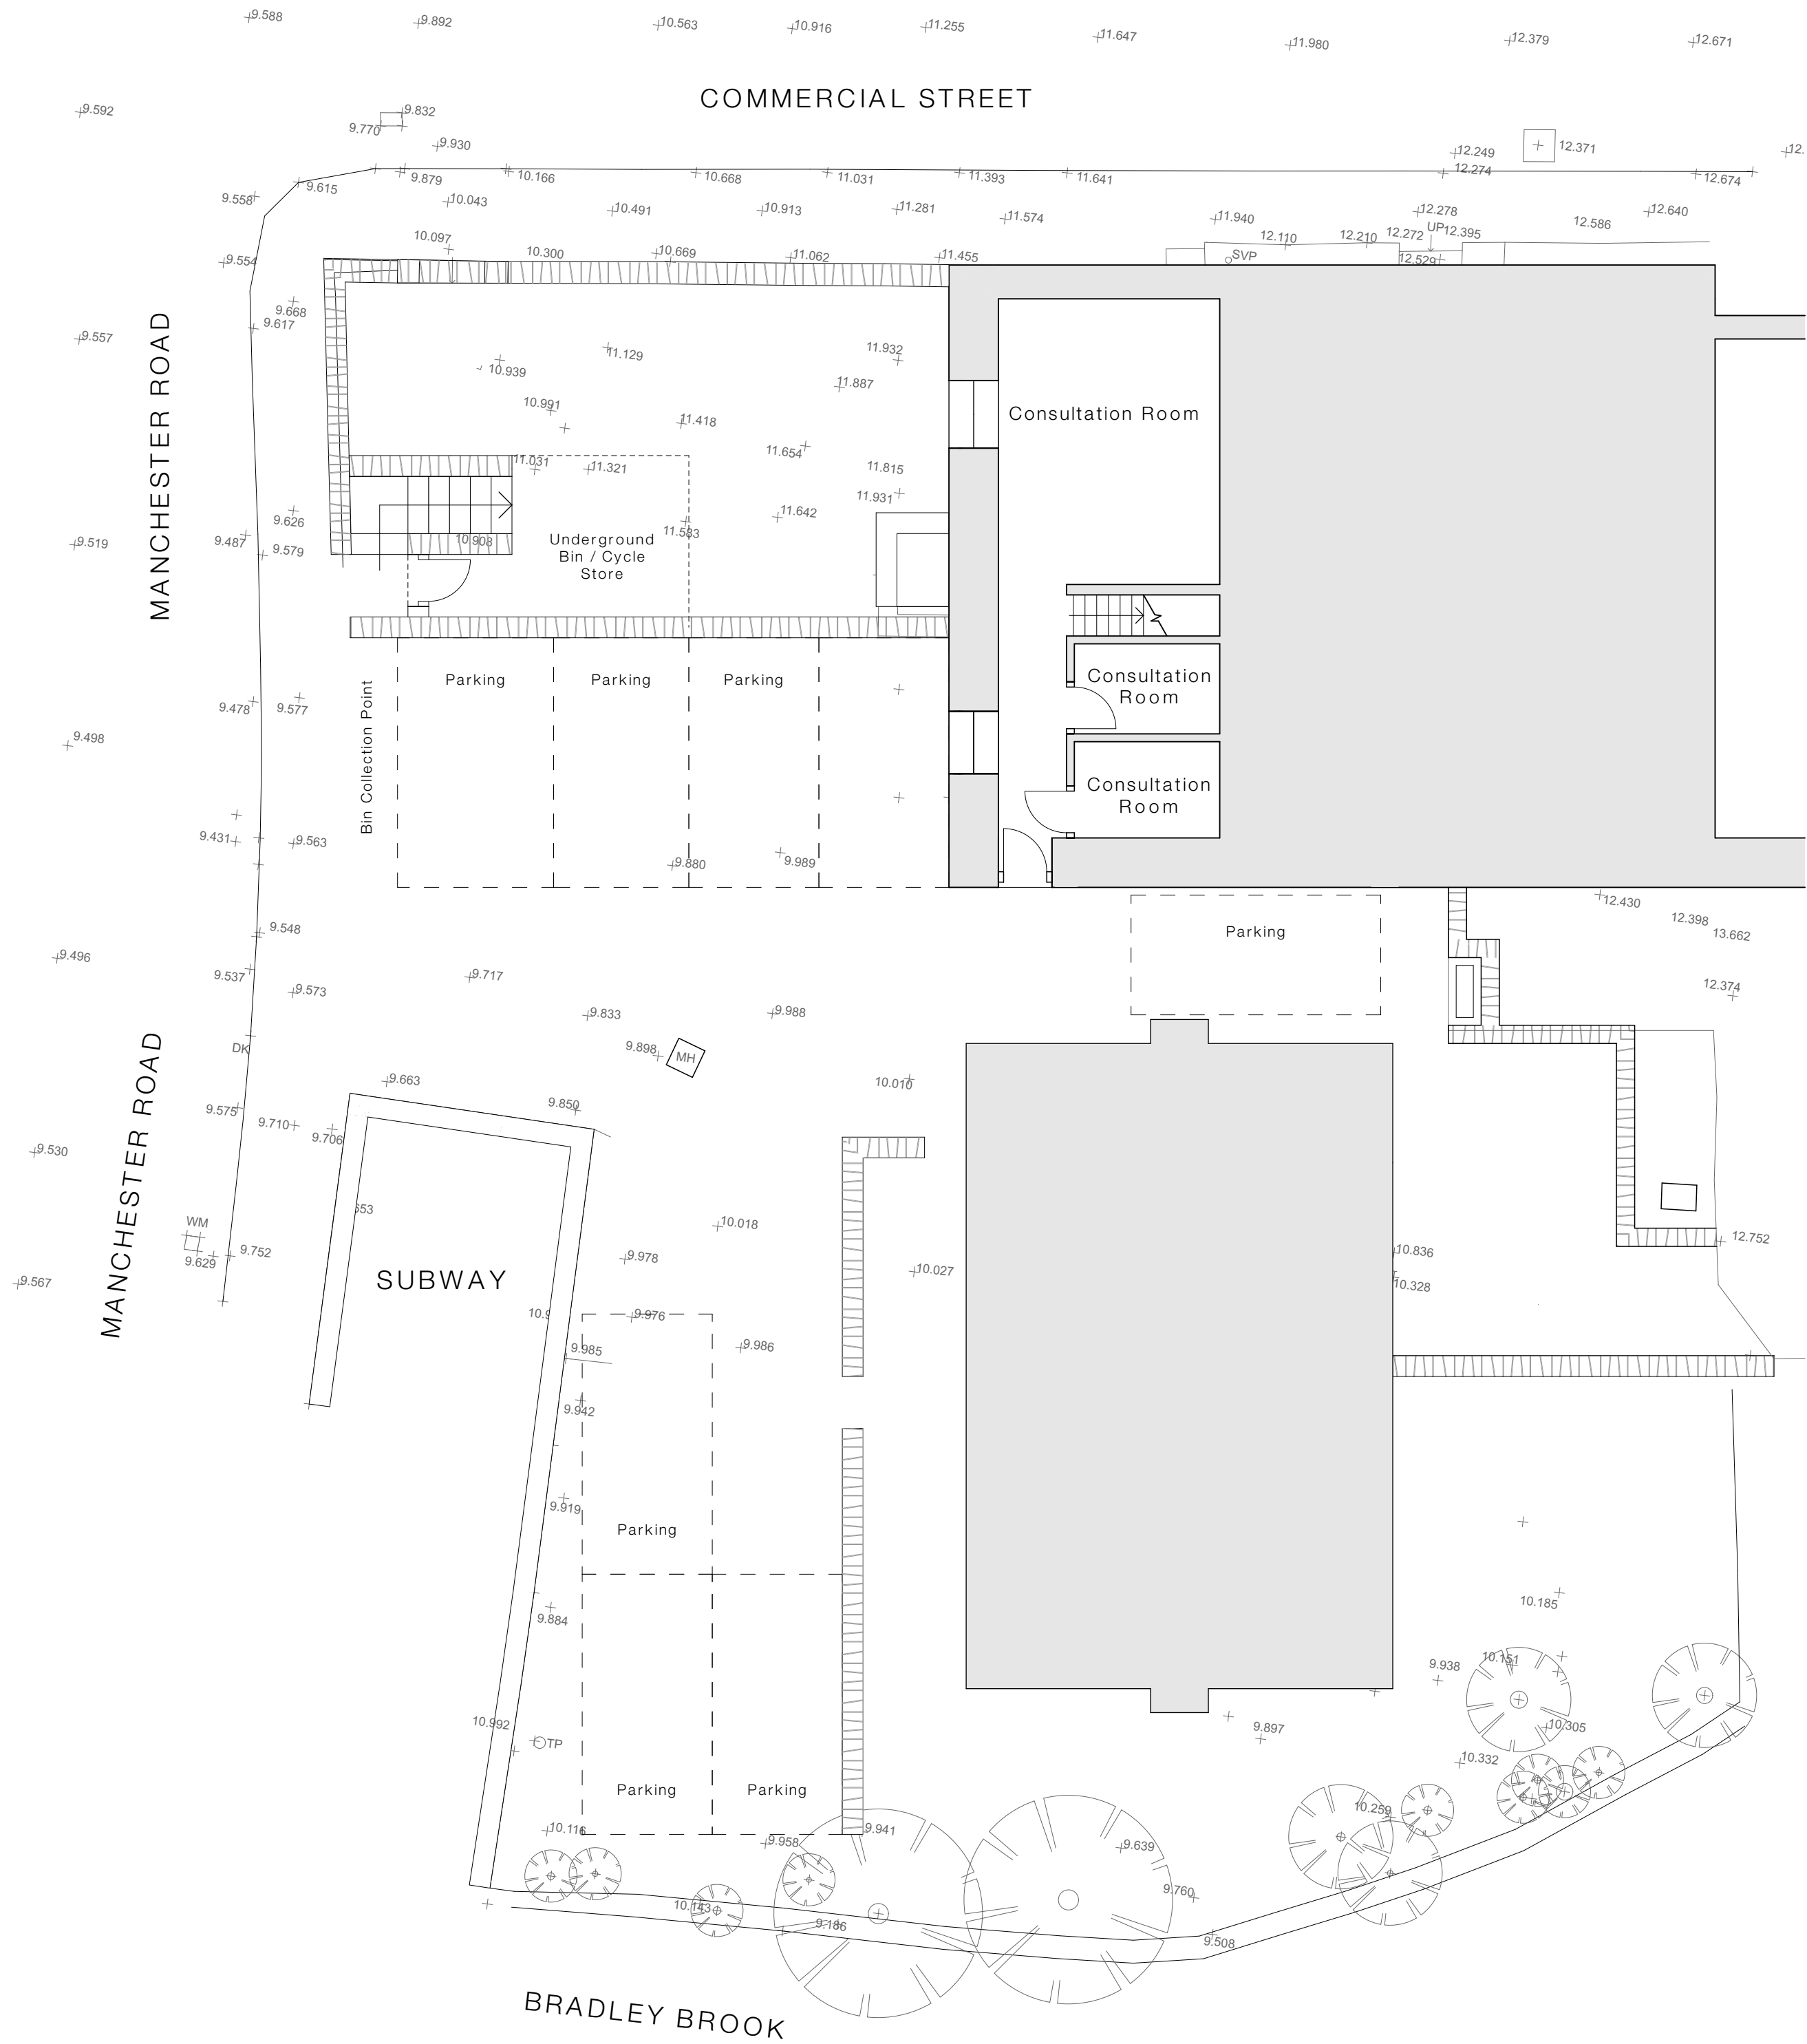


Existing Lower Ground Floor Plan 1:100



Existing North Elevation 1:100

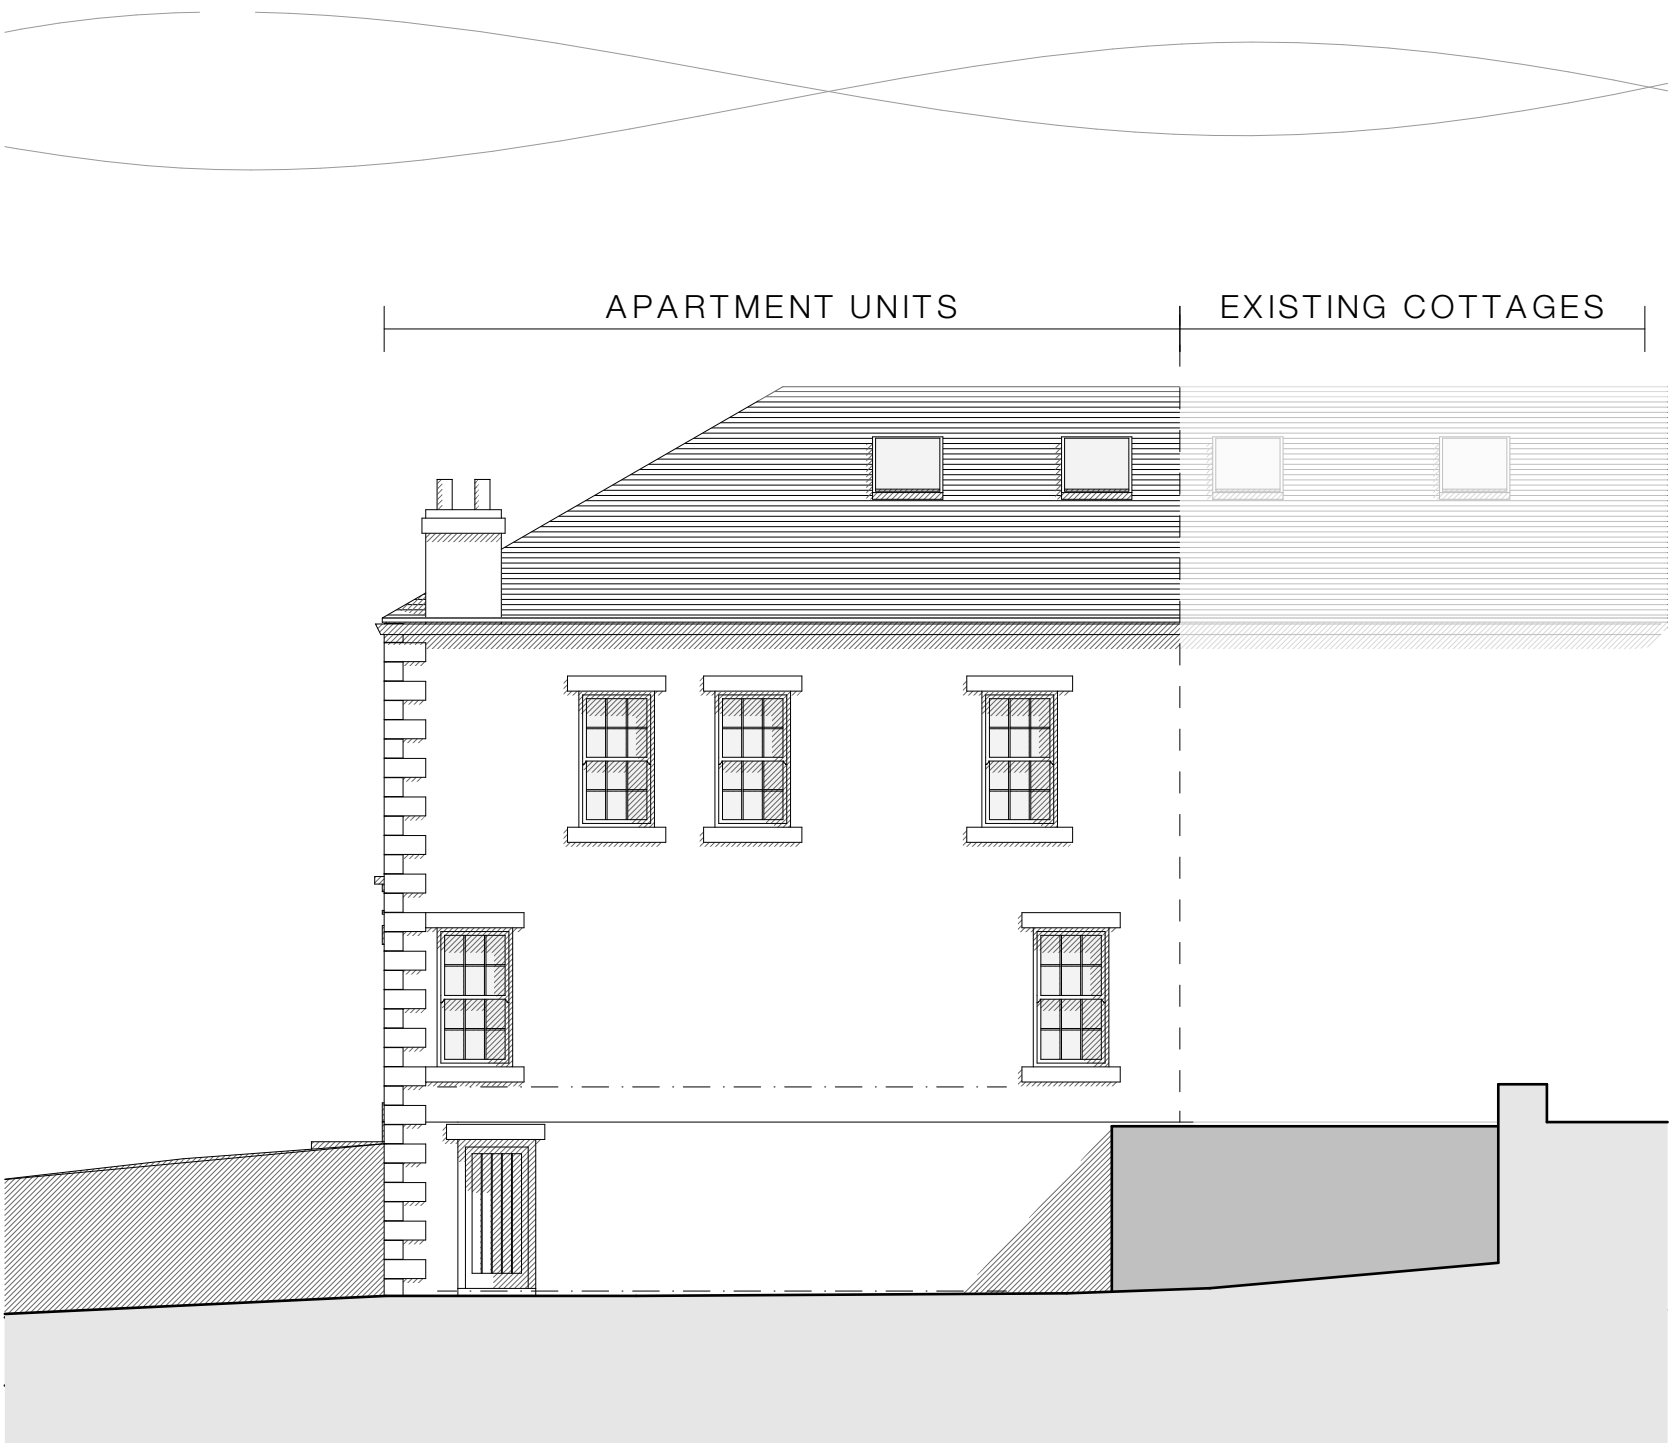

Existing West Elevation 1:100

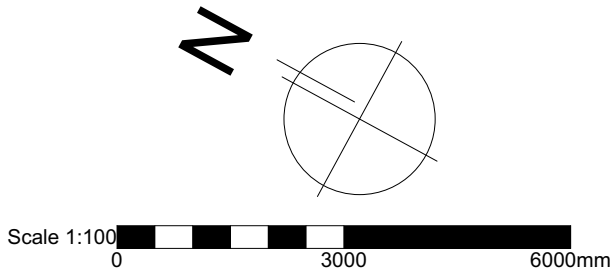

Job Title  
1145 Manchester Rd, Slaithwaite,  
Huddersfield, HD7 5JY

Client  
Garside Developments  
Status  
Planning  
Company  
AD

Drawing  
Existing Lower Ground Floor  
Site Plan & Elevations  
Scale of A1  
1:100

Date  
Dec '20  
Drawn  
FWG

Drawing No.  
3373 (0-) 02  
Revision  
A

ONE17

ARCHITECTS & INTERIOR DESIGNERS

The Dyehouse, Armitage Bridge  
Huddersfield, West Yorkshire HD4 7PD  
T 01484 668 000 F 01484 668 001  
E solutions@one17design.com

ONE17DESIGN.COM