


GROUND FLOOR PLAN

SCALE 1:50

41 WATER ROAD CRESCENT, W14 9SY

REF: PP-15288219

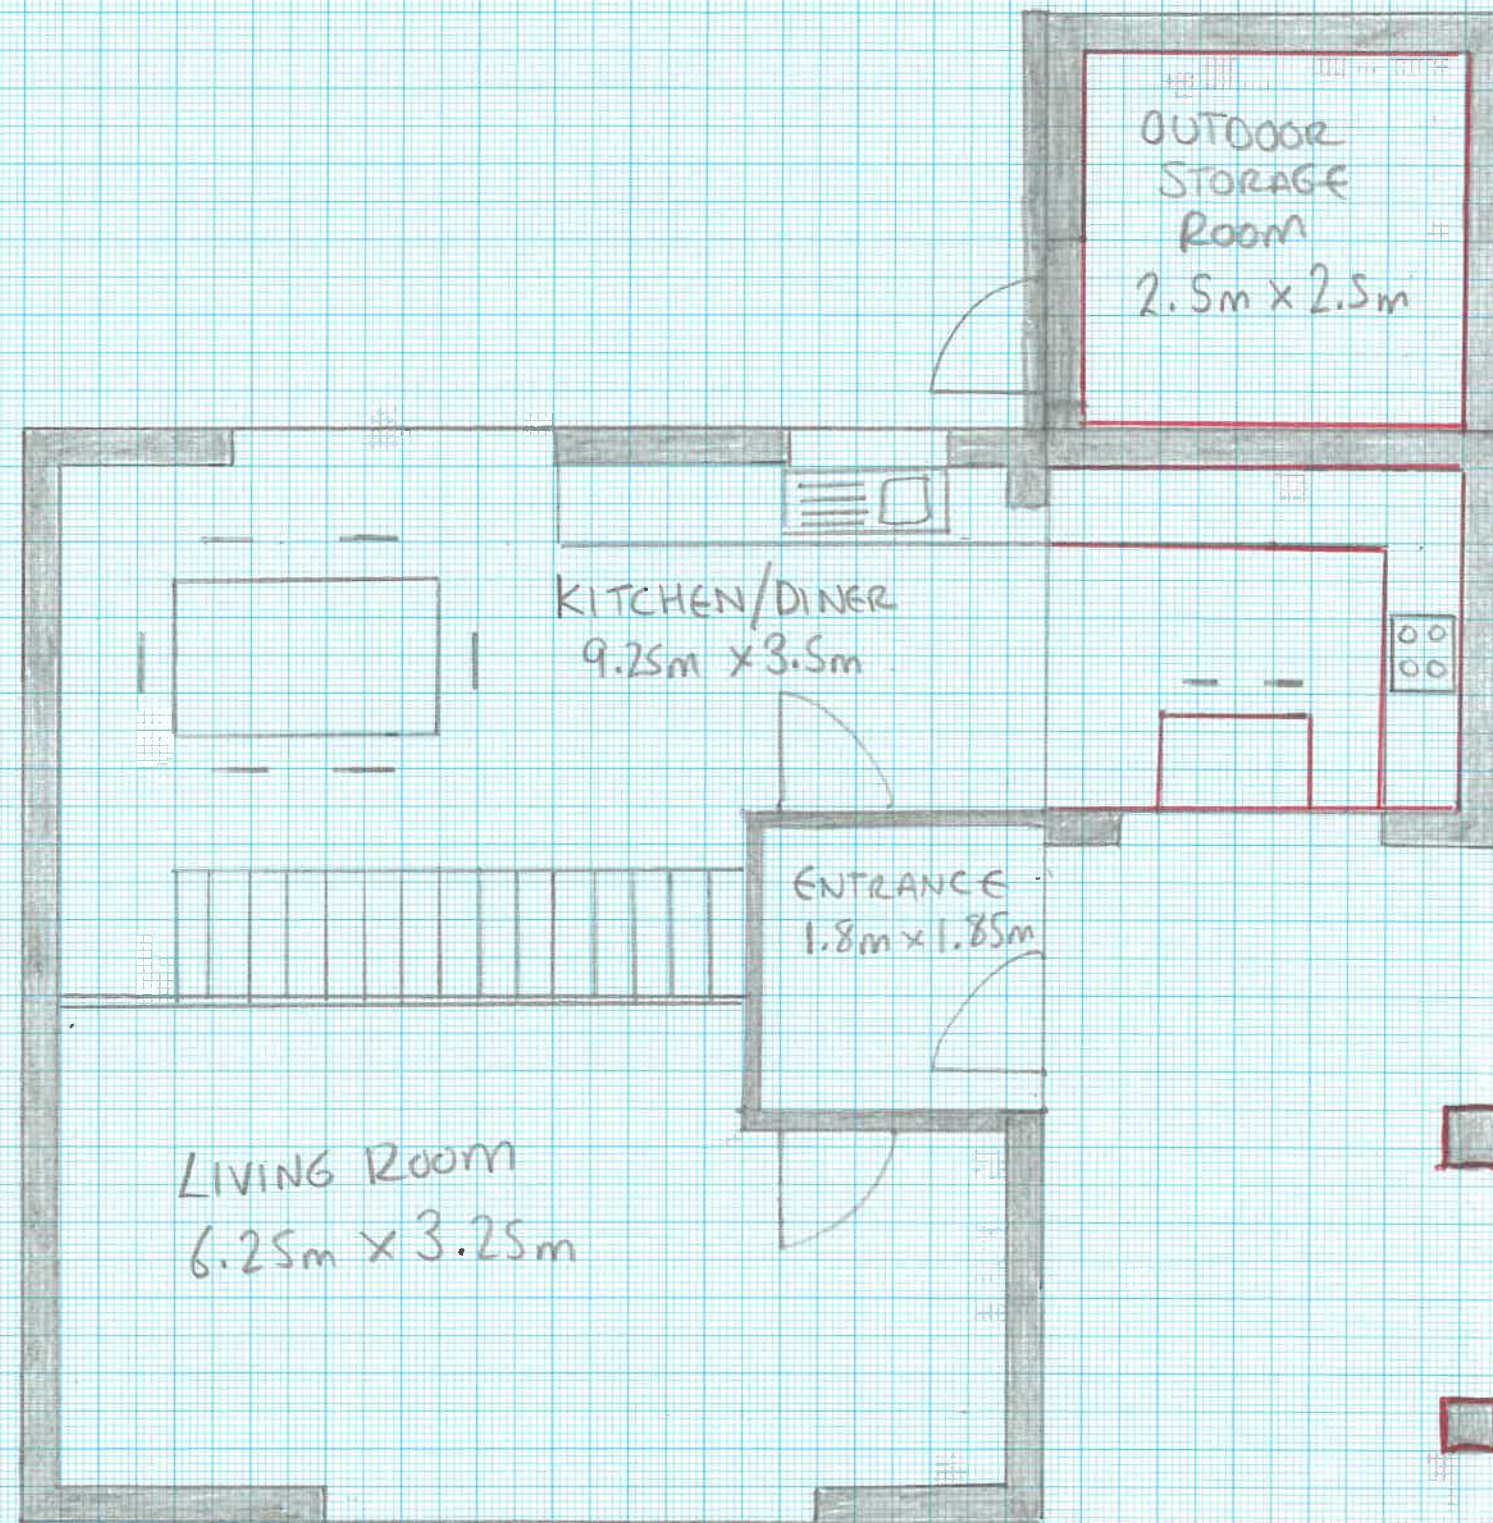

-  EXISTING BUILDING FLOOR PLAN
-  PROPOSED EXTENSION FLOOR PLAN

  GROUND LEVEL STILTS
1st FLOOR SUPPORTS

SCALE 1:50 1m