



NOTE: ALL DIMENSIONS SHOWN
ARE PROVISIONAL DIMENSIONS
ONLY & SHOULD NOT BE READ AS
EXACT MEASUREMENTS.
THESE MAY NEED TO BE ALTERED
DUE TO SITE CONSTRAINTS/
INSPECTION
THE DRAWINGS AND DESIGN ARE
THE COPYRIGHT OF L'ARCHE
DEVELOPMENTS YORKSHIRE LTD &
SHOULD NOT BE RE-PRODUCED
WITHOUT PRIOR PERMISSION

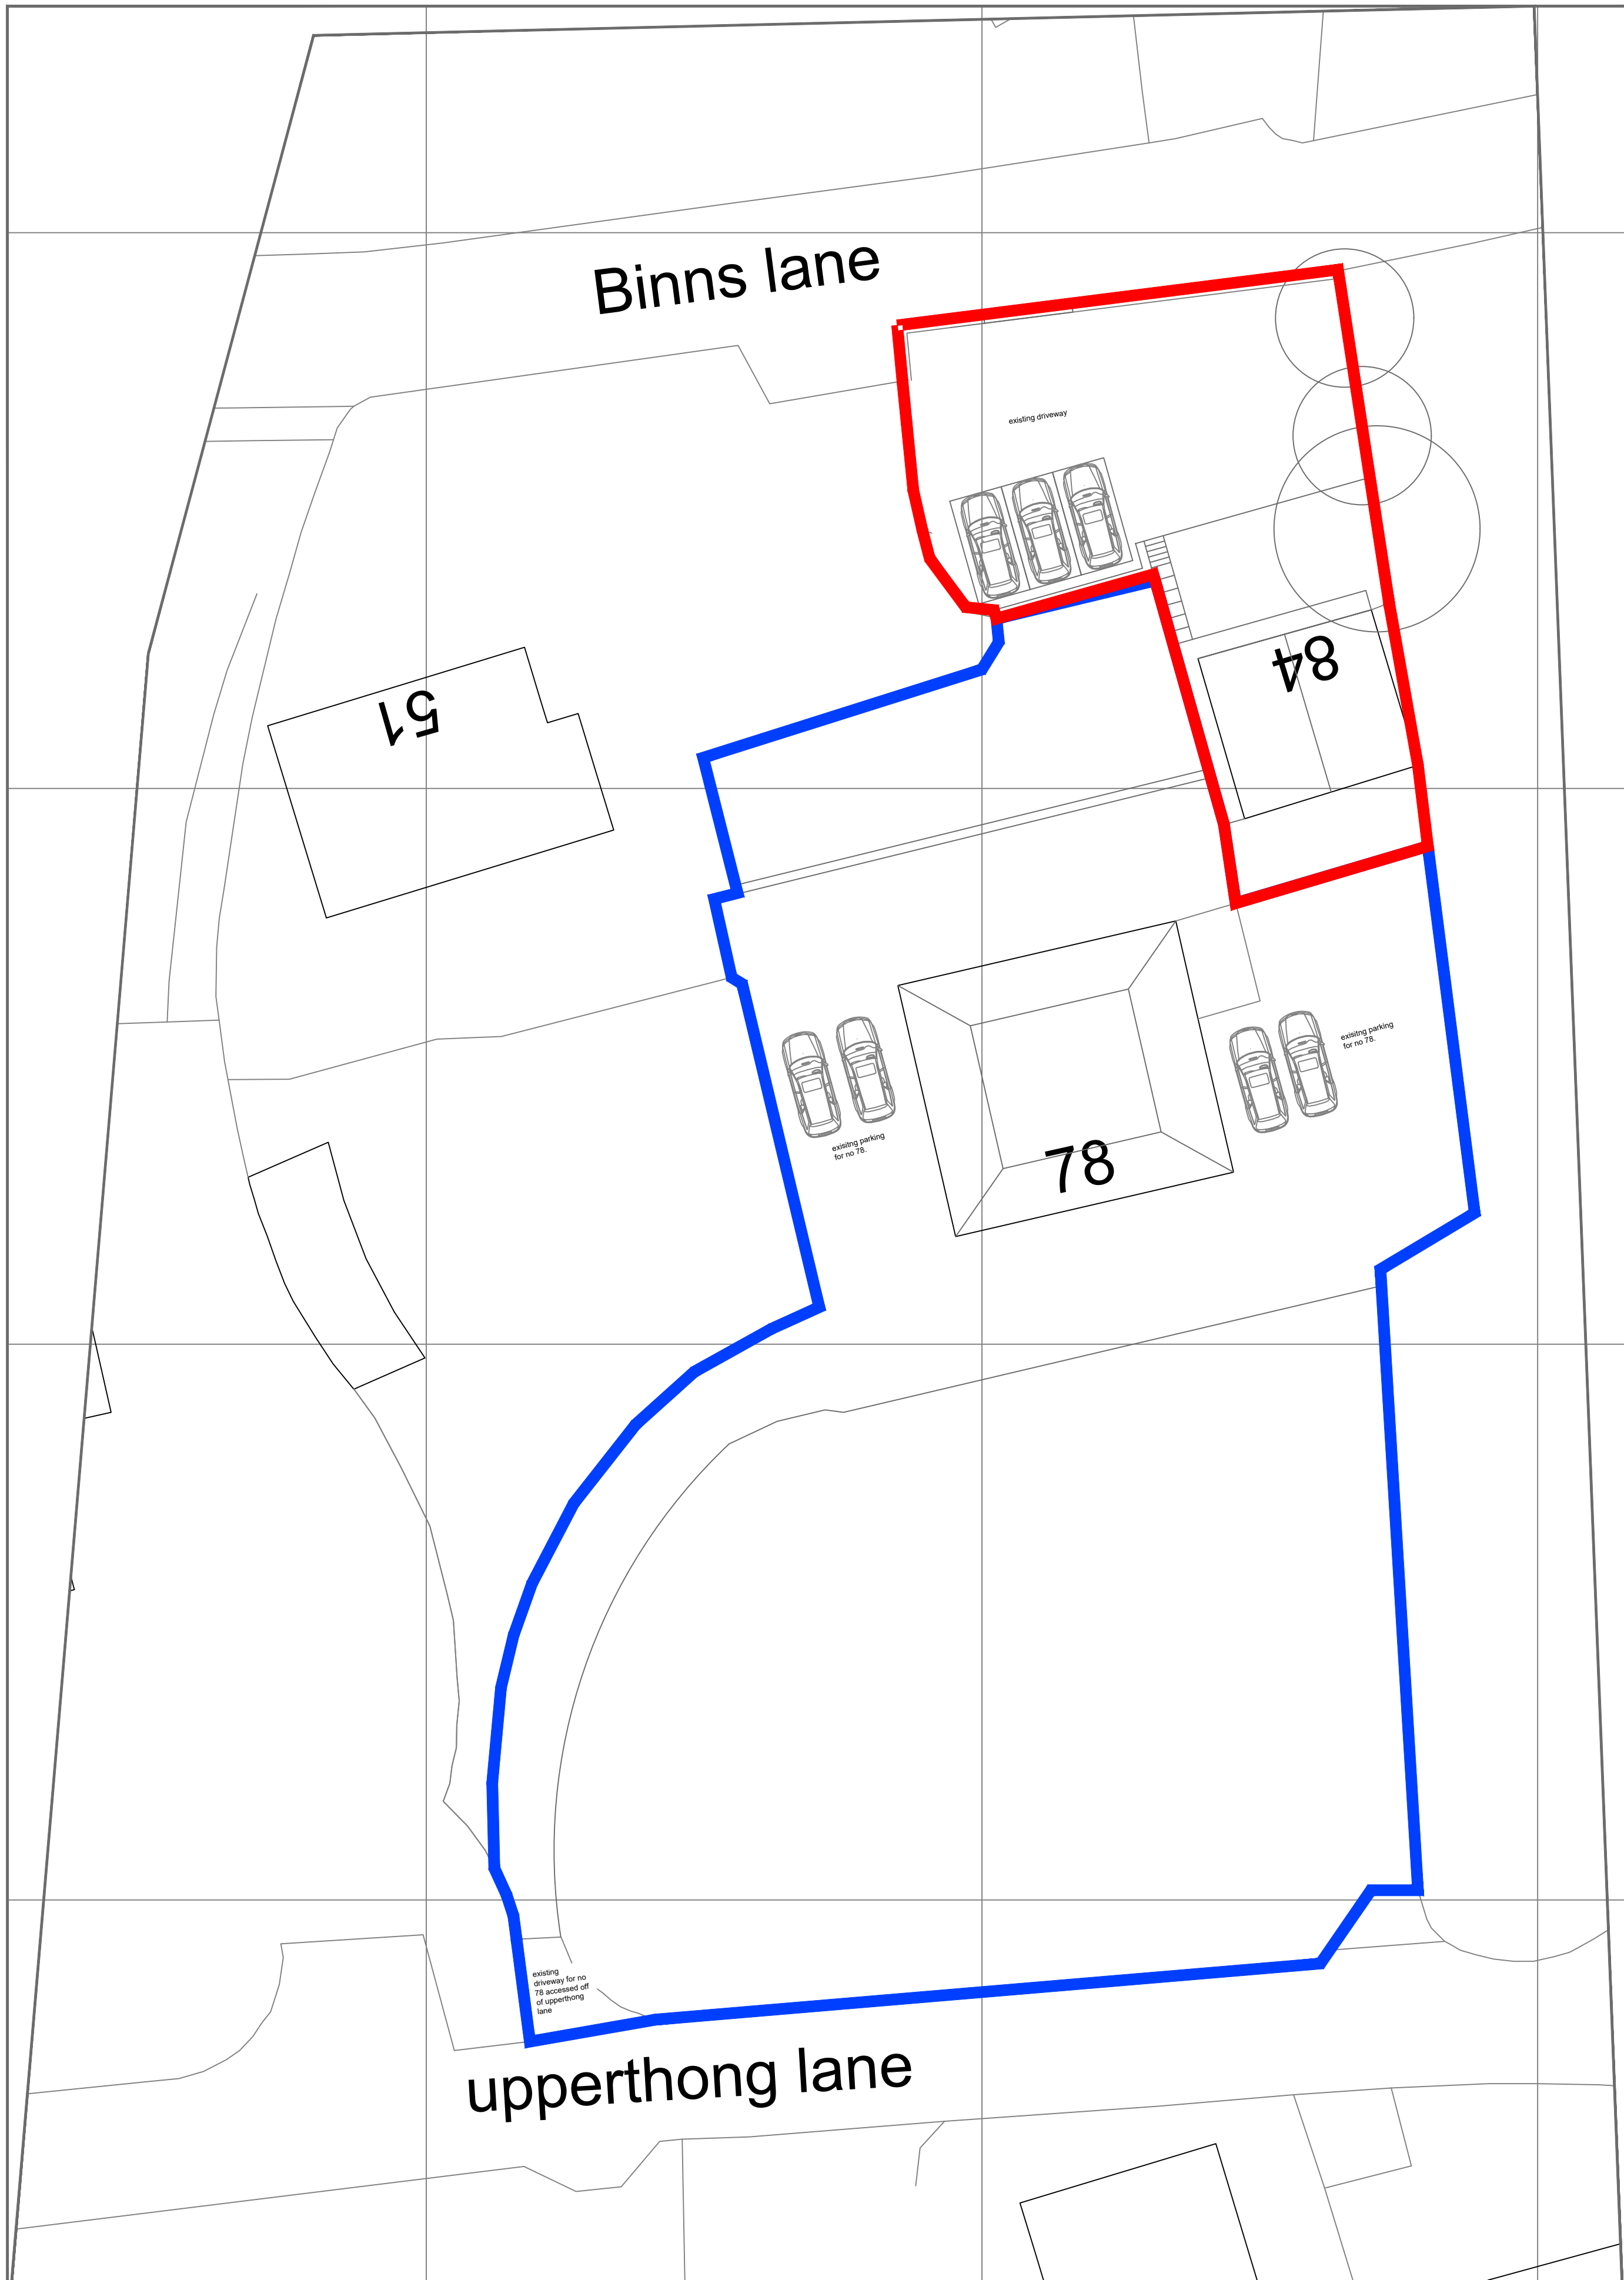

EXISTING SITE PLAN 1:200 SCALE

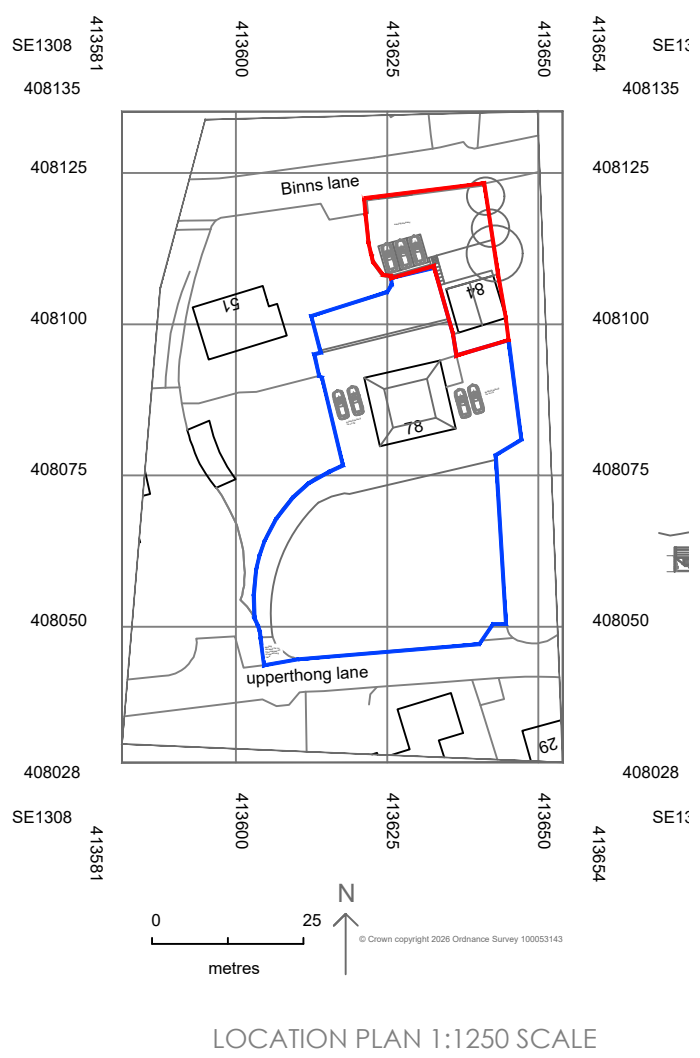

DRAWING DESCRIPTION

84 Binns Lane
Holmfirth

Location Plan & Existing Site Plan

Mr & Mrs Lawrenson

DRAWN BY	SCALE 1:200, 1:1250	
DATE OCT 2026	DRAWING NO. 3009/00-05	REVISION A
CHECKED		



V'Arché Developments (Holds) Ltd
12 Manor Road
Farnley Toss
HD4 6LL
email@varchedevelopments.co.uk
Company Reg: 8045594 VAT Reg: 341436955
Sake Parker-Hughes 07787226469 & Shona Harris 07778726468