


NOTE: ALL DIMENSIONS SHOWN
ARE PROVISIONAL DIMENSIONS
ONLY & SHOULD NOT BE READ AS
EXACT MEASUREMENTS.
THESE MAY NEED TO BE ALTERED
DUE TO SITE CONSTRAINTS/
INSPECTION
THE DRAWINGS AND DESIGN ARE
THE COPYRIGHT OF L'ARCHE
DEVELOPMENTS YORKSHIRE LTD &
SHOULD NOT BE RE-PRODUCED
WITHOUT PRIOR PERMISSION




REAR ELEVATION

FRONT ELEVATION TO BINNS LANE

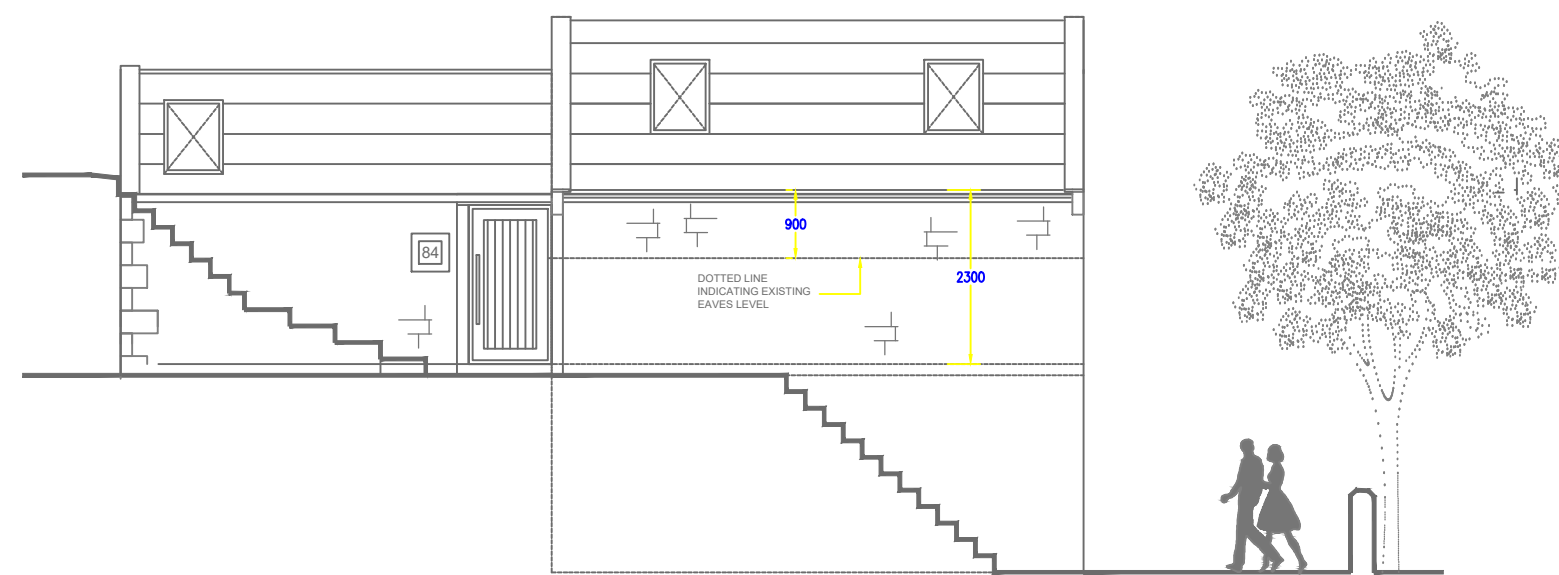

SIDE ELEVATION TO 78 UPPERTHONG LANE

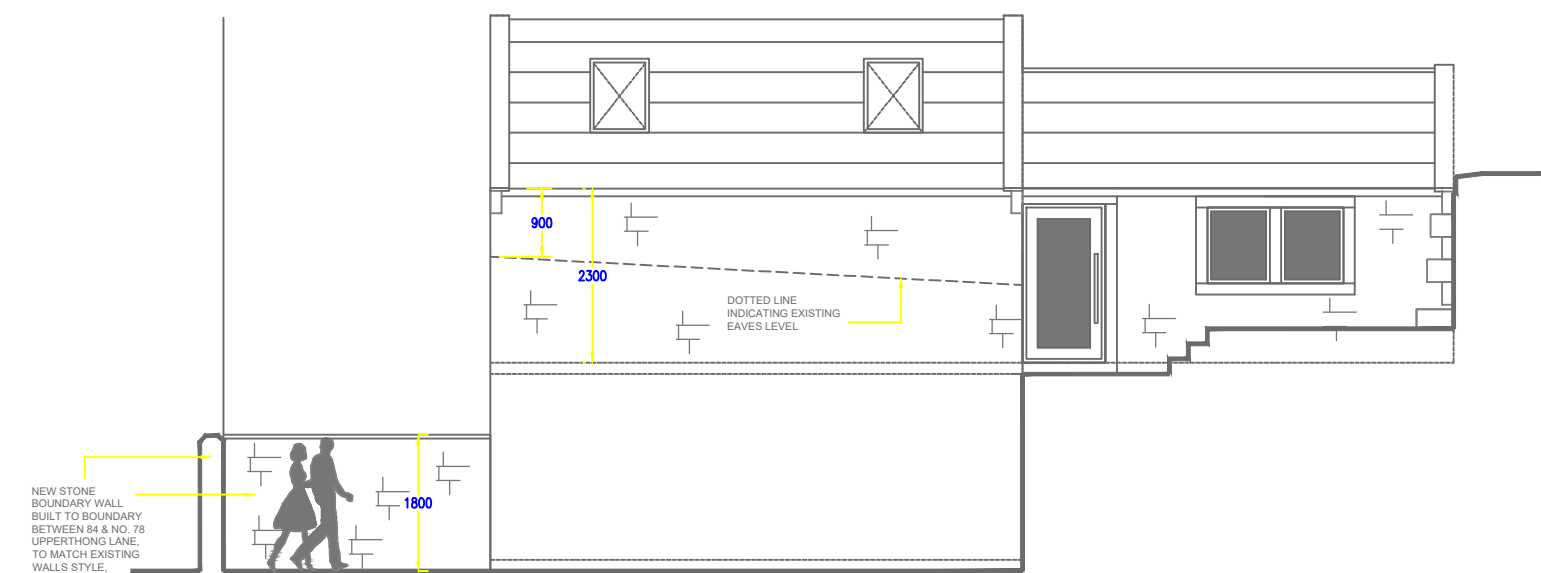

SIDE ELEVATION TO CHURCHYARD

DRAWING DESCRIPTION			
84 Birns Lane Holmfirth			
JOB TITLE			
Proposed Elevations			
CLIENT			
Mr & Mrs Lawrenson			
DRAWN BY		SCALE	1:50 @ A1
DATE	JULY 2026	DRAWING NO.	3009/00-03
CHECKED		REVISION	C
 L'ARCHE Developments, Manchester Ltd 14 Market Street Farnley Park Wetherby Leeds LS23 7BQ Company Regd. IN ENGLAND VATING: 443205205 Gates Postal Regd. (UK) 270725014 & 270725015			