



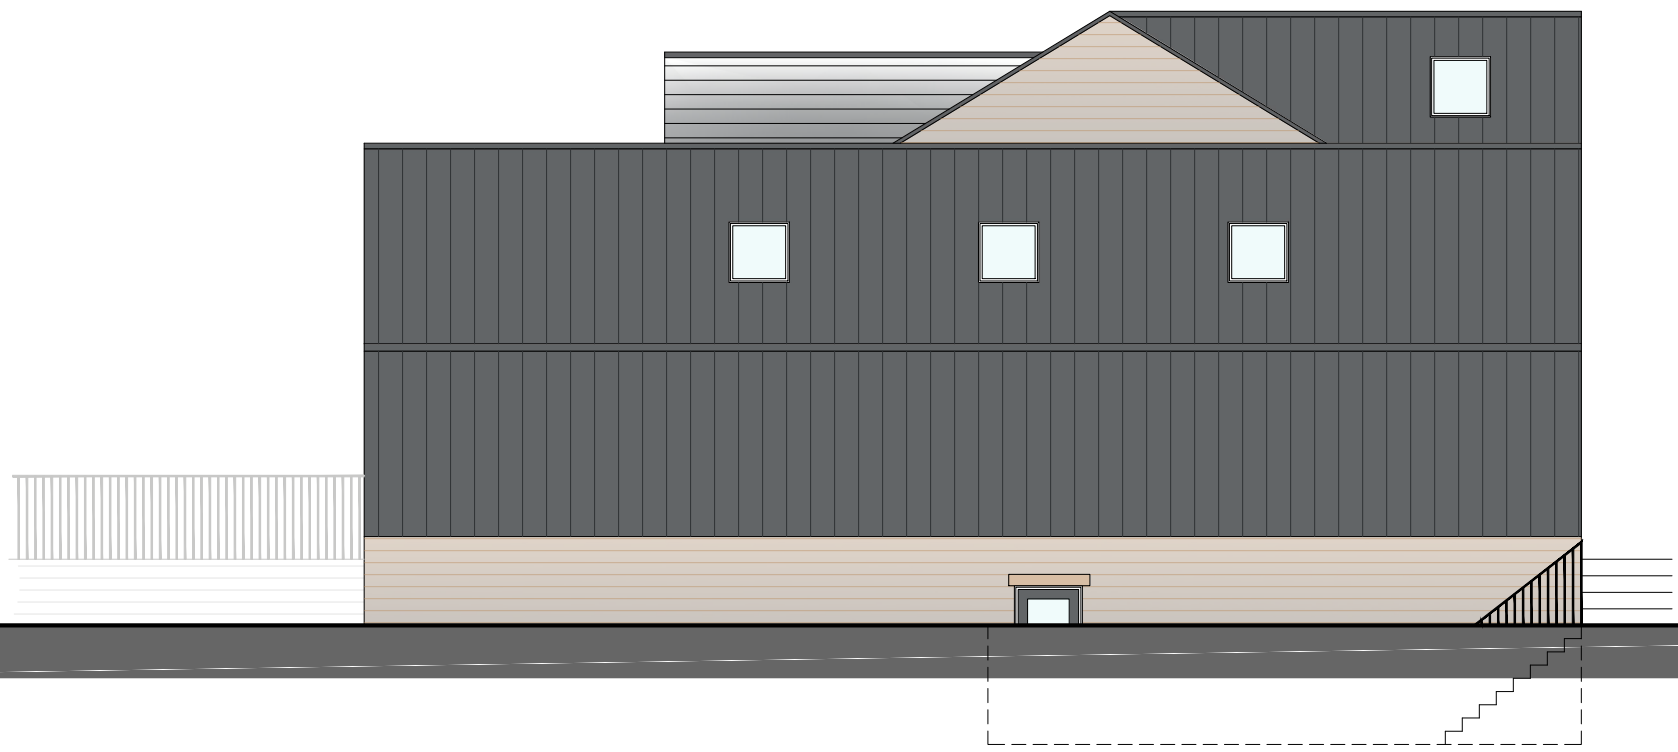

SOUTH ELEVATION
1:100

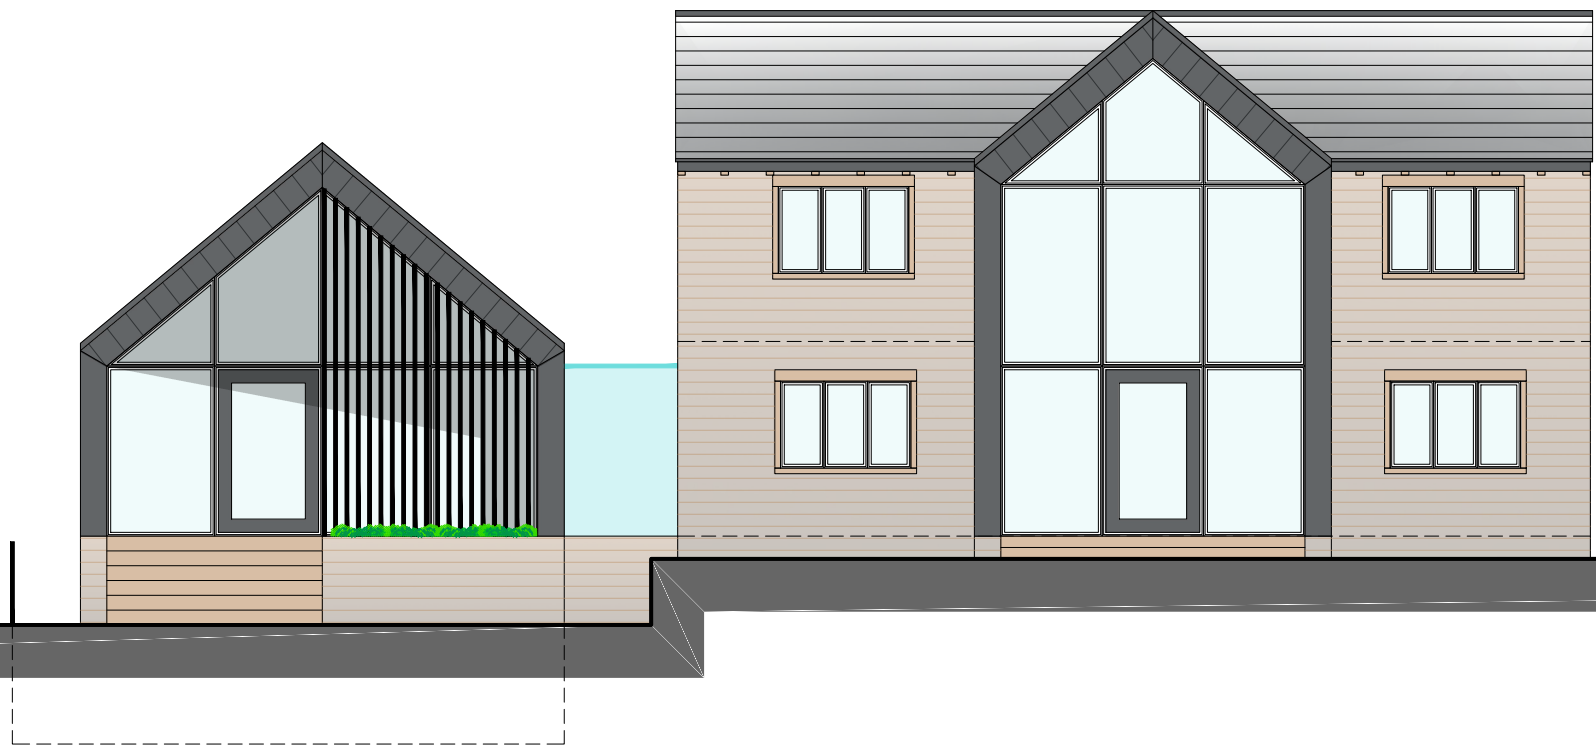


EAST ELEVATION
1:100




NORTH ELEVATION
1:100




WEST ELEVATION
1:100

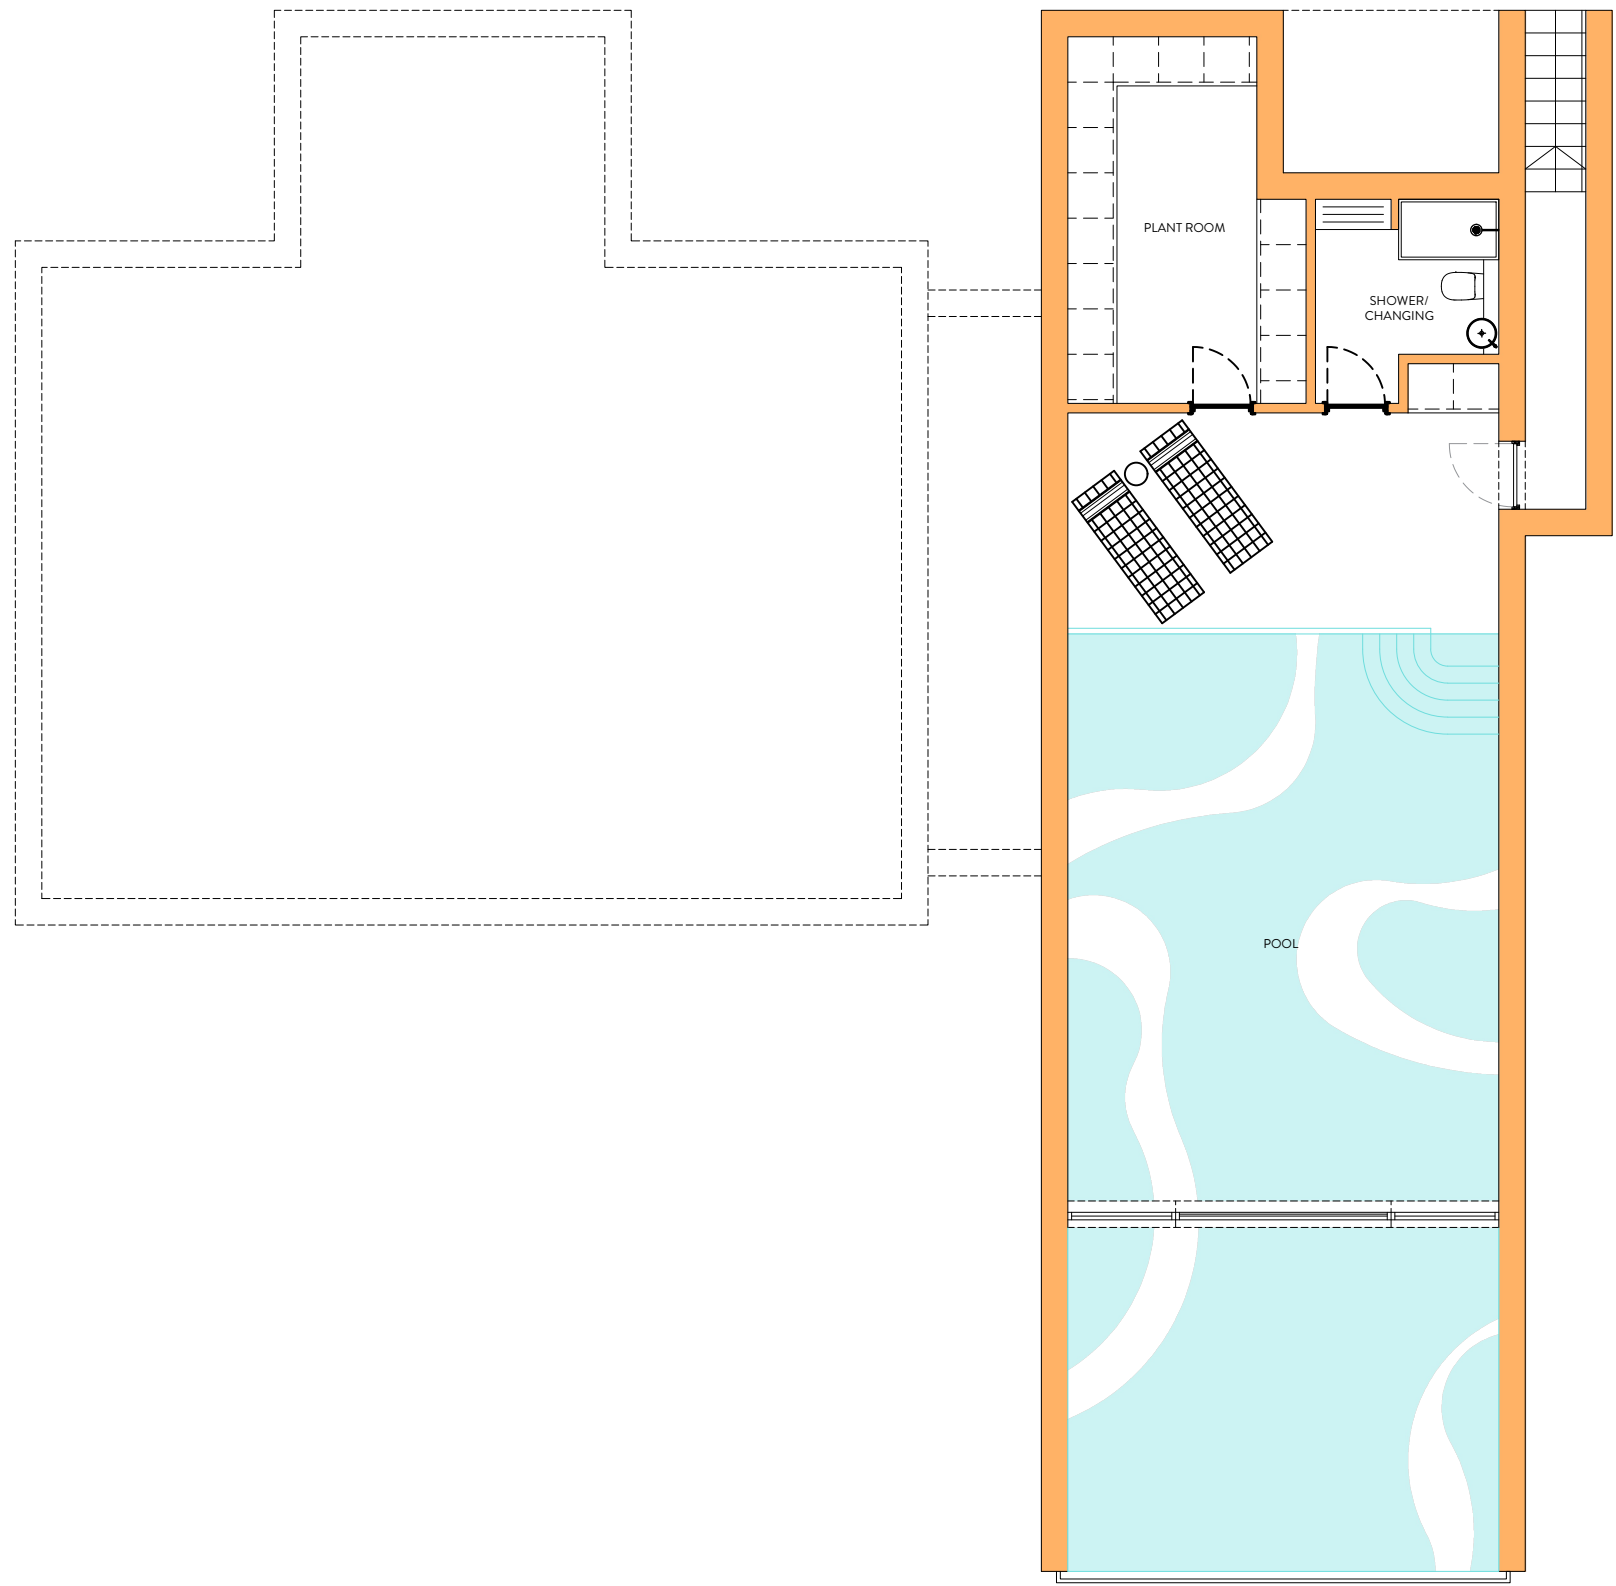

BASEMENT PLAN
1:100

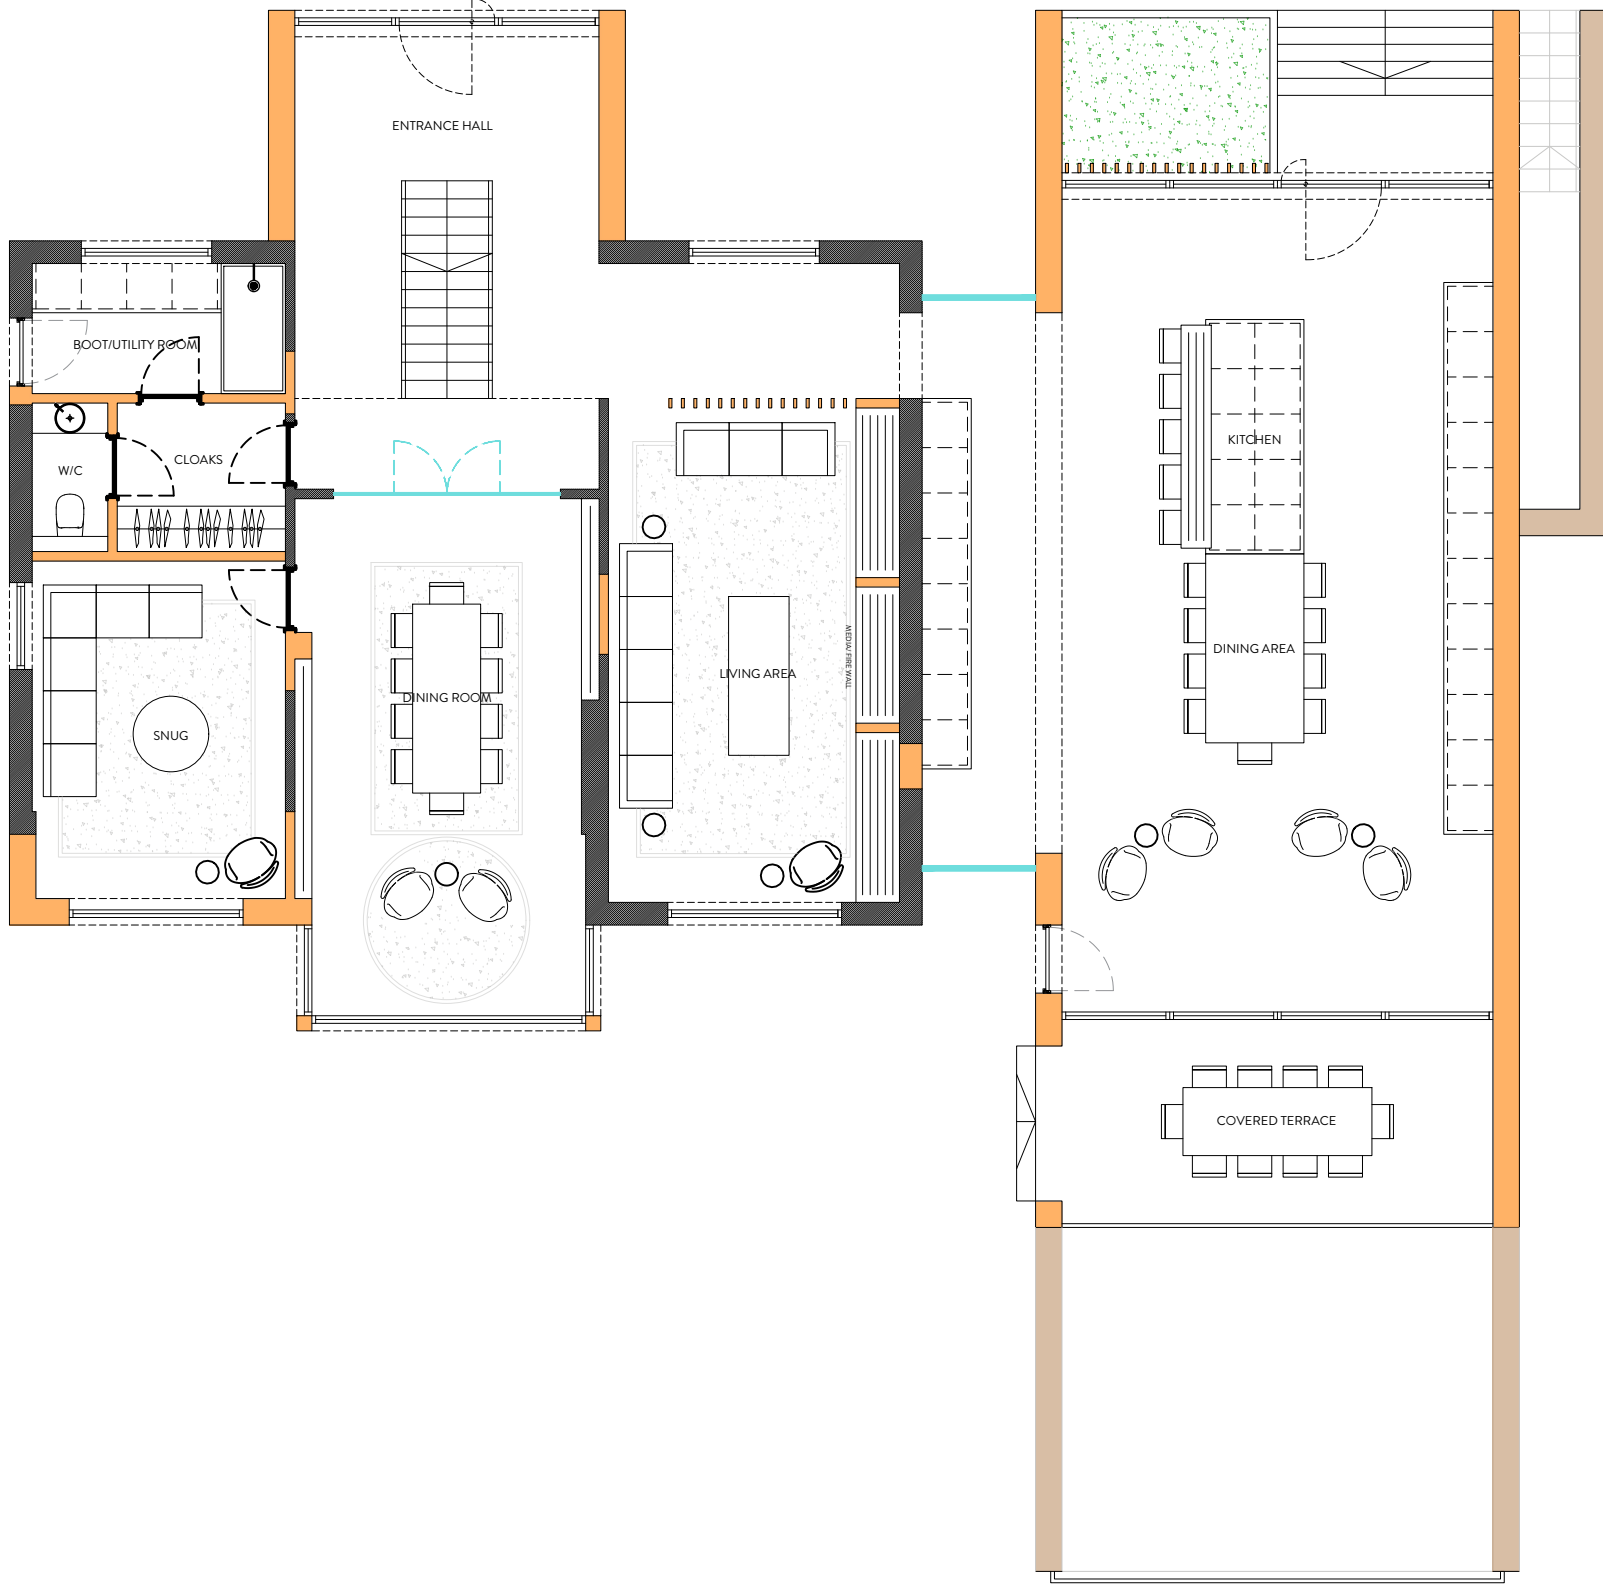

GROUND FLOOR PLAN
1:100

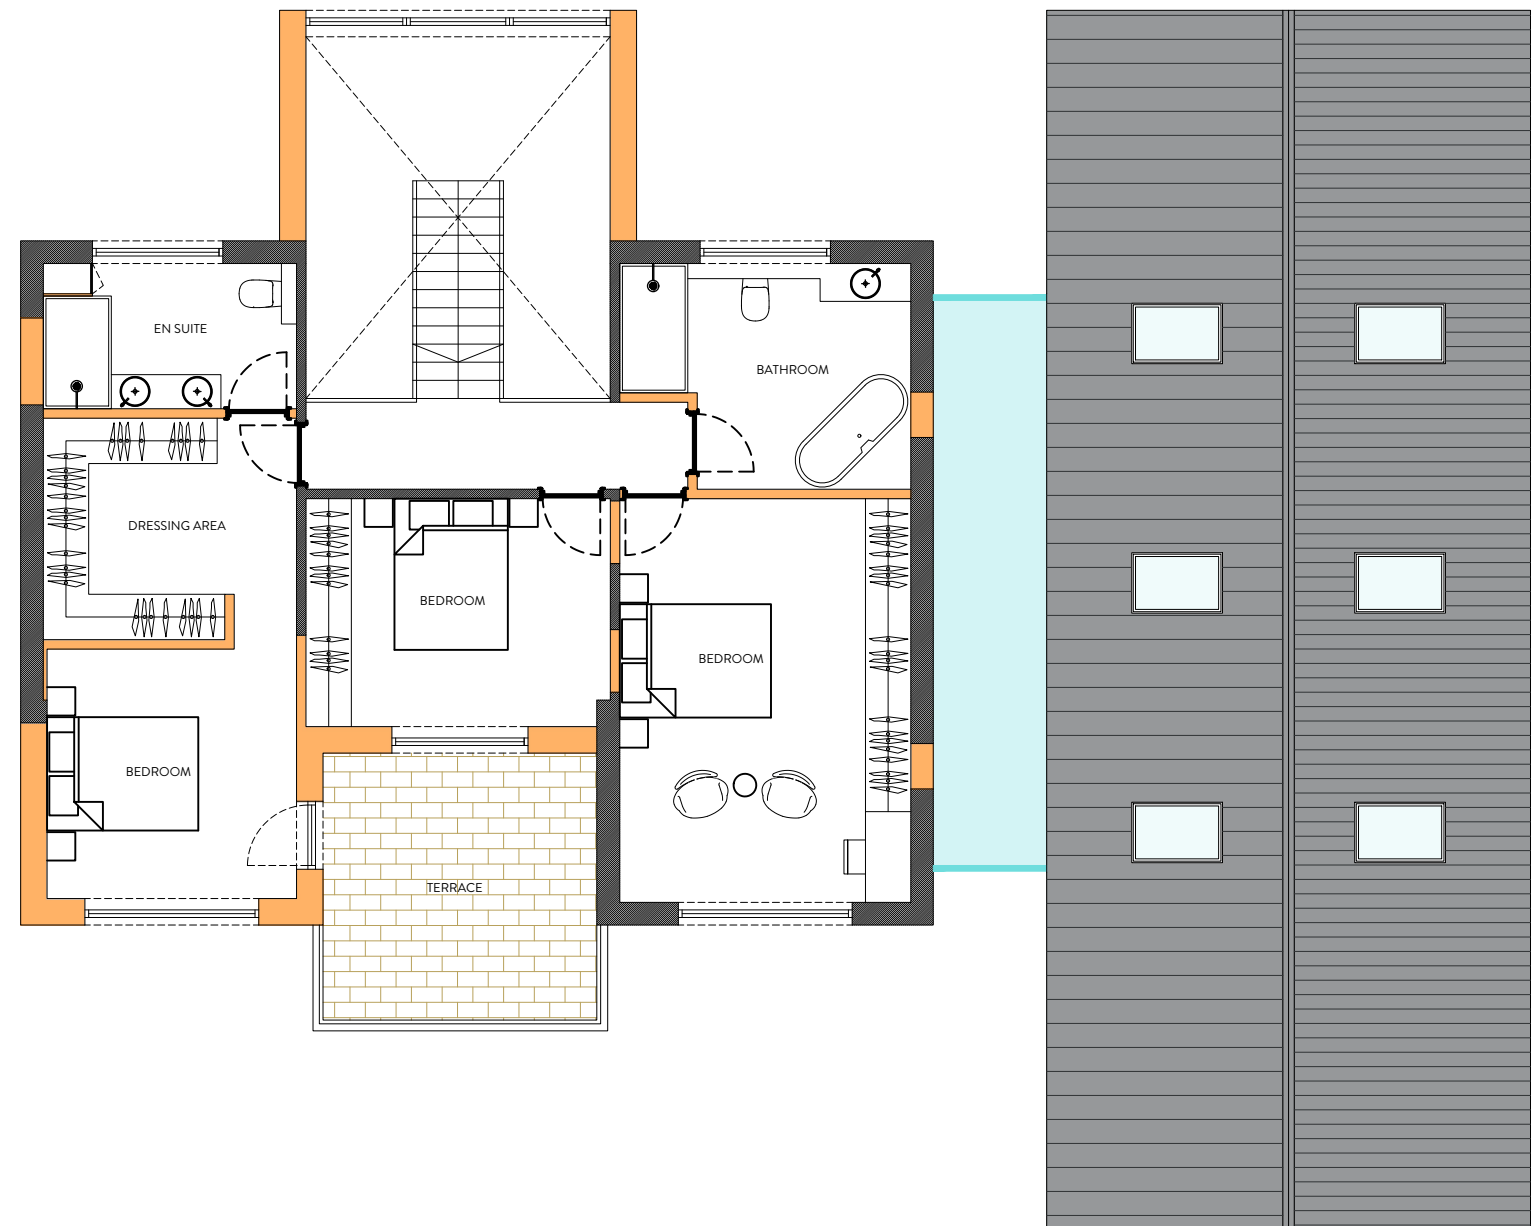

FIRST FLOOR PLAN
1:100



REVISION	DESCRIPTION	DATE	NOTES

STATUS PLANNING DRAWING		PROJECT TITLE LOWER HALSTEAD HOUSE	
DRAWING TITLE ORANGE DESIGN STUDIO. ARCHITECTURAL PRACTICE		DRAWING TITLE PROPOSED GA	
SCALE 1:100	DRAWN EG	CHECKED JH	PROJECT REFERENCE ODS 23/753
PAPER SIZE A1	DWG NUMBER (20)001	DATE 16/08/23	REVISION /
CLIENT MR & MRS HALL			

COPYRIGHT © ORANGE DESIGN STUDIO LIMITED