



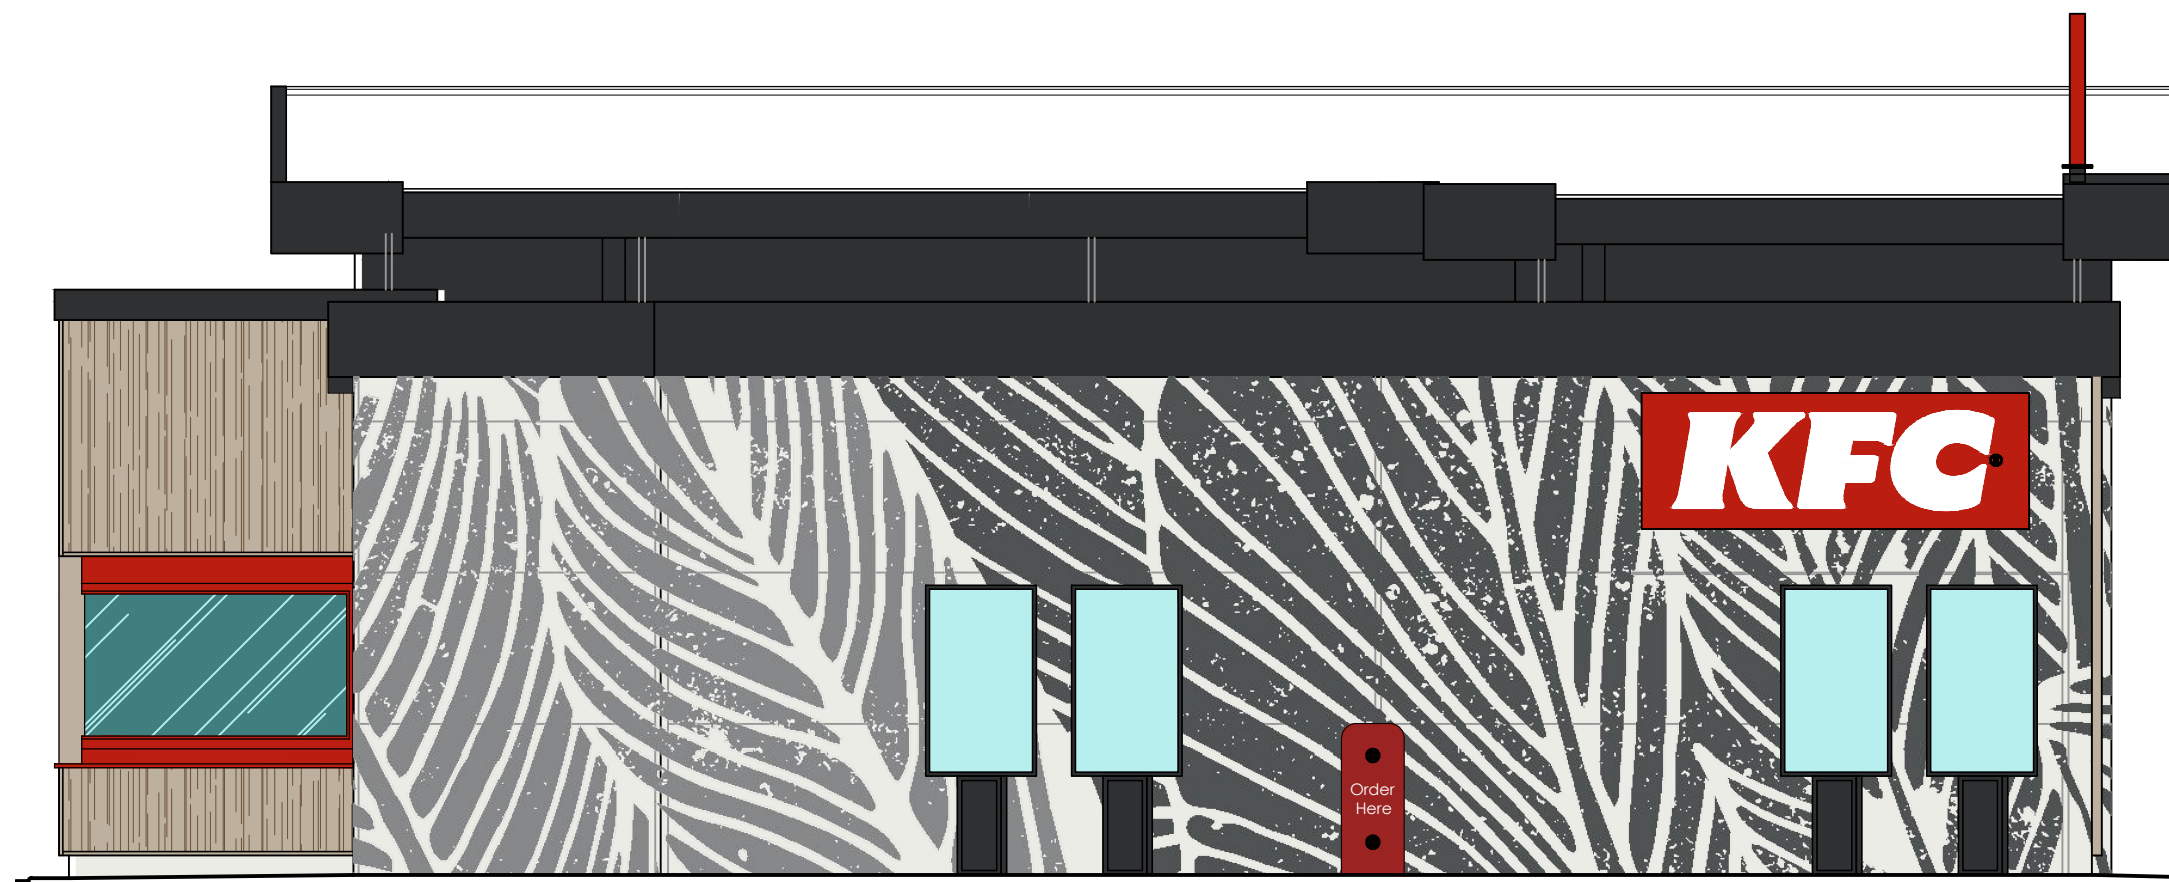

existing rear elevation

scale - 1:50 @ A1

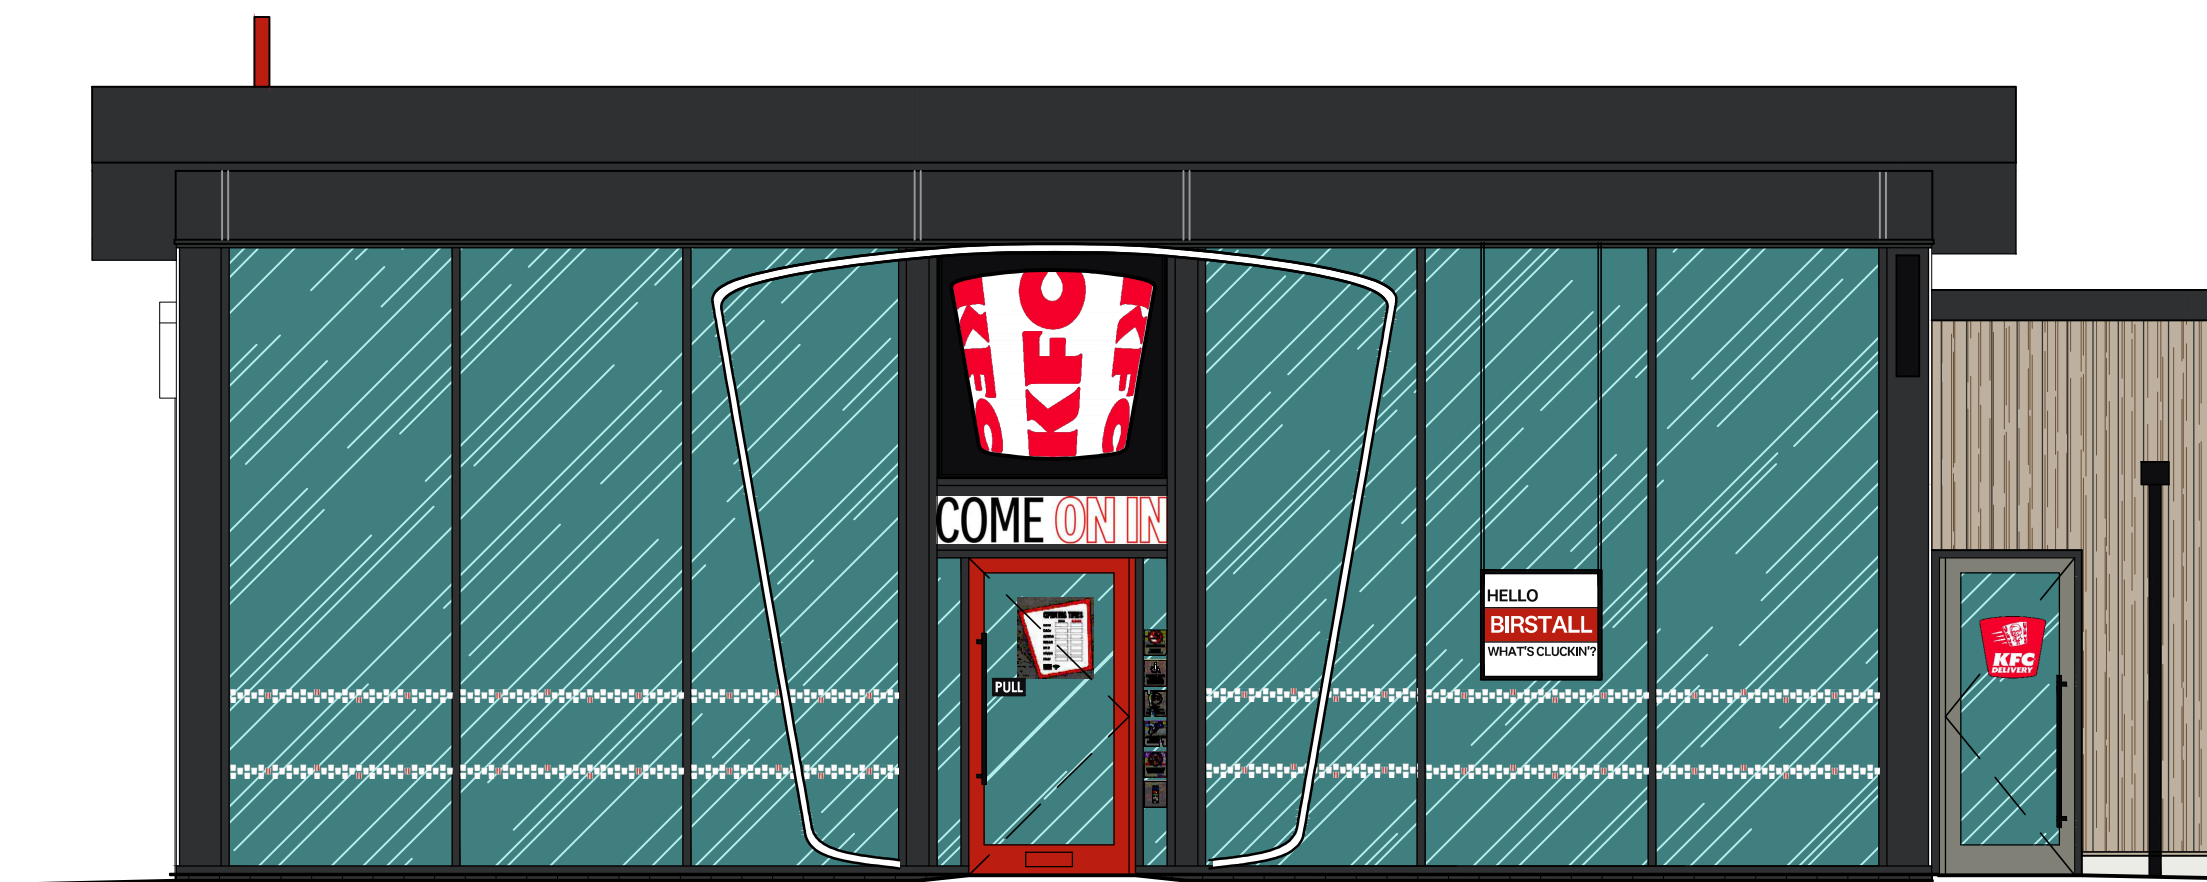


existing front elevation

scale - 1:50 @ A1



existing "pick up" side elevation

scale - 1:50 @ A1

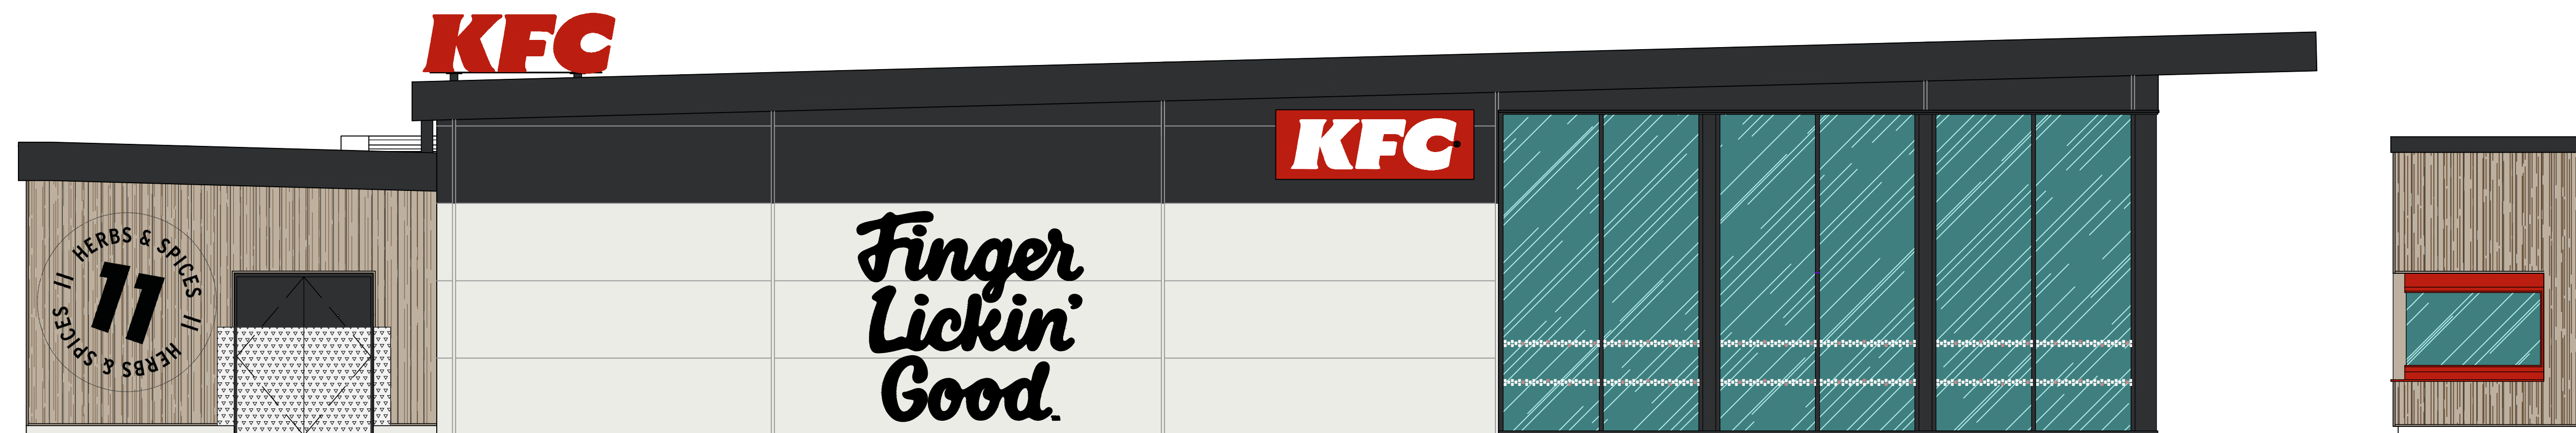

existing "order" side elevation

scale - 1:50 @ A1



scale - 1:50 @ A1

© copyright 2024

This drawing and the copyrights and patents therein are the designer's property and may not be used or reproduced - only under contract.
All rights reserved.

ALL DIMENSIONS TO BE CHECKED ON SITE.

DO NOT SCALE FROM THIS DRAWING EXCEPT FOR THE
PURPOSES OF LOCAL AUTHORITY PLANNING

[illegible]

Frank Belshaw
Building Surveyors Limited

wheatley springs barn, wheatley lane road,
barrowford, nelson, lancashire, BB9 4QS.
tel no. (01282) 699668. fax no. (01282) 602447.



NEW DRIVE THRU 2

store address

BIRSTALL
GELDERD ROAD,
BIRSTALL, BATLEY,
WF17 9TB

client

CHICKEN CABINS LTD

drawing title

EXISTING
EXTERNAL ELEVATIONS

drawn by RCH	checked ----	date 09/10/26
store no. 0000	scale 1:50 @ A1	

drawing no.	FB ref.	revision
0000/2024/P210	2024/84	----

