

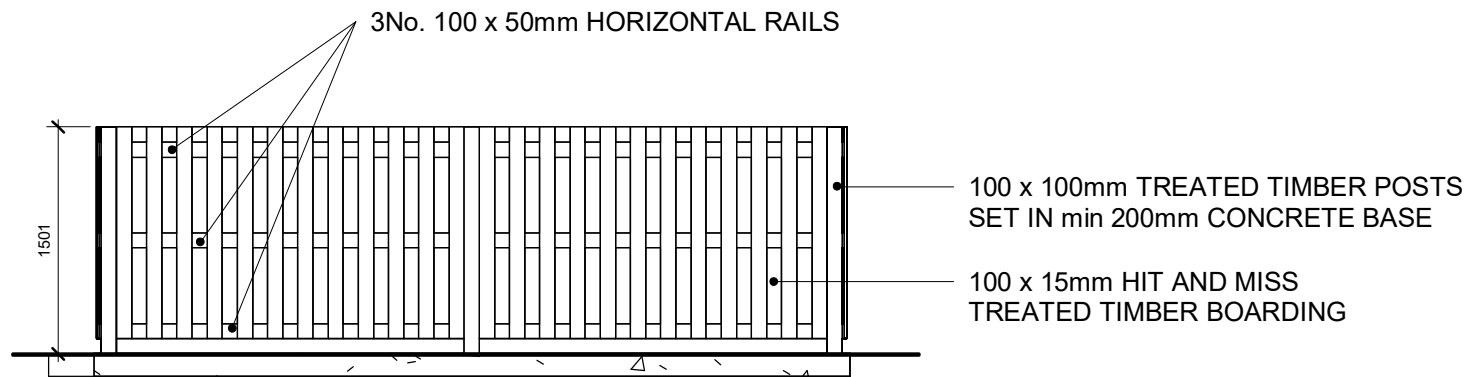


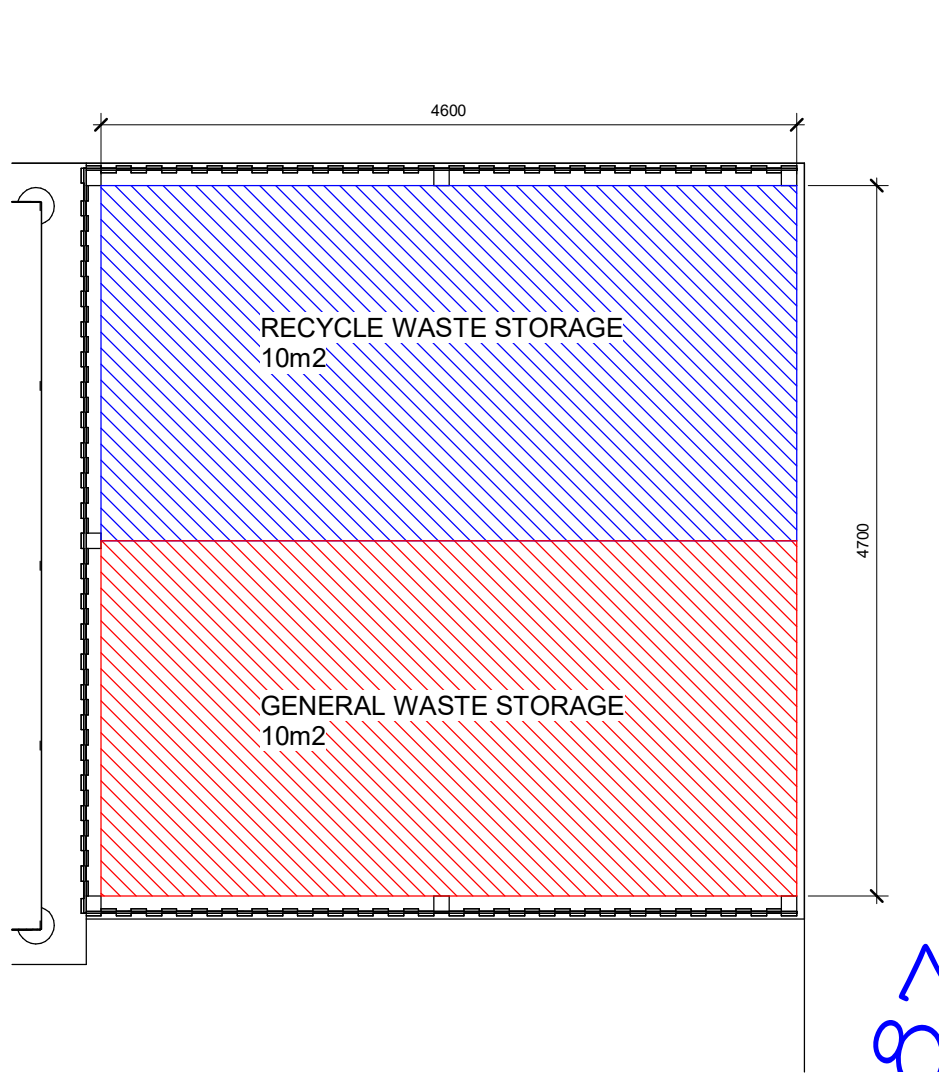


TYPICAL ELEVATION
1 : 50

NOTE: SIGNAGE TO BE PROVIDED TO
SHOW SEGREGATION BETWEEN
RECYCLING AND GENERAL WASTE

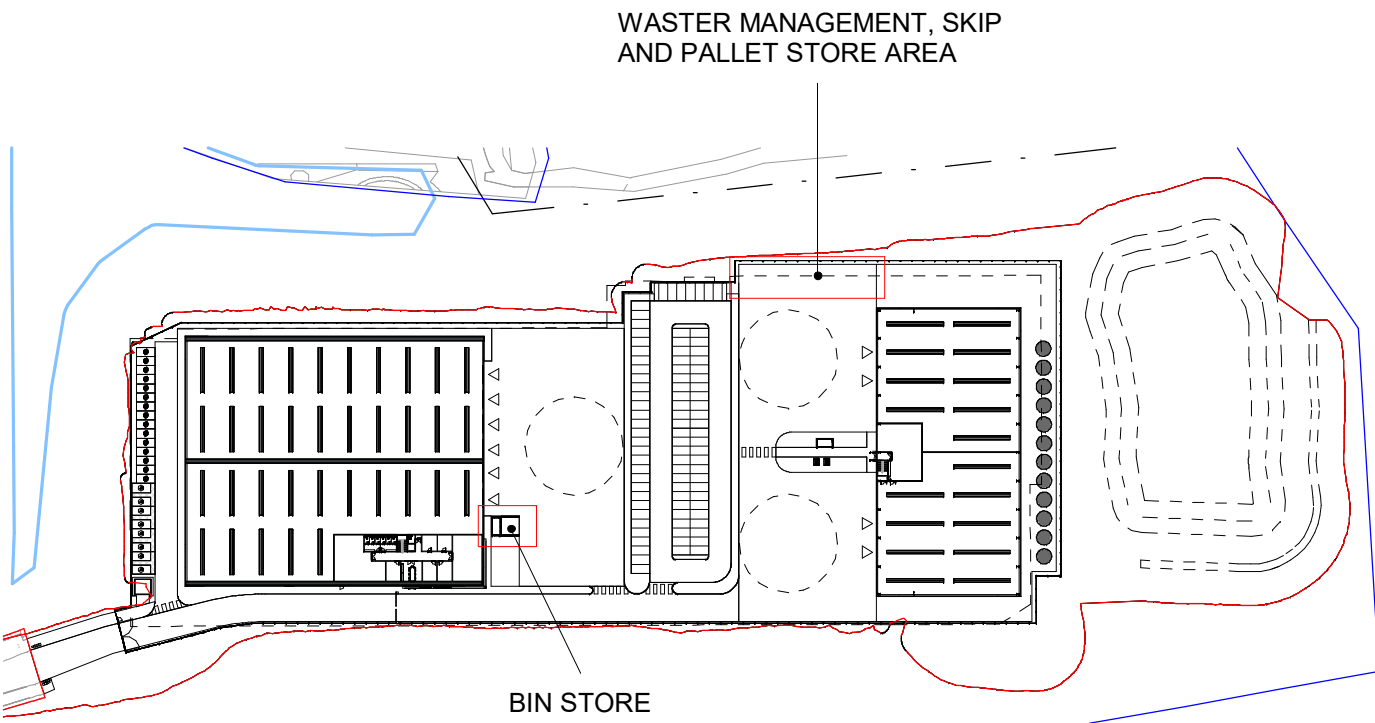

SITE PLAN
1 : 2000

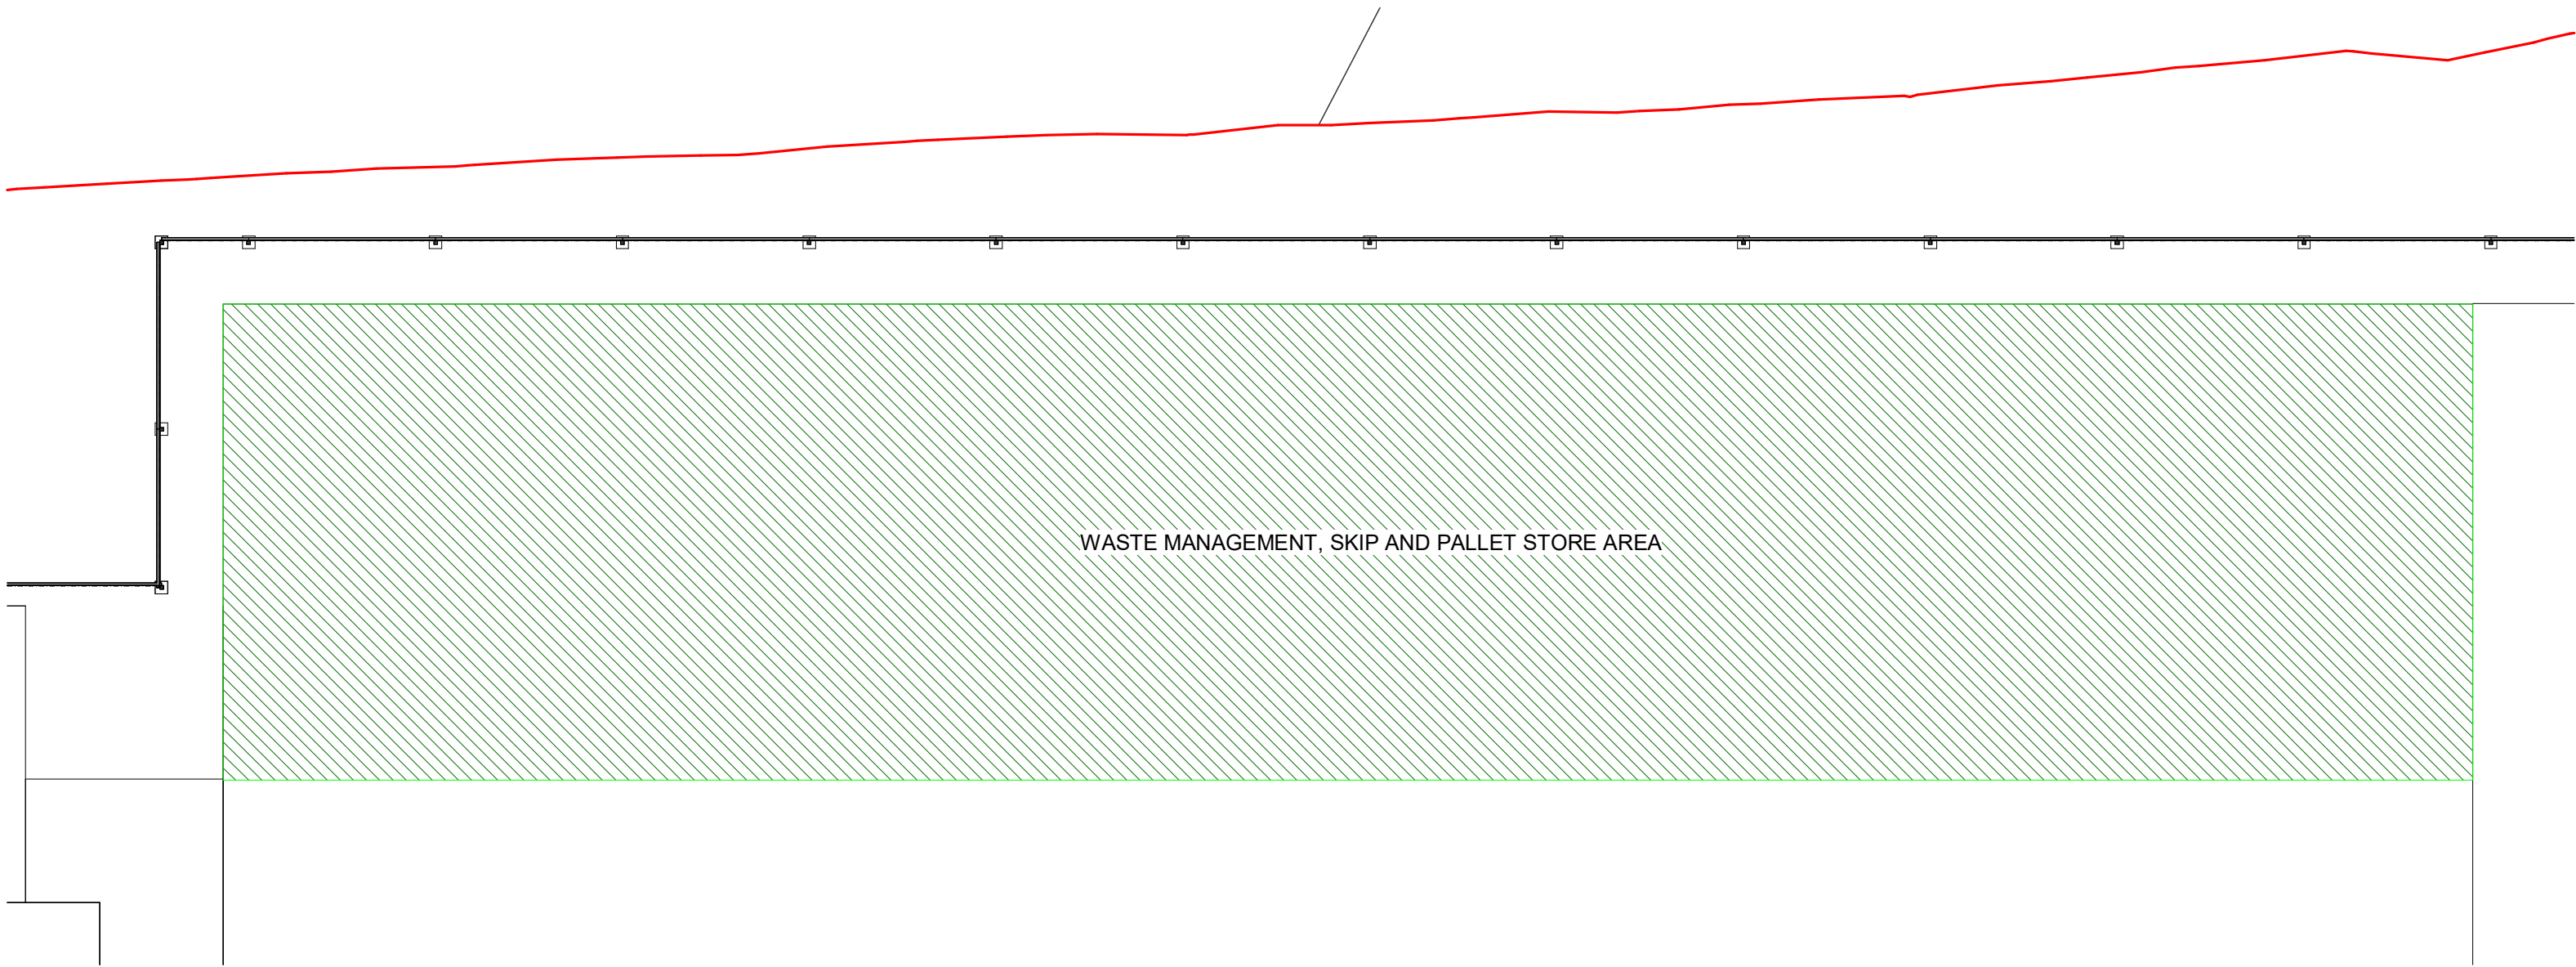

WASTE MANAGEMENT, SKIP AND PALLET STORE AREA
1 : 100

Notes:

This drawing is the sole copyright of KPP Architects Ltd and reproduction in any form is forbidden unless permission is obtained in writing.

Do not scale from this drawing. Any discrepancies on site should be brought to the attention of KPP Architects Ltd.

Work and materials must comply with the current Building Regulations and Codes of Practice and be read in conjunction with building specifications and other sub-contractors information. All materials are to be installed in strict accordance with the recommendations of the manufacturers.

Rev	Description	By	Chkd	Date
-----	-------------	----	------	------

Client

BOND IT GROUP

Project Title

INTERCHANGE WAY
BRADFORD

Drawing Title

BIN STORE DETAILS

KPP
ARCHITECTS

Lodge House
12 Town Street
Horsforth, Leeds LS18 4RJ

T : +44 (0) 113 2390460
E : architects@kpp-leeds.co.uk
W : www.kpp-leeds.co.uk

Scale	Size	Date	Drawn	Checked
As indicated	A2	JULY'26	JM	.

Status
PLANNING

KPP Job No.	Revision
2499	

Project	Originator	Level	Type	Role	Class	Number
ICB-KPP-ZZ-DR-A-DET-	2009					