



Notes:
This drawing is the sole copyright of KPP Architects Ltd and reproduction in any form is forbidden unless permission is obtained in writing.
Do not scale from this drawing. Any discrepancies on site should be brought to the attention of KPP Architects Ltd.
Work and materials must comply with the current Building Regulations and Codes of Practice and be read in conjunction with building specifications and other sub-contractors information. All materials are to be installed in strict accordance with the recommendations of the manufacturers.

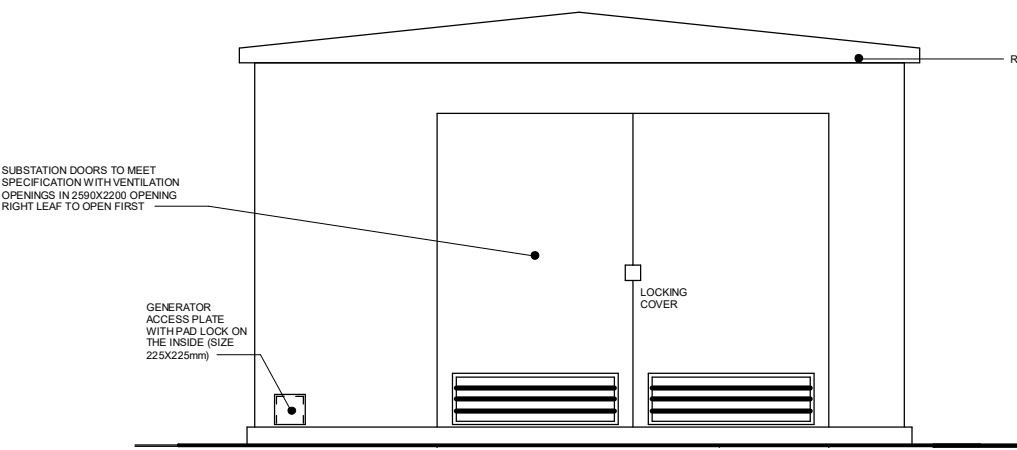

TYPICAL SUBSATION FRONT ELEVATION
1 : 50

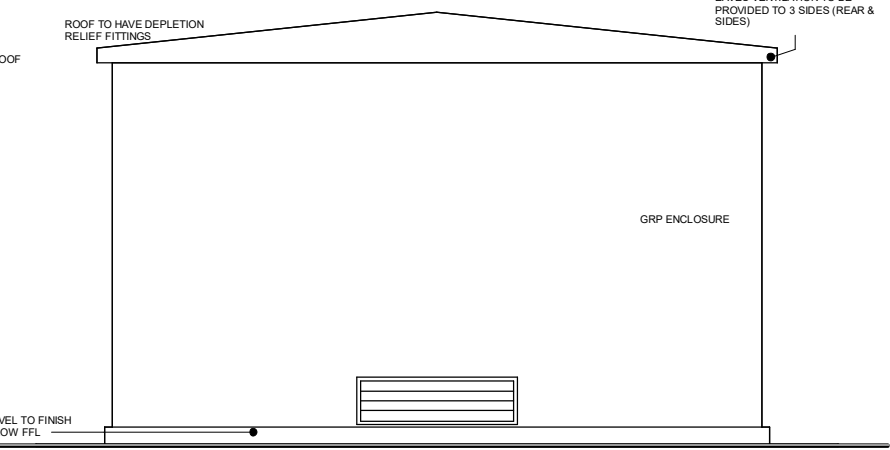


TYPICAL SUBSATION REAR ELEVATION
1 : 50




TYPICAL SUBSATION SIDE ELEVATION
1 : 50

NOTE:
ALL FINAL DETAILS
TO BE CONFIRMED
BY NORTHERN
POWER GRID

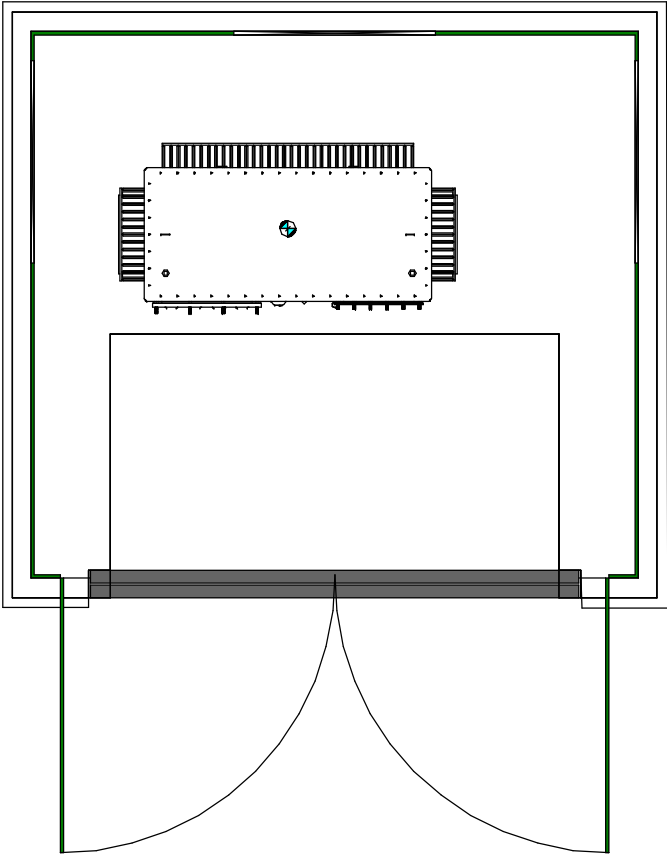

TYPICAL SUBSTATION PLAN
1:50

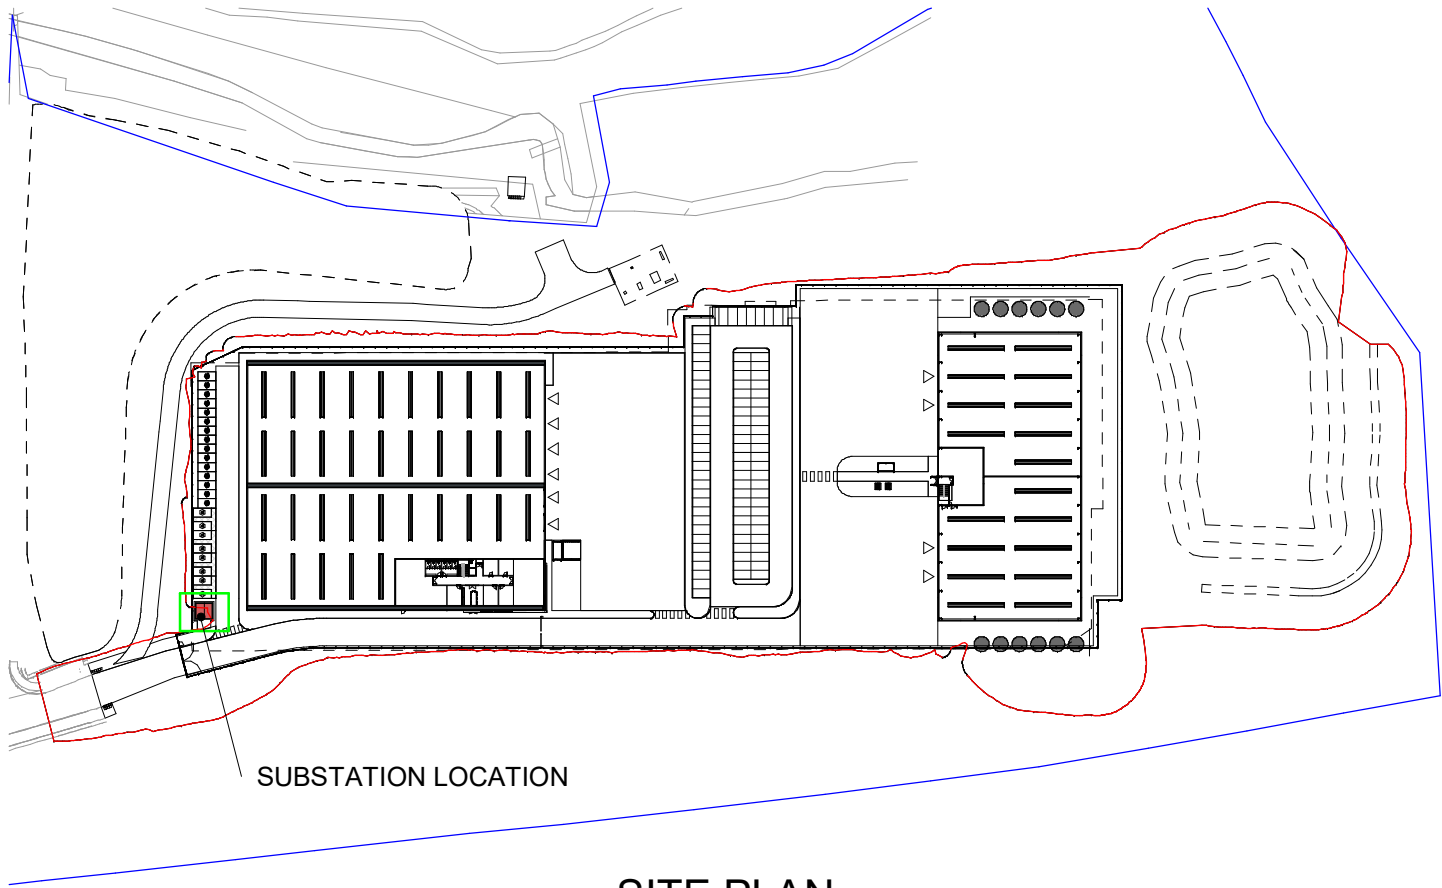

SITE PLAN
1 : 2000

Rev	Description	By	Chkd	Date

Client

BOND IT GROUP

Project Title

INTERCHANGE WAY
BRADFORD

Drawing Title

TYPICAL SUB STATION DETAILS

KPP

ARCHITECTS

Lodge House
12 Town Street
Horsforth, Leeds LS18 4RJ

T : +44 (0) 113 2390460
E : architects@kpp-leeds.co.uk
W : www.kpp-leeds.co.uk

Scale	Size	Date	Drawn	Checked
As indicated	A3	SEPT'26	FS	.
PLANNING				
KPP Job No.				Revision
2499				
Drawing Number				
ICB-KPP-ZZ-DR-A-DET- 2012				