



Notes:
This drawing is the sole copyright of KPP Architects Ltd and reproduction in any form is forbidden unless permission is obtained in writing.
Do not scale from this drawing. Any discrepancies on site should be brought to the attention of KPP Architects Ltd.
Work and materials must comply with the current Building Regulations and Code of Practice and be read in conjunction with building specifications and other sub-contractors information. All materials are to be installed in strict accordance with the recommendations of the manufacturers.

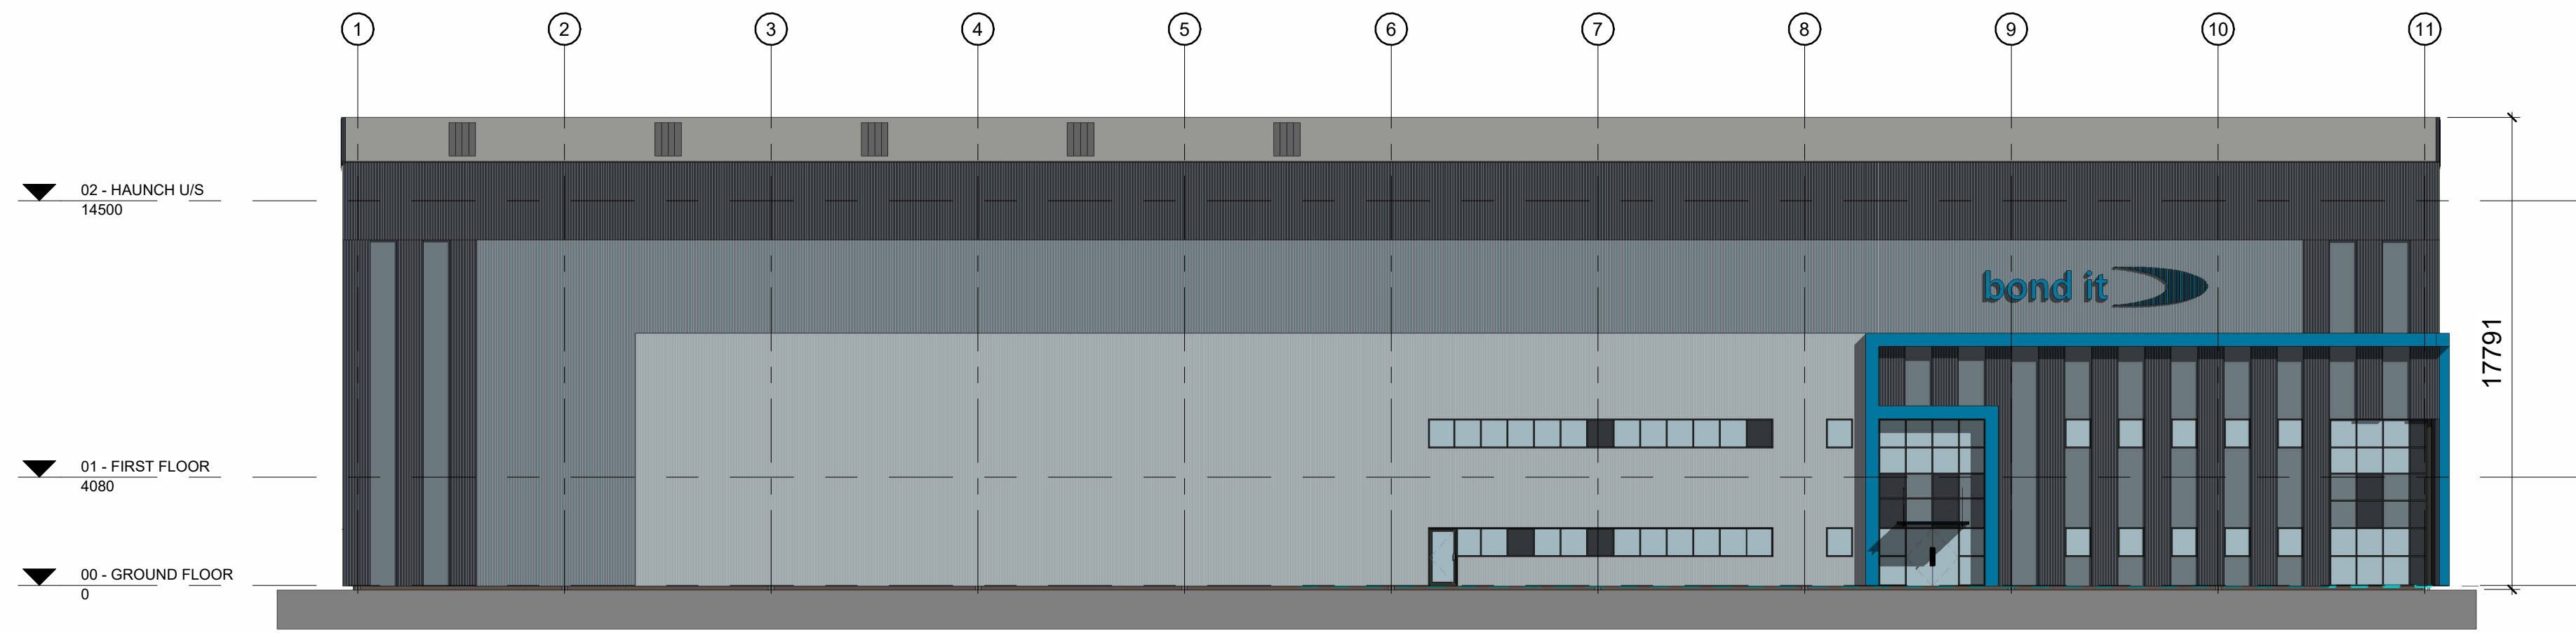


WEST ELEVATION
1 : 200

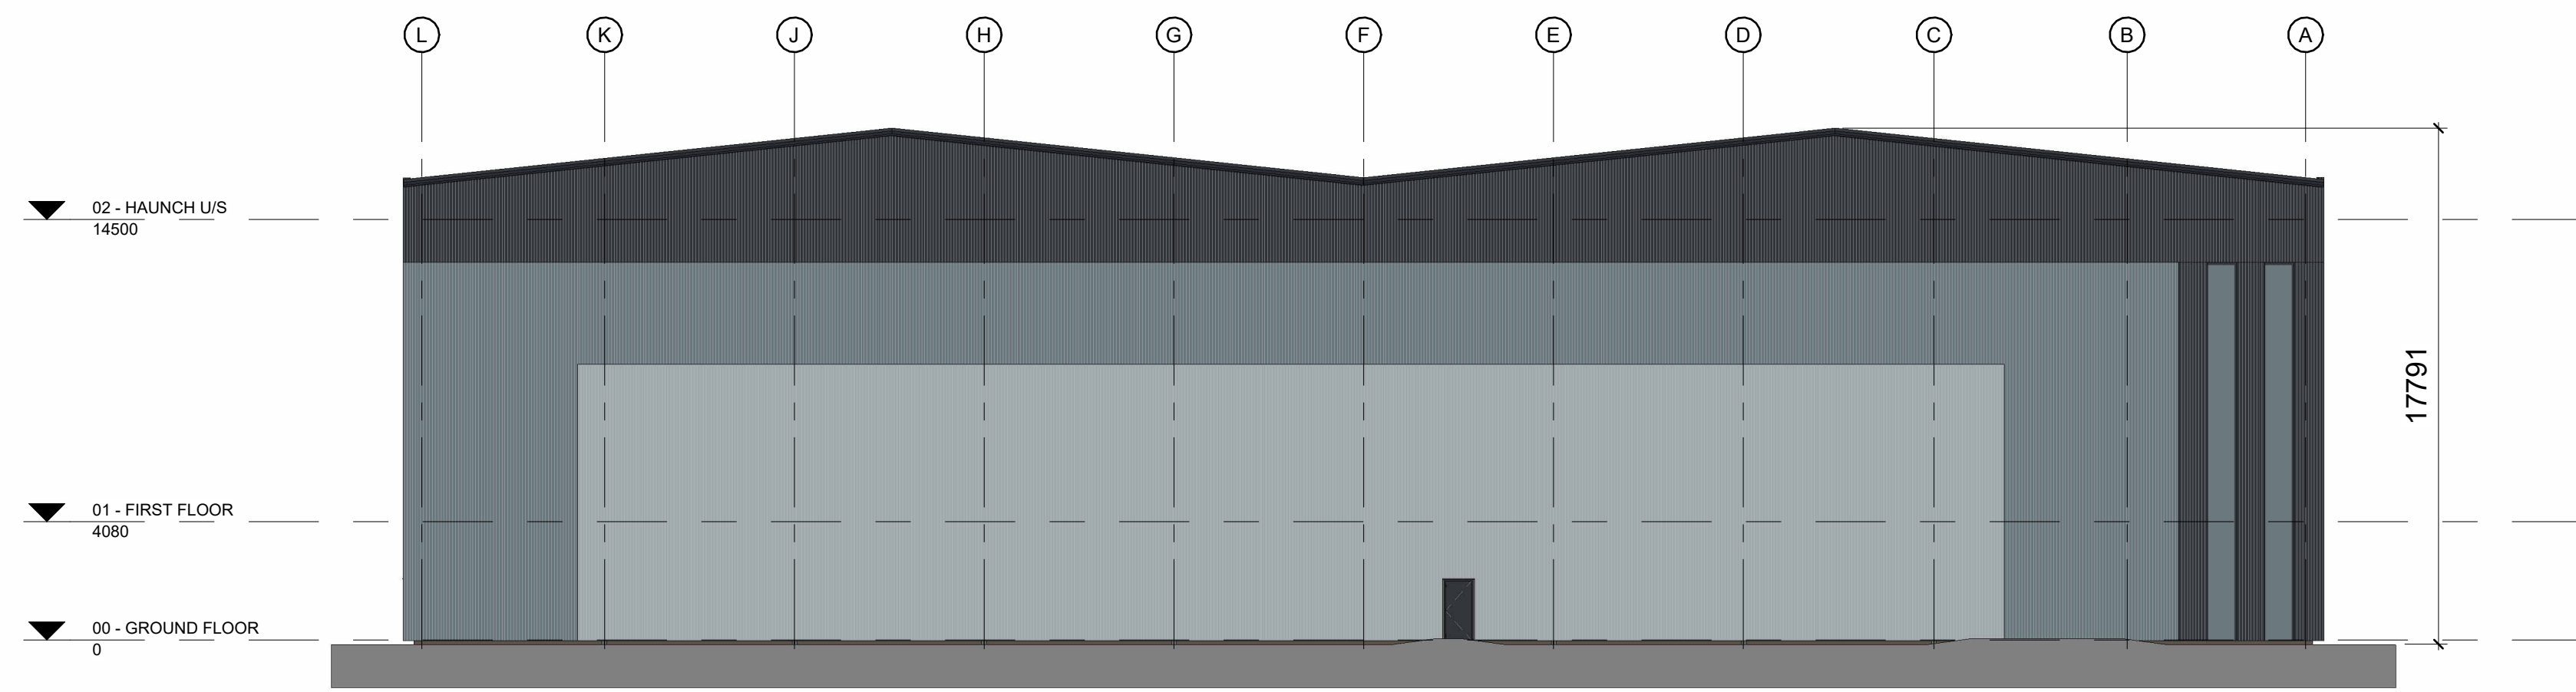


NORTH ELEVATION
1 : 200




SOUTH ELEVATION
1 : 200

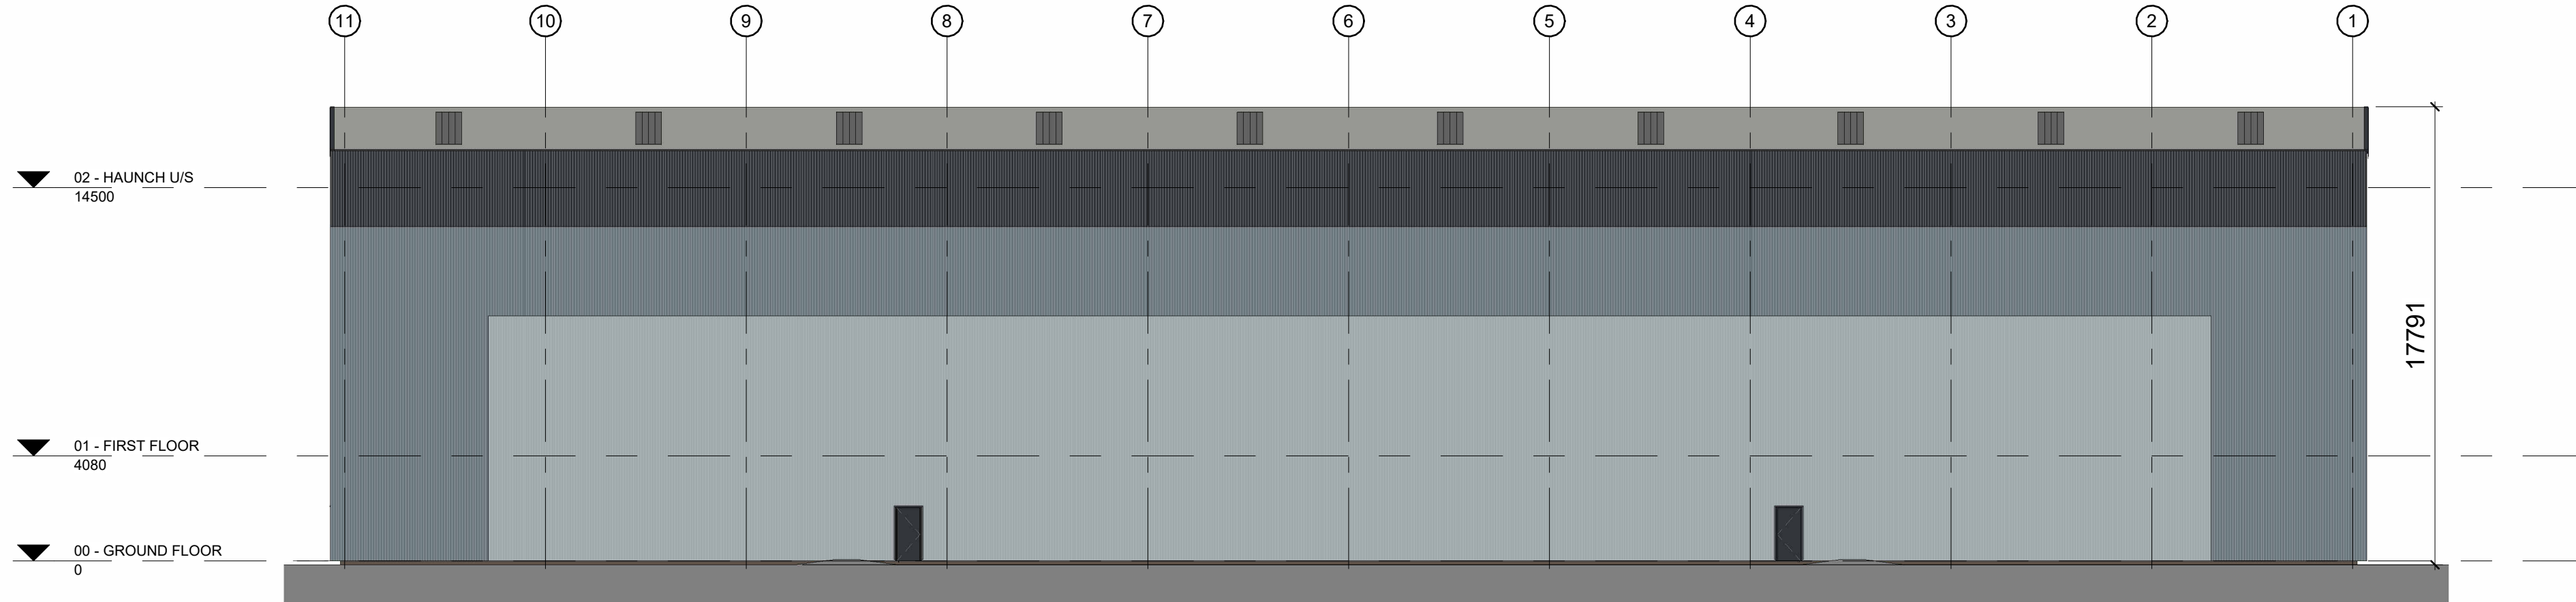


EAST ELEVATION
1 : 200

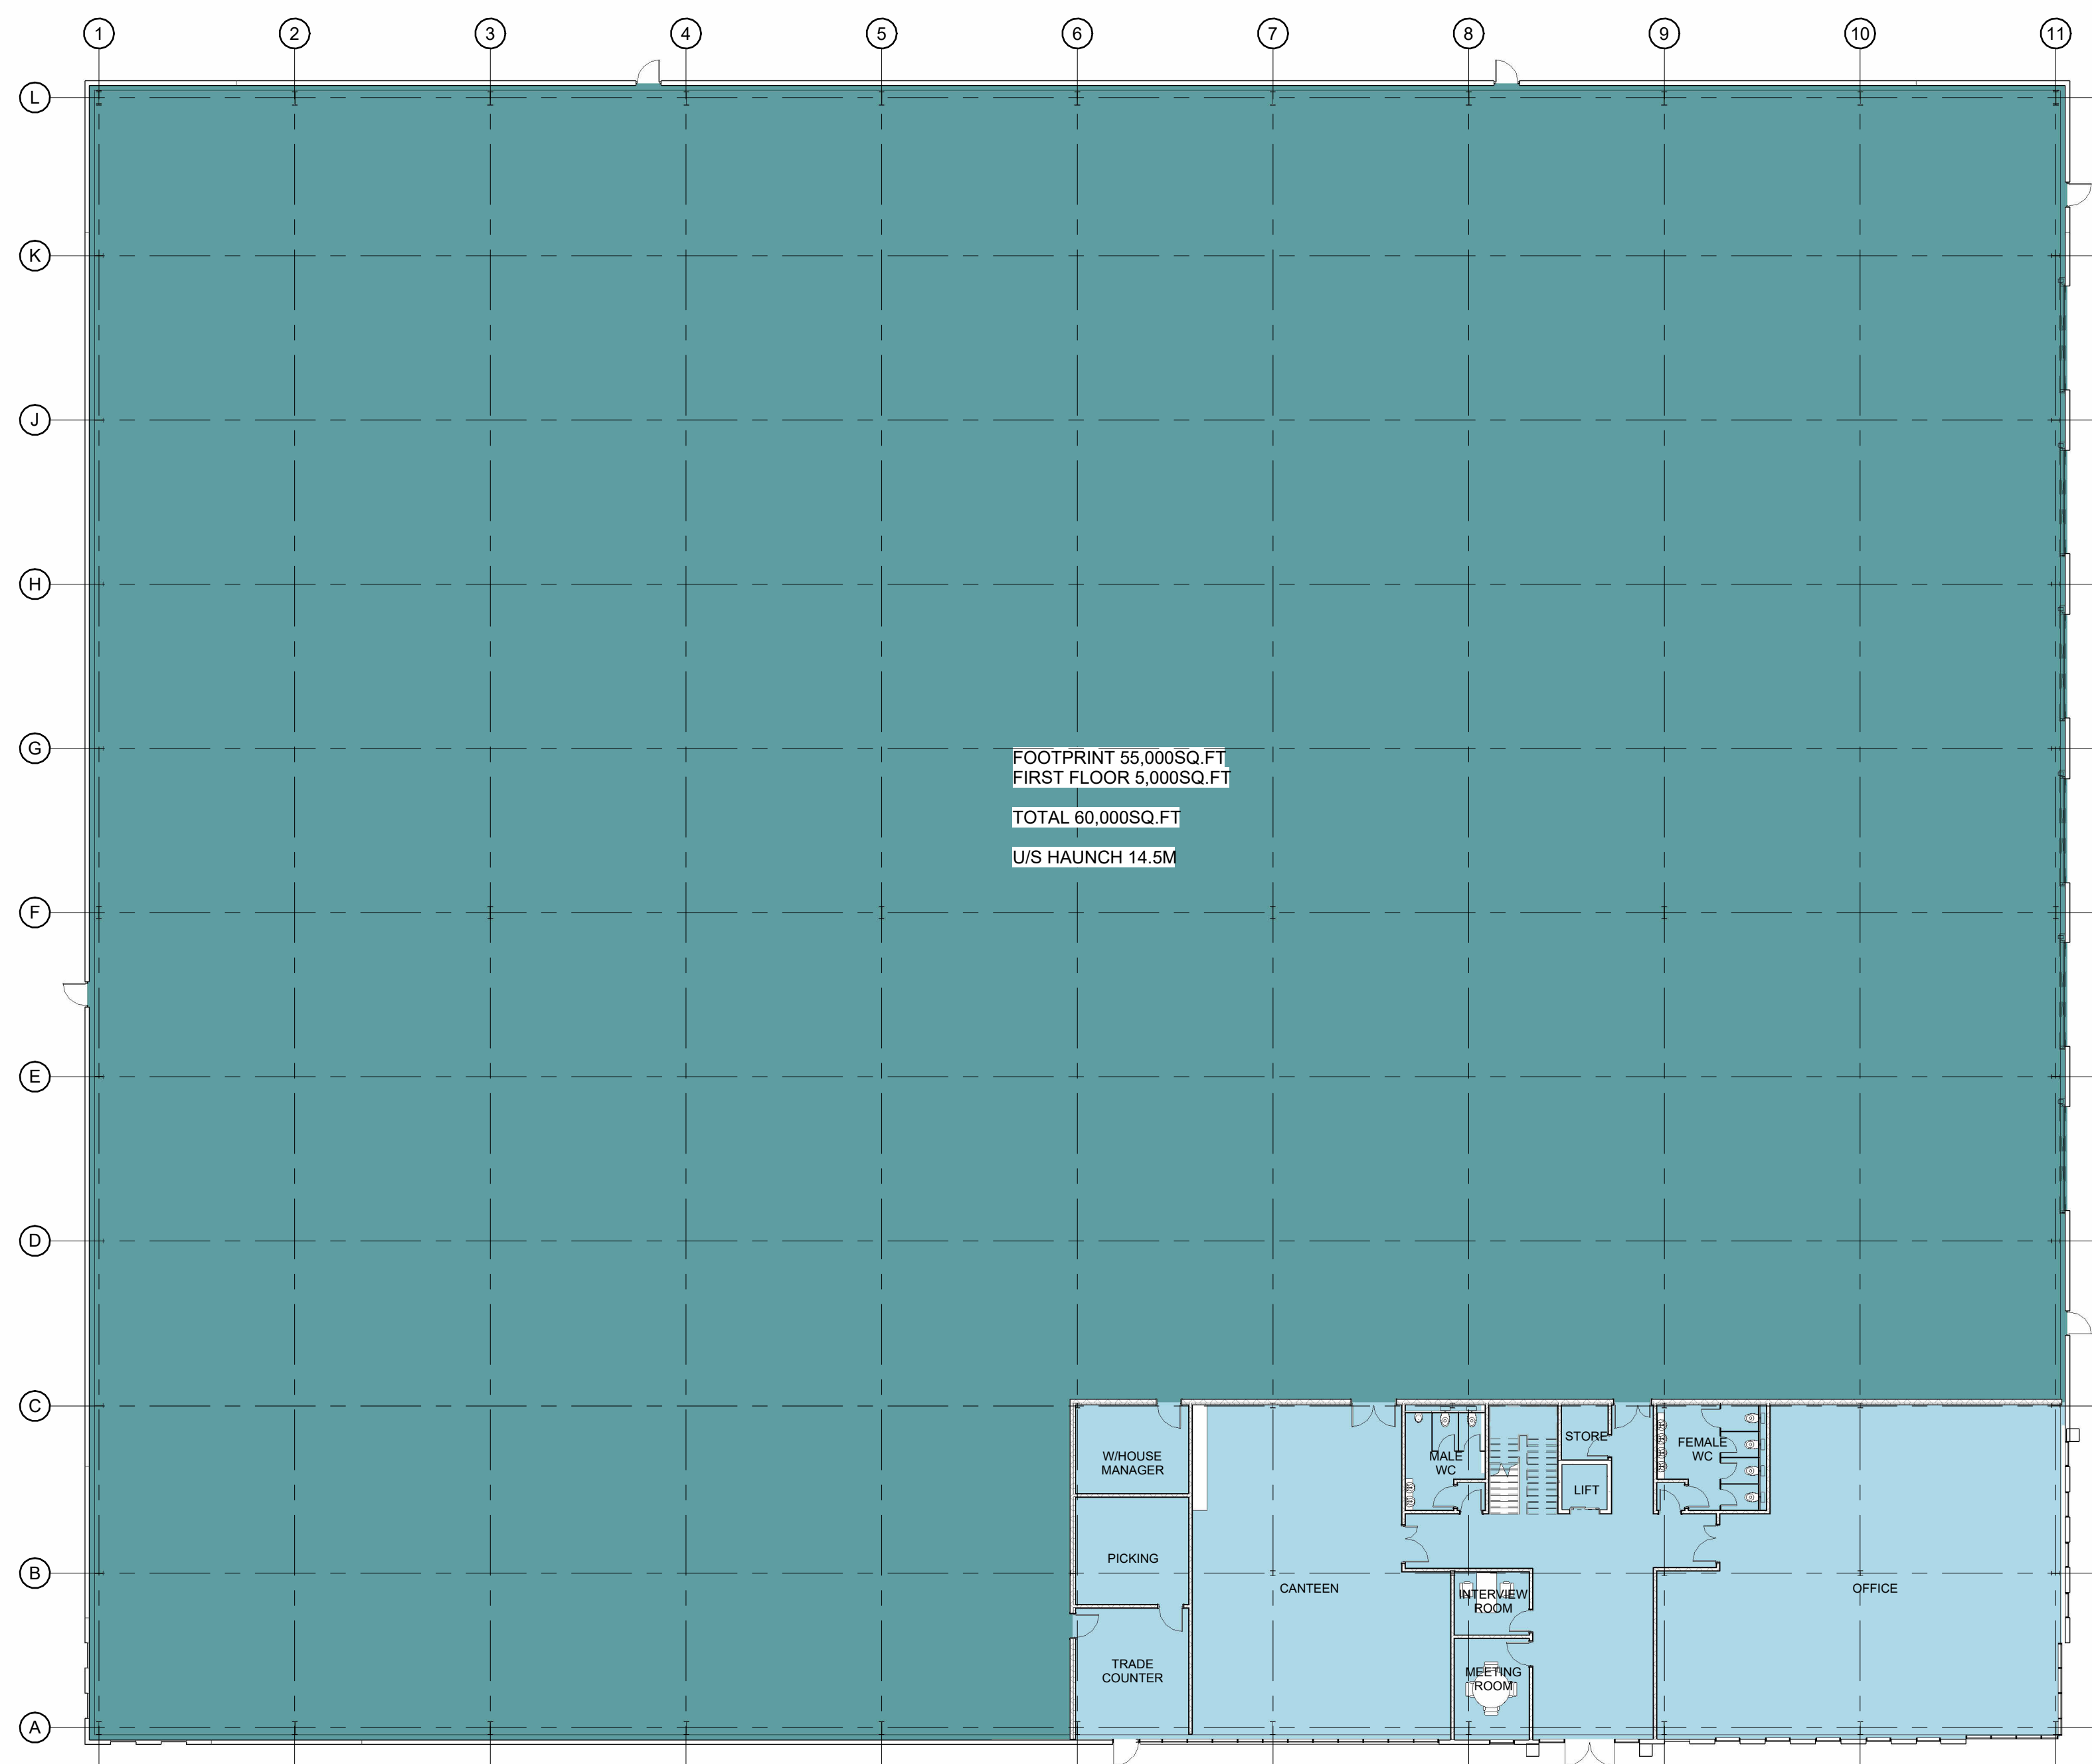

PROPOSED GROUND FLOOR PLAN
1 : 200

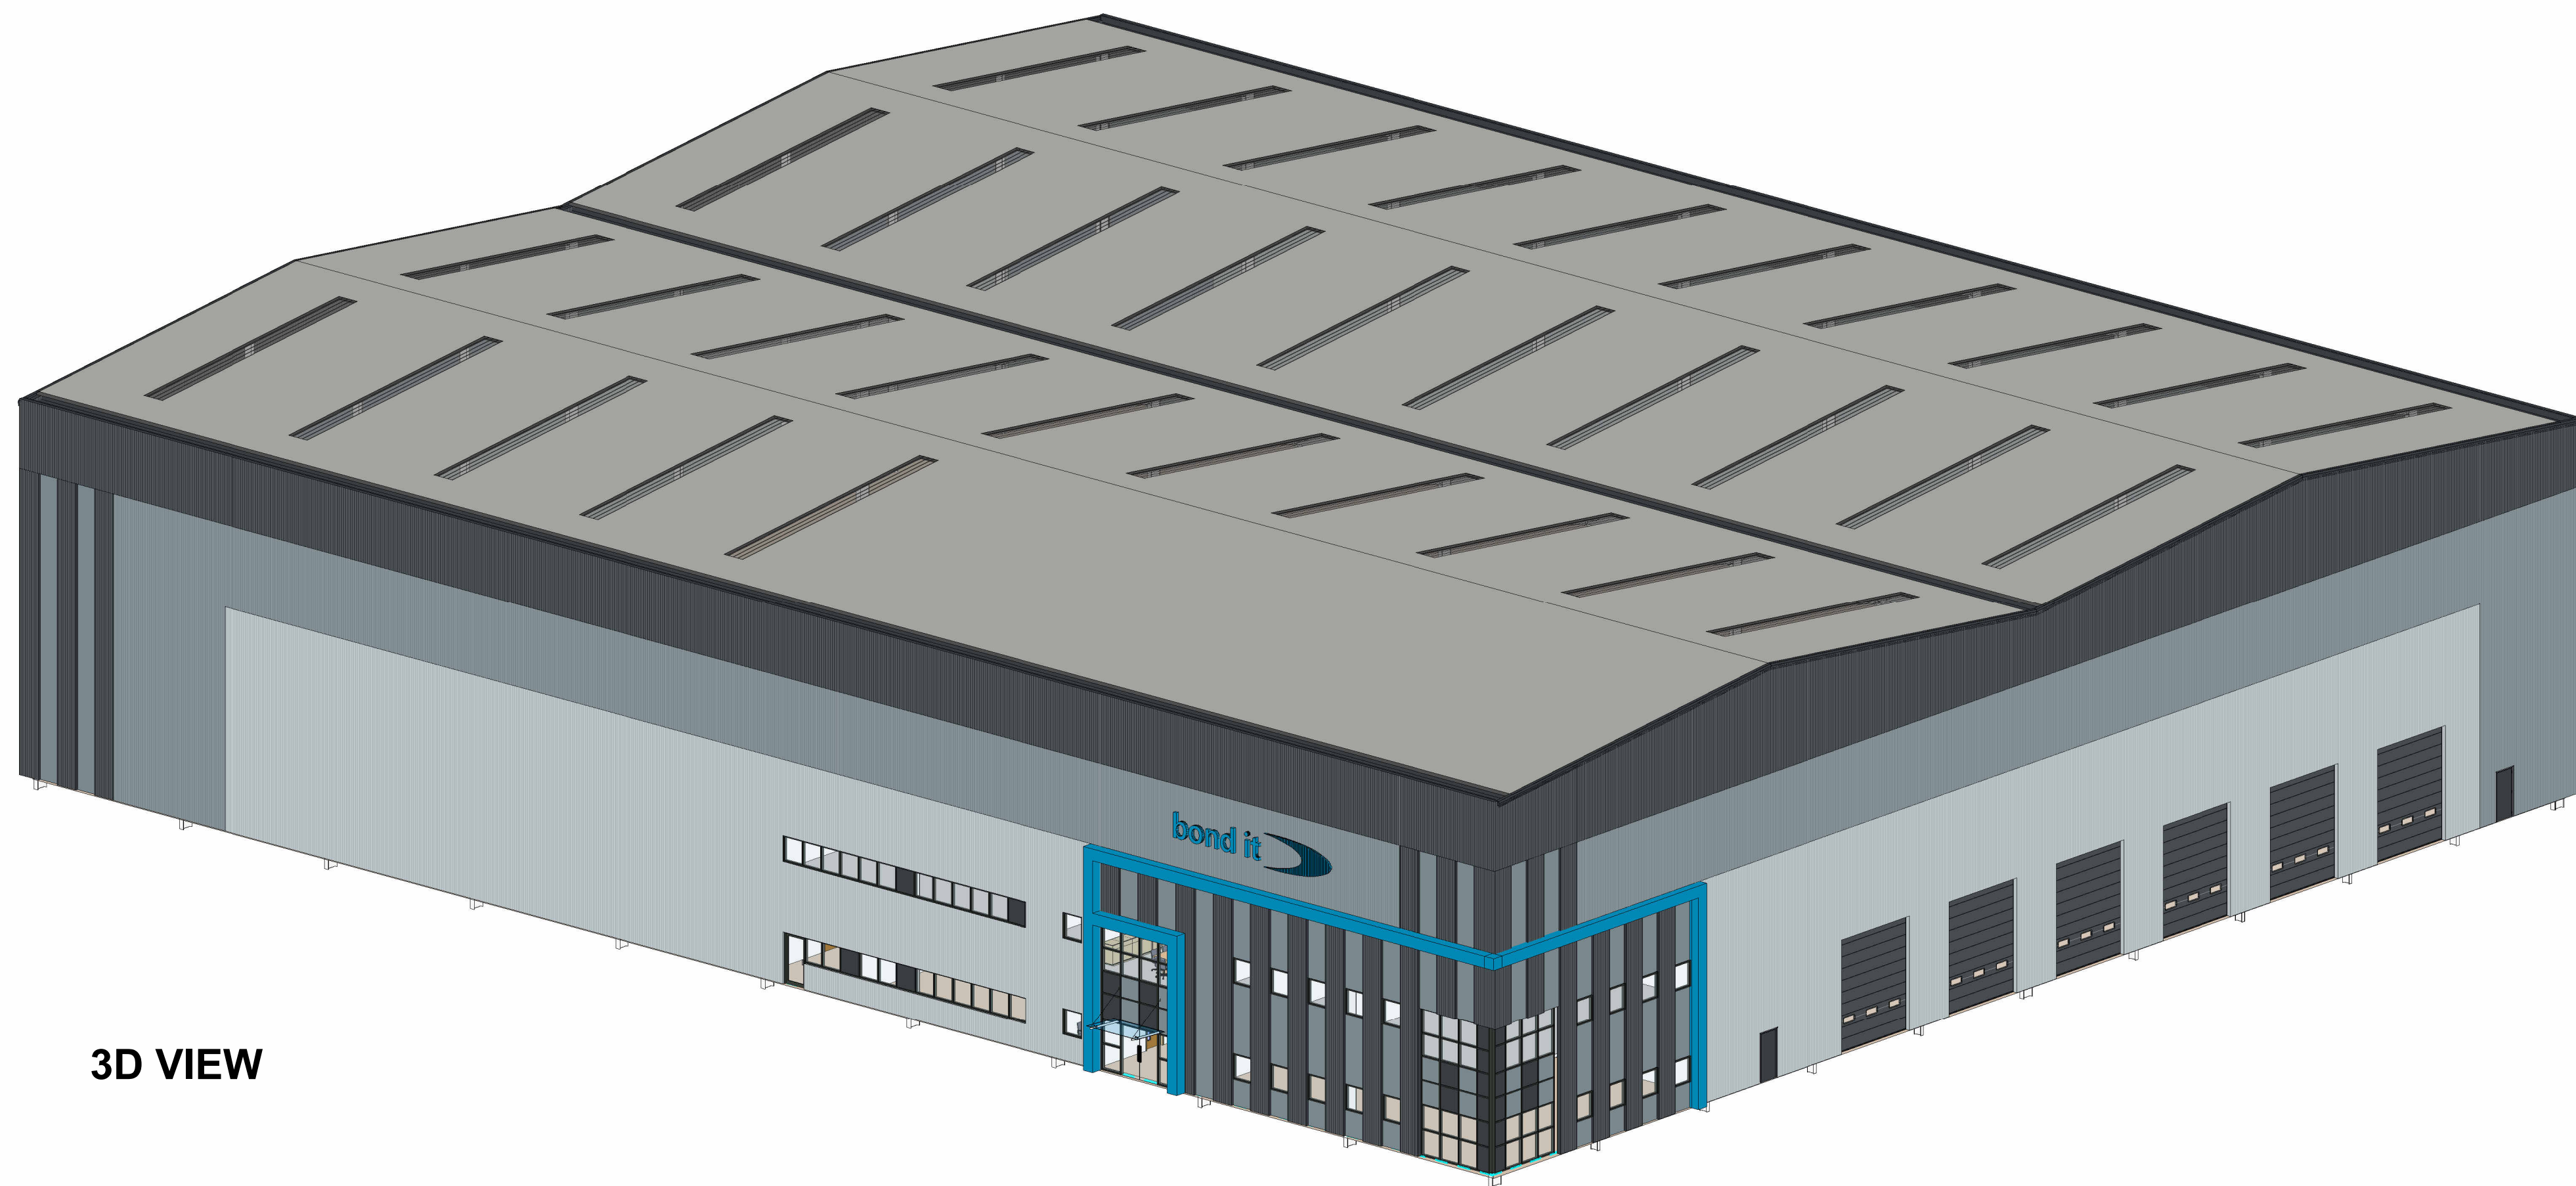

3D VIEW

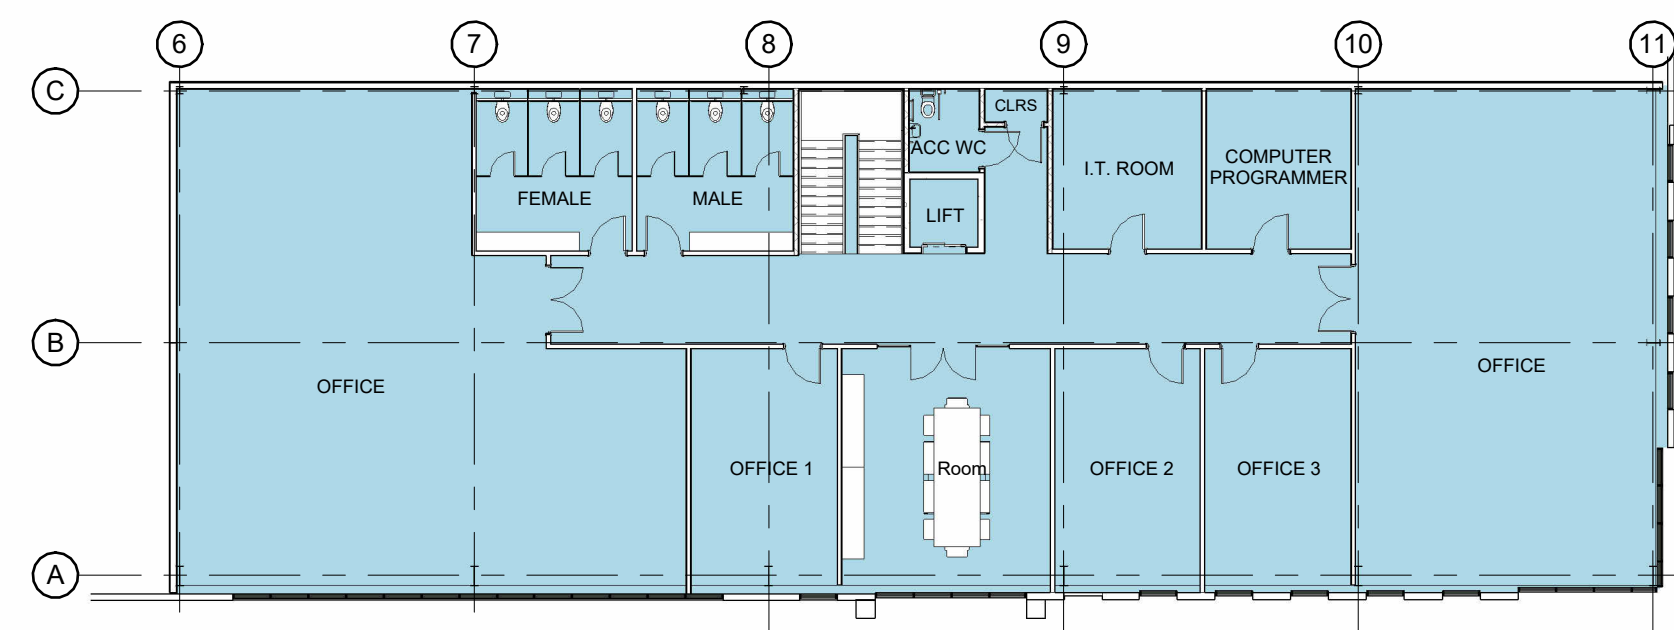

PROPOSED FIRST FLOOR OFFICE PLAN
1 : 200

KEY:

- ALBATROSS BUILT UP CLADDING
- ALASKA GREY BUILT UP CLADDING
- ANTHRACITE BUILT UP CLADDING
- ALASKA COMPOSITE CLADDING PANELS
- BLUE ALUMINIUM PORTICO FEATURE
- ANTHRACITE SECTIONAL OVERHEAD DOORS
- ANTHRACITE STEEL FIRE EXIT DOORS
- ANTHRACITE ALUMINIUM CURTAIN WALLING
- ANTHRACITE ALUMINIUM WINDOWS AND DOORS
- GOOSEWING GREY COMPOSITE ROOF CLADDING
- ANTHRACITE GUTTERS AND FASCIAS

P01	PLANNING ISSUE	JB	26.09.20
P02	BUILDING HEIGHT DIMENSIONS ADDED	SG	15.10.20

Rev	Description	By	Chkd	Date
-----	-------------	----	------	------

Client

BOND IT GROUP

Project Title

INTERCHANGE WAY,
BRADFORD

Drawing Title

UNIT 1
PROPOSED BUILDING PLANS
AND ELEVATIONS

KPP
ARCHITECTS

Lodge House
12 Town Street
Horsforth, Leeds, LS18 4RJ
T : +44 (0) 113 2390460
E : architects@kpp-leeds.co.uk
W : www.kpp-leeds.co.uk

Scale	Size	Date	Drawn	Checked
As indicated A0		JULY26	JM	.

Status

PLANNING

KPP Job No.

2499

Revision

P02

Project	Originator	Level	Type	Rate	Class	Number
---------	------------	-------	------	------	-------	--------

ICB-KPP-ZZ-DR-A-GA- 2003