




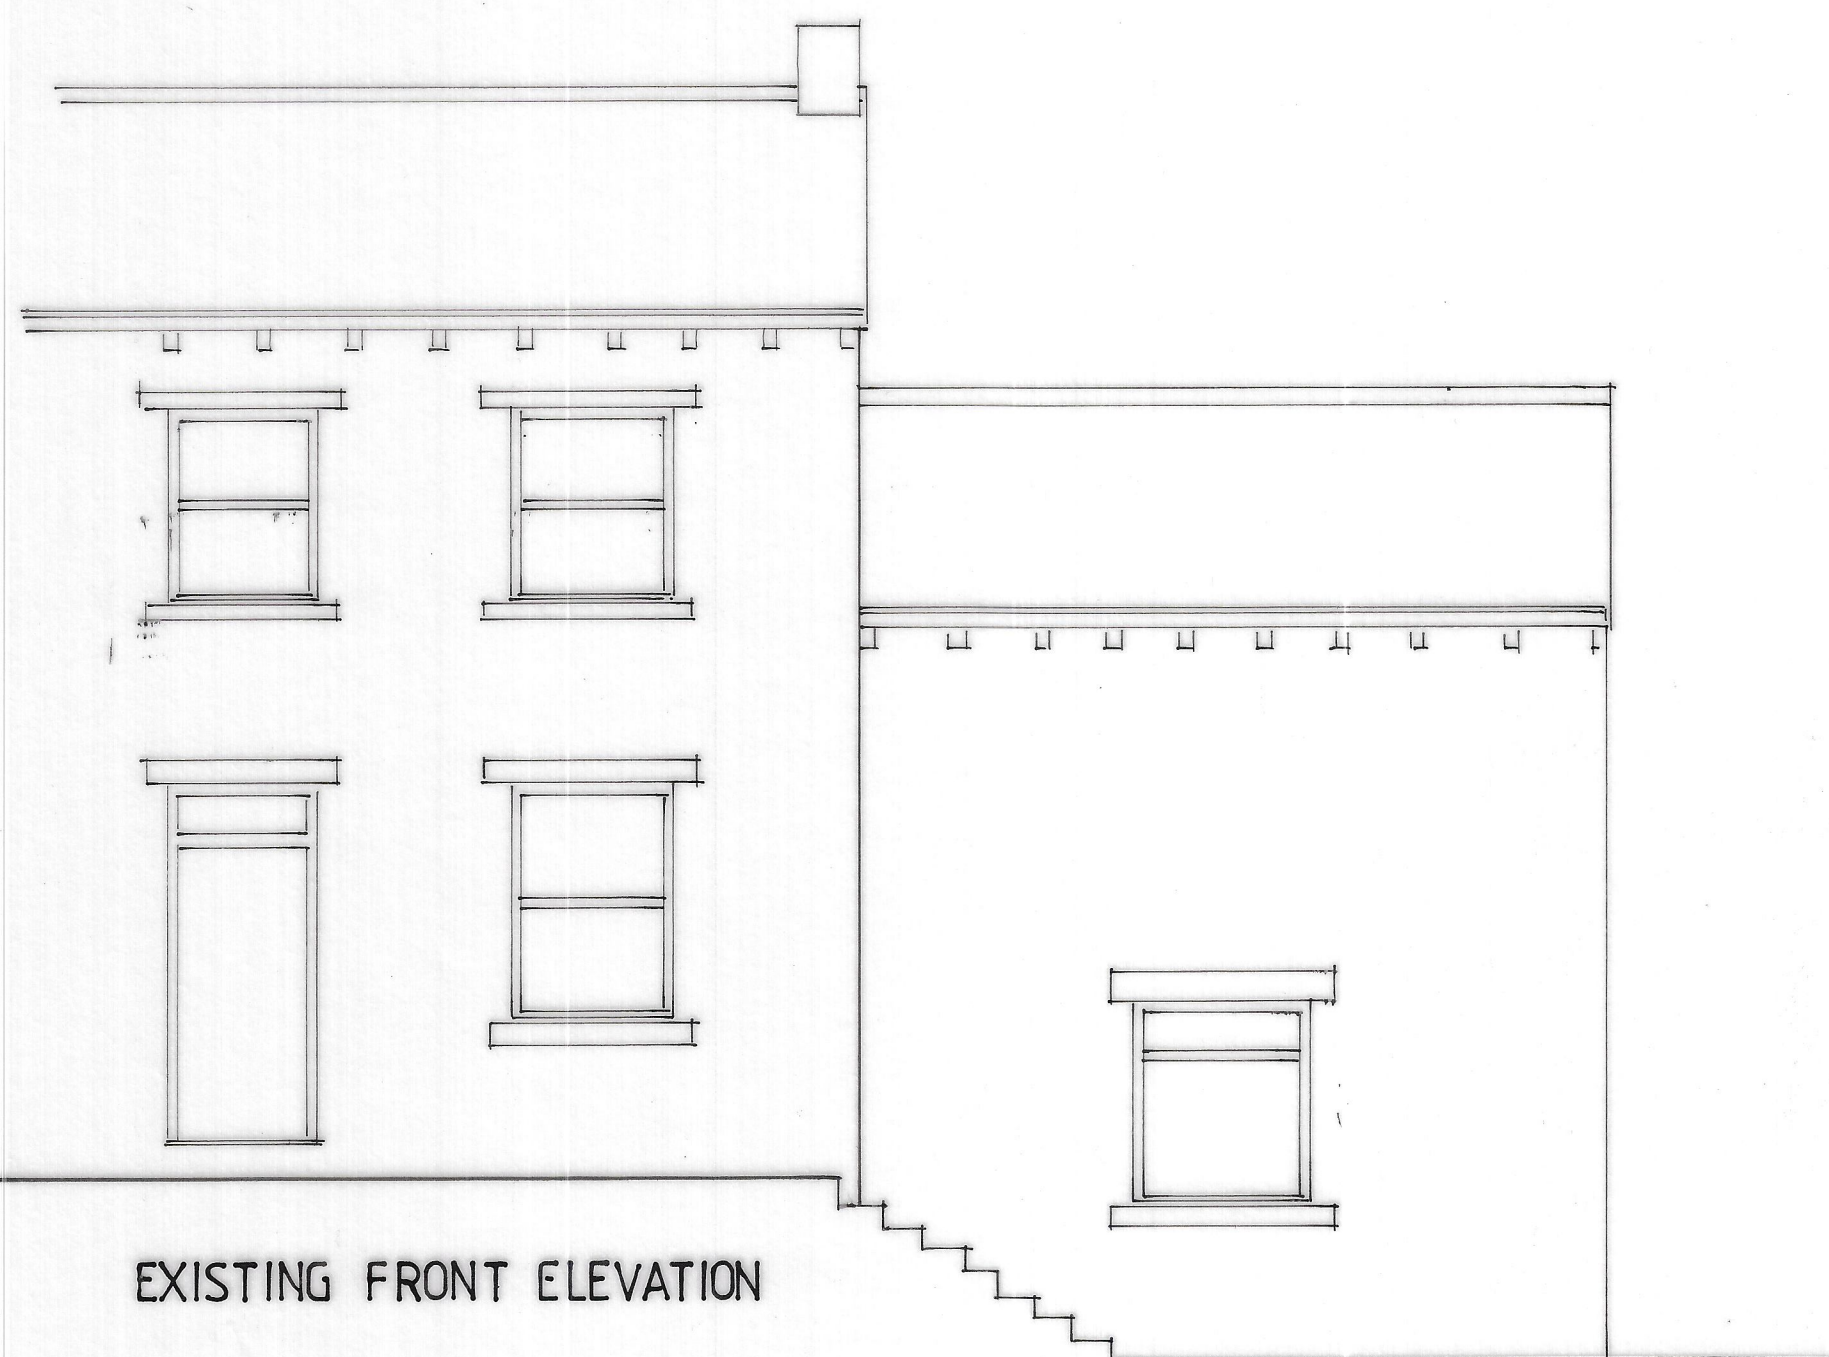

EXISTING FRONT ELEVATION

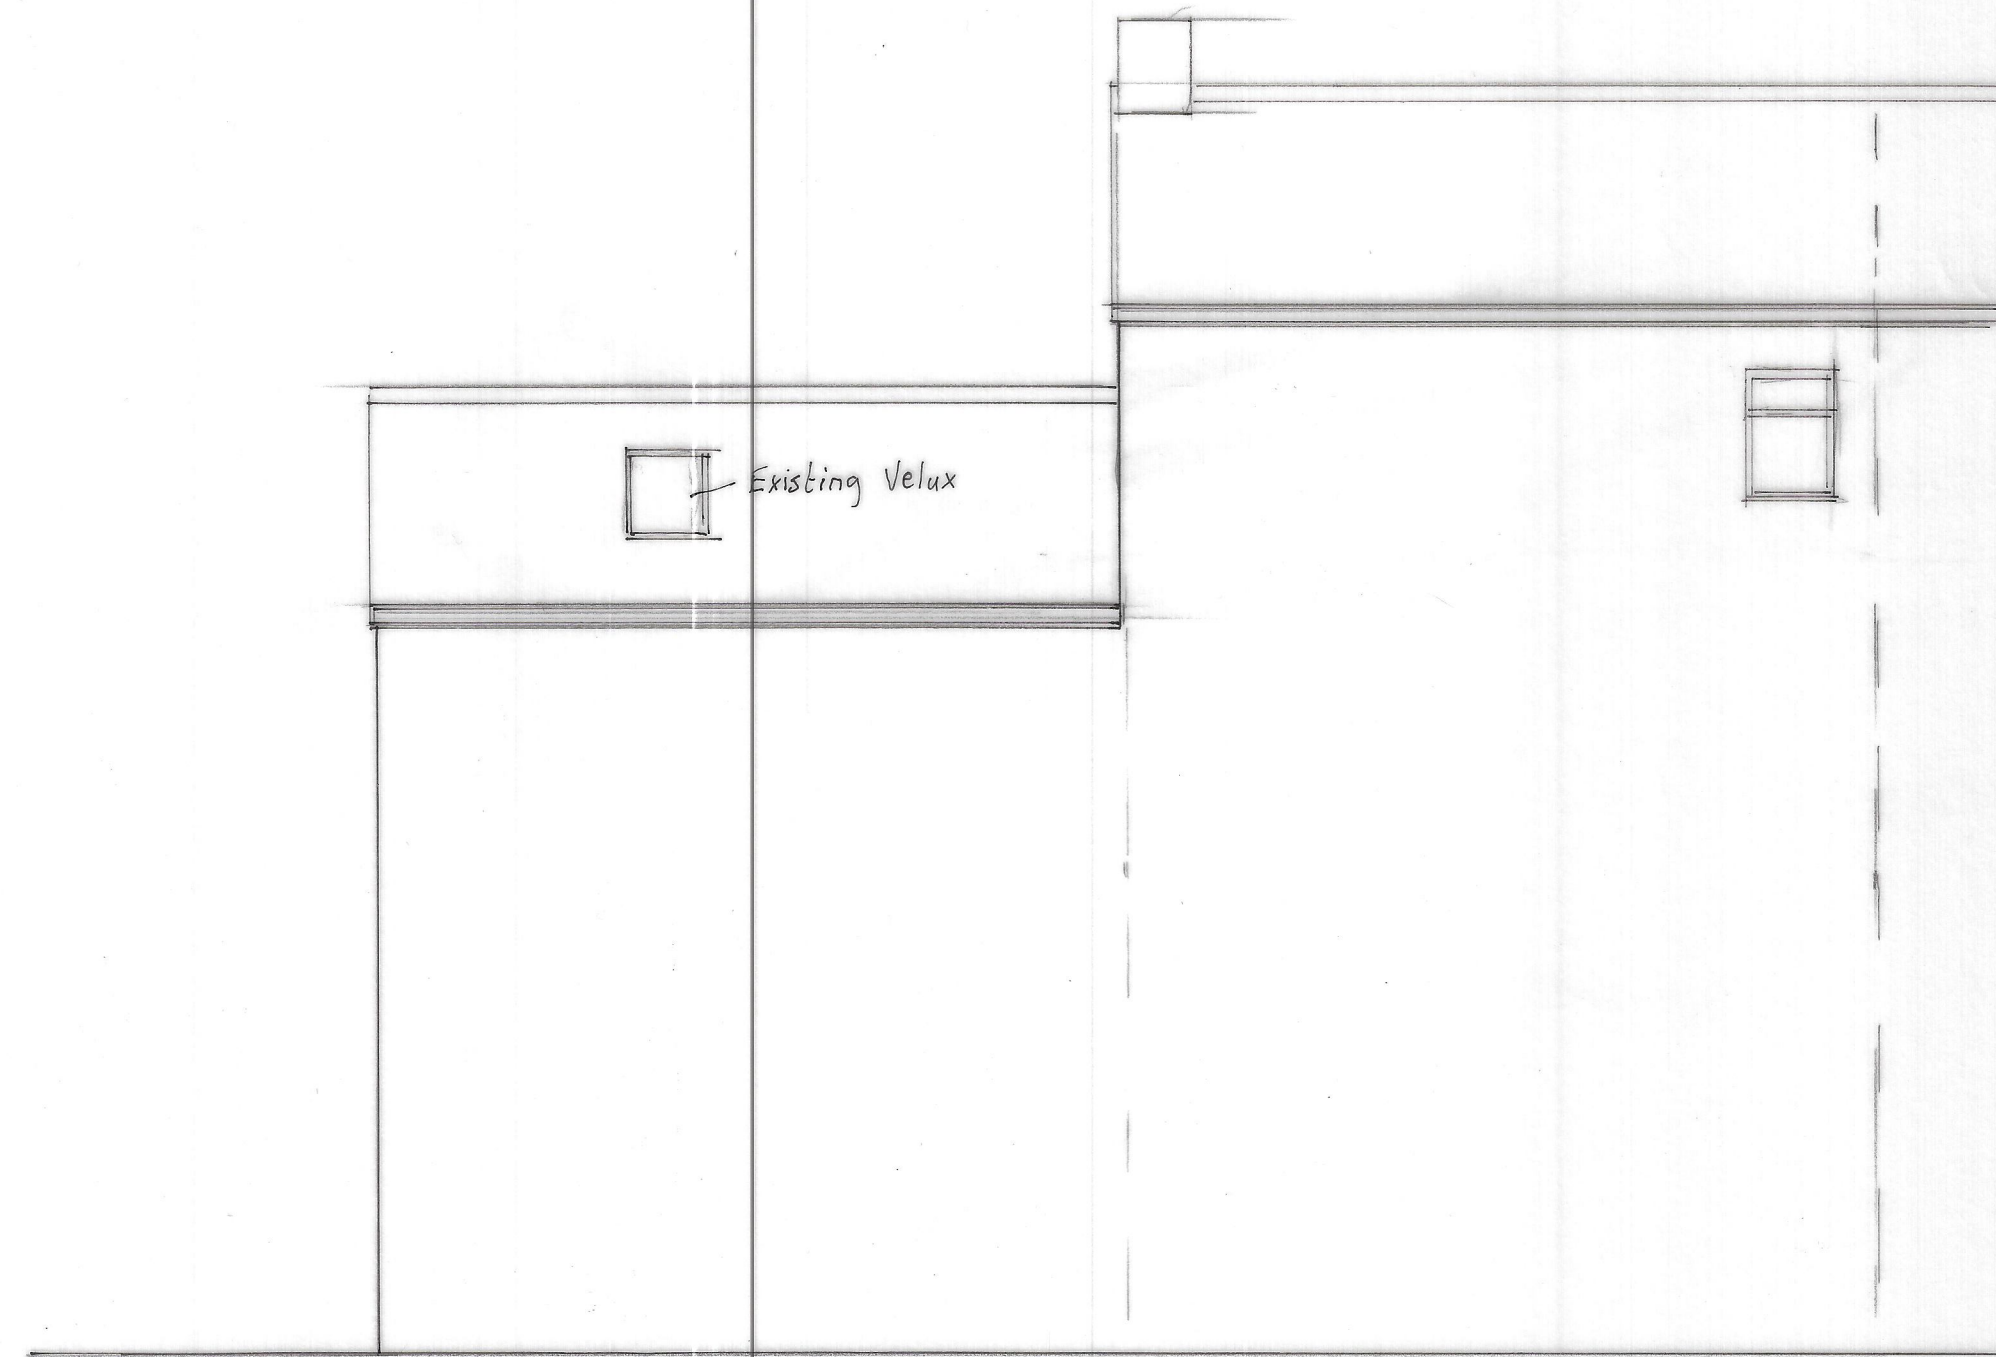

EXISTING REAR ELEVATION

 

Proposed solar panels to existing front & rear roofs for
Mr. R. Outram , 36 Wessenden Head Road, Meltham

drawn by Artech Design 01772 456592

drawing no. 1R/3178/1

Scale 1:50 (at A2)