




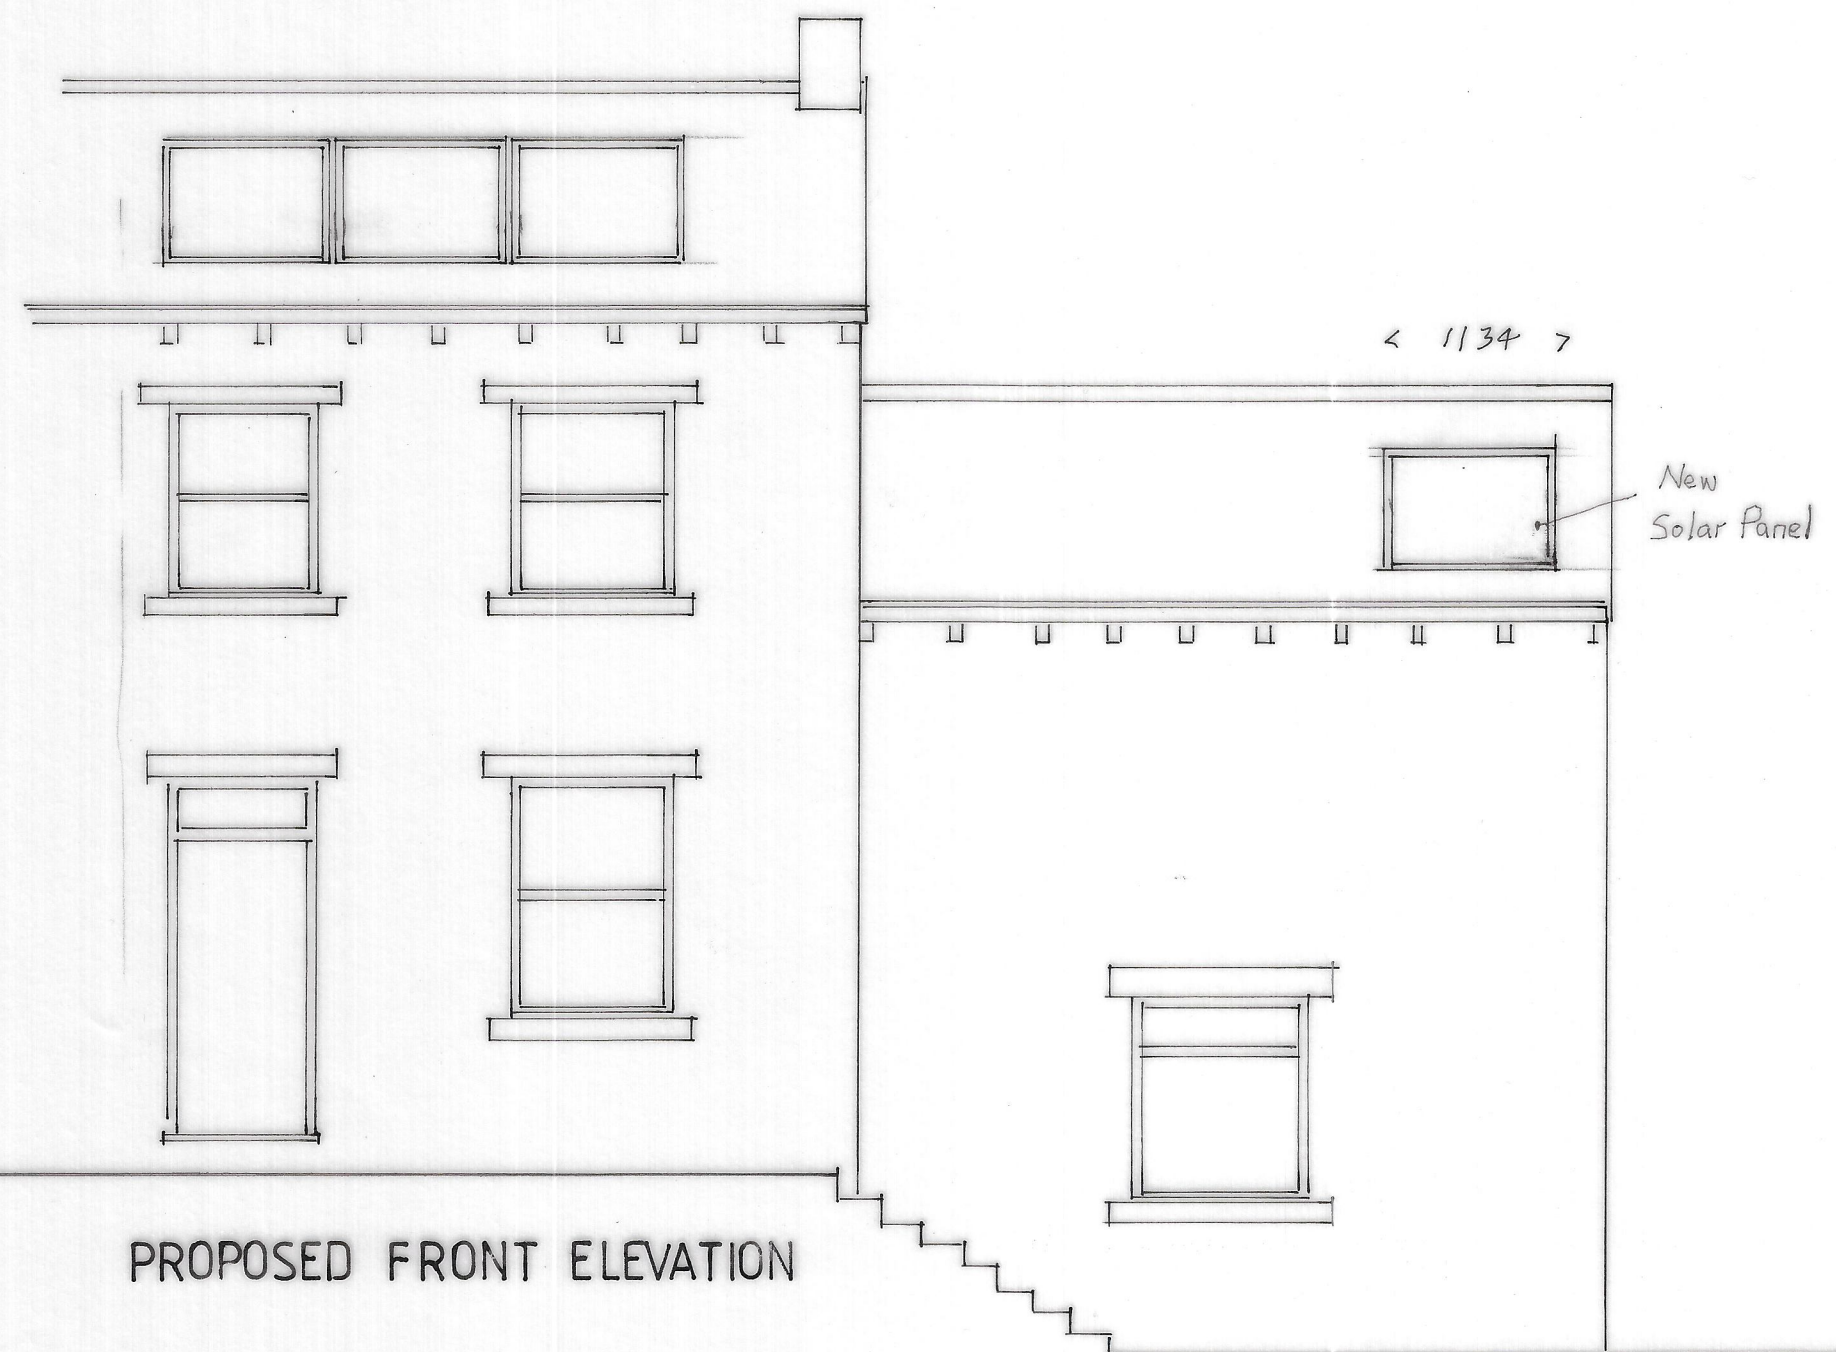



PROPOSED FRONT ELEVATION

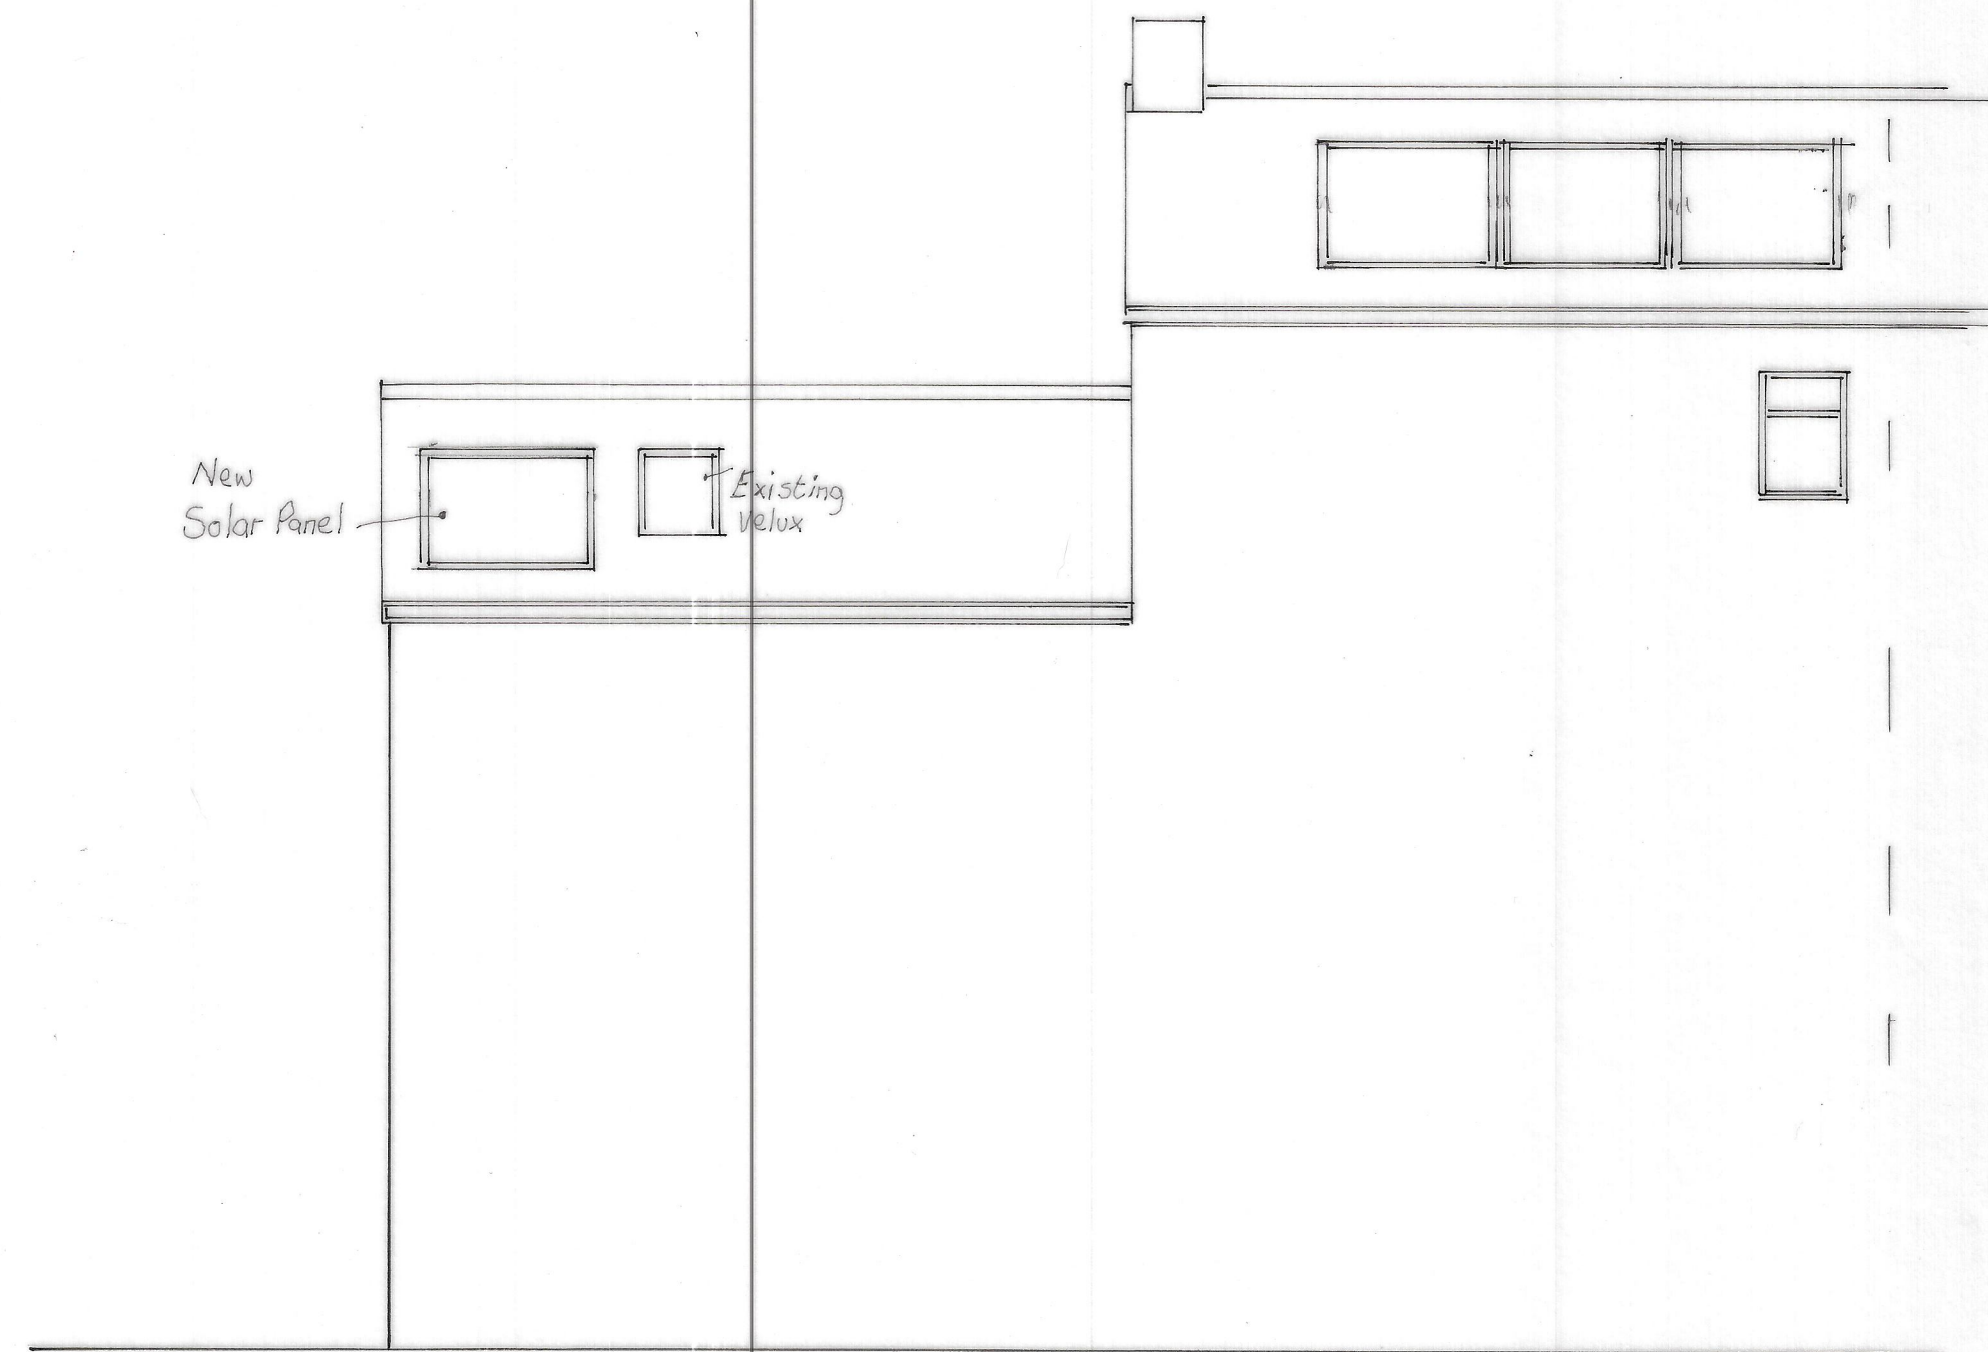

PROPOSED REAR ELEVATION

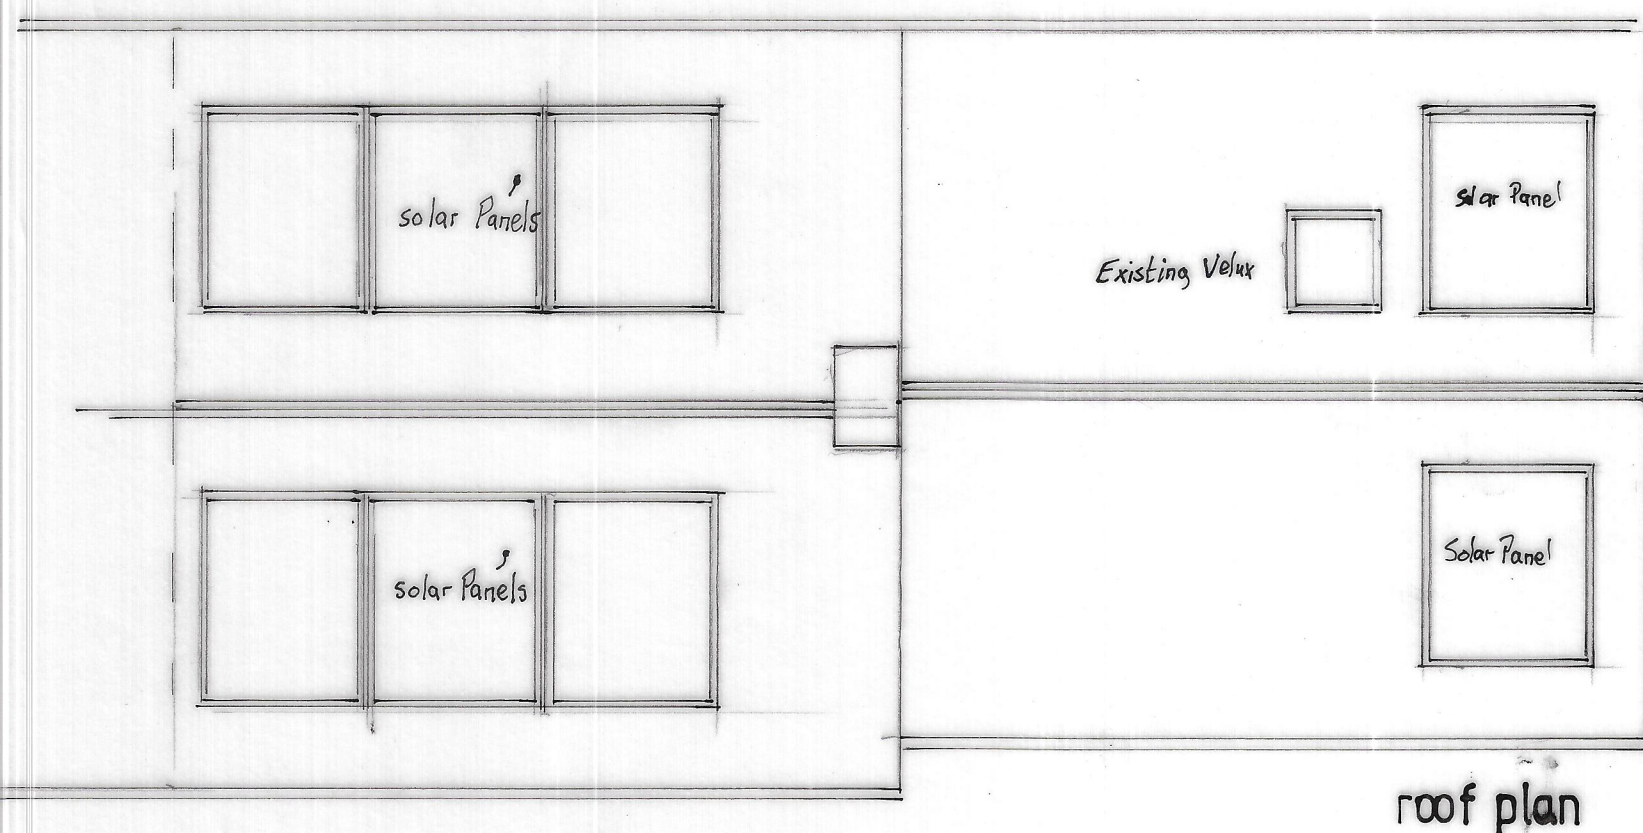

roof plan

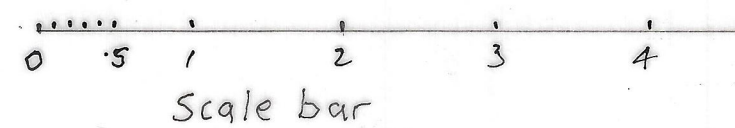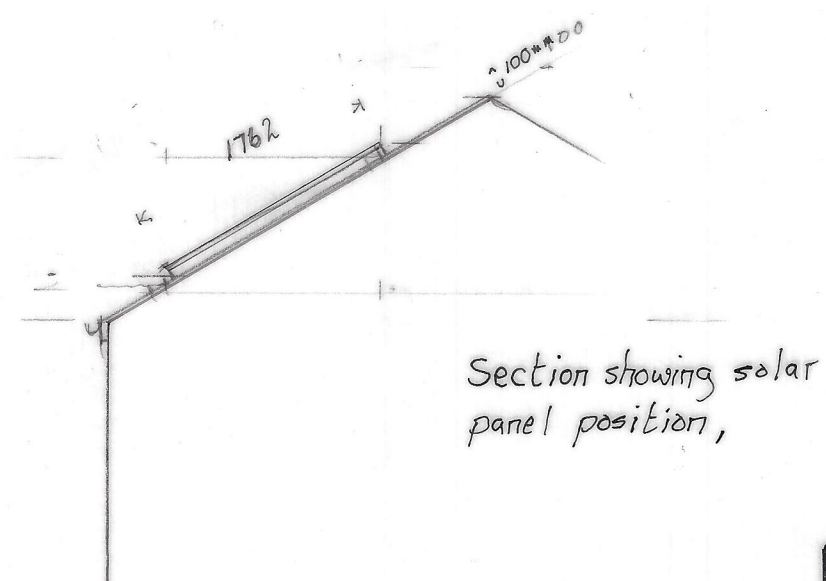

Proposed solar panels to existing front & rear roofs for
Mr. R. Outram
36 Wessenden Head Road, Meltham
drawn by Artech Design 01772 456592
drawing no. 1R/3178/2 Scale 1:50 (at A2)