

Notes:

The drawings are the copyright of CKA Yorkshire. The drawings must not be scaled from. The contractor should take and verify all dimensions on site before proceeding with any works. All dimensions shown on the drawings are for Planning purposes only.

All dimensions must be checked onsite prior to works commencing. Variations in squareness, depth of plaster etc. must be checked for.

Where new walls are shown aligned with existing walls, this must be checked by the physical removal of brickwork and or plaster to establish the actual position of the wall being attached to.

Site to be used only for demolition / construction of the proposed works, which is to be protected at all times along with adjacent properties, not forming part of the works.

Attention is drawn to the client with regard to the CDM 2015 regulations. These drawings and specification are intended for Planning & Building Regulation purposes only. The scope of this does not go any further. It is the duty of the client under the regulations to appoint a 'Principal Contractor'. There is no obligation for the client to appoint a 'Principal Designer'. The 'Principal Contractor' will then take on the role of 'Principal Designer' for purposes of the 'pre construction' and 'construction' phases of the project under the CDM 2015 regulations when it gets under way, in order that a Health & Safety File and construction plan, is provided for the HSE, in order to reduce risks through the design processes of construction etc.

Unless appointed to do so, CKA Yorkshire will not assume the role of 'Principal Designer' once work starts on site. The 'Principal Contractor' will take on the role and responsibilities of 'Principal Designer'.

THIS DRAWING IS NOT A SITE / CONSTRUCTION / WORKING DRAWING ISSUE

Essential planning / building regulations drawings only, client to appoint Principal Contractor (builder) who is responsible for pre construction and construction checks / design changes to suit on-site sizes / conditions.



Front Elevation
As Proposed

0 0.51m 2m 5m
1:100



Side / West Elevation
As Proposed



Rear Elevation
As Proposed




Side / East Elevation
As Proposed


Proposed Materials

Proposed Walls - Light and dark buff-stone wall to match Through Coloured Render
Proposed Roof - Flat concrete tiles to match
Proposed External Windows - uPVC
Proposed External Doors - uPVC, Composite & Aluminium
Proposed Rainwater Goods - Black uPVC
Proposed Fascias - Off-White uPVC


Rear Elevation
As Proposed

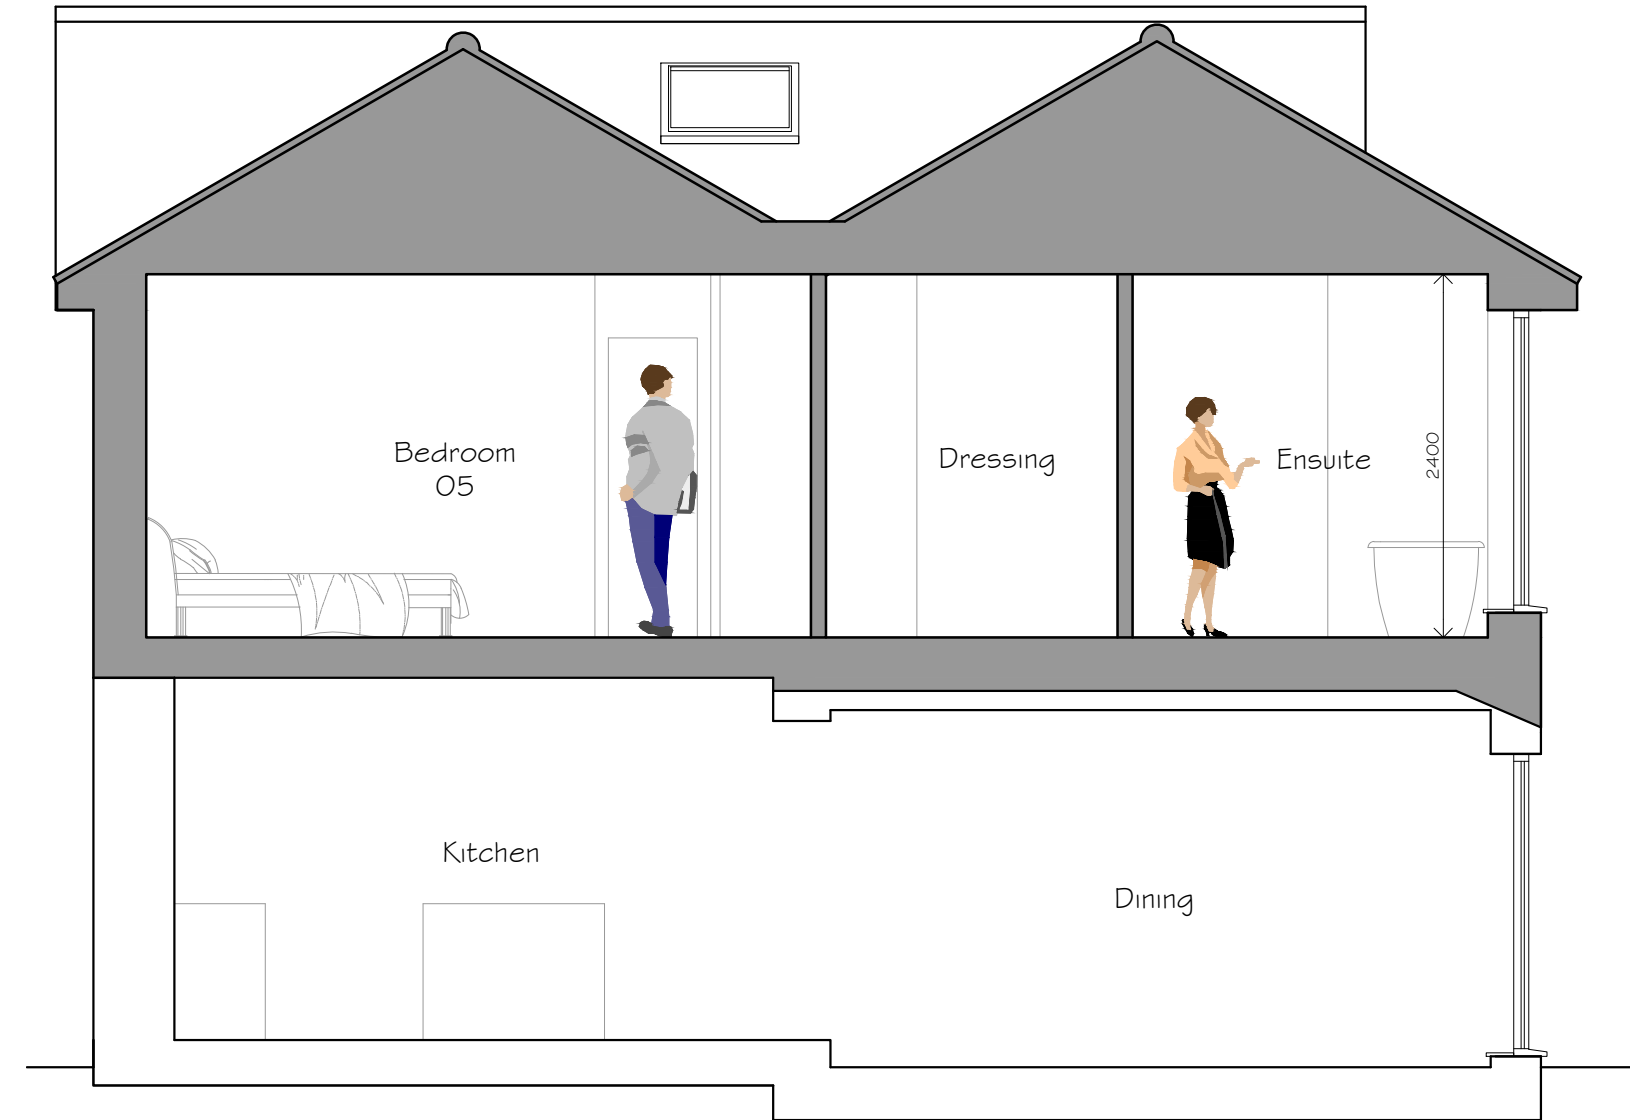


Section
As Proposed

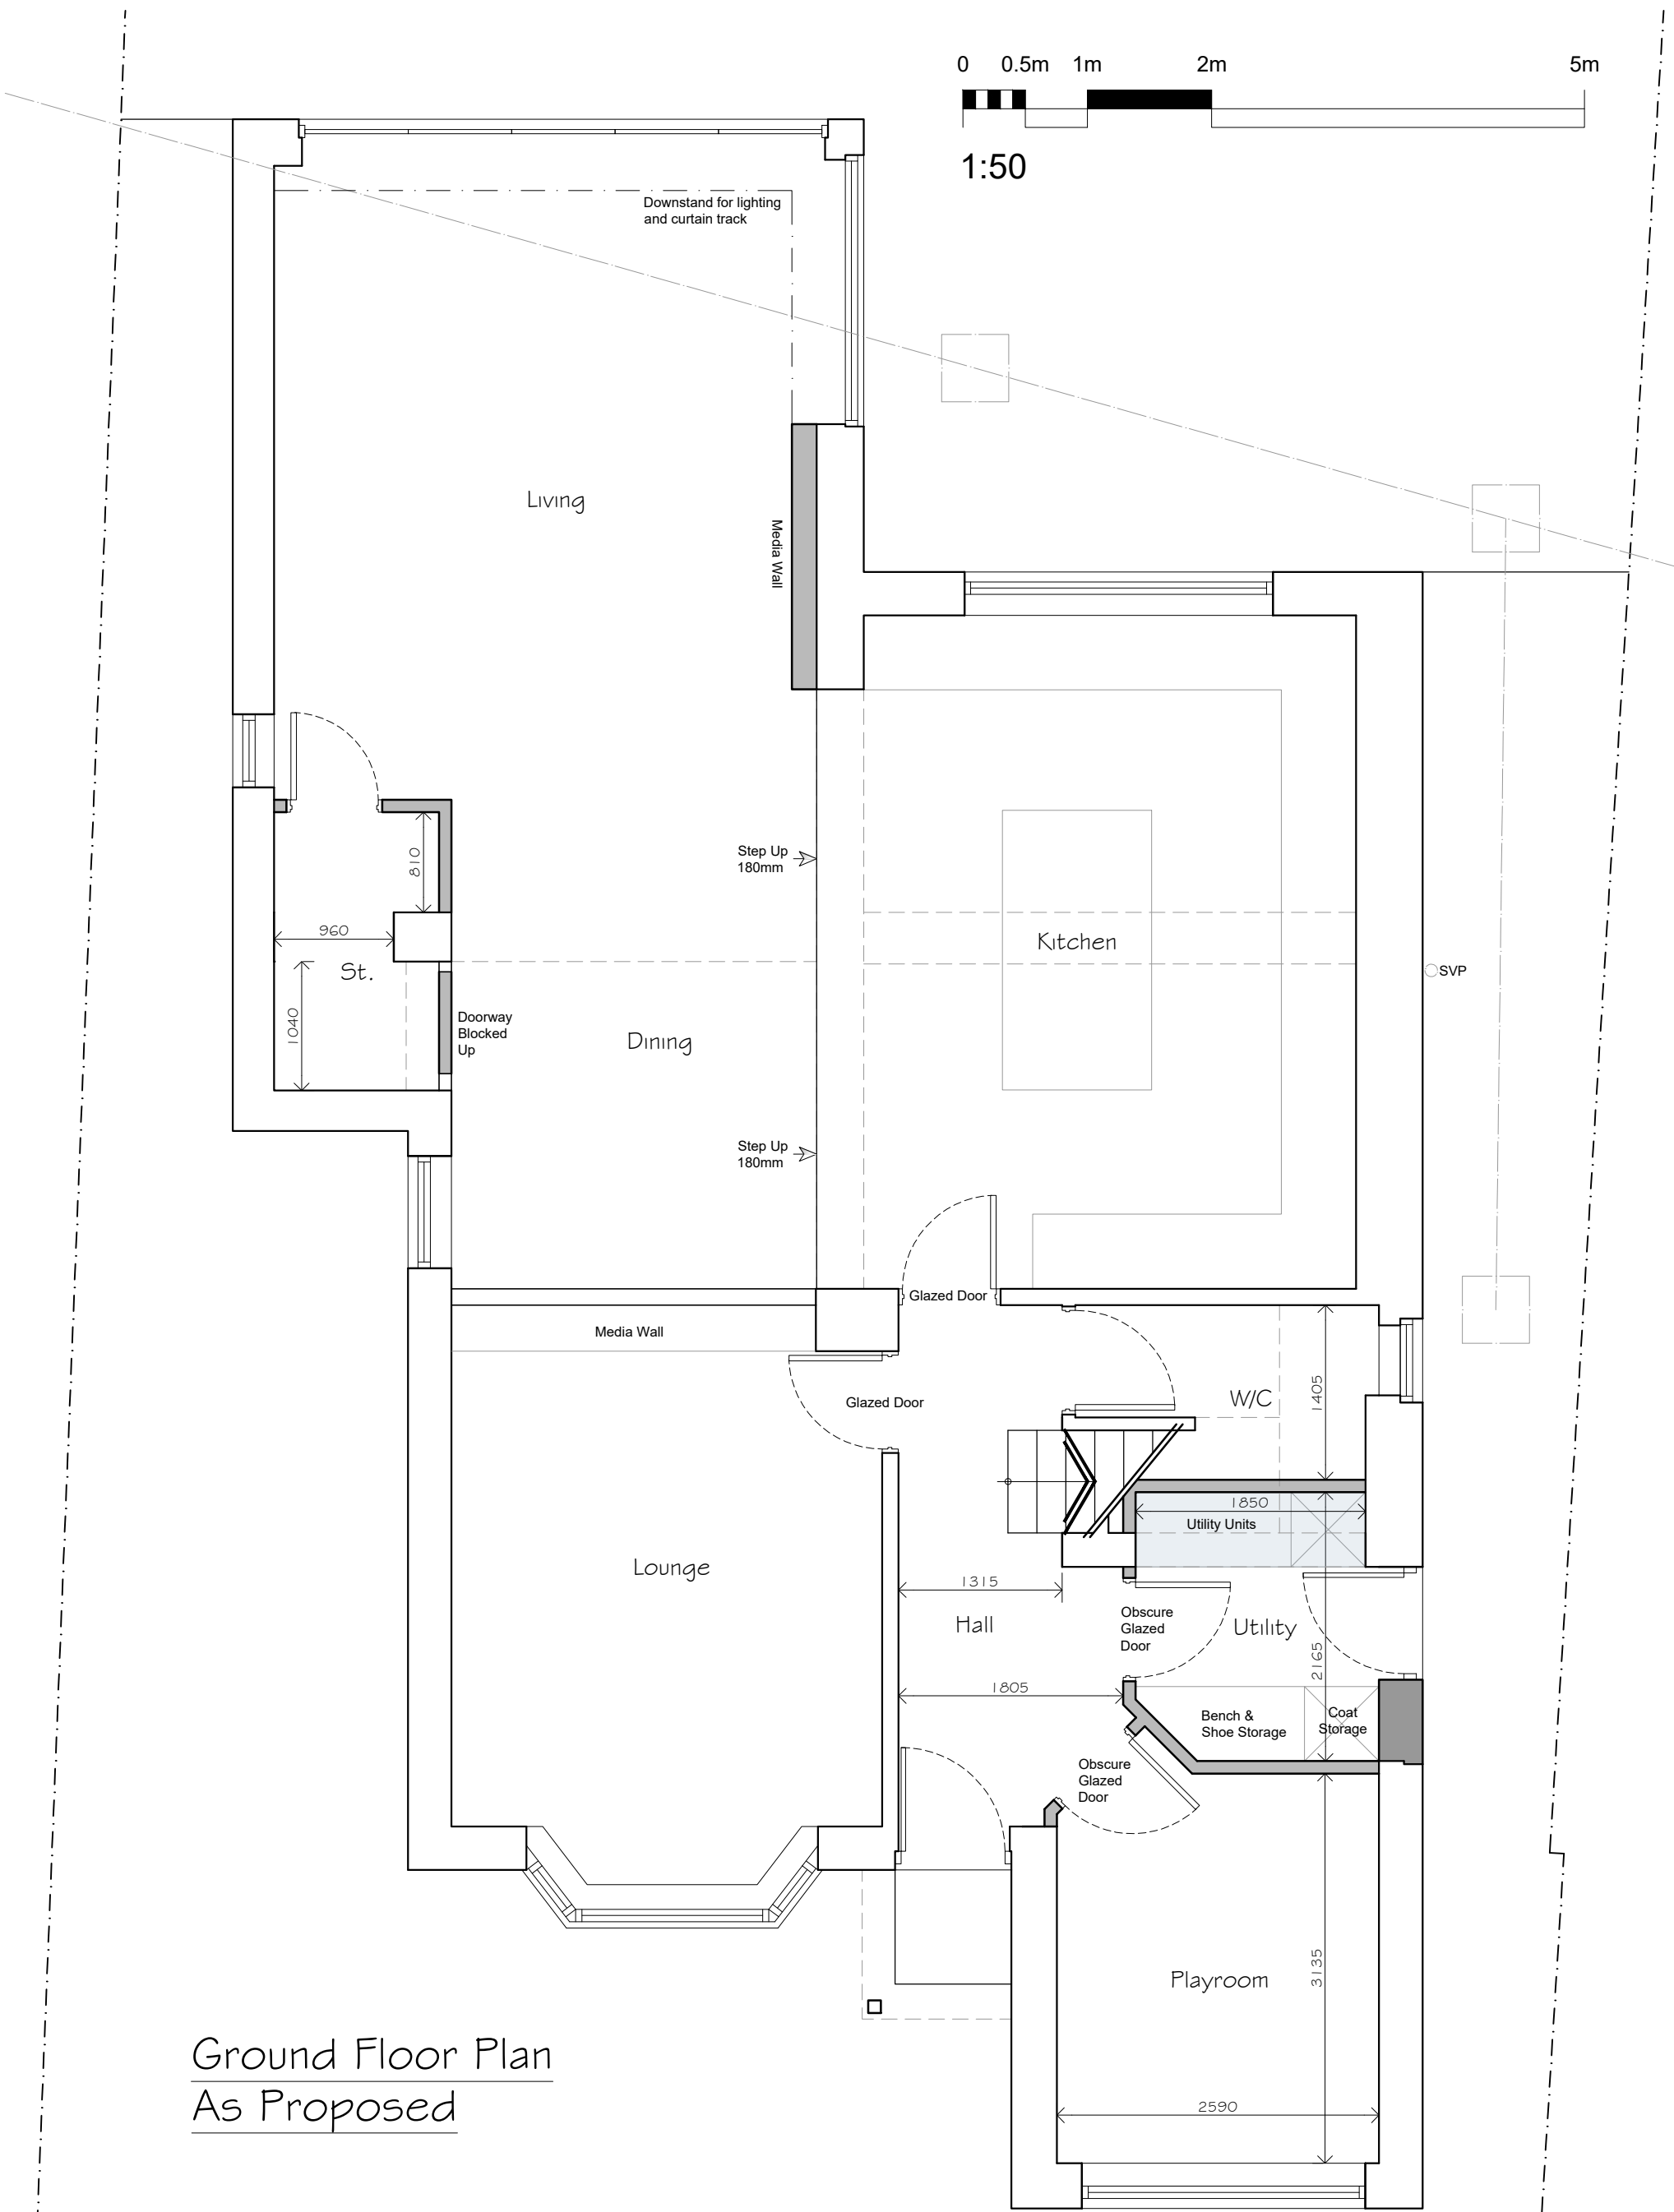

Ground Floor Plan
As Proposed

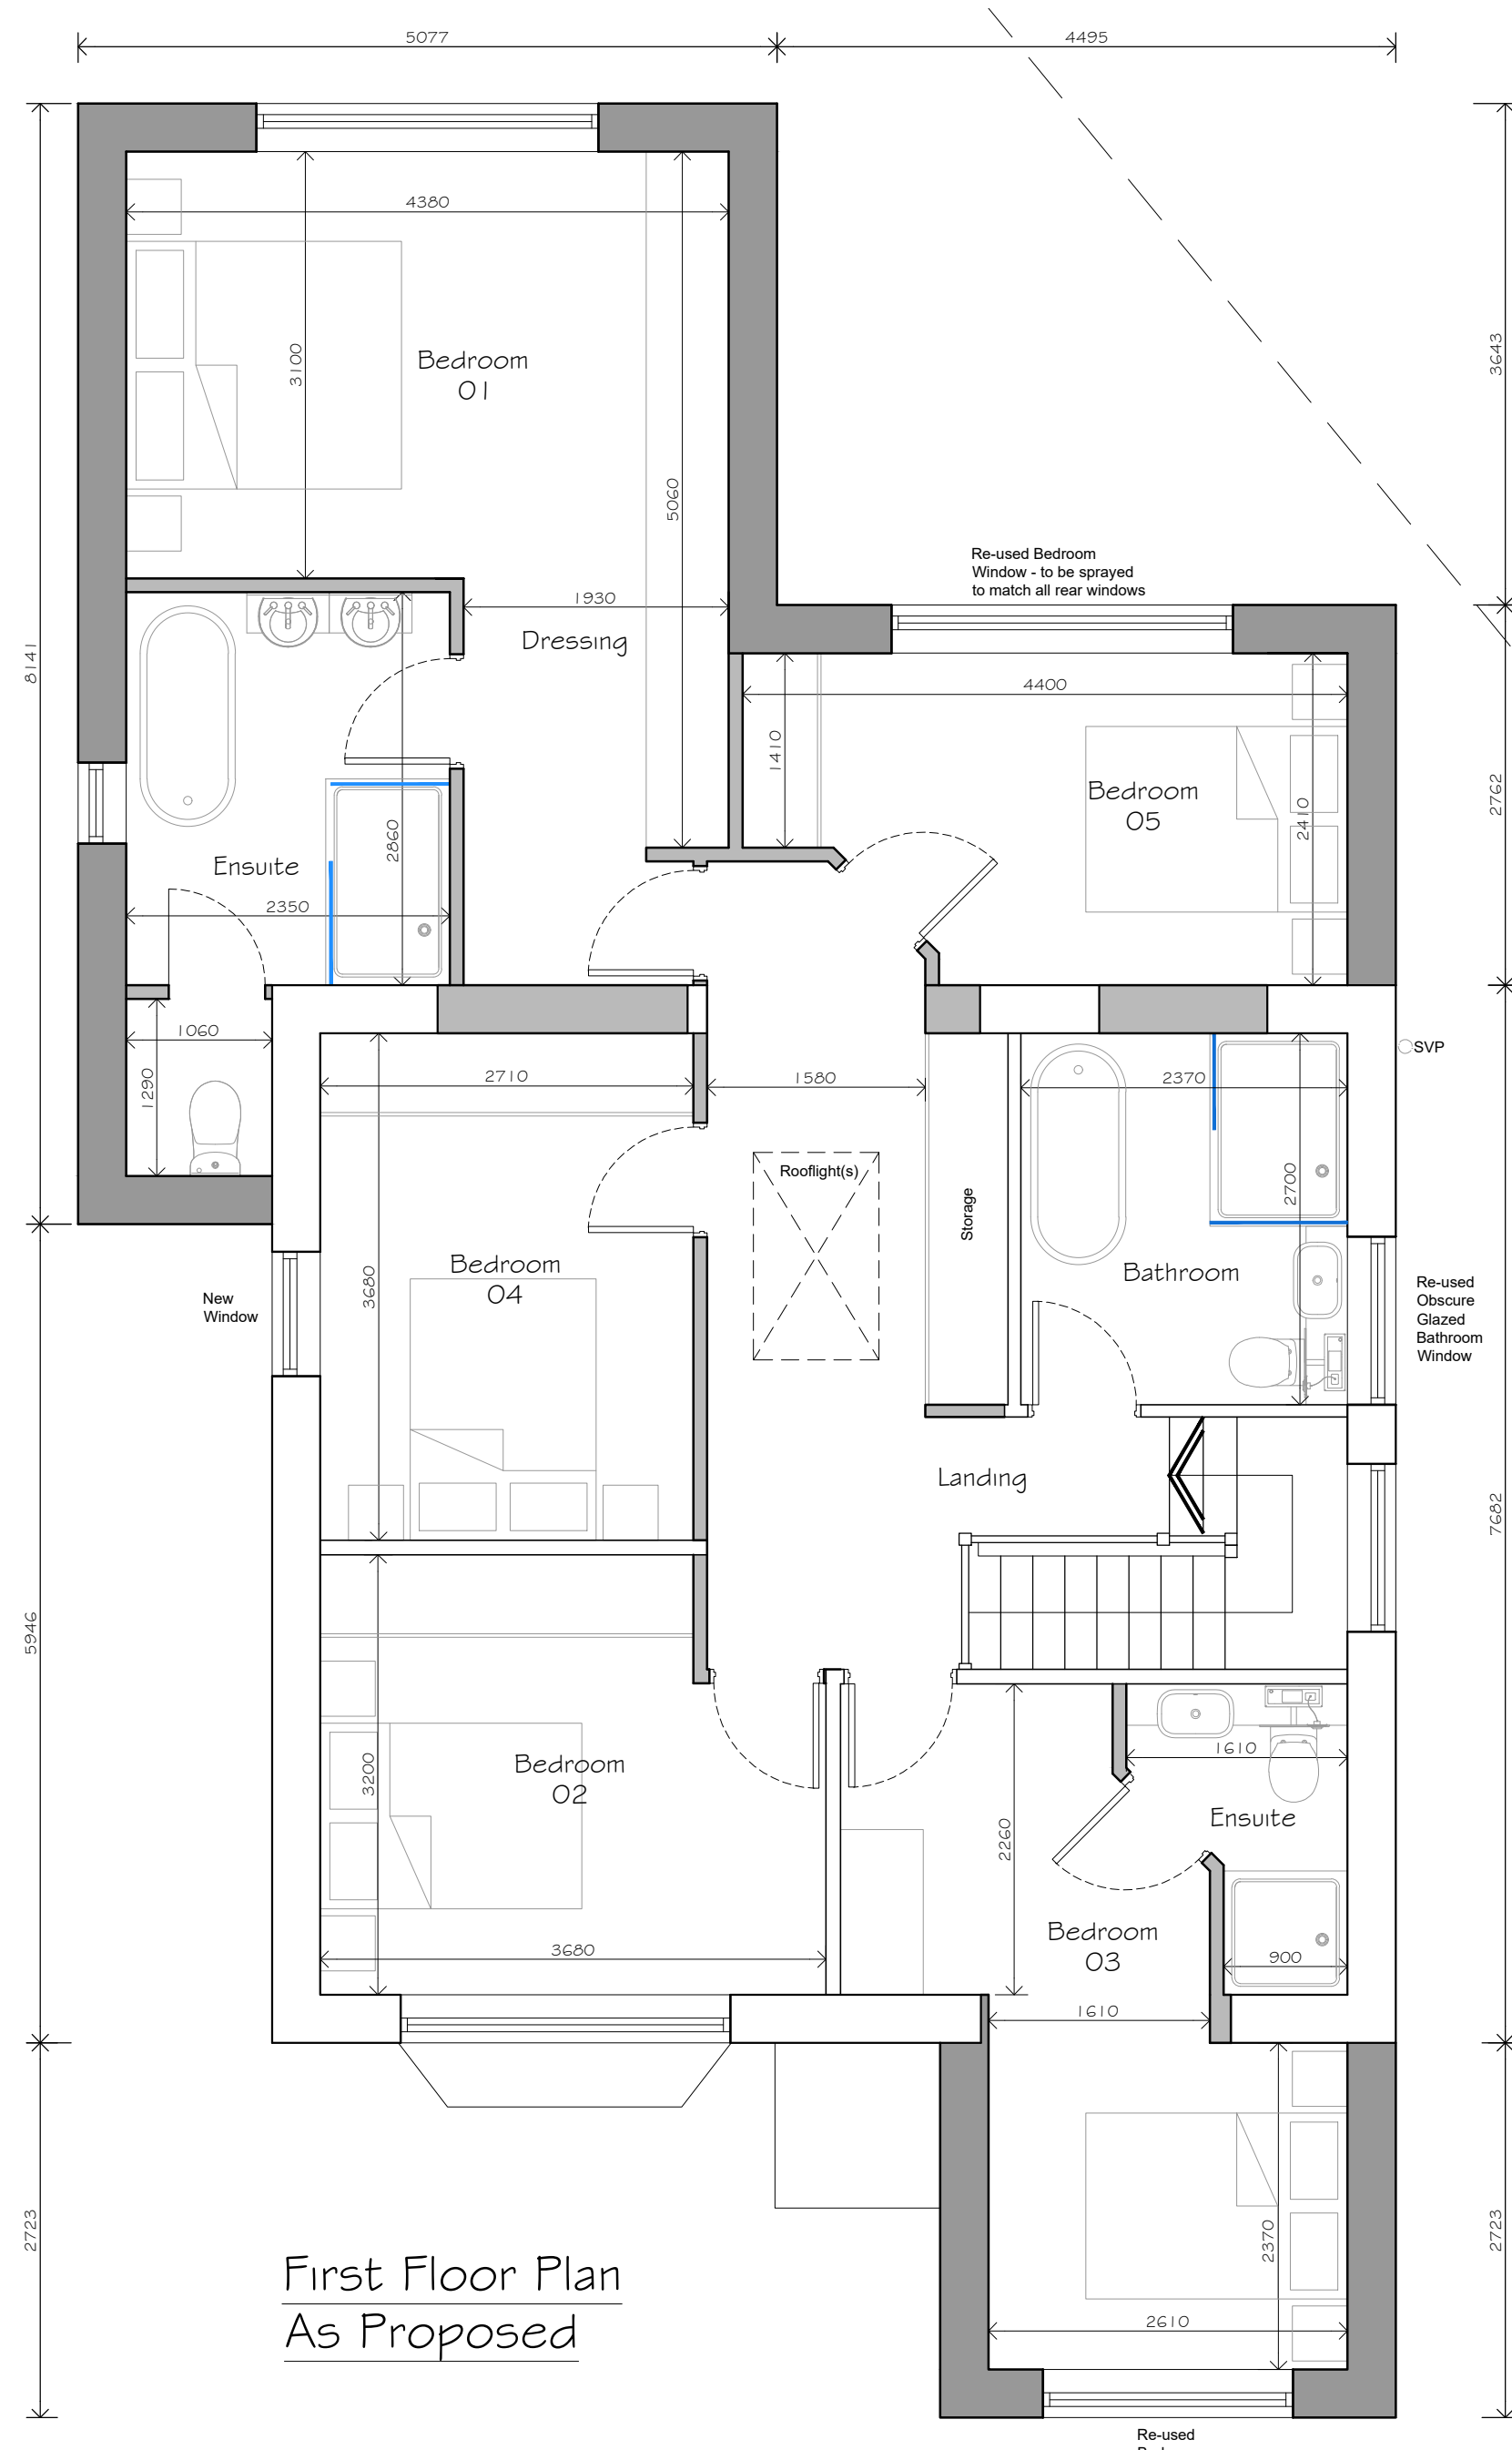

First Floor Plan
As Proposed

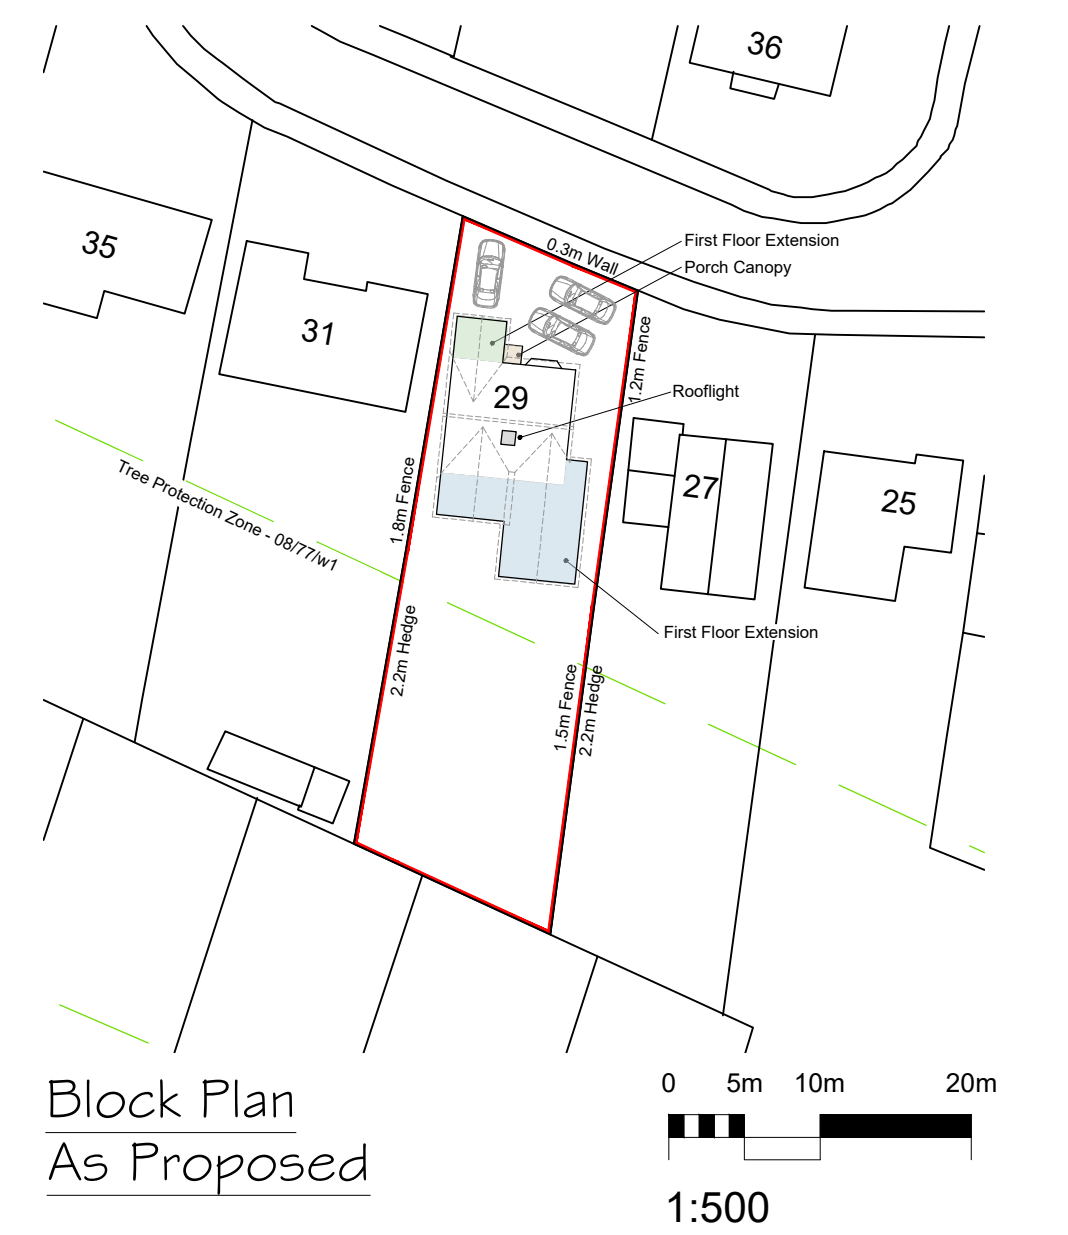

Block Plan
As Proposed

SYMBOLS, HATCH & LINETYPE KEY

WARNING SIGNIFICANT HAZARD OR INFORMATION WHICH IS USEFUL

ACTION (DO)

AVOID OR REFRAIN FROM (DON'T)

ON-SITE MEASUREMENTS REQUIRED

RELEVANT INFORMATION

STRUCTURAL ENGINEER ITEM

BUILDING CONTROL ITEM

BRICK

CONCRETE

BLOCK

SAND

HARDWARE

PROPOSED

GLAZING

OBSCURE GLASS

BOUNDARY

FOUL DRAINAGE

SW DRAINAGE

INSULATION

DPM DPC VCL FLASHING

STRUCTURAL BEAMS

DEMOLITION AREAS

DATE

NOTES

STG

BY

REV

15/10/26 Planning Re-submission

PLN BCR B

06/02/26 Planning Submission

PLN XJR A

26/11/25 Developed Design

DEV XJR AL

15/08/25 First Draft For Client Approval

CNF XJR A

Architectural
Designed To Build

PROJECT TITLE Proposed First Floor Extensions & Internal Alterations	CLIENT Mr & Mrs Limbert 29 The Ghyll, Fixby, HD2 2FE
DRAWING STAGE Planning	SCALE 1:50 / 1:100 @ A1
SHEET TITLE Plans as Proposed	CHK BY SGA
	DRAWN BY JGR
	STAGE PLN
	REV B
	SHT 002