

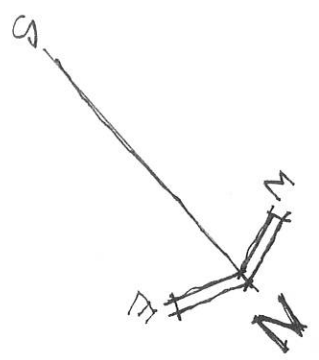


GROUND Floor Plan.

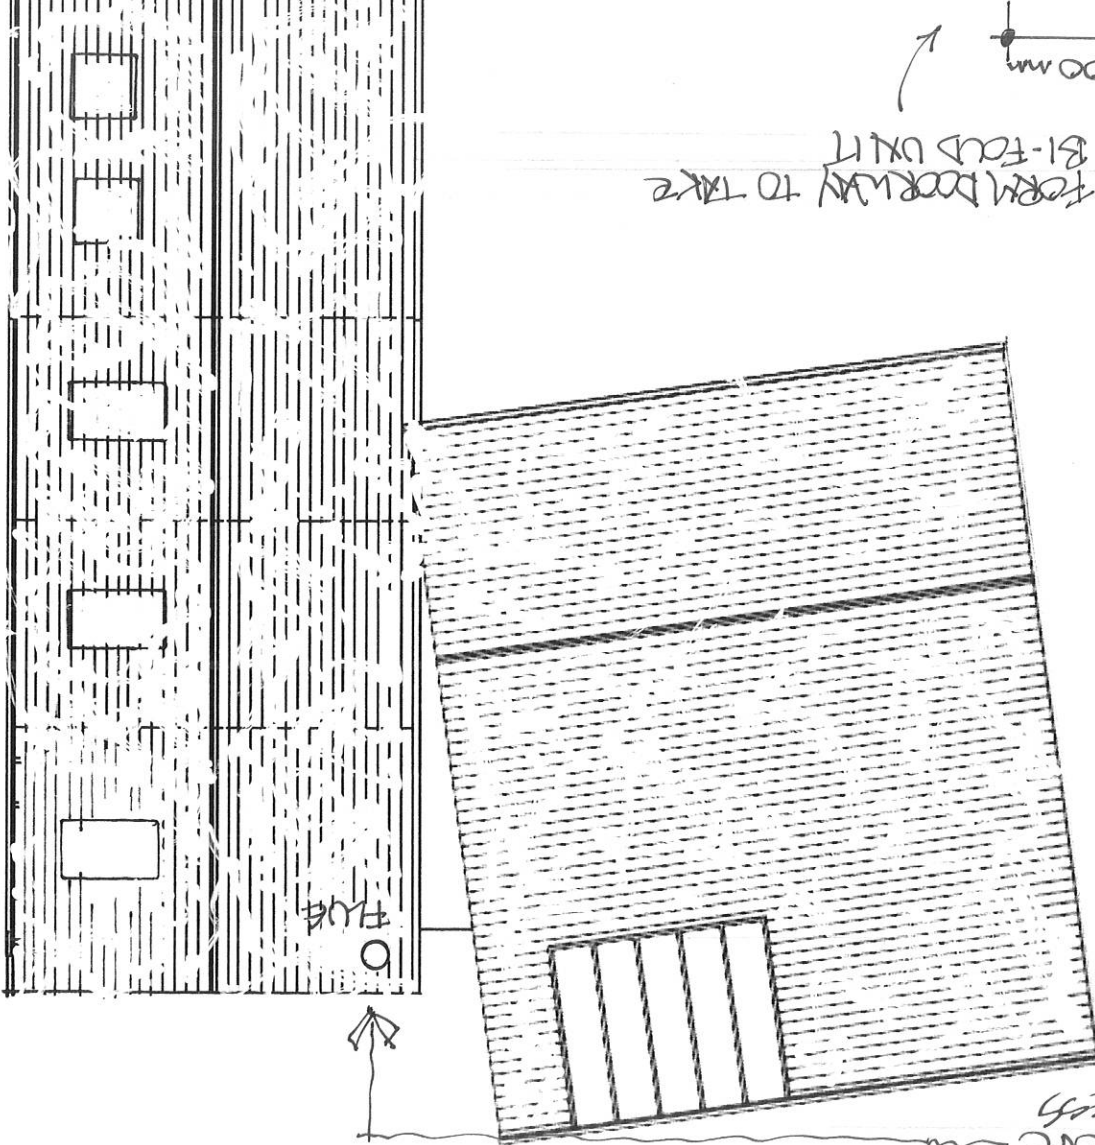

- ① INSTALL WOODBURNING STOVE AND ASSOCIATED STAIRCASE
- ② FORM DOORWAY TO TAKE BI-FOLD UNIT
- ③ FORM WINDOW TO MATCH ADJACENT WINDOW DETAIL & HEAD JAMB, CUT TO MATCH ADJACENT WINDOW.
- ④ EXHAUST EXISTING ROOFLIGHT TO CREATE FIRE ESCAPE.

First Floor Plan.

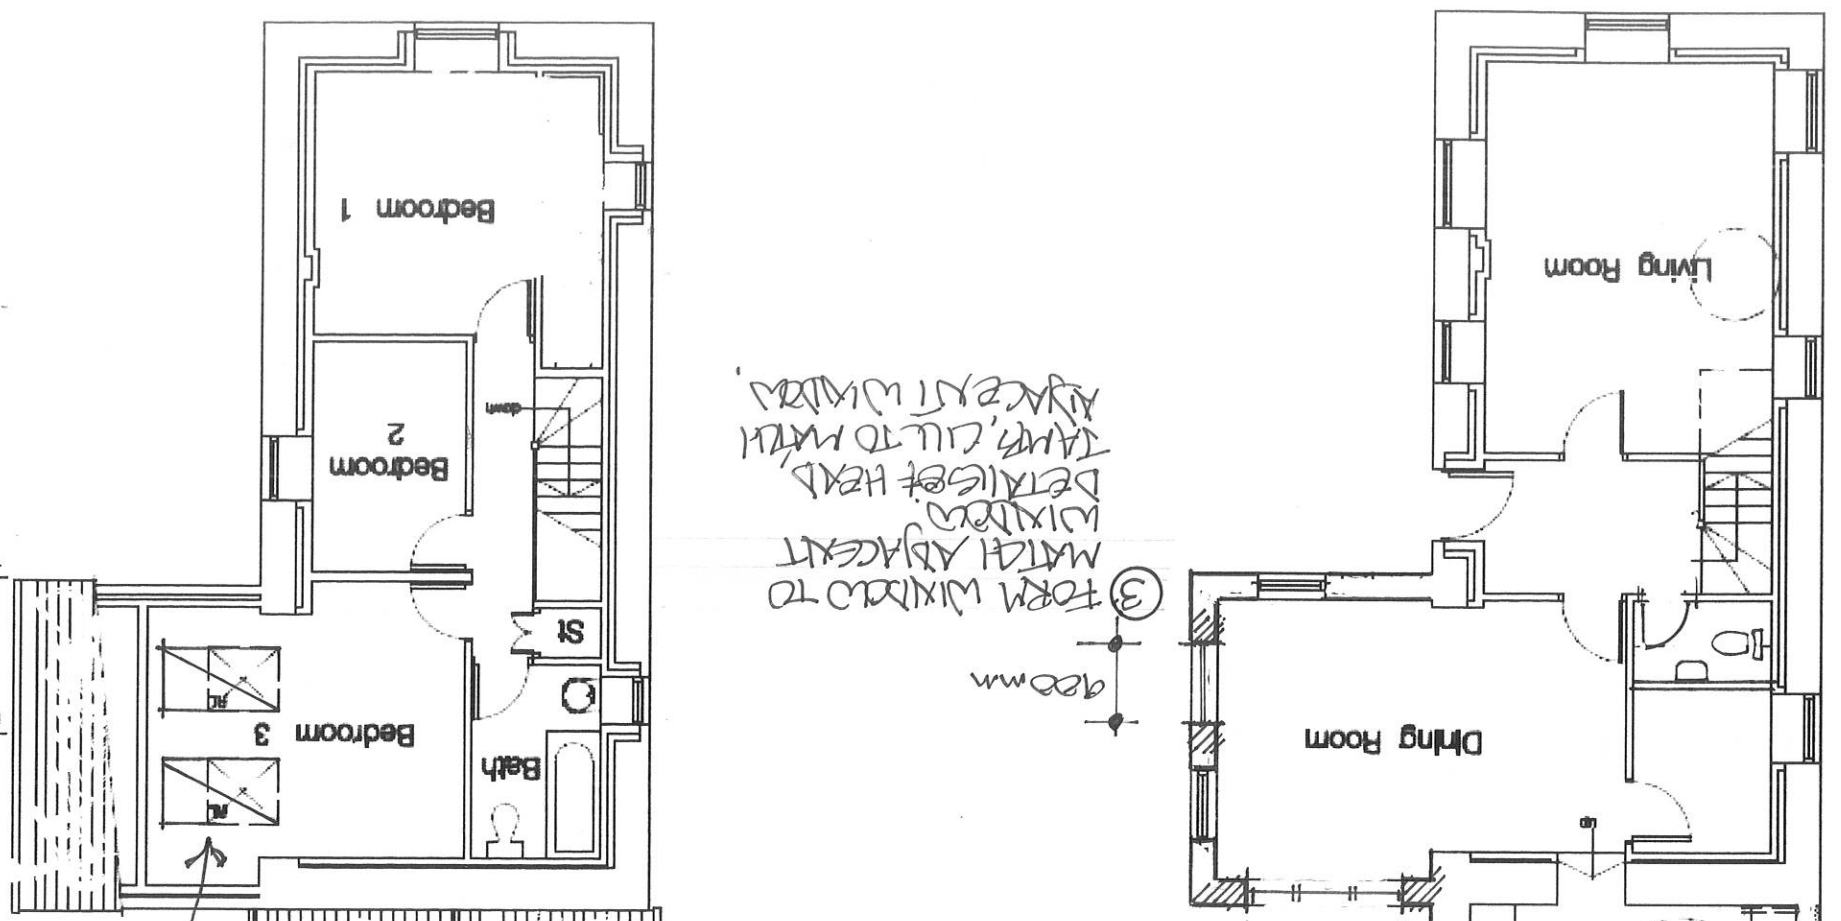

SCALE 1:500 @ A3
OCTOBER 2026
HORNLOTE BARN FLOOR PLANS AS PROPOSED.
2 - HORNLOTE FARM & BARN, HORNLOTE LAKE, SUBE HILL, NEAD MILL, HD7 7DG

DRAWING NUMBER HC-07.