

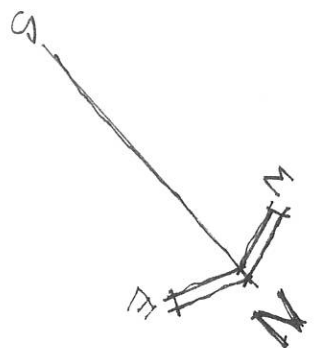


GROUND FLOOR PLAN.

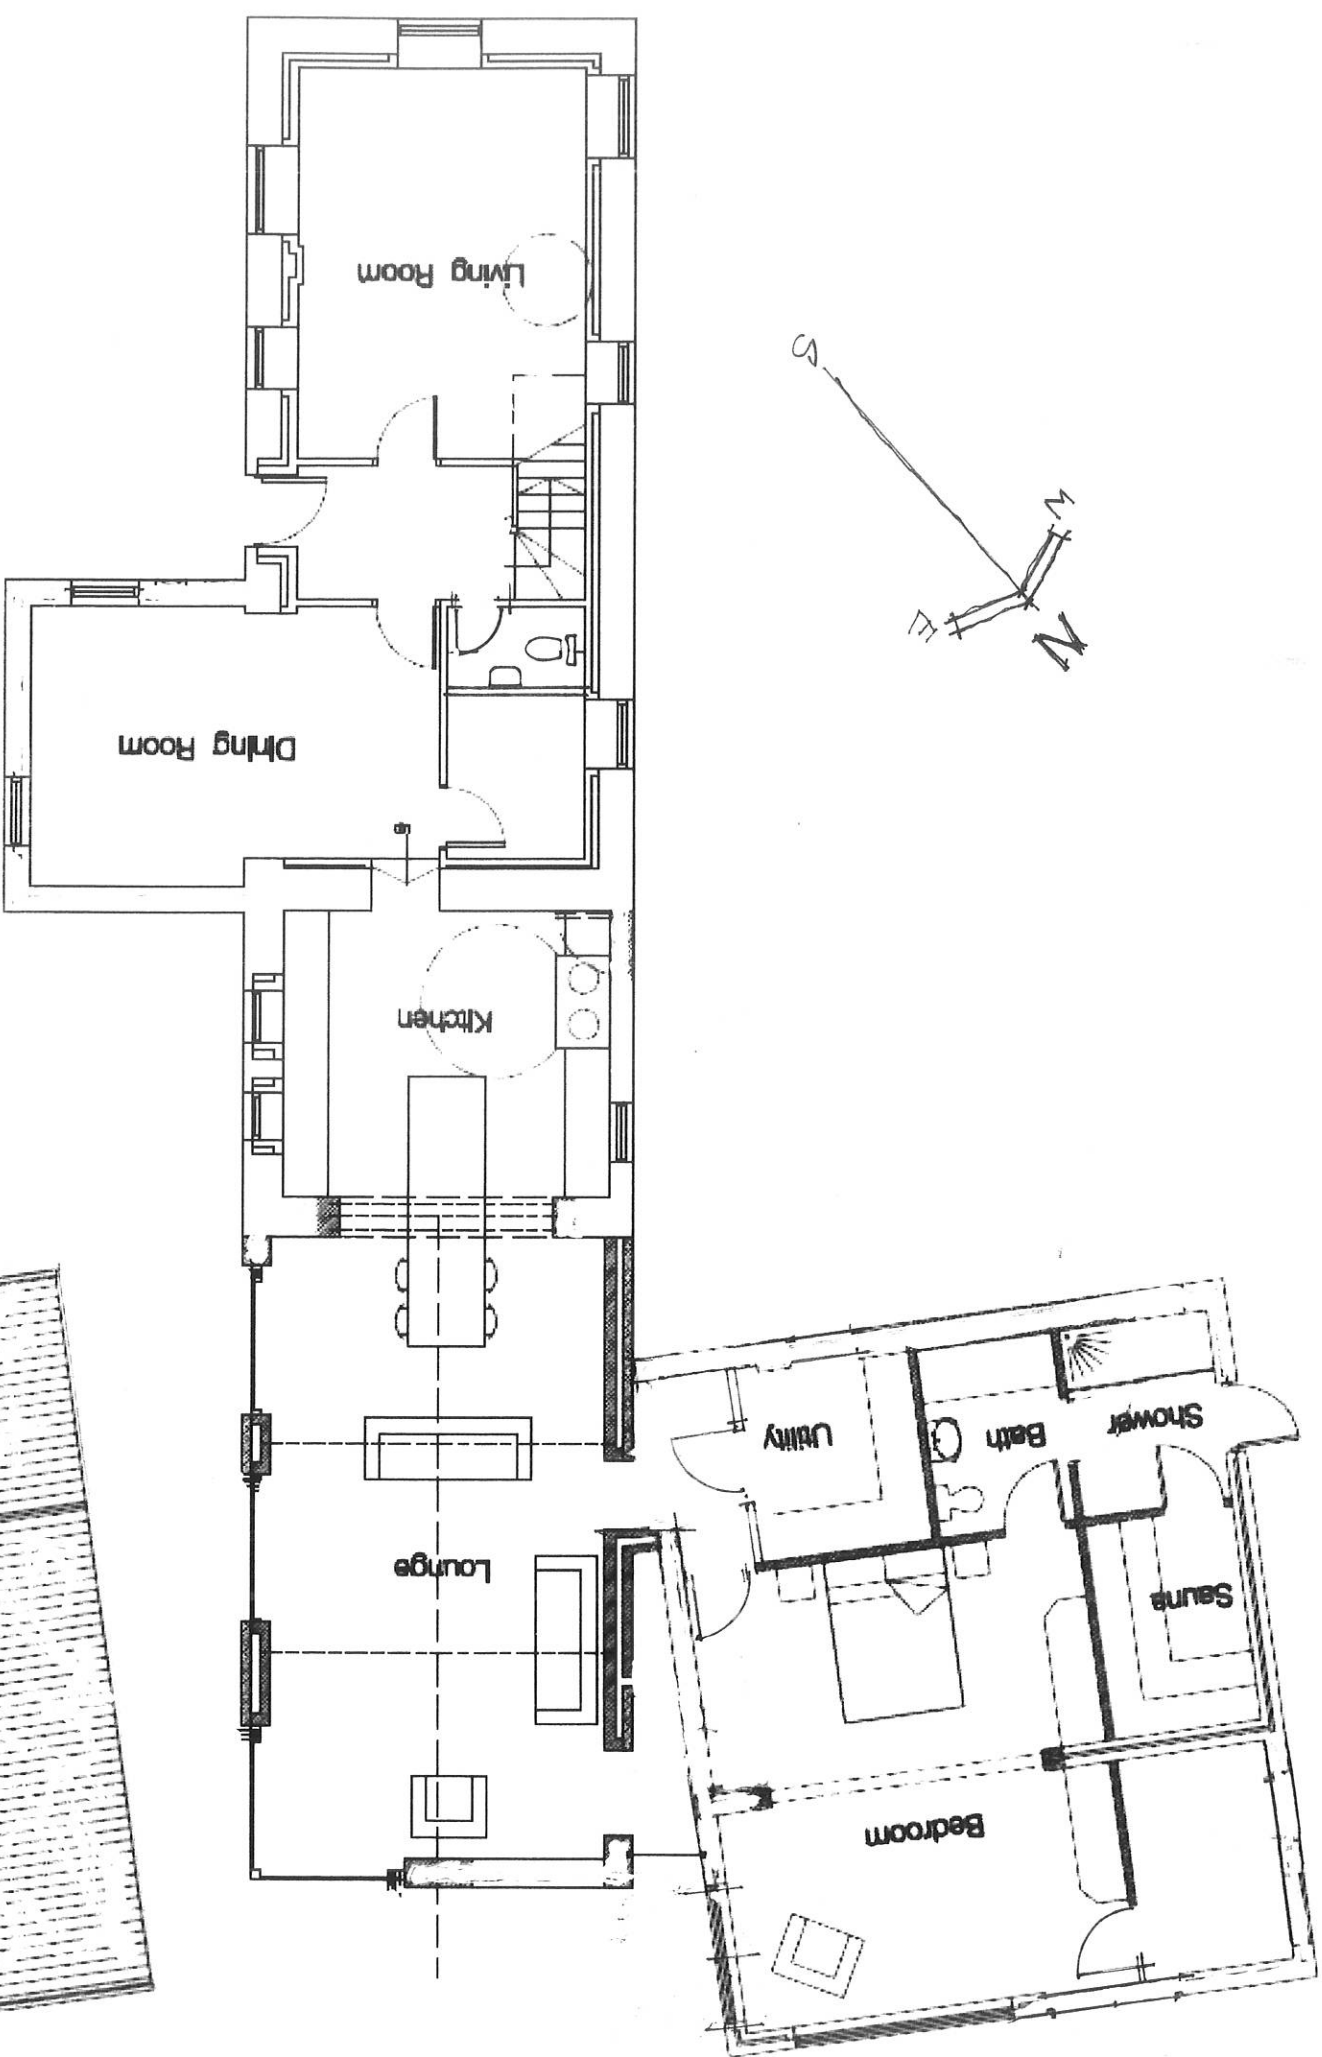

FIRST FLOOR PLAN.

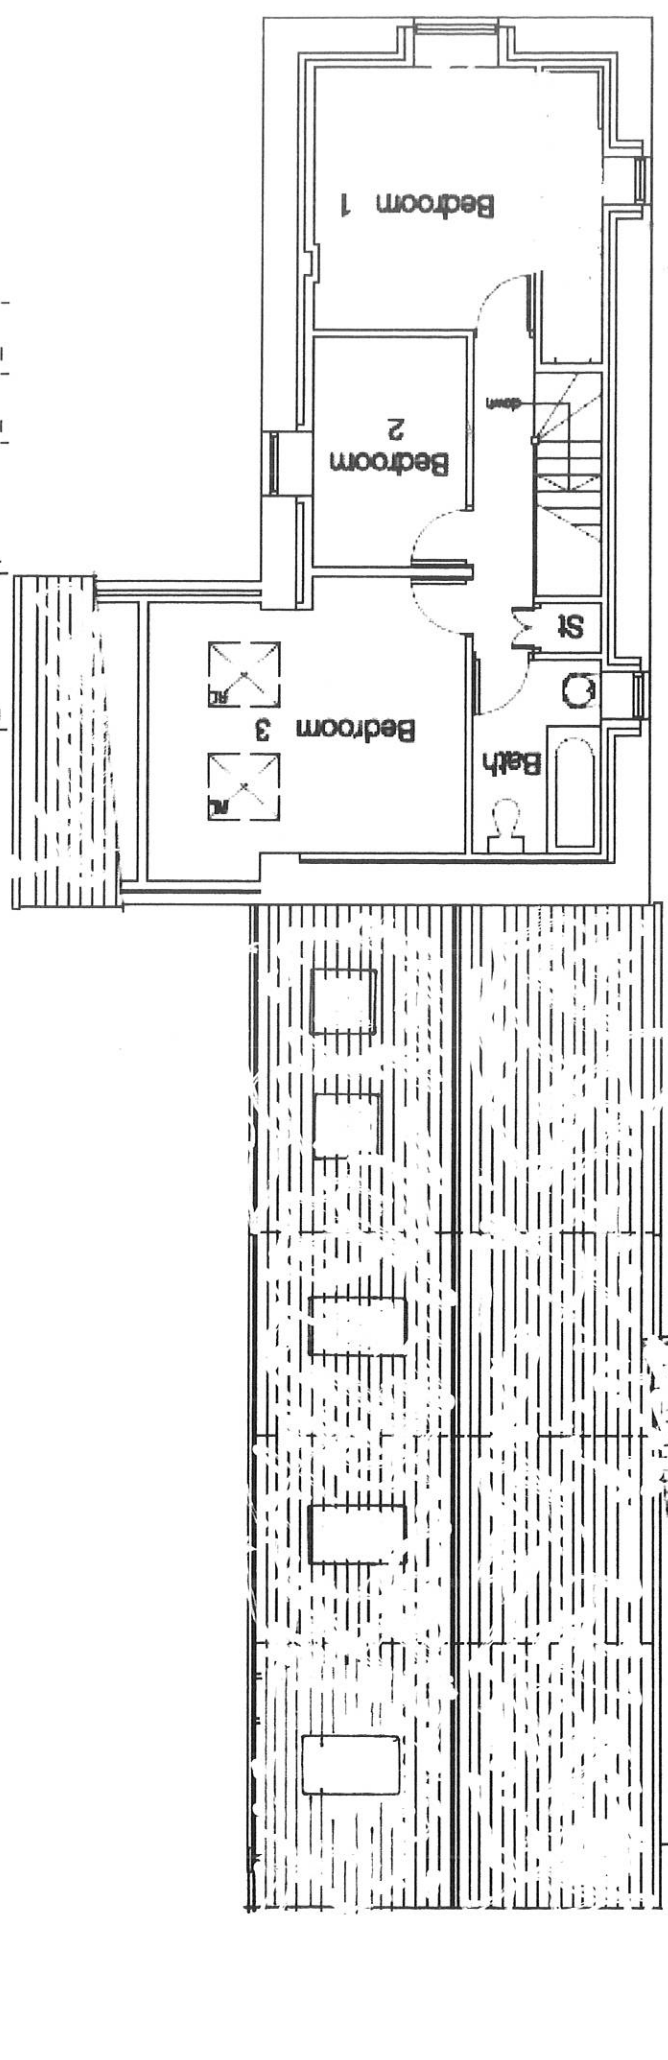

0 1 2 3 4 5
10 m.

SCALE 1:500 @ A3
OCTOBER 2026
HORNCOTE BARN FLOOR PLANS AS EXISTING
2 HORNCOTE FARM BARN, HORNCOTE LANE, SOLE HILL, XERO MIL, HD7 7DG
DRAWING NUMBER HL-06