



South East Elevation.

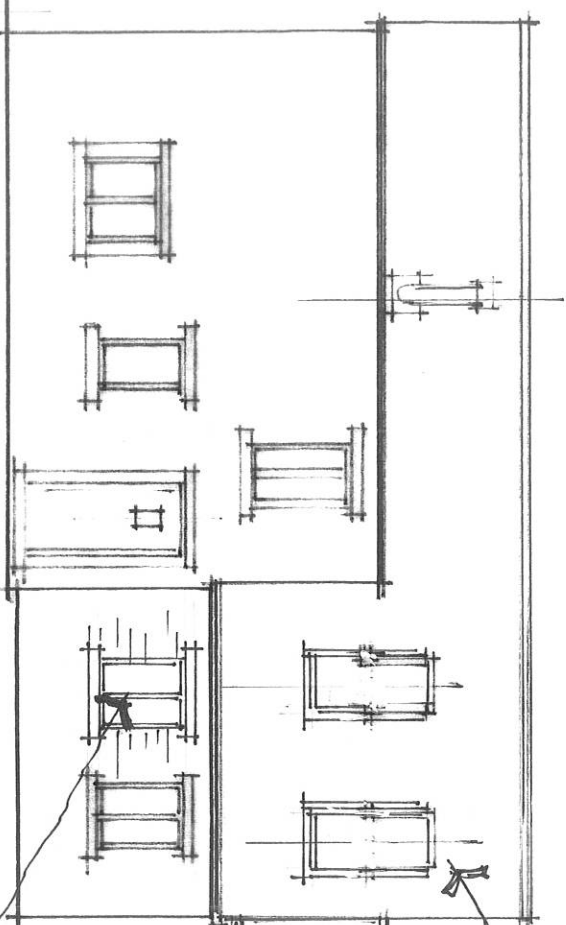


ENLARGE EXISTING ROOFLIGHT, TO UNDER CILL TO PROVIDE FIRE ESCAPE ROUTE.
PROPOSED ROOFLIGHT TO BE 7500mm (As existing) x 1600mm.

FORM STRUCTURAL OPENING. SIZE & HEAD, JAMB, CILL DETAILS TO MATCH ADJACENT WINDOWS.

North West Elevation.

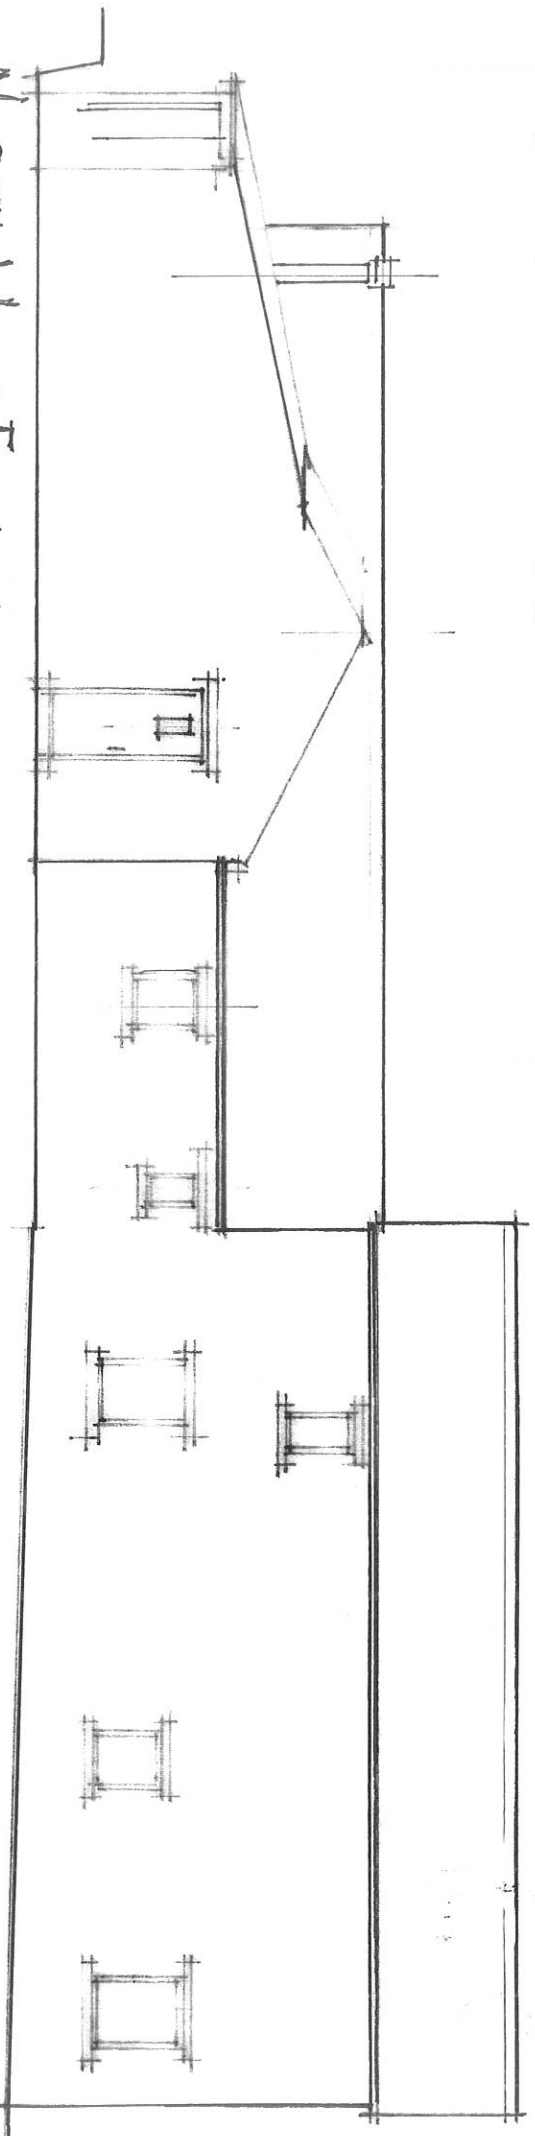


South West Elevation.

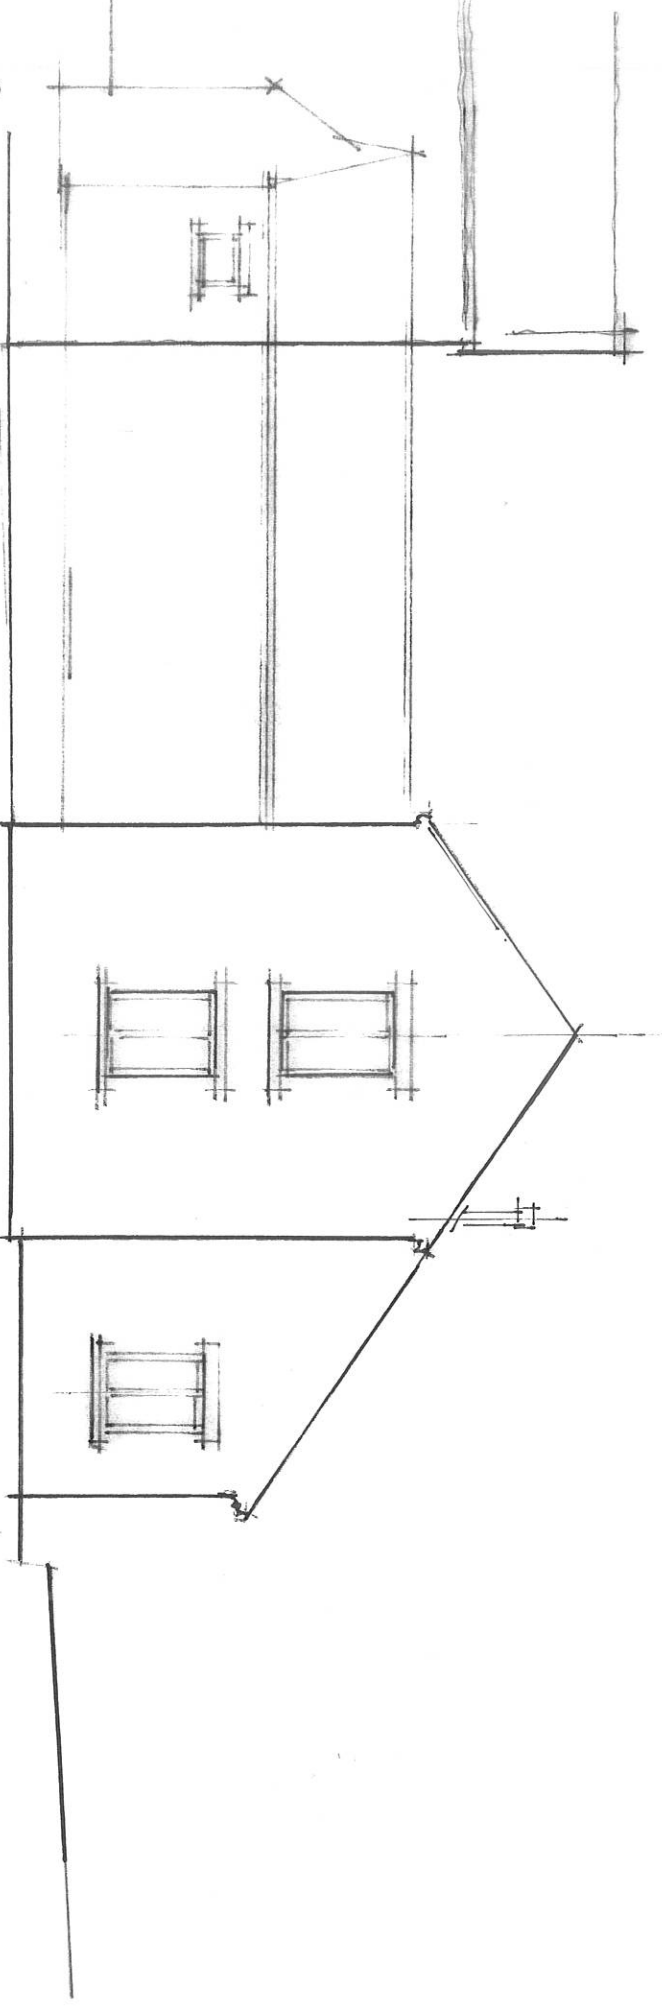

FORM NEW OPENING TO TAKE BI-FOLD DOORS WITH NATURAL STORE HEAD, JAMB & THRESHOLD TO MATCH ADJACENT DETAIL

North East Elevation.

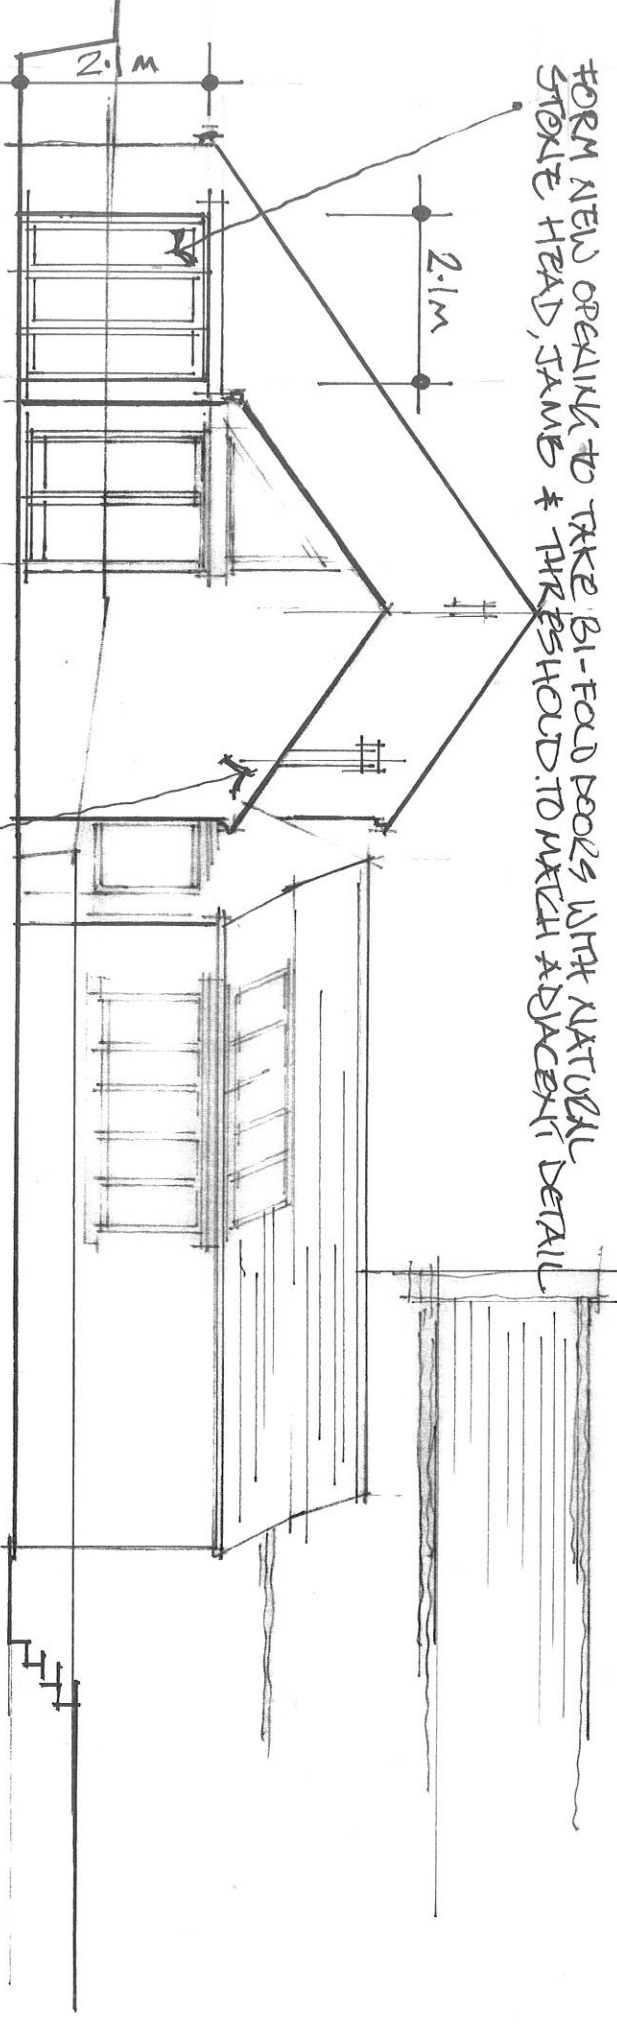

STAINLESS STEEL FLUE/CHIMNEY IN ACCORDANCE WITH SECTION 4 OF GENERAL PERMITS (DEVELOPMENT ORDER.)

SCALE: 1:2100 @ A3. OCTOBER '26.
ELEVATIONS AS PROPOSED.
HORNCOTE BARN, HORNCOTE LAKE, SIDE HILL, NEW MILL, HD7.7DG.

DRAWING NUMBER H.C. 05