




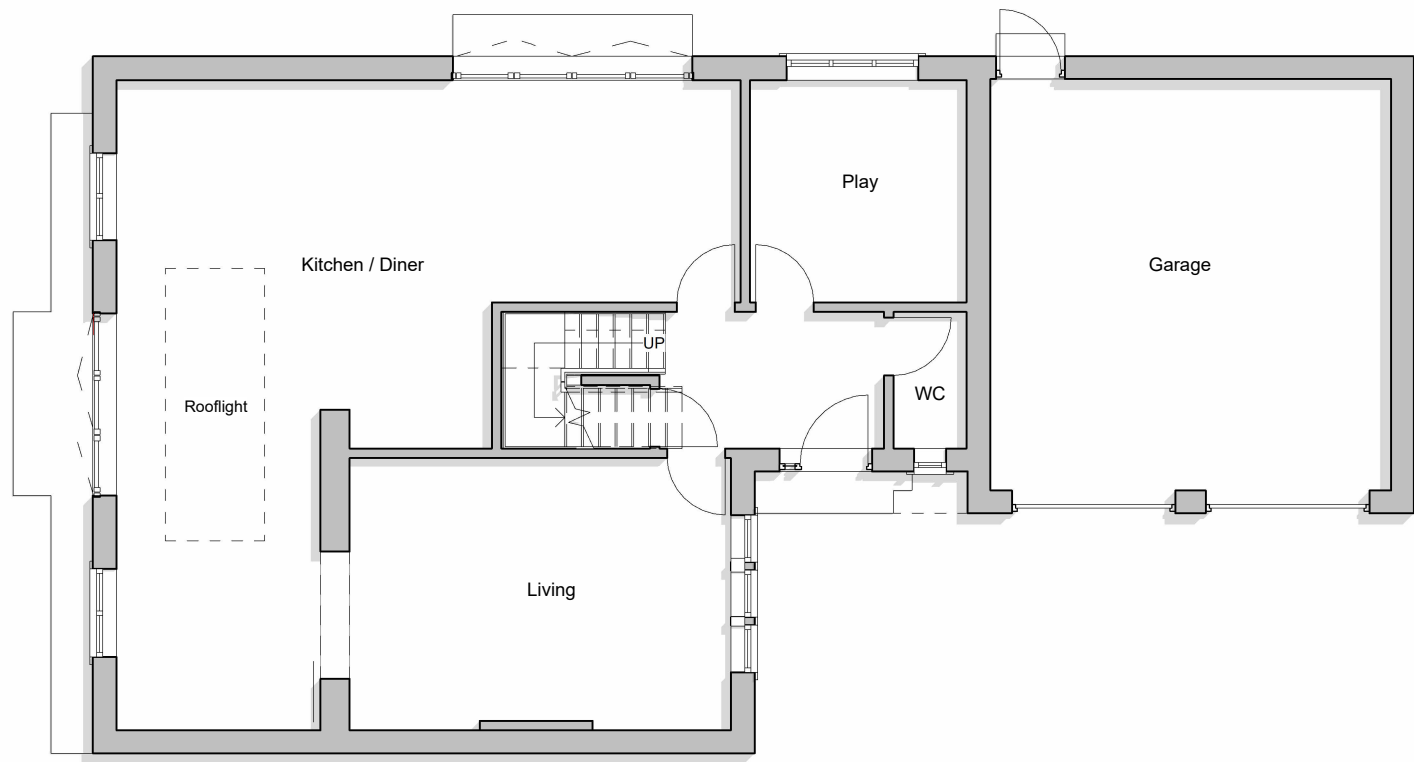

1 01 - Ground Floor - Existing
1 : 100

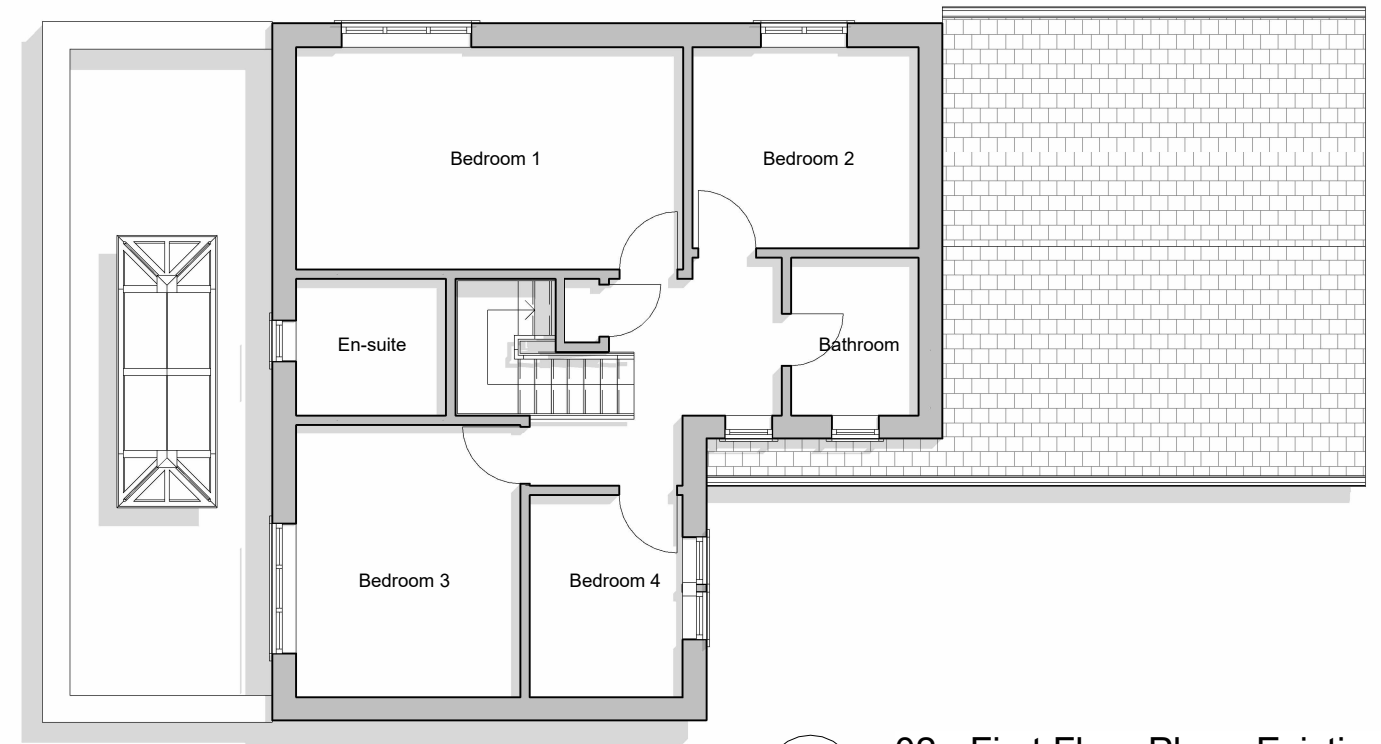

2 02 - First Floor Plan - Existing
1 : 100

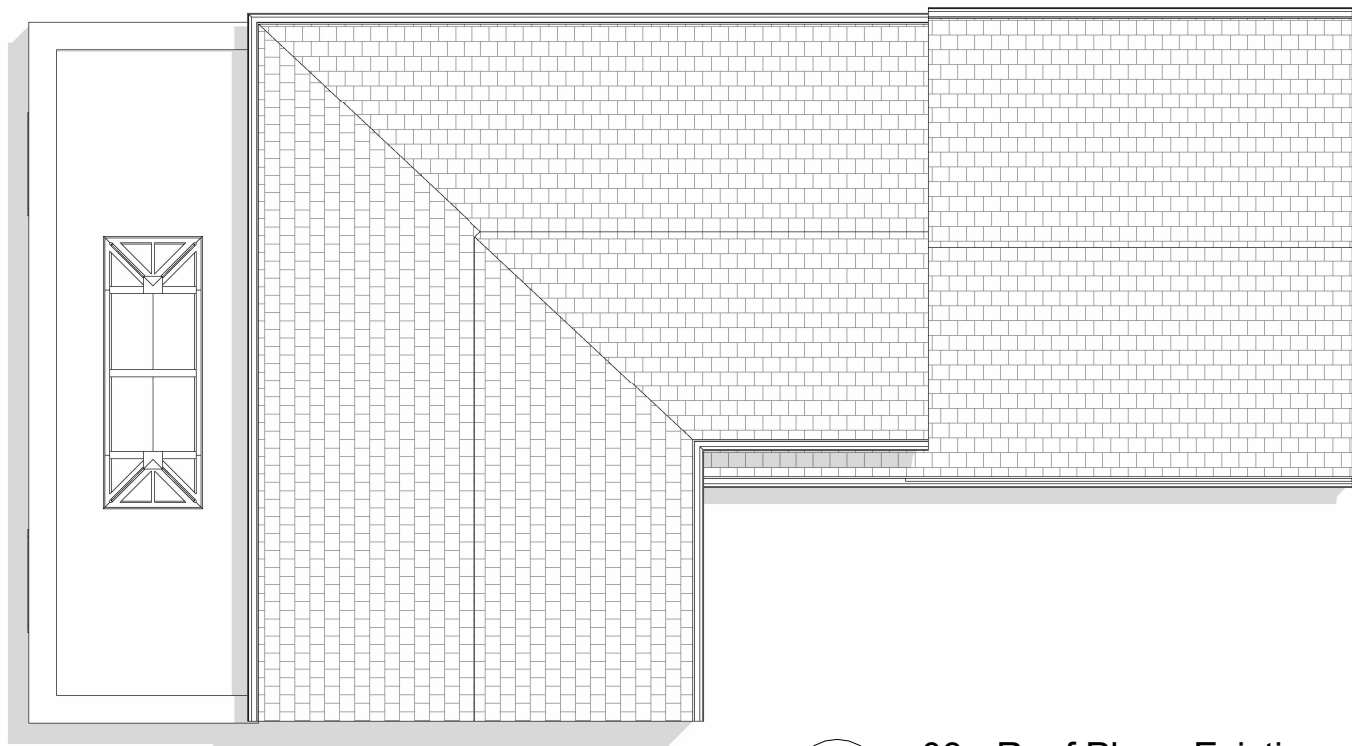

3 03 - Roof Plan - Existing
1 : 100

NORTH

0

1.0

2.0

3.0

4.0

5.0

7.0m

The copyright of this drawing is vested with Novl Studio and must not be copied or reproduced without the consent of the company.

					Client Mrs Townsend		NOVL S T U D I O				
					Project 49 Holmebank Mews, Brockholes						
					Drawing Title Existing Floor Plans		Drawing No. 25-006-PL11		Revision		
					Drawing Status PLANNING		Drawn AA	Checked AA	Paper Size A3	Scale 1 : 100	Date 26.09.25
Rev.	Description			Date	Drawn	Chk.					