




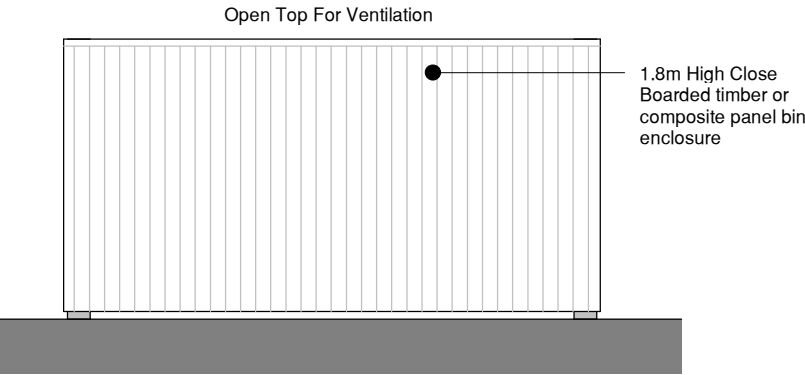

Proposed Side Elevation

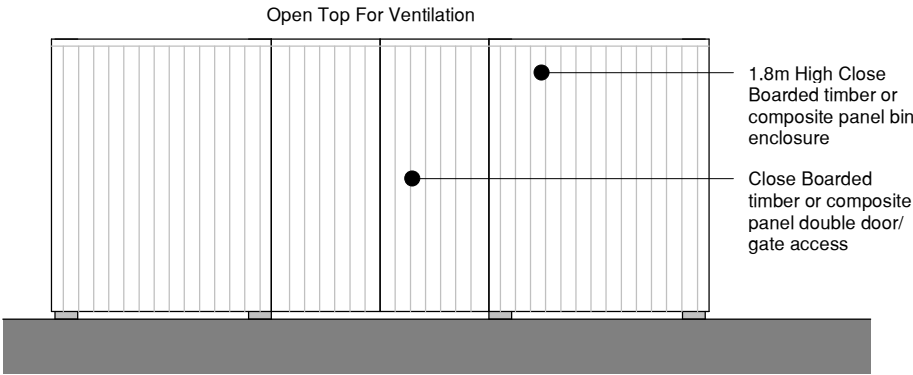


Proposed Front Elevation

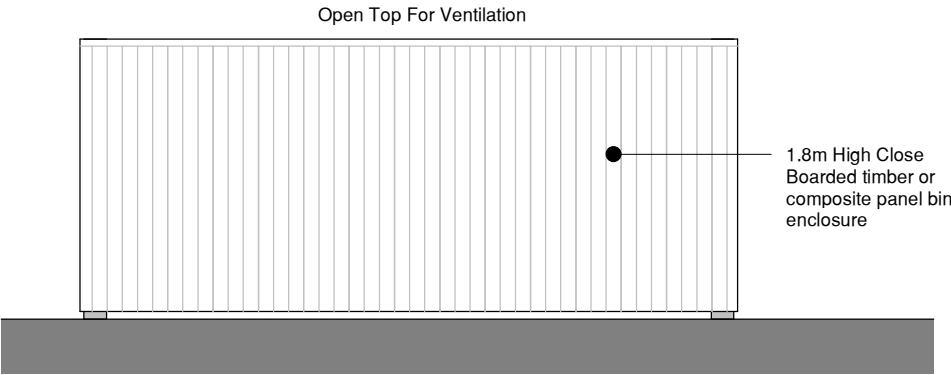

Proposed Rear Elevation

Key
2no 1100 Litre Wheelie Bins for General Waste = Grey
2no 1100 Litre Wheelie Bins for Recycling = Green


Total General Waste = 2200 Litres (275 litres per unit)
Total Recycling Waste = 2200 Litres (275 litres per unit)

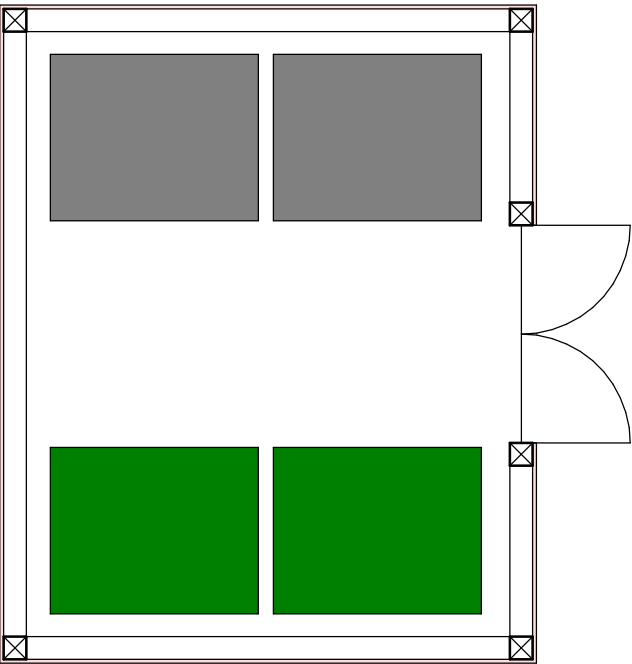

Proposed Plan

Bin Store Details

1 : 50

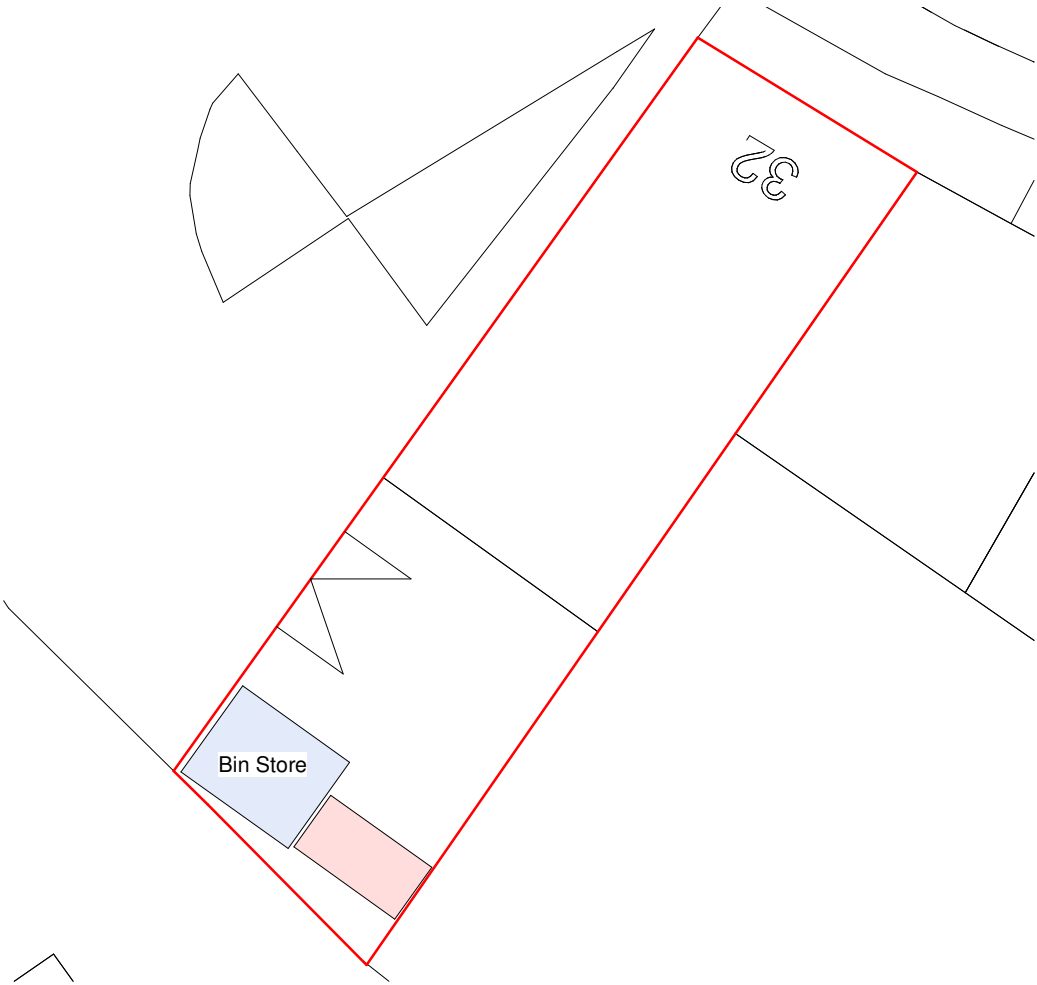

05_Bin Store Site Plan
1 : 250



SCALE 1:250



SCALE 1:50



DRAWING TITLE:

Bin Storage Details

PROJECT DESCRIPTION:

Residential Conversion

PROJECT ADDRESS:

32 Station Rd, Batley, WF17 5SU

Planning Drawing

DATE: Aug 2025

Dwg No:

Rev.

SCALE: As indicated

25057-113