




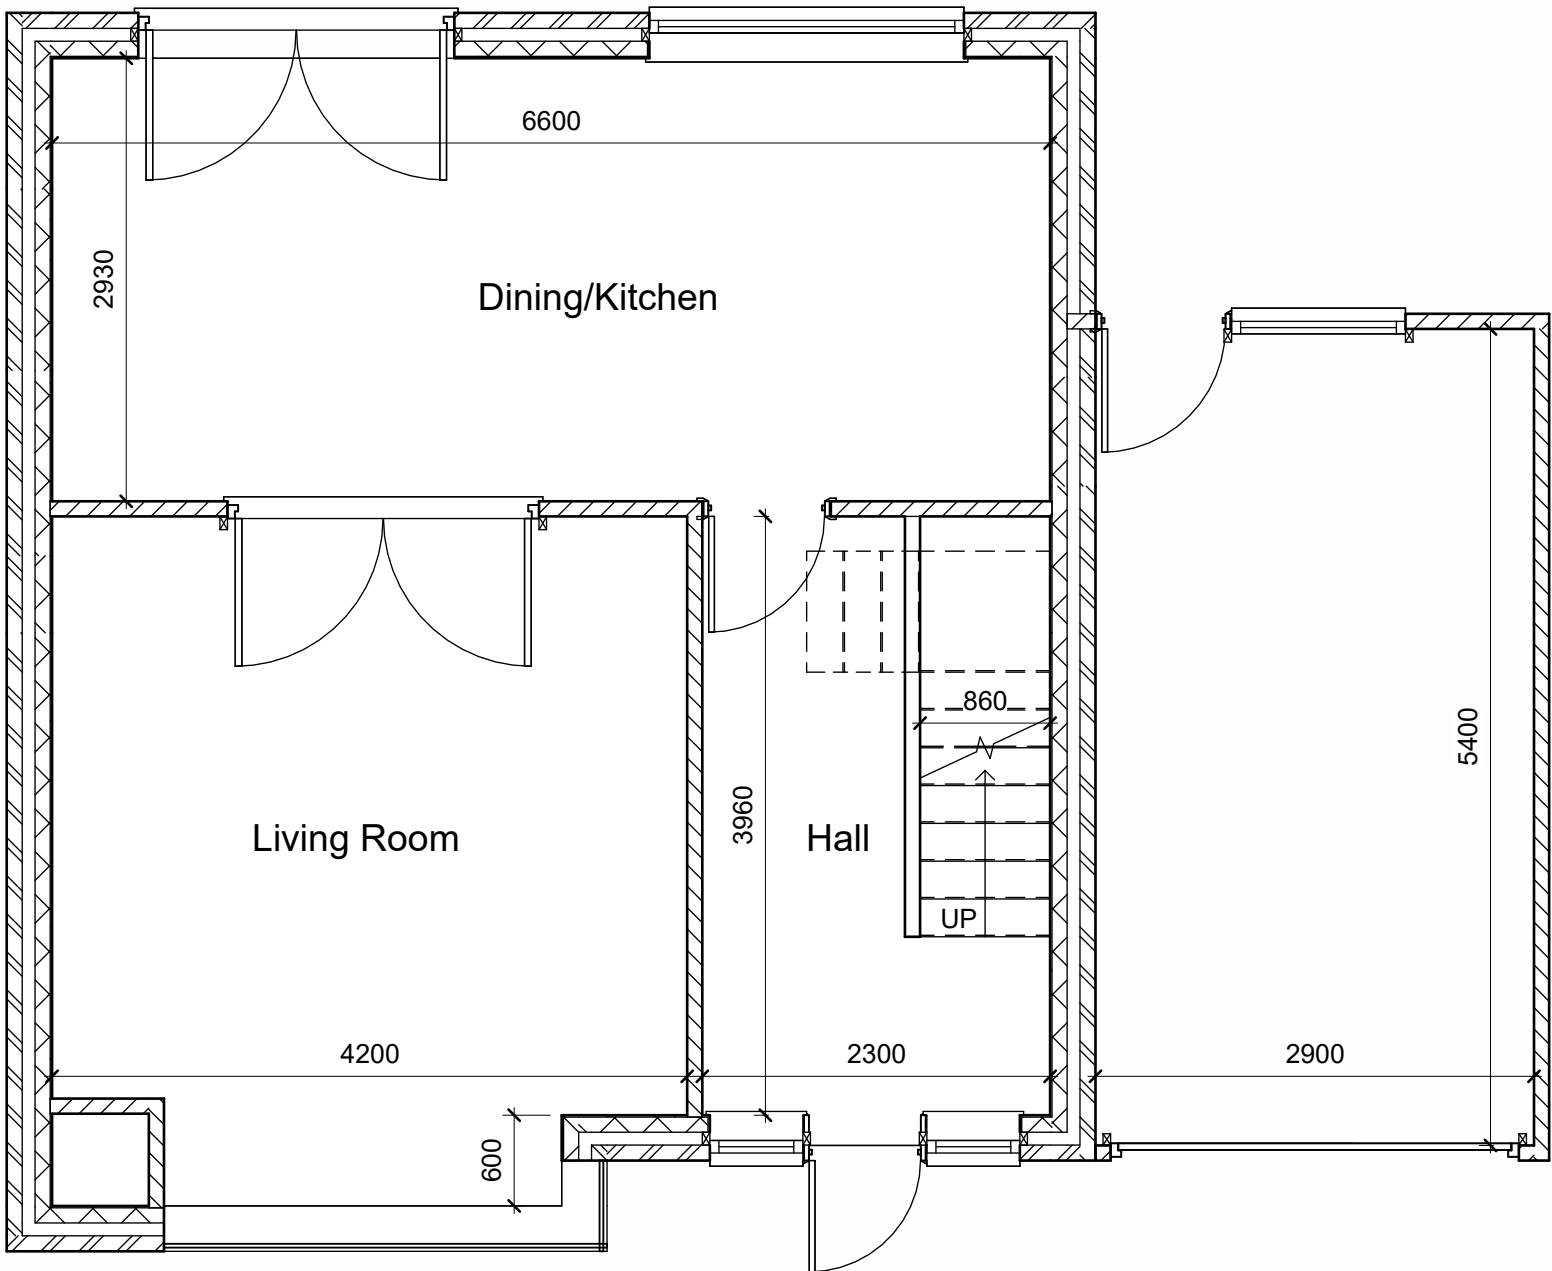

Original Existing Ground Floor Plan
1 : 50

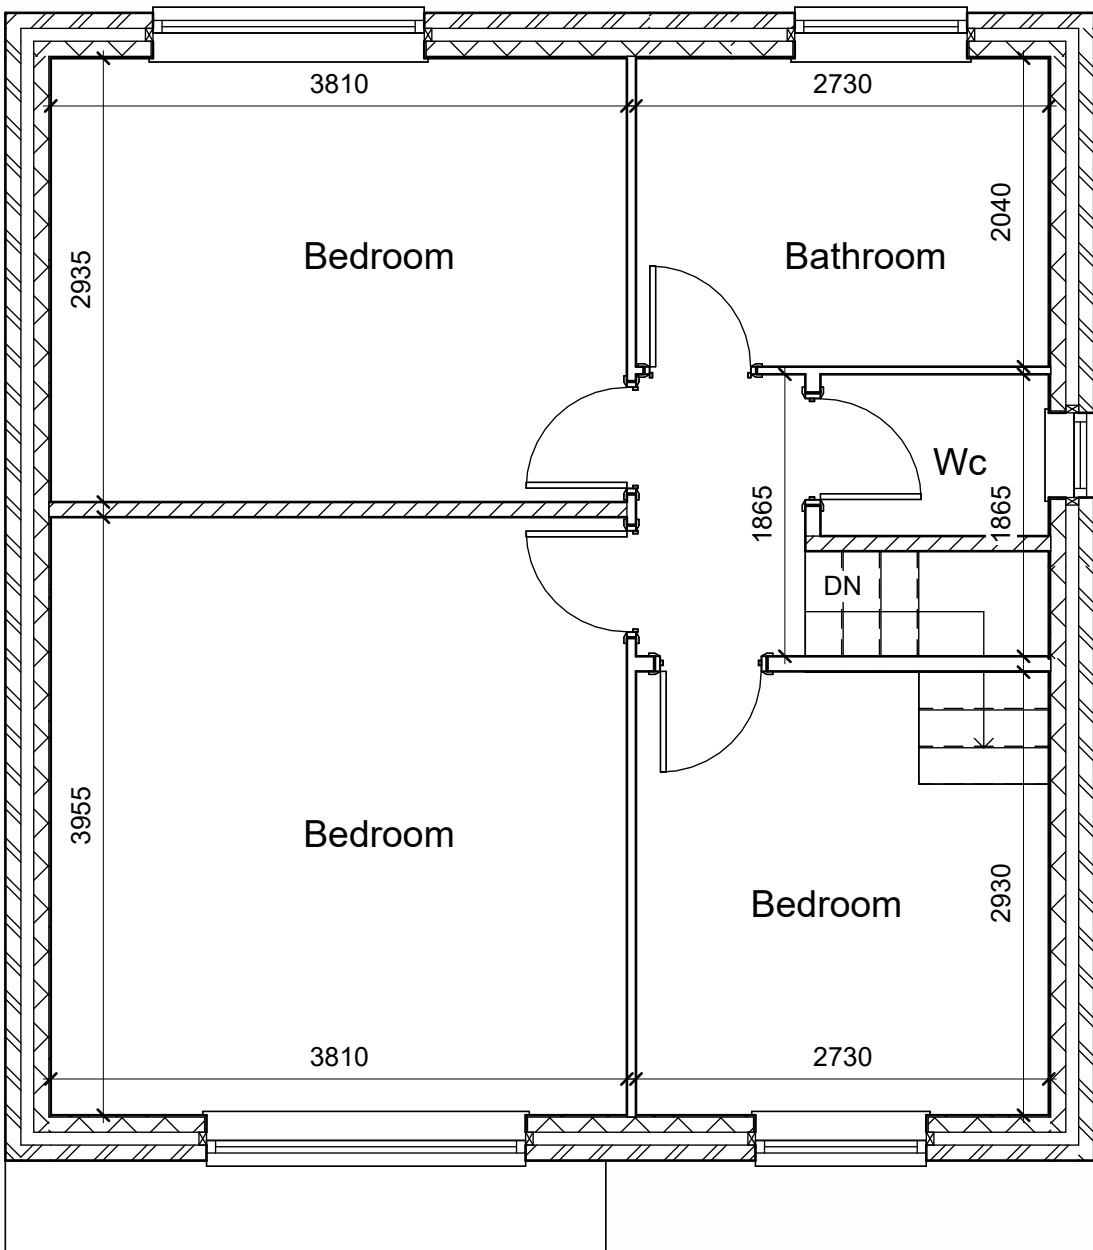

Original Existing First Floor Plan
1 : 50

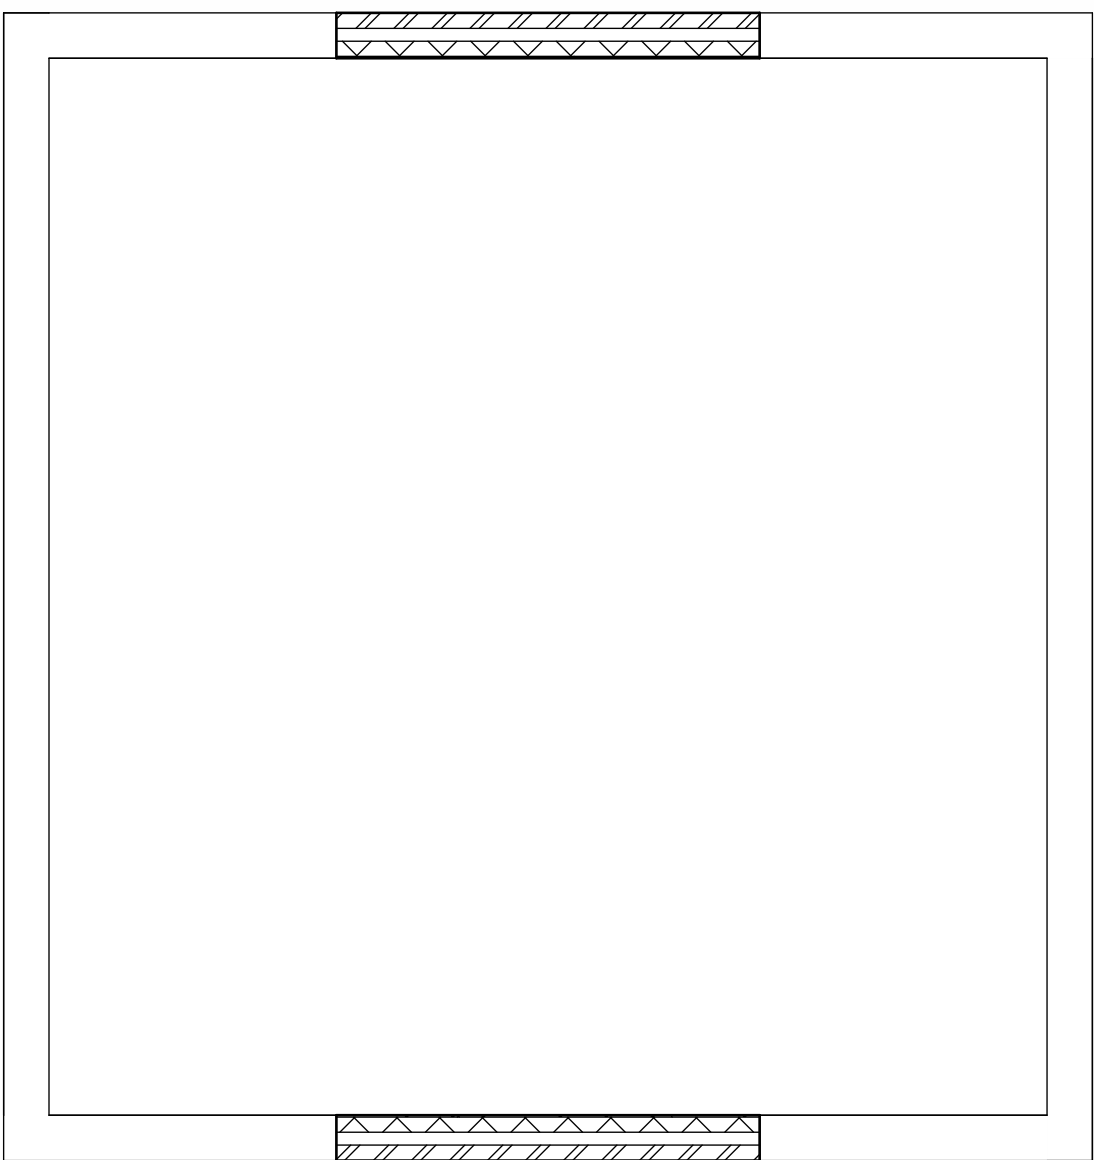

Original Existing Attic Plan
1 : 50




Original Existing 3D




Original Existing Front Elevation
1 : 100




Original Existing Rear Elevation
1 : 100

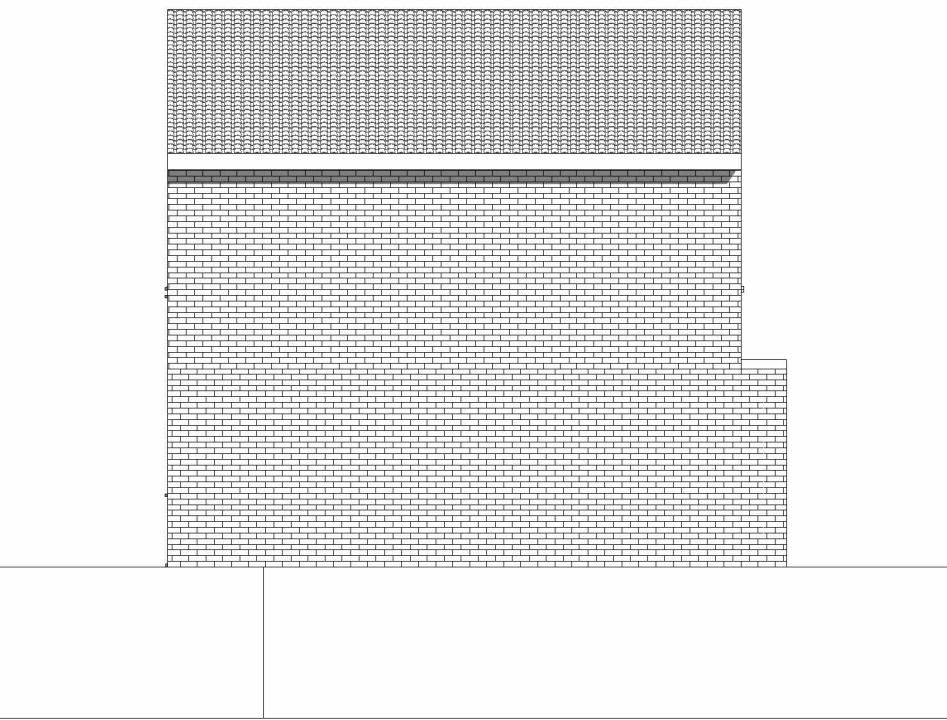

Original Existing Left Elevation
1 : 100

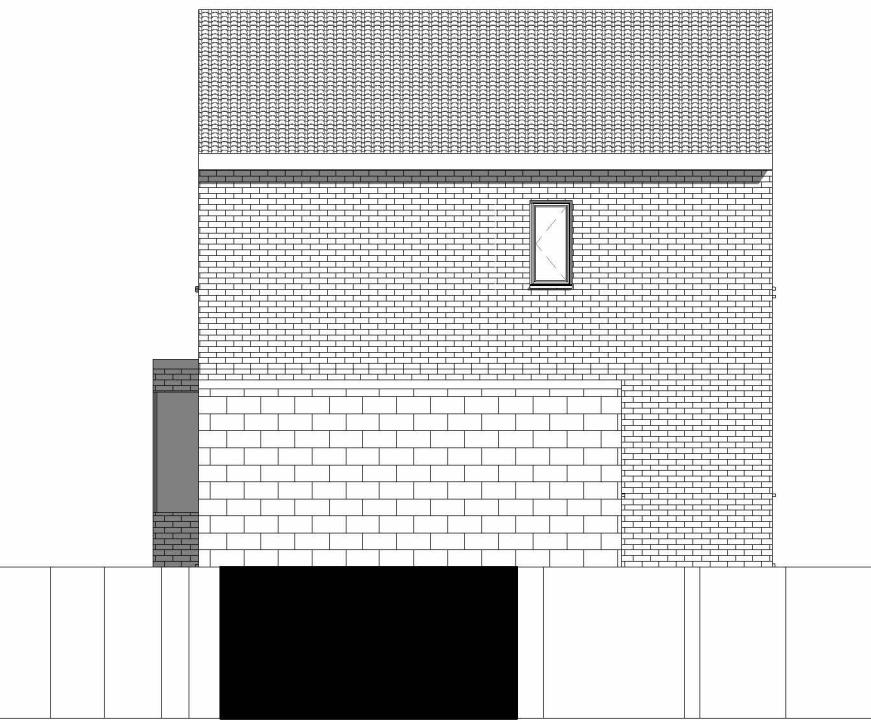

Original Existing Right Elevation
1 : 100

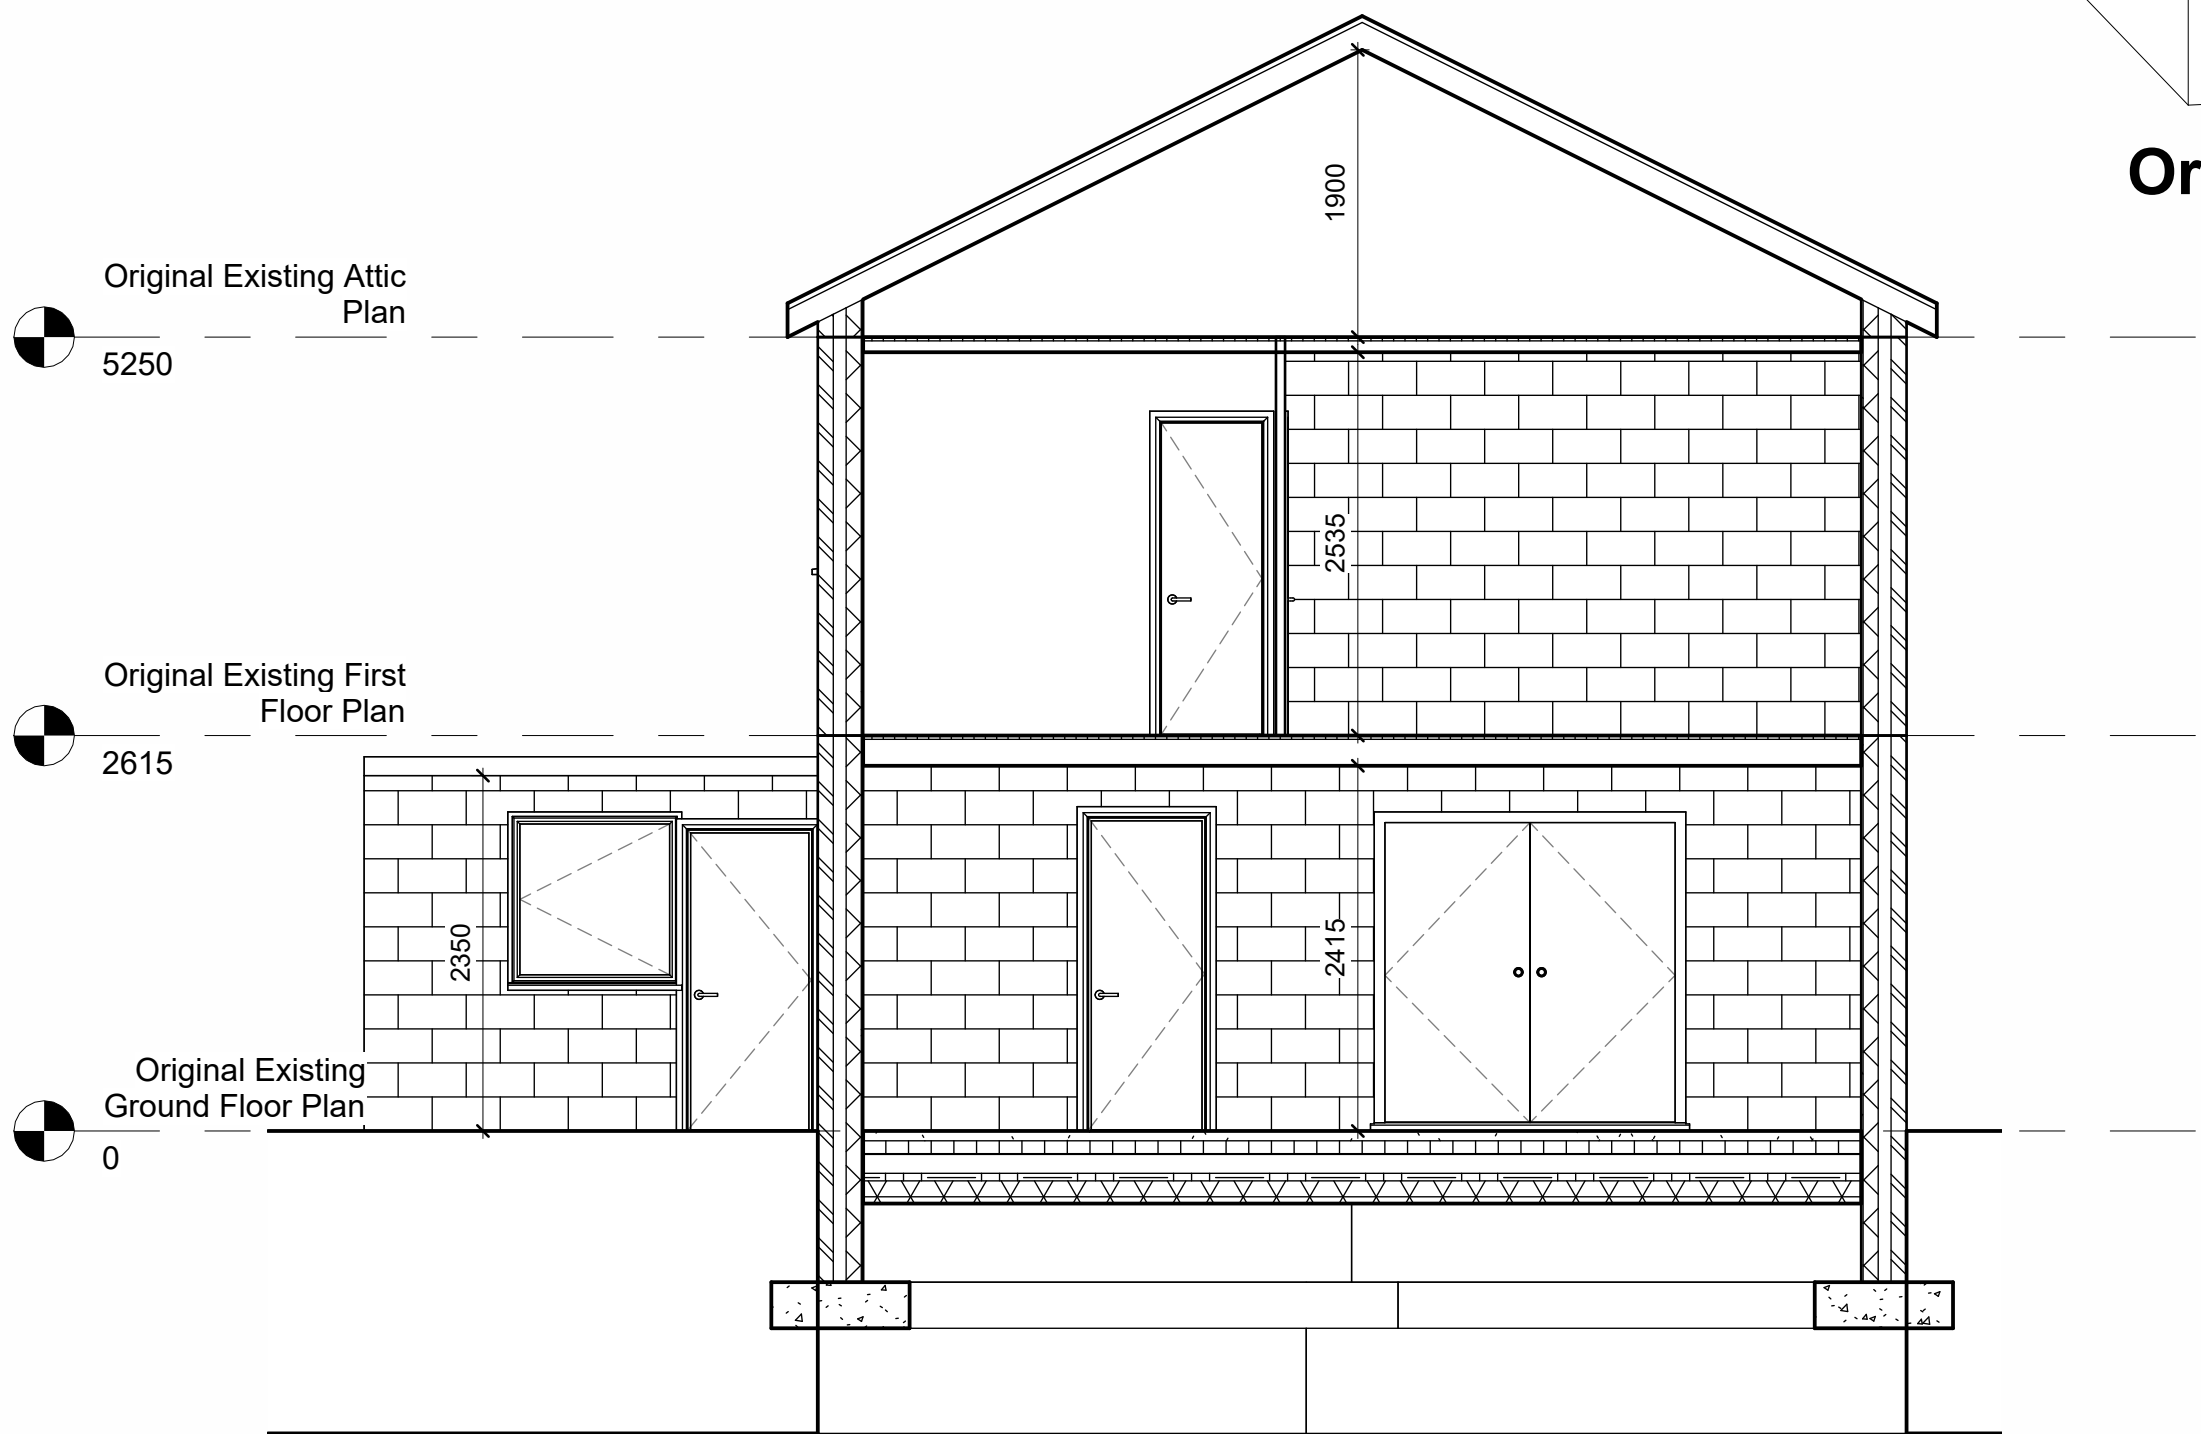

Original Existing Section A-A
1 : 50

Note:

All Dimensions Are Approximate
And TBC On Site By Contractor



Project Name
65 Springwood Hall Gardens, Huddersfield, HD1 4HA

Drawing Title:
Original Existing Attic Plan

Drawing Number: TR-A26-0402-002
Scale: As indicated@A1

Date: 08/10/26
Revision: Approver

Drawn By: AM
Checked by: JA

Reason For Issue:
Planning