



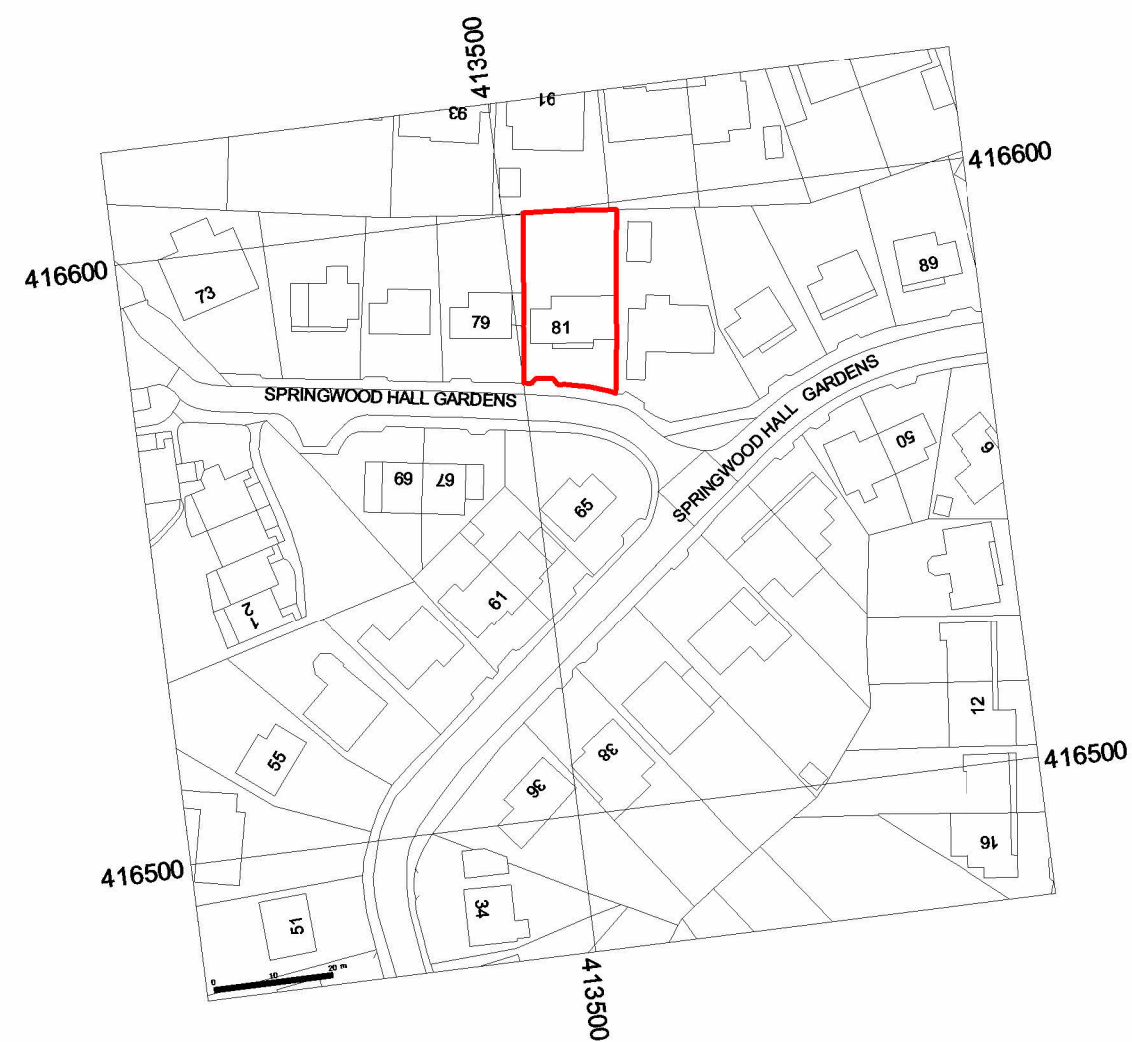

Location Plan
1 : 1250

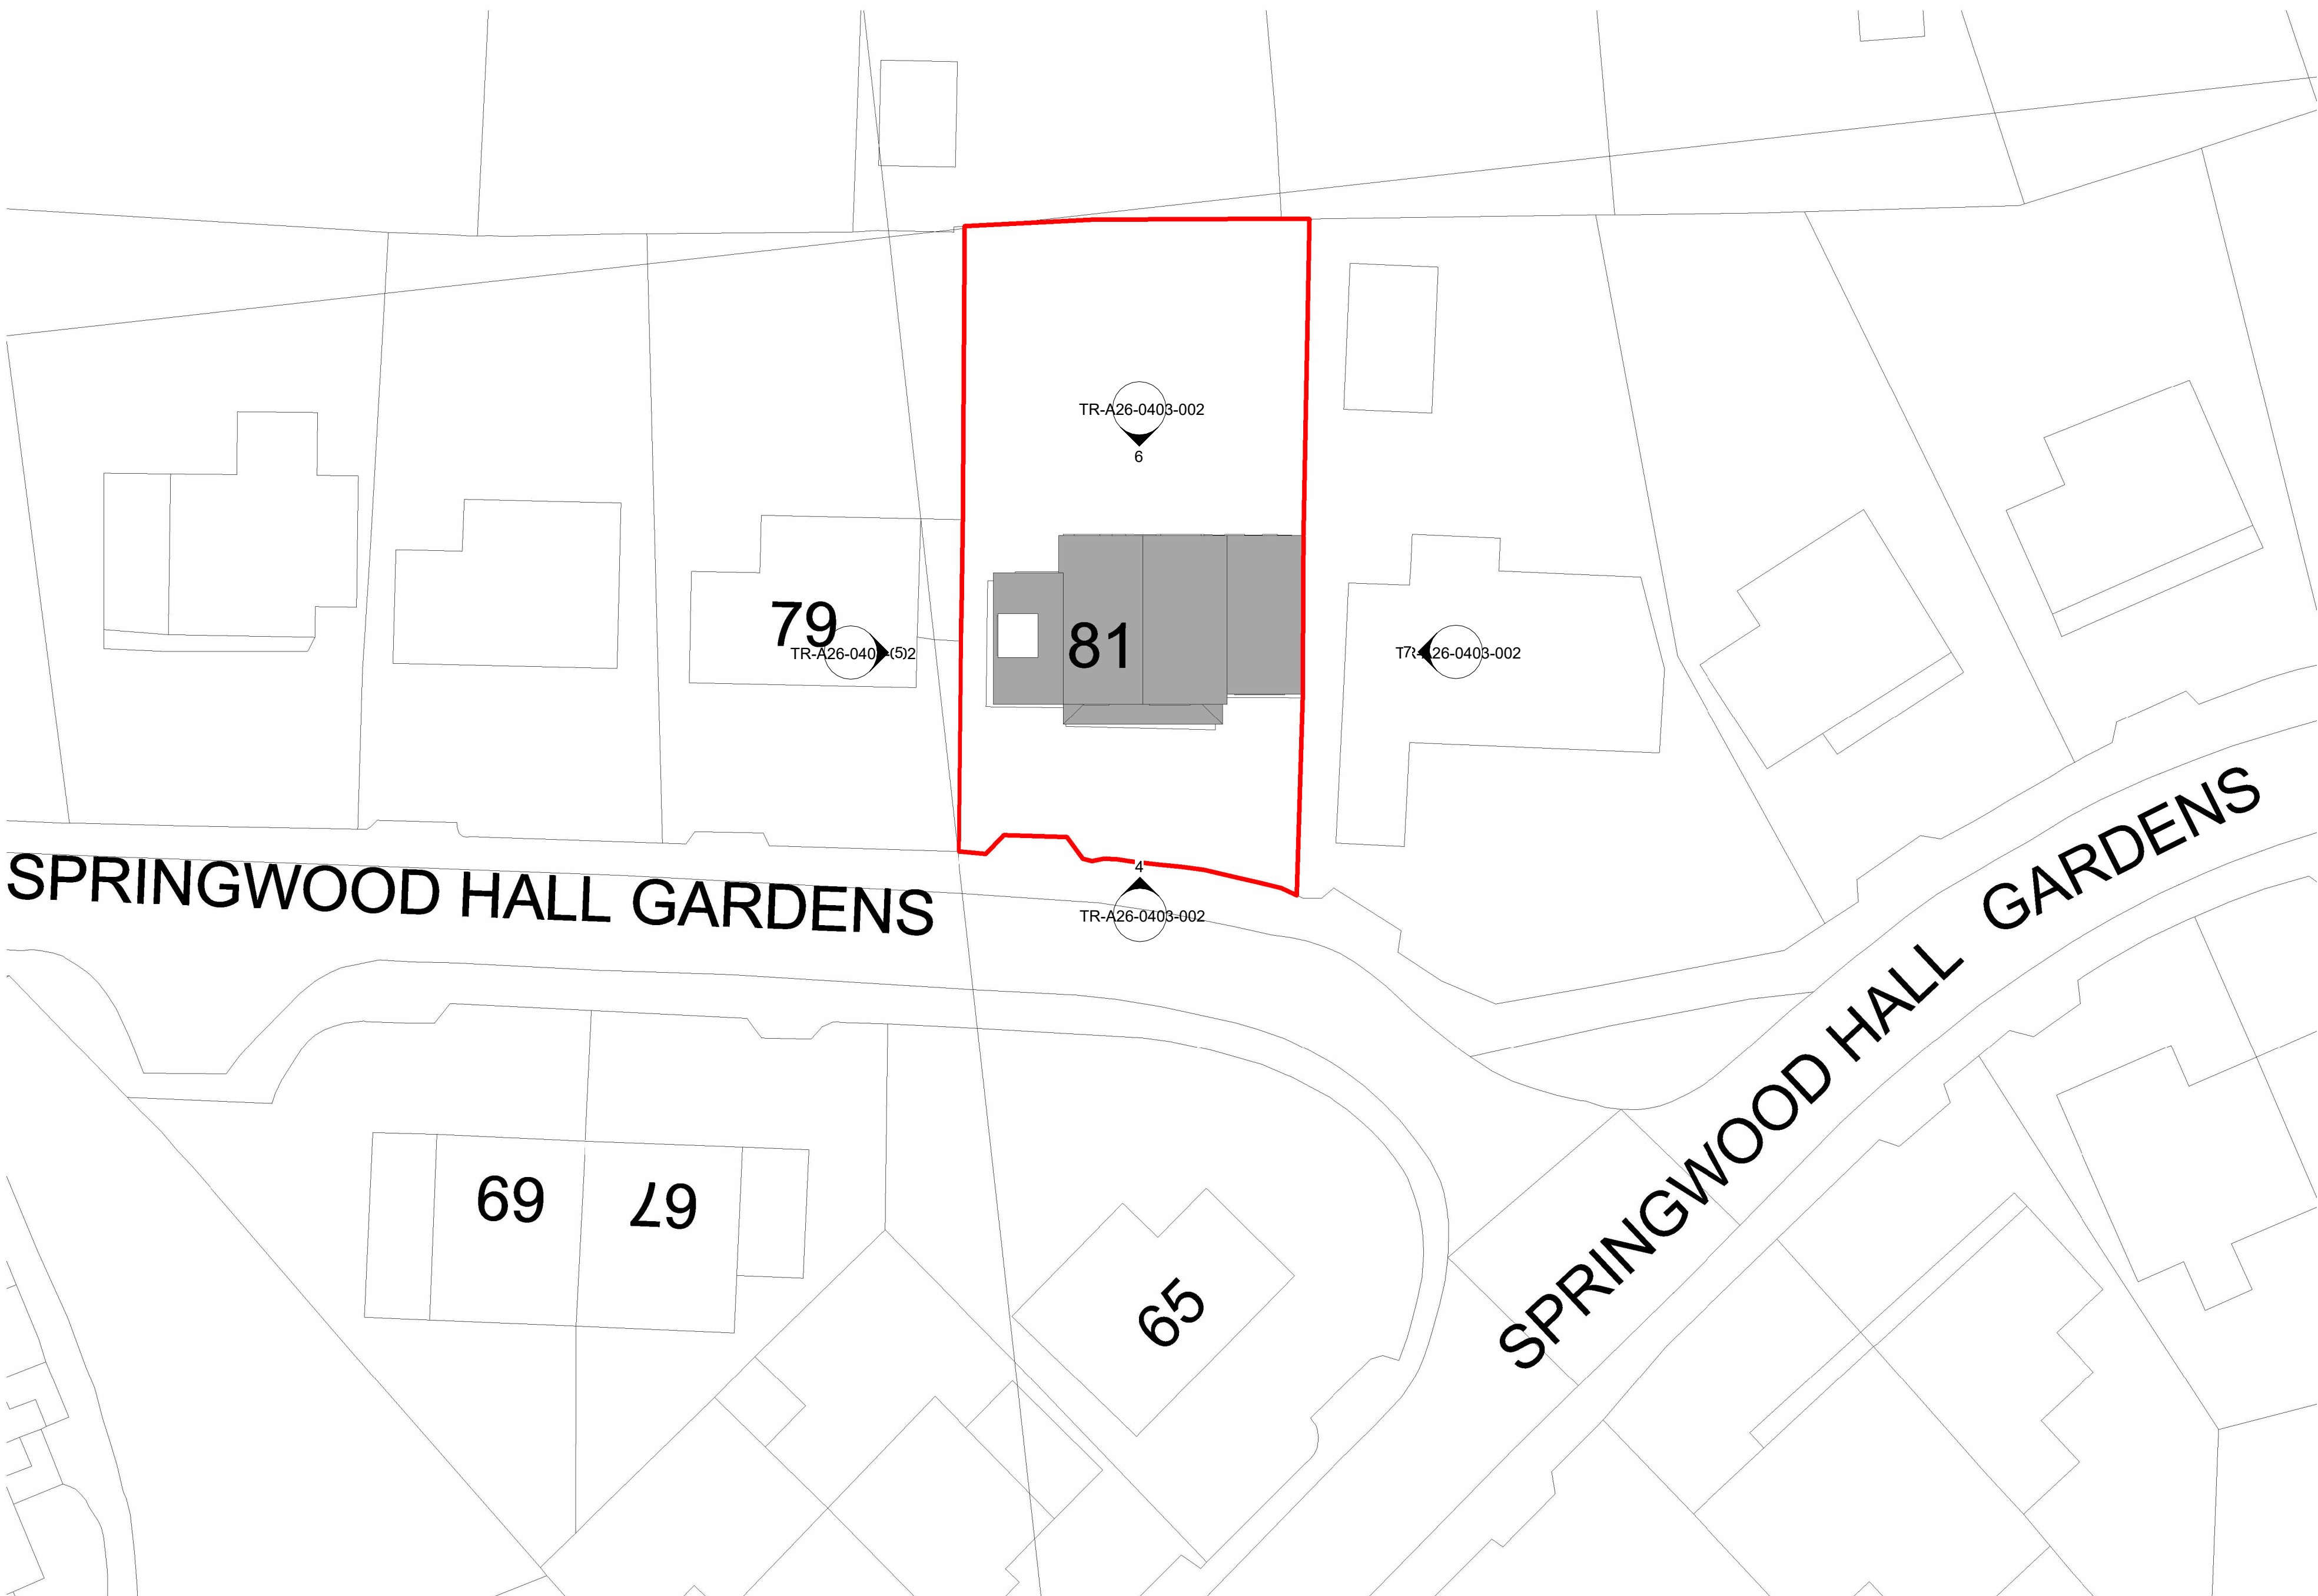

Original Existing Site Plan
1 : 200

Note:

All Dimensions Are Approximate
And TBC On Site By Contractor

TREND
ARCHITECTURE
T: 01484 941051
plan@trendarchitecture.co.uk
www.trendarchitecture.co.uk

Naeem Builder
81 Springwood Hall Gardens, Huddersfield, HD1
4HA

Drawing Title:
Location & Original Existing Site Plan

Drawing Number: TR-A26-0403-001
Scale: As indicated@A1

Date: 07/10/26
Revision: Approver

Drawn By: AM
Checked by: JA

Reason For Issue: