


Only figured dimensions should be used.


Scaled dimensions should be checked with the Architect.

This drawing together with the design, is the property and copyright of the Architect and must not be reproduced without written permission

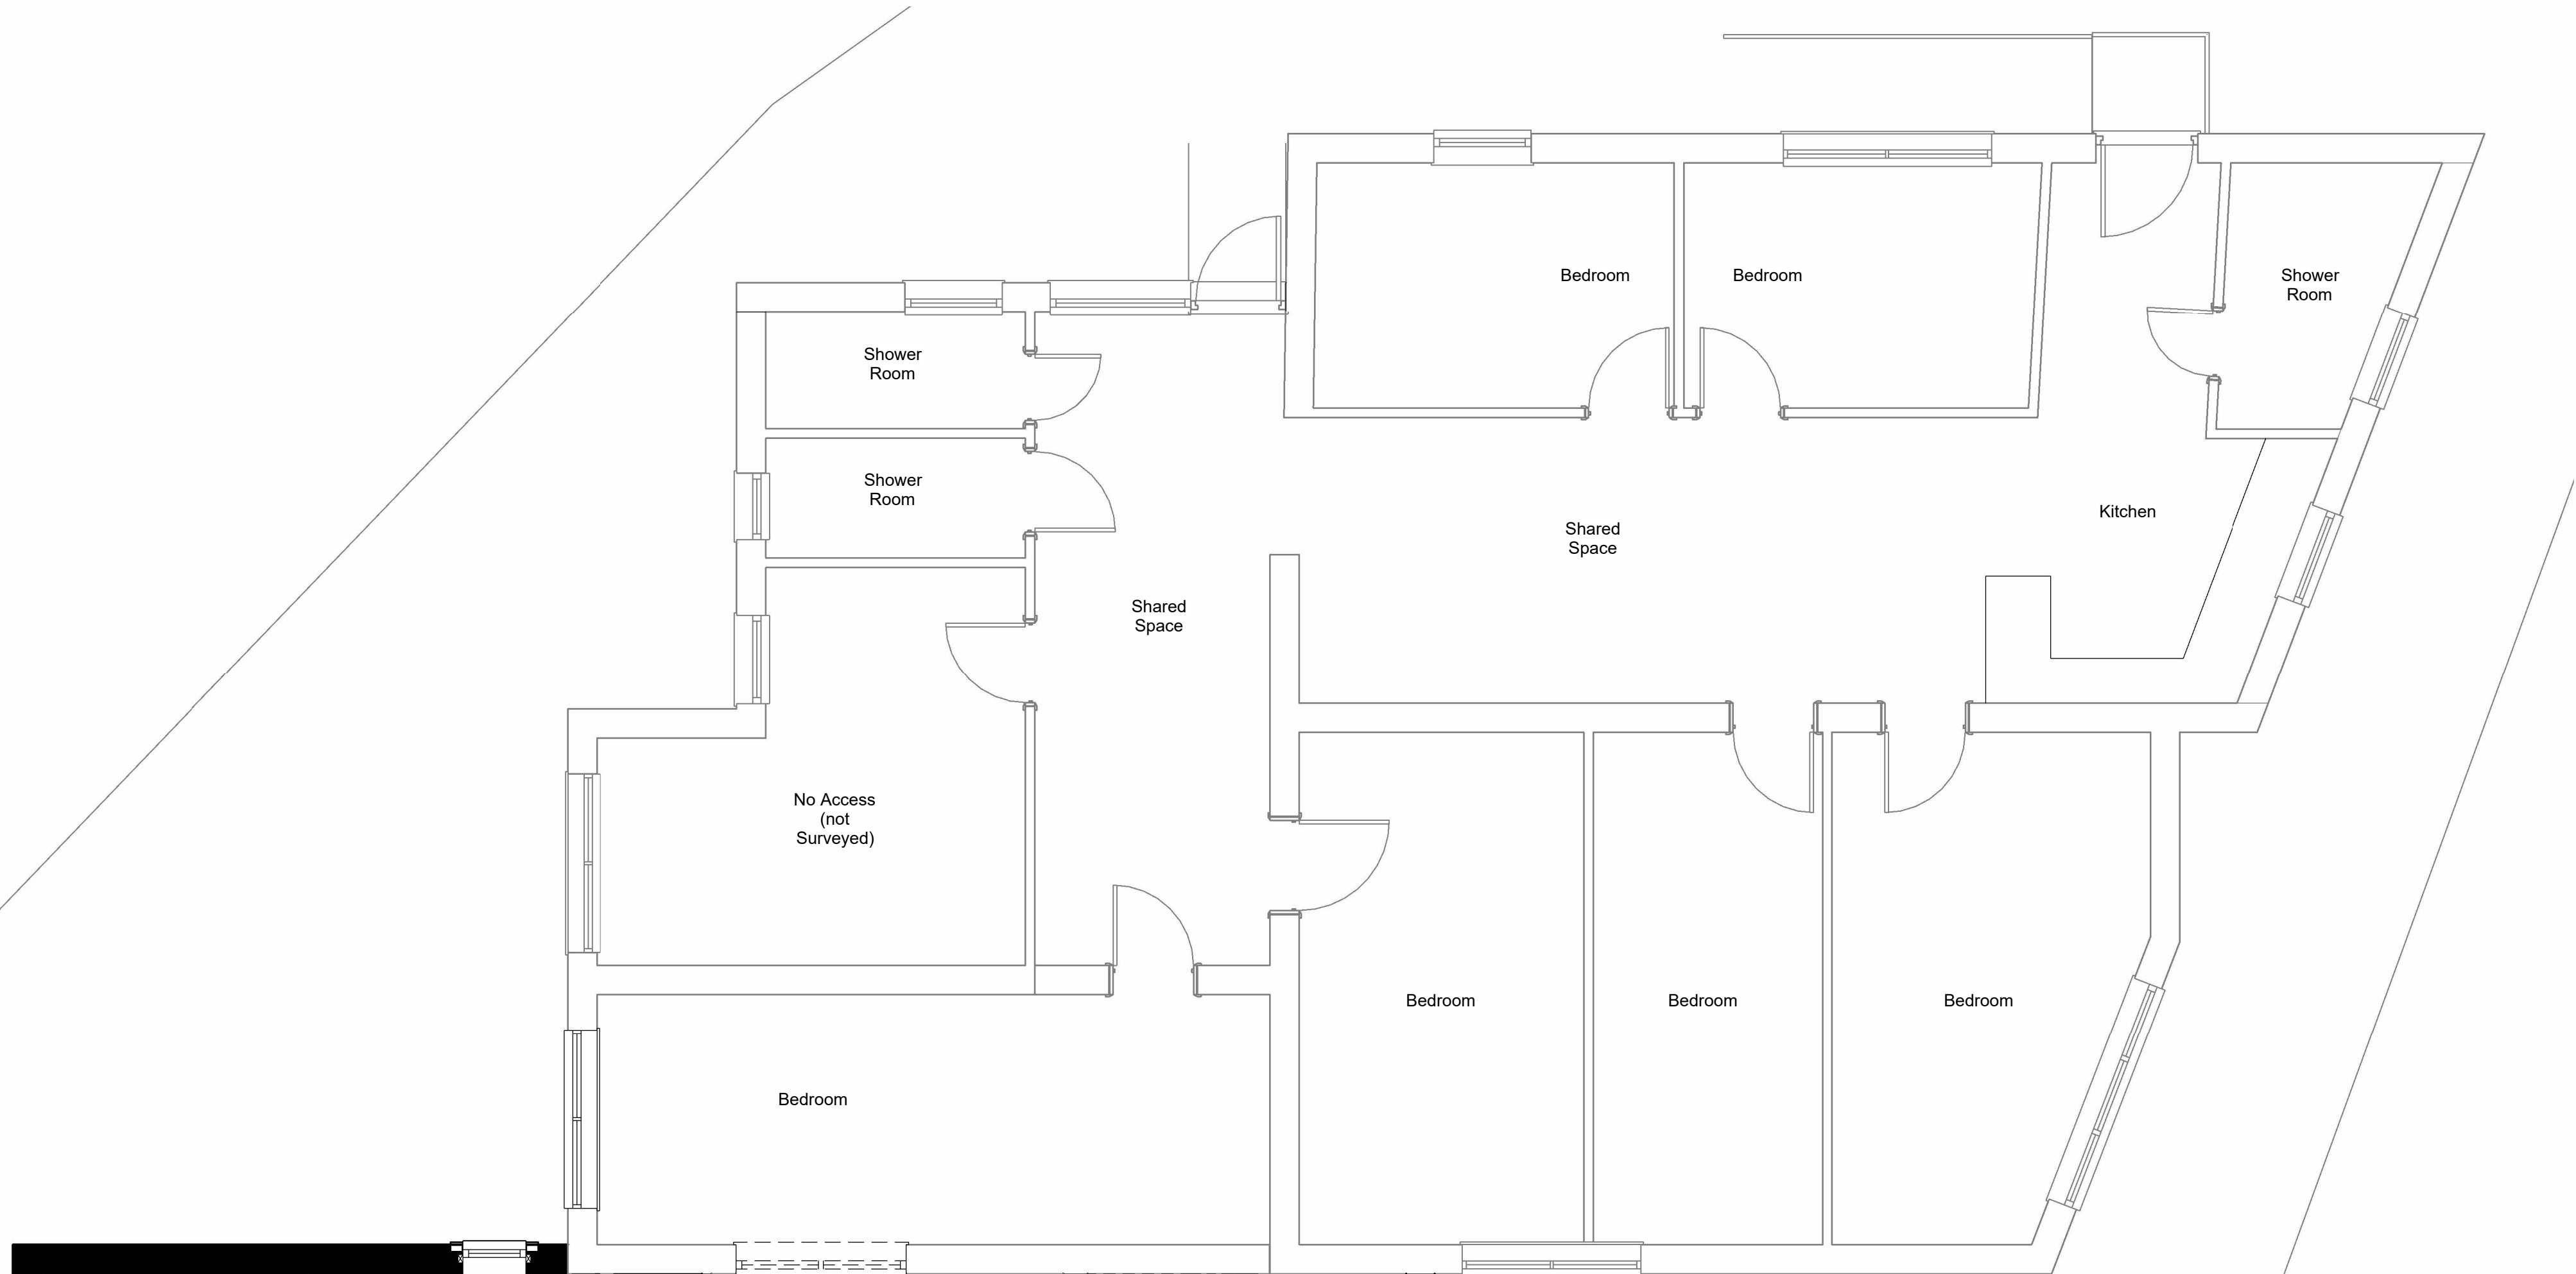

1 PROPOSED GROUND FLOOR PLAN  
1 : 50

| UNITS  | NO. OF BEDROOMS | NO. OF BED SPACES (PERSONS) | GROSS INTERNAL AREA (m <sup>2</sup> ) |
|--------|-----------------|-----------------------------|---------------------------------------|
| UNIT 1 | 4 BEDROOMS      | 6 PERSONS                   | 99 m2                                 |
| UNIT 2 | 4 BEDROOMS      | 6 PERSONS                   | 99 m2                                 |

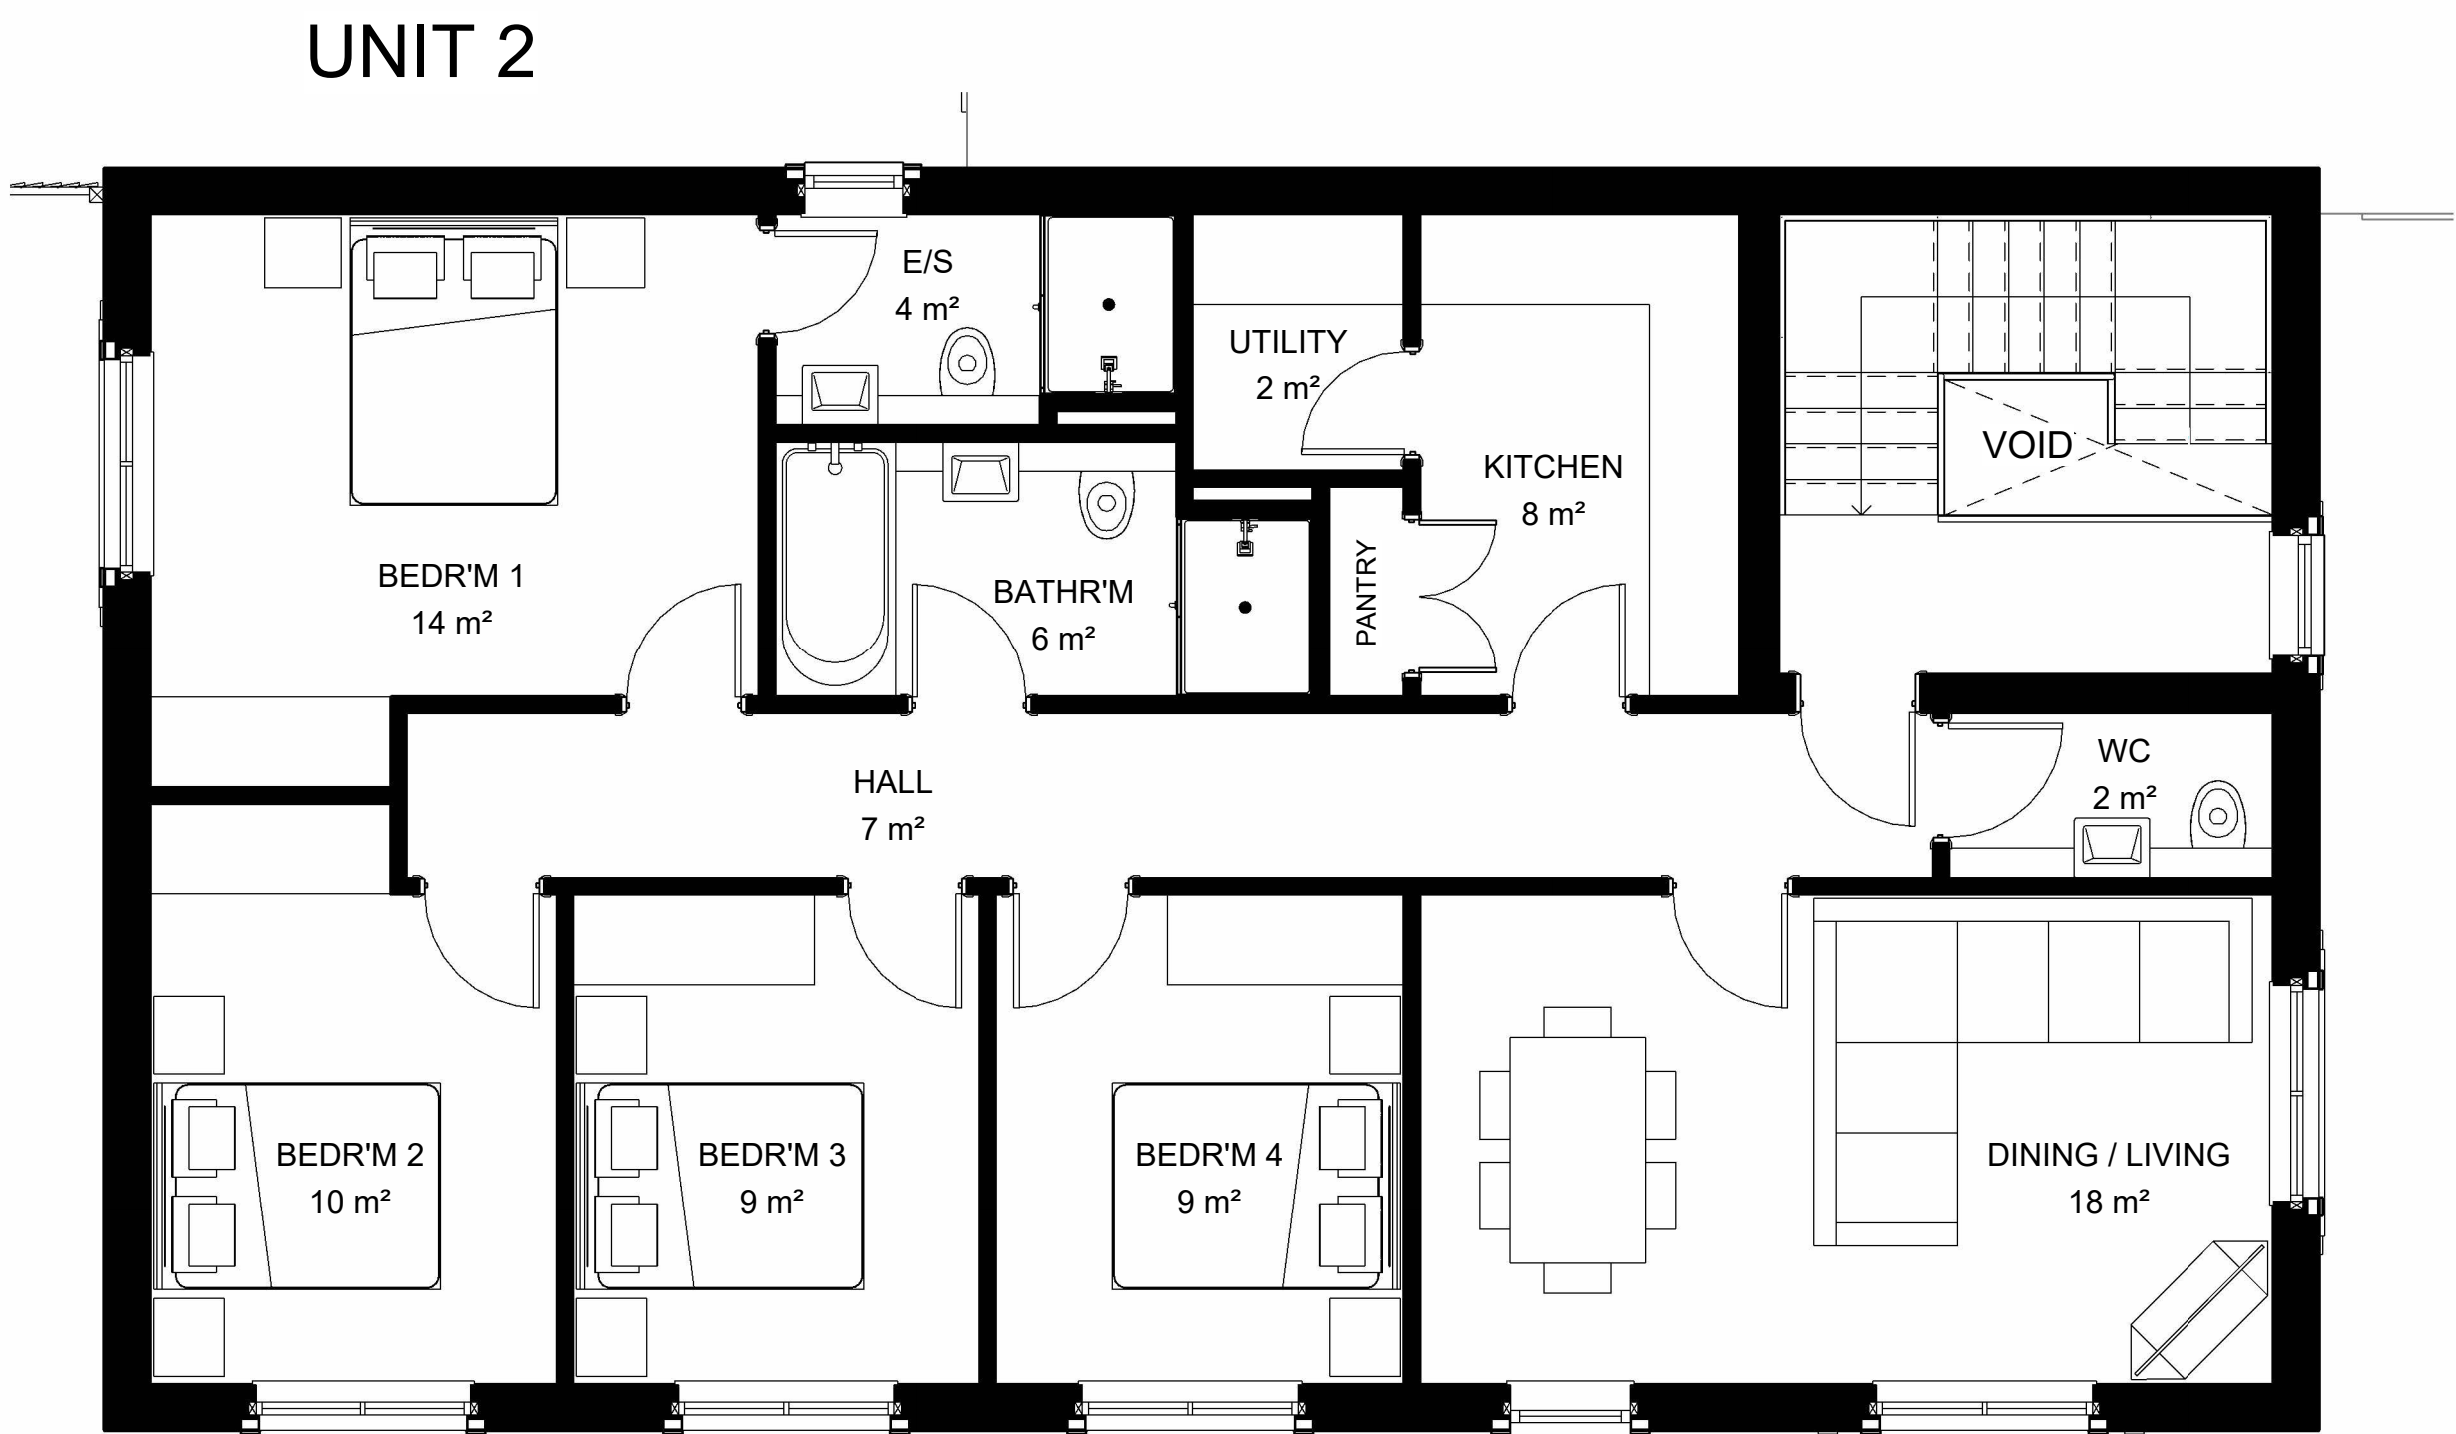

2 PROPOSED FIRST FLOOR PLAN  
1 : 50

|   |             |               |               |
|---|-------------|---------------|---------------|
| Rev No.   | Description | Drawn         | Date          |
| DO NOT SCALE OFF THIS DRAWING   |             |               |               |
| <b>ACUMEN</b><br>Designers & Architects   |             |               |               |
| acumenarchitects.co.uk   |             | 01484 546 000 |               |
| Headrow House, Old Leeds Road, Huddersfield, Huddersfield HD1 1SG   |             |               |               |
| Client   |             |               |               |
| MR ALI   |             |               |               |
| Project   |             |               |               |
| MILL ST, CROSSLAND MOOR   |             |               |               |
| Description   |             |               |               |
| PROPOSED FLOOR PLANS   |             |               |               |
| Drawing No   |             | Rev No        |               |
| 2870_(100)04   |             |               |               |
| Scale   | Date Drawn  | Drawn By      | Authorised By |
| 1 : 50 @ A1   | JAN 25      | HB            | JC            |
| Purpose of Issue   |             |               |               |
| Planning <input checked="" type="radio"/> Building Regs <input type="radio"/> Tender <input type="radio"/> Construction <input type="radio"/> Comment <input type="radio"/> Info <input type="radio"/> |             |               |               |