


Only figured dimensions should be used.
Scaled dimensions should be checked with the Architect.
This drawing together with the design, is the property and copyright of the Architect and must not be reproduced without written permission

012345


GRAPHIC SCALE: 1:100

012345

GRAPHIC SCALE: 1:50

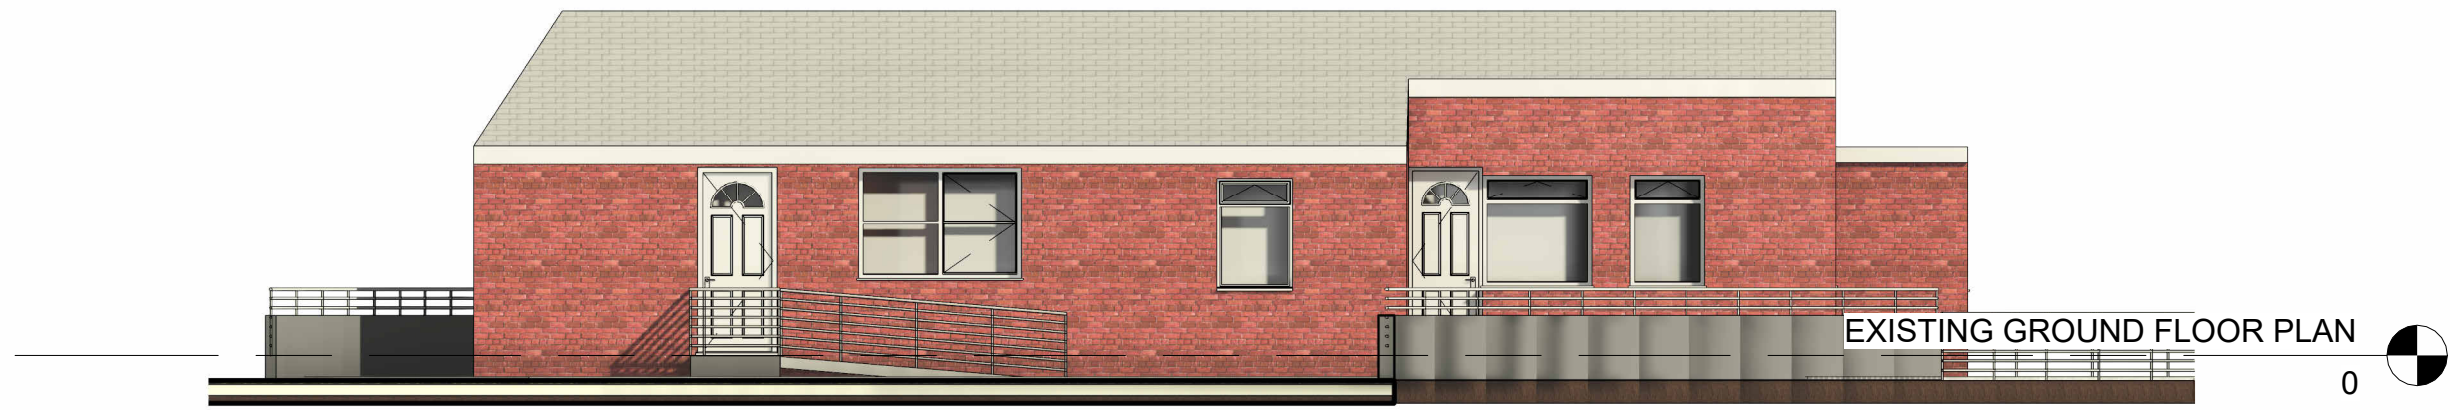

1 FRONT ELEVATION - NORTH WEST
1 : 100

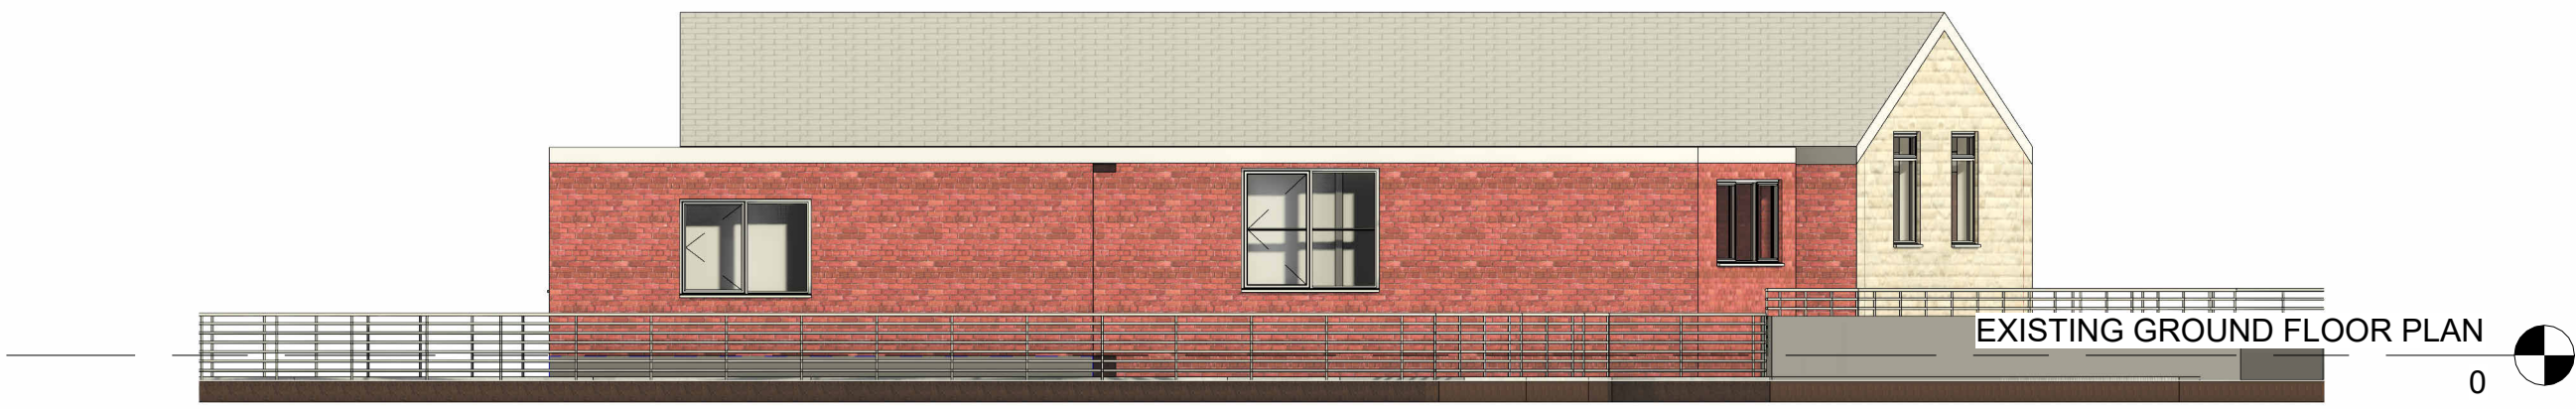


3 REAR ELEVATION - SOUTH EAST
1 : 100



2 SIDE ELEVATION - NORTH EAST
1 : 100



4 SIDE ELEVATION - SOUTH WEST
1 : 100

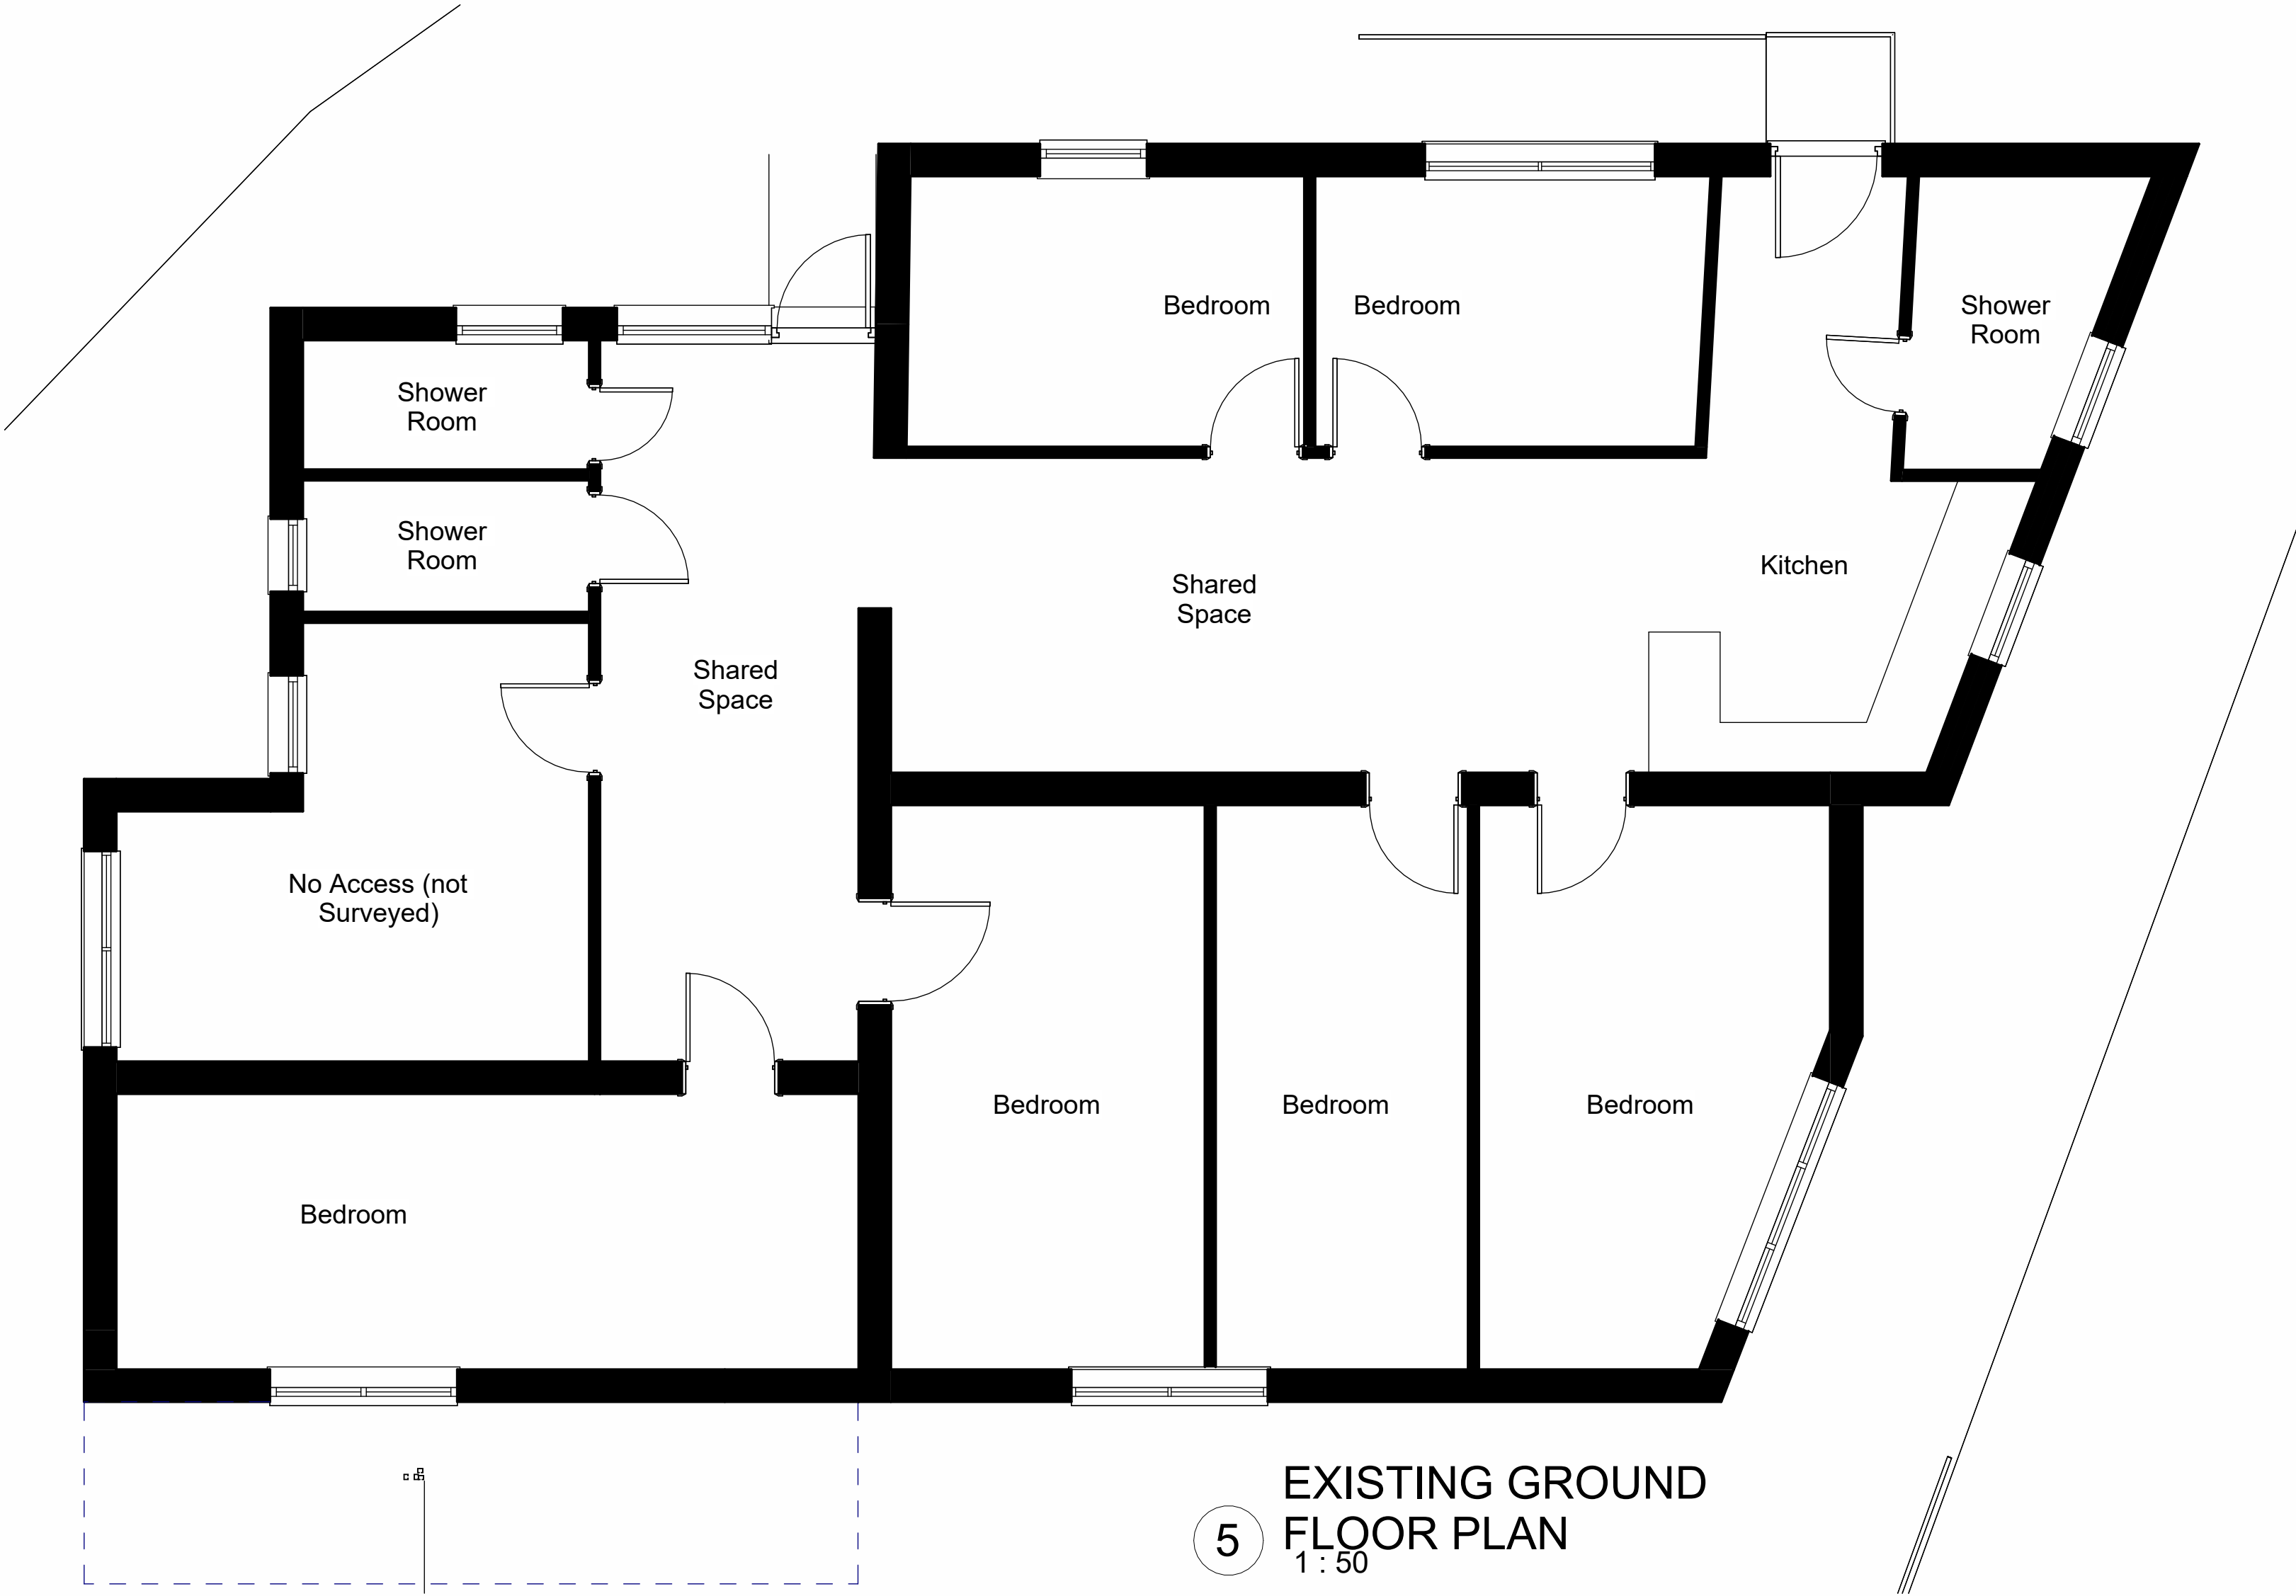

5 EXISTING GROUND FLOOR PLAN
1 : 50

Rev No.	Description	Drawn	Date
DO NOT SCALE OFF THIS DRAWING			
ACUMEN Designers & Architects			
acumenarchitects.co.uk		01484 546 000	
Headrow House, Old Leeds Road, Huddersfield, Huddersfield HD1 1SG			
Client MR ALI			
Project MILL ST, CROSSLAND MOOR			
Description EXISTING FLOOR PLAN AND ELEVATIONS			
Drawing No 2870_(100)02		Rev No	
Scale As indicated	Date Drawn JAN 25	Drawn By AO	Authorised By JC
Purpose of Issue Planning ☒ Building Regs ☐ Tender ☐ Construction ☐ Comment ☐ Info ☐			