




FRONT ELEVATION
1:100


SIDE ELEVATION
1:100

REAR ELEVATION
1:100

SIDE ELEVATION
1:100

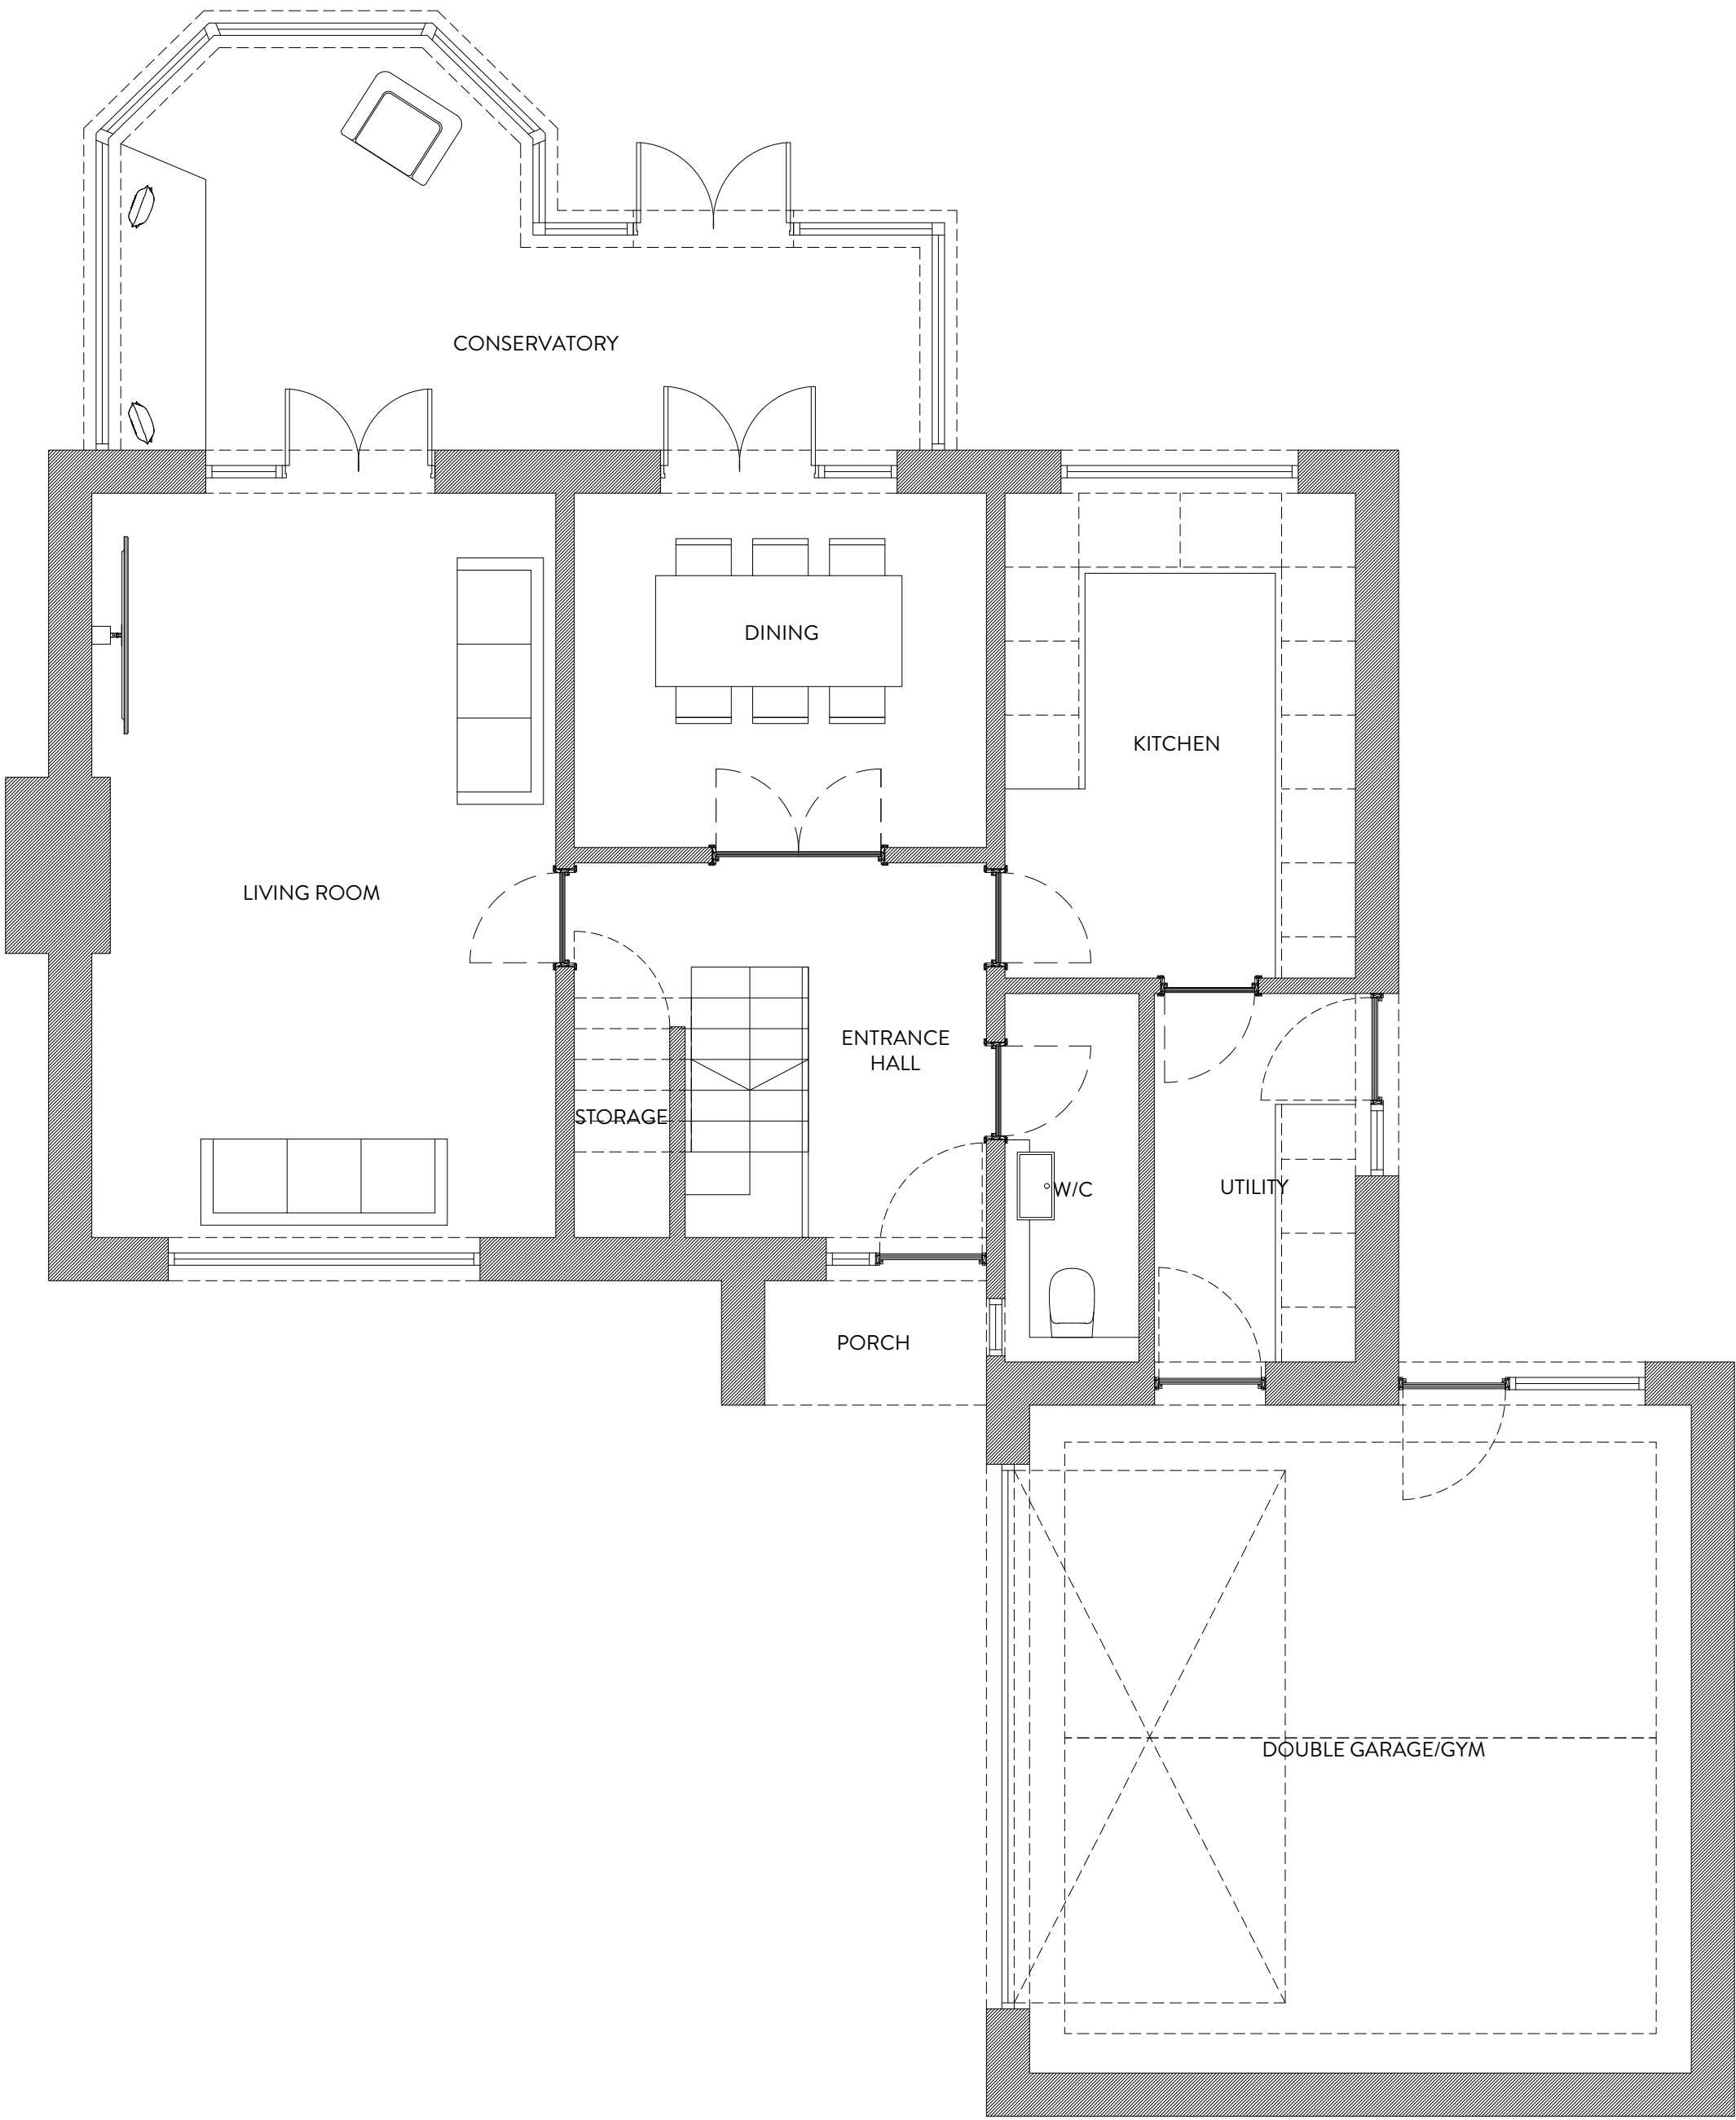

GROUND FLOOR PLAN
1:50

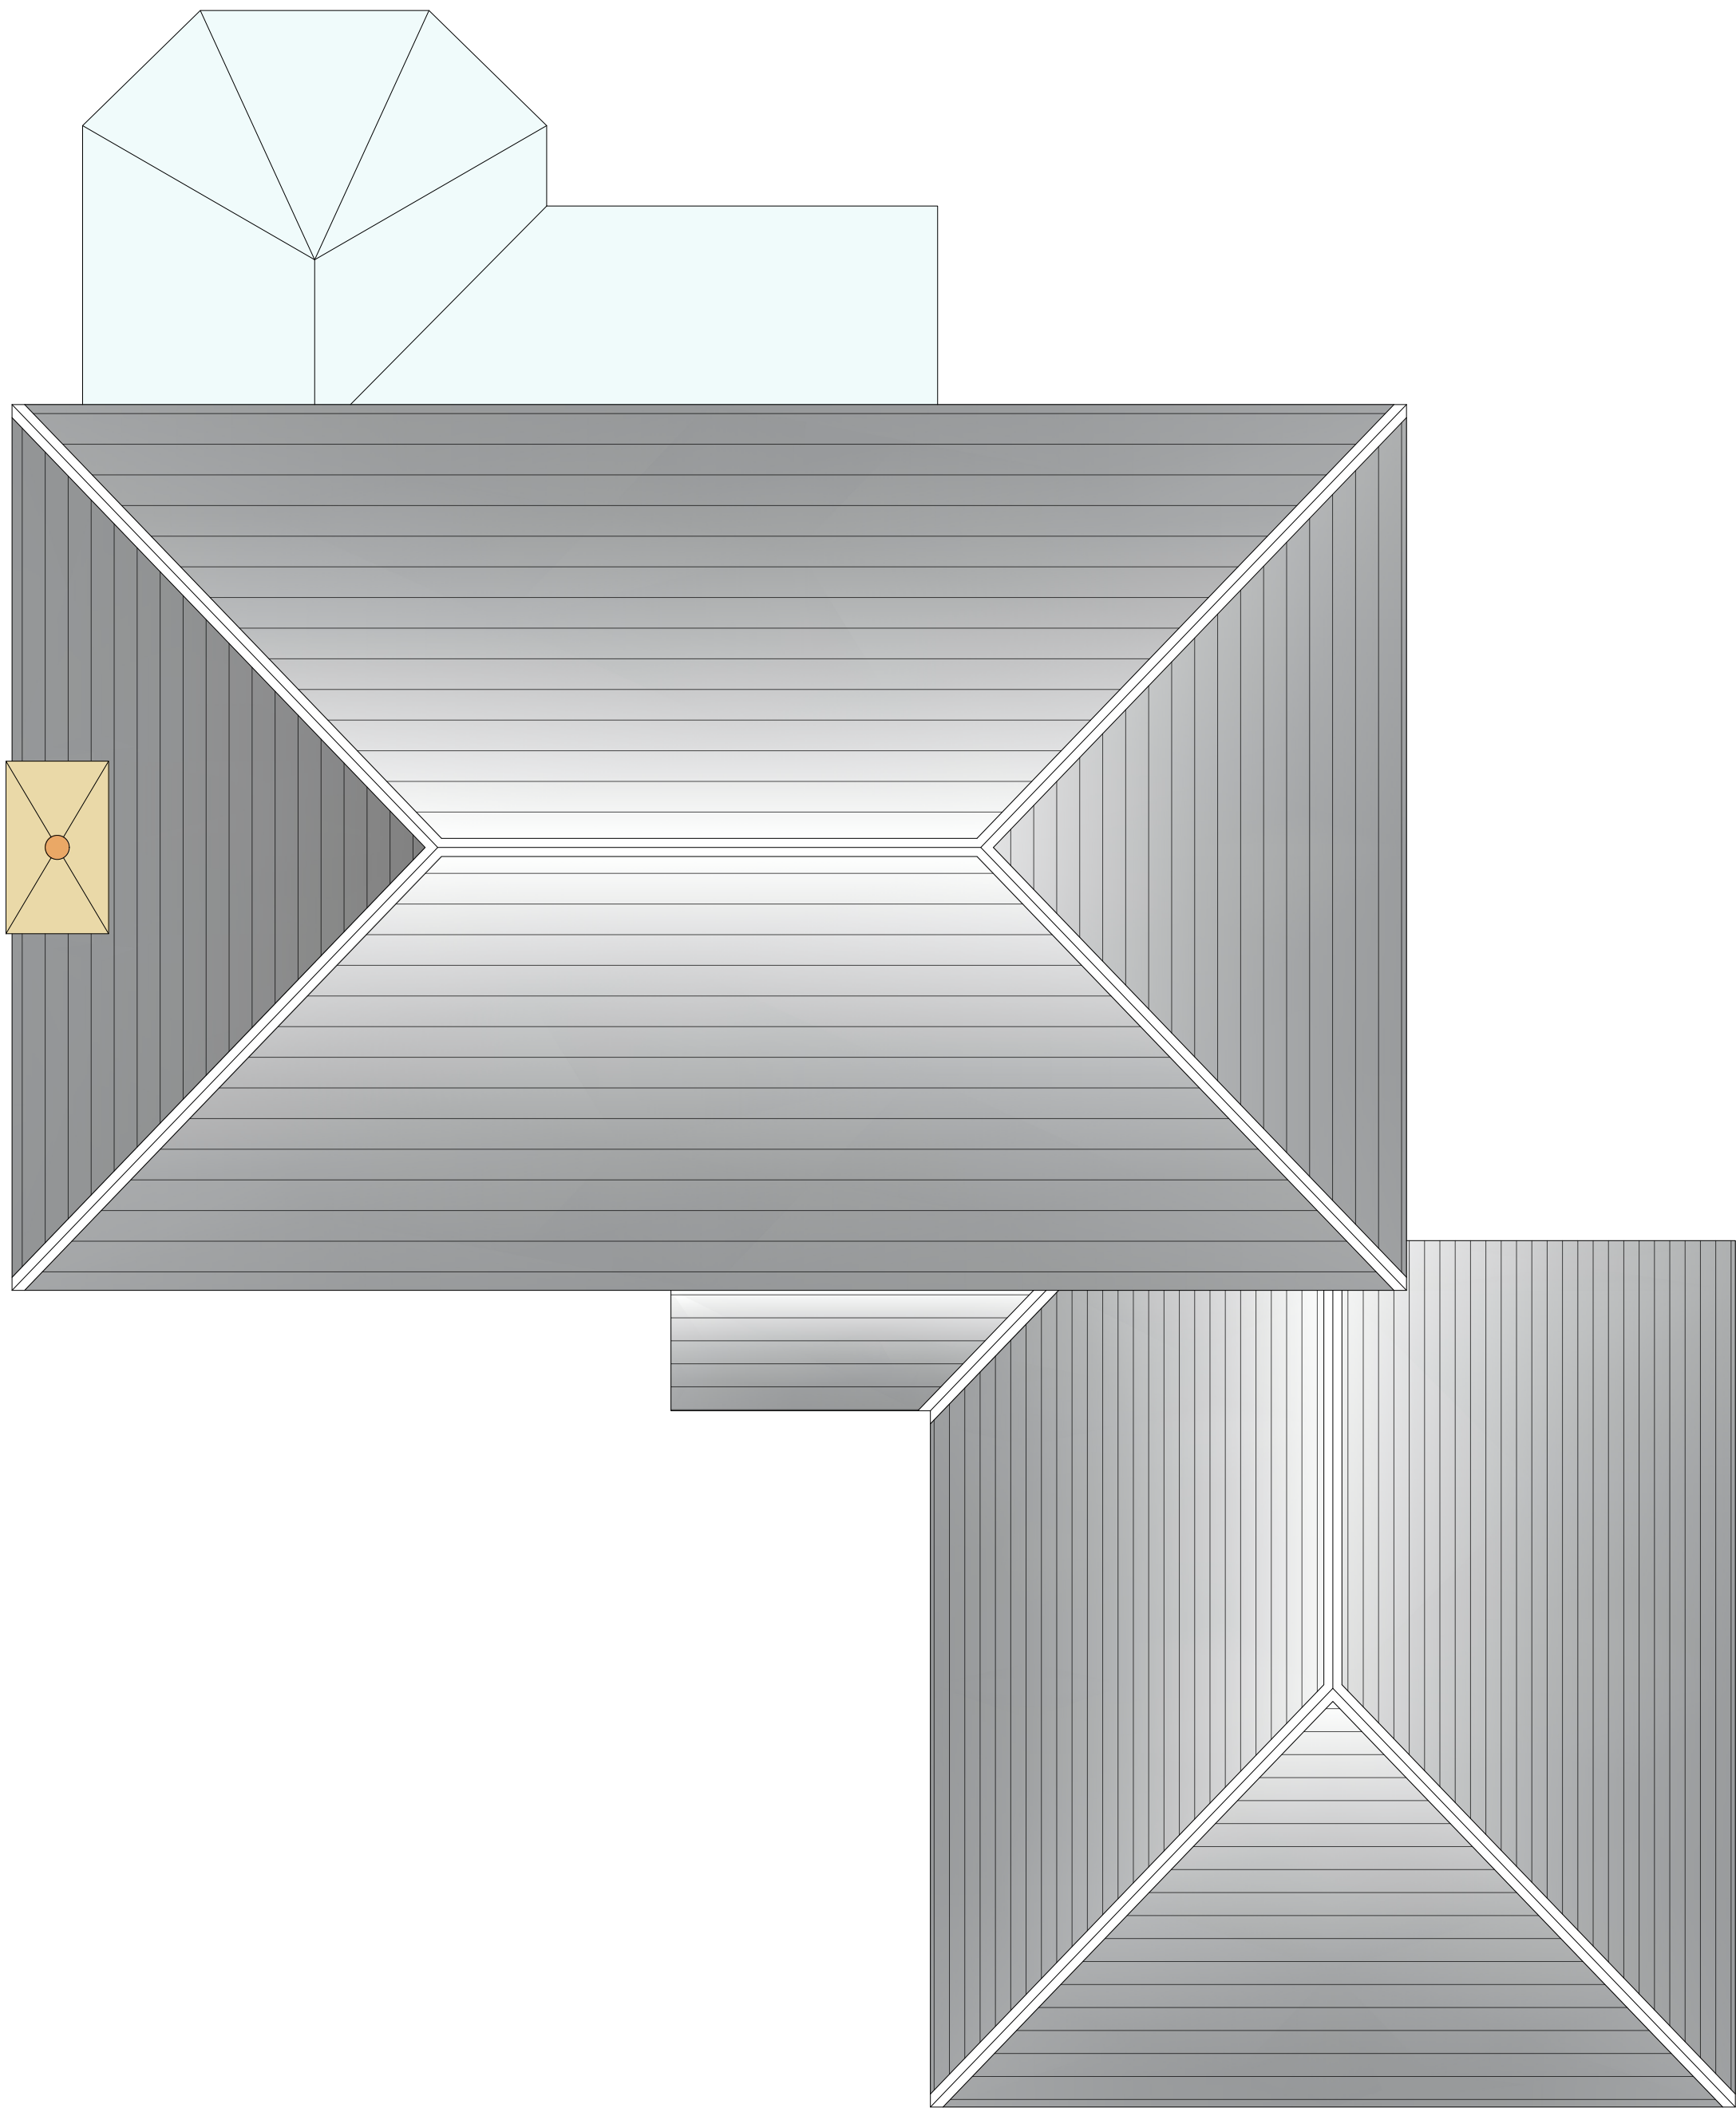

ROOF PLAN
1:50



REVISION	DESCRIPTION	DATE	NOTES

STATUS PLANNING DRAWING		PROJECT TITLE 30, INGLEWOOD AVENUE, HUDDERSFIELD	
DRAWING TITLE ORANGE DESIGN STUDIO. ARCHITECTURAL PRACTICE		EXISTING GA	
SCALE 1:50/ 1:100	DRAWN EC	CHECKED JH	PROJECT REFERENCE ODS_26-1136
PAPER SIZE A1	DWG NUMBER (EX)001	DATE 20/04/26	REVISION 1
CLIENT ADIL HUSSAIN			