


Linked File Name	Project Status	Author	Date Issued
SRP1134-ACE-01-00-M-O-0001	RIBA Stage 3: Spatial Coordination	website@airedale-group.co.uk	28/10/2025
SRP1134-DML-01-ZZ-M-O-0001	Project Status		Issue Date
SRP1134-HEX-ZZ-ZZ-M-C-0001	RIBA Stage 4: Technical Design	bim@hexaconsulting.co.uk	Issue Date
SRP1134-HEX-ZZ-ZZ-M-C-0001 - Structural Model P03	Project Status		Issue Date
SRP1134-HNS-01-ZZ-M-Z-0001-ME P Model P02 (1)	RIBA Stage 4: Technical Design		
SRP1134-INV-01-ZZ-M-O-0001_Gomersal P06	Construction		
SRP1134-ONE-00-EX-M-L-0001-P07 LandscapeModel	RIBA Stage 3: Spatial Coordination	Studio@one-environmental.co.uk	Issue Date
SRP1134-RPS-01-ZZ-M-Z-0098-Native Building Services Model	RIBA Stage 3: Spatial Coordination		Issue Date
SRP1134-SPZ-ZZ-ZZ-M-O-0002	RIBA Stage 4: Technical Design	Karri White	
St Marys Forma Topo Only	Project Status		Issue Date

reserved for consultant / supplier disclaimer

0m 2m 4m 6m 8m 10m

SCALE 1:100 @ A1

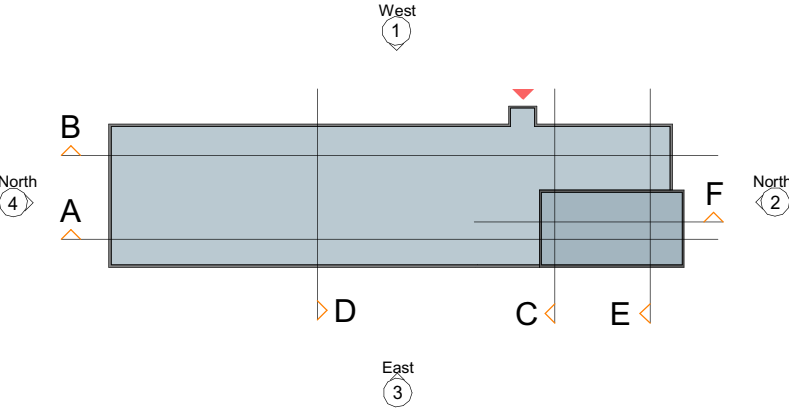

West Elevation (Front)
1 : 100

Materials Key

1. Fibre cement cladding **GREEN - 51301**

2. Brick slip cladding - **Buff (Feldhaus 286NF or Similar) with; R340-KS 7/563 mortar (or similar) colour - Mortar Colour TBC**

3. Dark grey Samametal parapet trim (**RAL 7021**)

4. School Logo / Signage (**RAL 7021/7035**)

5. Brick slip cladding - **BLACK (AAHRUS Anthracite or Similar) with; R340-KS 9/314 mortar colour - Mortar Colour TBC**

6. PPC aluminium curtain walling/ intergrated doors (**RAL 7021**)

7. PPC aluminium windows/doors (**RAL 7021**)

8. External metal access stair

Notes: Windows to be openable and restricted to suit Building Services ventilation strategy. Colours to be chosen from the manufacturers standard colour range.

P07	17.09.26	Amendment Stofix Co-ordination
P06	09.09.26	Revision to brick bond around windows – stacked to stretcher bond.
C02	02.09.26	End of Stage 4 Issue
P05	06.05.26	Final CP Issue
P04	20.03.26	Planning Issue
C01	09.02.26	End of Stage 3 Issue
P03	20.01.26	Touchpoint D Amendments
P02	29.10.25	Draft CP Submission
P01	06.10.25	First issue - For information ONLY

REV DATE DESCRIPTION

CLIENT



CONTRACTOR



CONSULTANT



PROJECT

Gomersal St Mary's Primary School

DRAWING TITLE

Elevations - Sheet 1 of 2

DRAWING PURPOSE

DRAWN BY	DATE	CHK'D BY	SCALE				MEDIA	
JHD	17.09.26	MMO	As indicated				A1	
CONTRACT DRAWING REFERENCE		STAGE:	1	2	3	4	5	6
		ISSUE:			Yes	Yes		
UNICLASS CODE	DEIR NUMBER	DEIR NAME						
PM_40_40_27	194	General Arrangement Building Elevations						
PROJECT - ORIGINATOR - ZONE - LEVEL - TYPE - ROLE - NUMBER								REVISION

SRP1134-PEV-01-ZZ-D-A-3100

P07



South Elevation (RHS)
1 : 100