


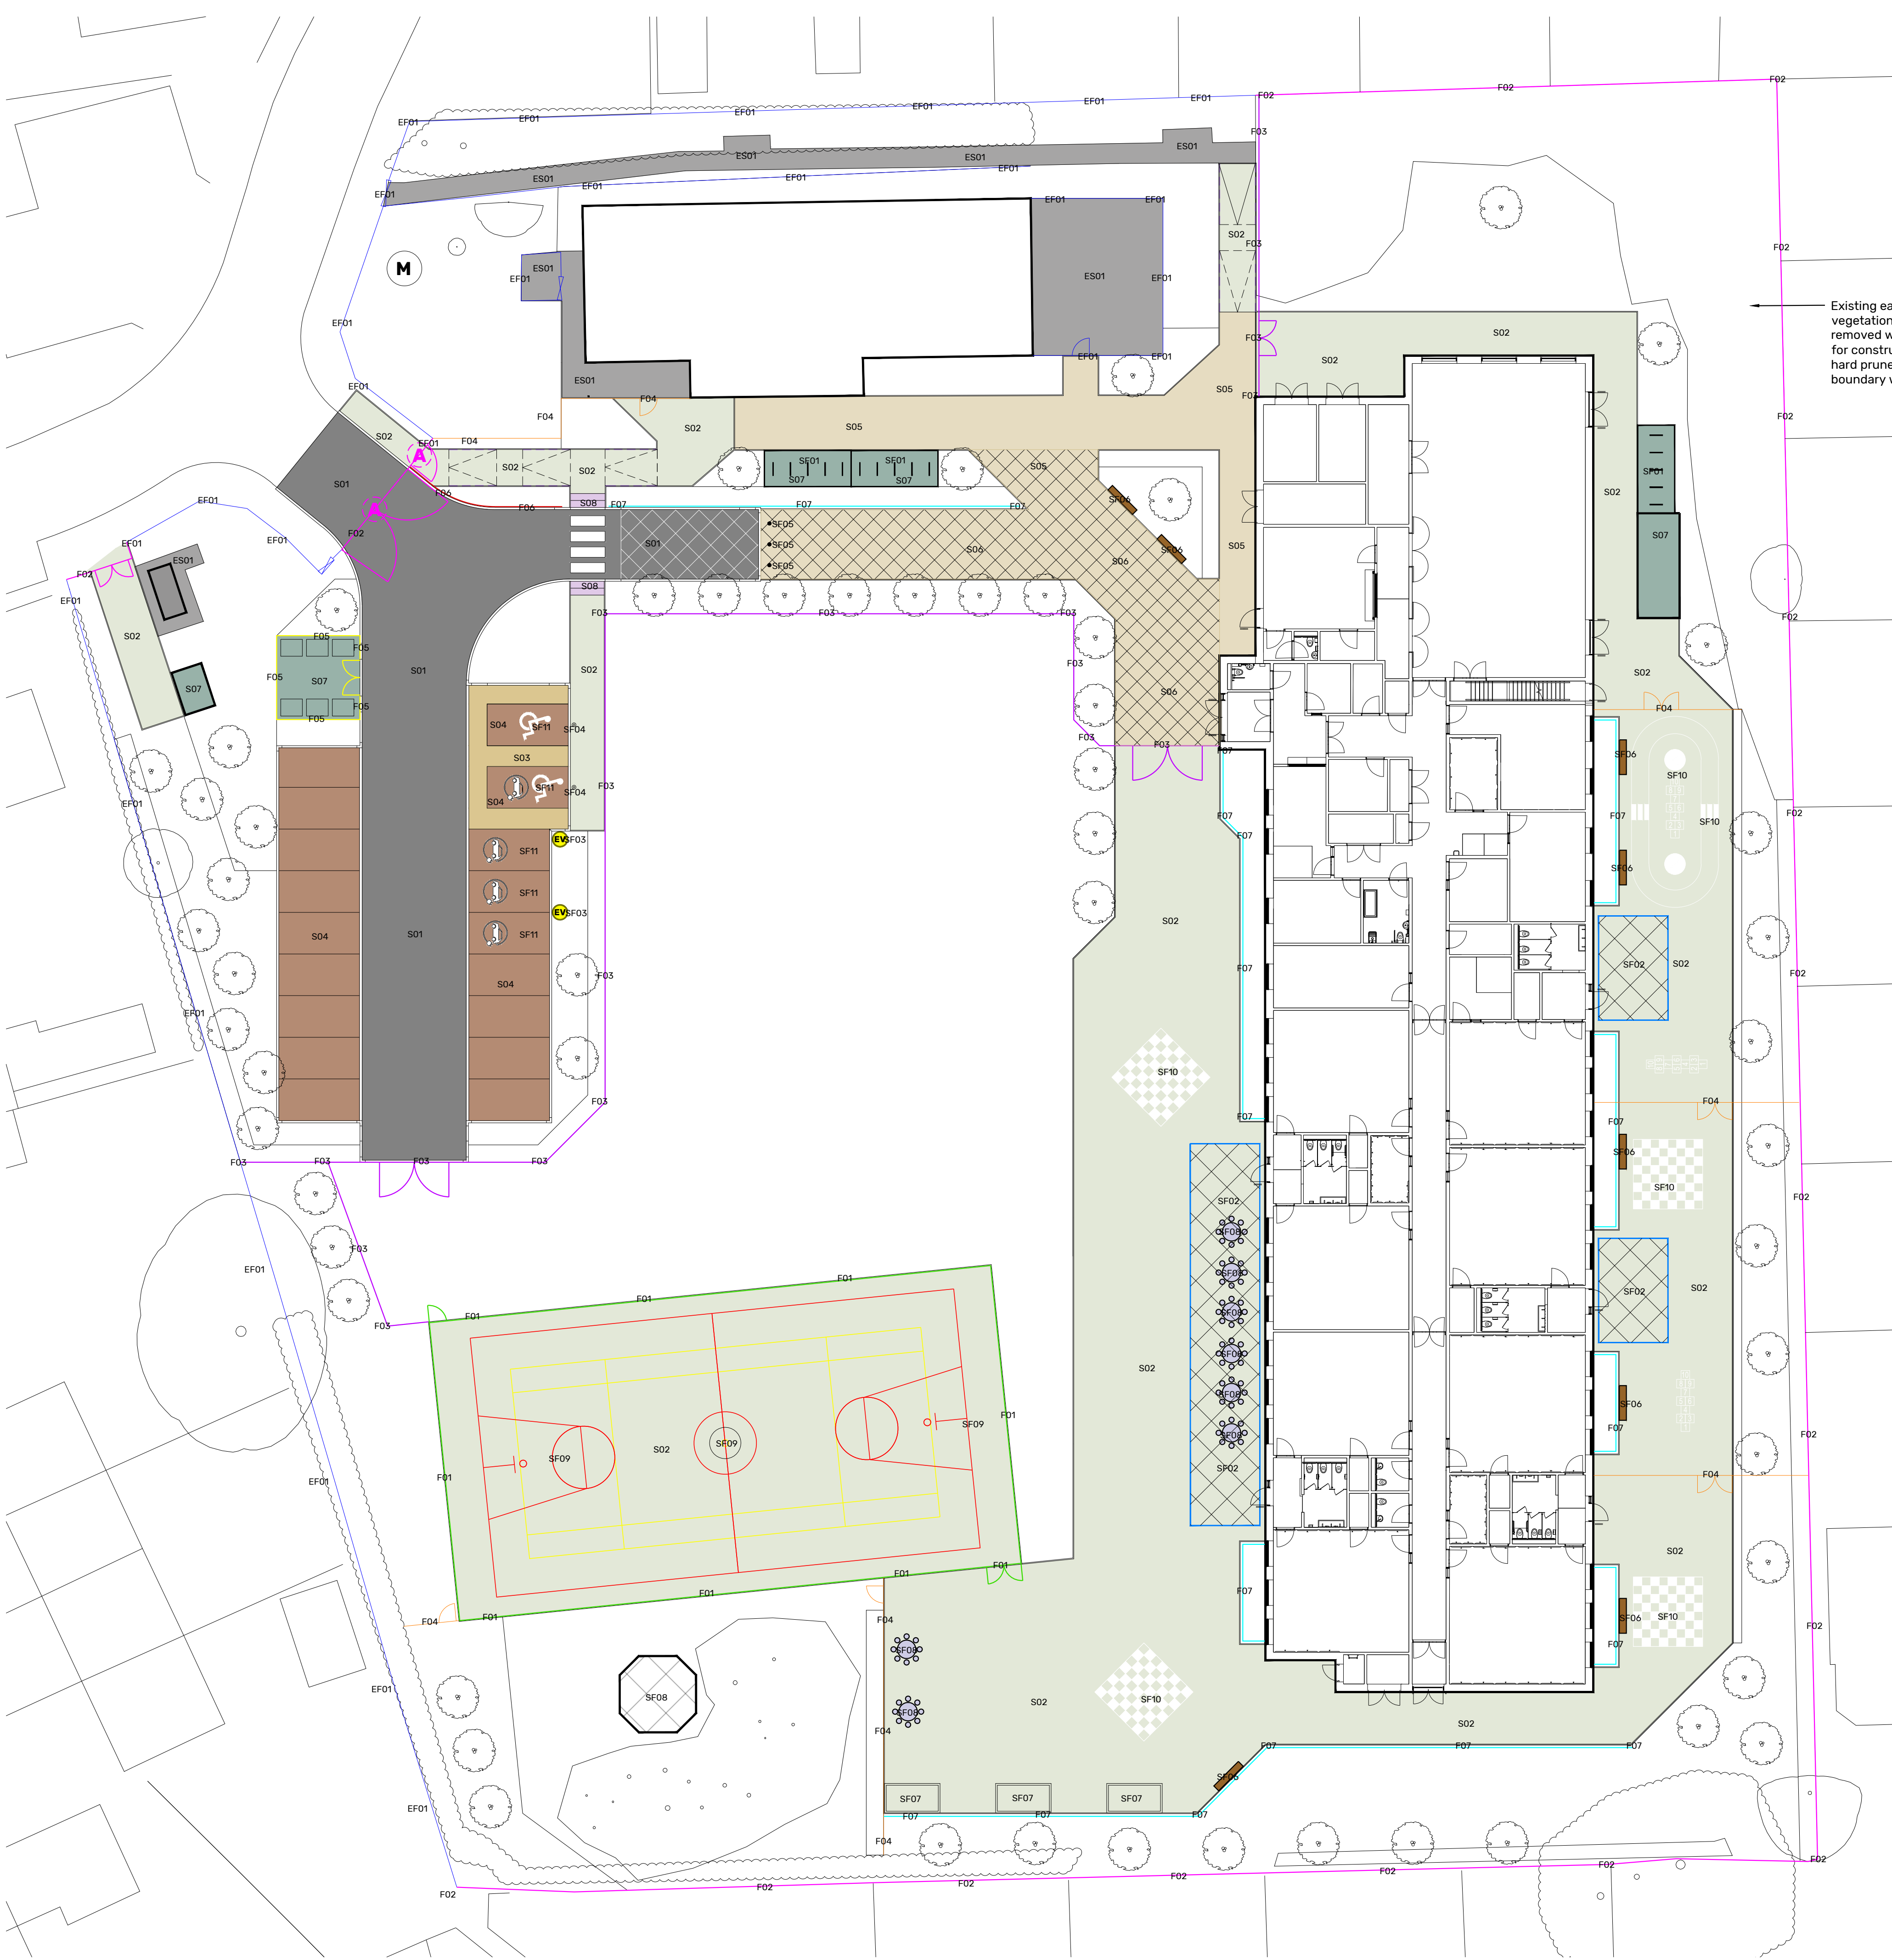

- S01** Asphalt Concrete [Vehicular Grade]
- S02** Asphalt Concrete [Pedestrian Grade]
- ES01** Retained Existing Asphalt Concrete
[Subject to condition/temporary works]
- S03** PCC Concrete Block Paving Type 1 [Permeable]
Product: Marshalls Priora Permeable Block Paving
Colour: Natural. Size: 200x100x80mm. Bond: Stretcher
- S04** PCC Concrete Block Paving Type 2 [Permeable]
Product: Marshalls Priora Permeable Block Paving
Colour: Brindle. Size: 200x100x80mm. Bond: Stretcher
- S05** PCC Concrete Block Paving Type 3
Product: Marshalls Lunar Paving
Colour: Lunar Rosa. Size: 400x200x60mm. Bond: Stretcher
- S06** PCC Concrete Block Paving Type 4
Product: Marshalls Lunar Paving
Colour: Lunar Rosa. Size: 400x200x80mm. Bond: Stretcher
- S07** Concrete Hardstand [Cycle Storage & Service Areas]
- SF08** Hazard Warning Paving
Marshalls Hazard Blister Warning paving or equivalent approved
Size: 400x400x50mm
Colour: Buff
- SF01** 3x 10 Space Cycle Shelter [PCP Steel]
Product : Broxap Wardale Cyle Shelter [BXMW/WAR]
Size: 5000x2140x2150 with Broxap Sheffield Stand [BXMW/GS4/S/1000] at 1000mm distance
- SF02** External Canopies [PCP Steel Frame]
Product: A&S Landscape Motiva Linear or equivalent approved
Colour: Jet Black Size: Refer to drawing: SRP1134-ONE-ZZ-XX-D-L-0601
- F01** 2.0m Sport Rebound Fencing
(with matching lockable gates where indicated)
- F02** 2.4m high Secure Weldmesh Fencing
(with matching access intercom gates where indicated)
- F03** 2.4m high Secure Weldmesh Fencing
(with matching lockable gates where indicated)
- F04** 1.8m Twin wire Weldmesh Fencing
(with matching lockable gates where indicated)
- F05** 1.2m Steel Bowtop Railing
(with matching lockable gates where indicated)
- F06** 1.5m Normandie Bin Bays (Recycled Plastic)
- F07** 900mm Steel Pedestrian Guardrail
- EF01** 450mm Timber Diamond Knee Rail
- EF02** Existing Fence & Gates Retained [Subject to Condition]
- EF03** 2x EV Charging Points [4 Active Bays]
Refer to Mechanical Engineer's drawings for full specification
- SF04** Accessible Parking Bay Marker Post
Product: 'Disabled Parking Bay' Sign
Post Colour: RAL Black 6005. Size: L1000mmxDia50mm
- SF05** Collapsible Bollard
Product: Seton Hinged Lockable Car Park Posts
Finish: Galvanised Steel
- SF06** Seating
Product: Broxap Litchard Seat
Colour: FSC Treated Softwood. Size: L1800xW510mm
- SF07** Timber Raised Beds
Product: Wood BlocX Little Herb Garden
Size: 1.5 x 0.75 x 0.25m
- SF08** Legacy/Retained Furniture & Equipment
No retained equipment/furniture should be fixed and obstruct t emergency and maintenance vehicle routes
- SF09** PE Line Markings
Coloured thermoplastic line markings by specialist
- SF10** Play Line Markings
White thermoplastic line markings by specialist
- SF11** Parking and Highway Line Markings
White thermoplastic line markings by specialist

*One-Environments Ltd. This drawing is not to be scaled. All dimensions to be verified on site prior to commencement of works. Discrepancies, ambiguities and/or omissions between this drawing & information supplied by others must be reported immediately for clarification before proceeding

NOTES

REVISION P03	DATE 27.08.26	BY GS	CHECKED KP
Updated to latest Site Plan			
REVISION P02	DATE 27.05.26	BY GS	CHECKED KP
Updated to latest Site Plan			
REVISION P01	DATE 07.05.26	BY GS	CHECKED KP
First Issue			
CLIENT	Bowmer + Kirkland		
PROJECT	Gomersal St Mary's Primary School		
TITLE	Hard Landscape General Arrangement Plan		
DWG No.	SRP1134-ONE-ZZ-XX-D-L-0013	REV	P03
STATUS	PRELIMINARY		
SCALE	1:200	@ A1	DATE 07.05.26 DRN BY GS

