
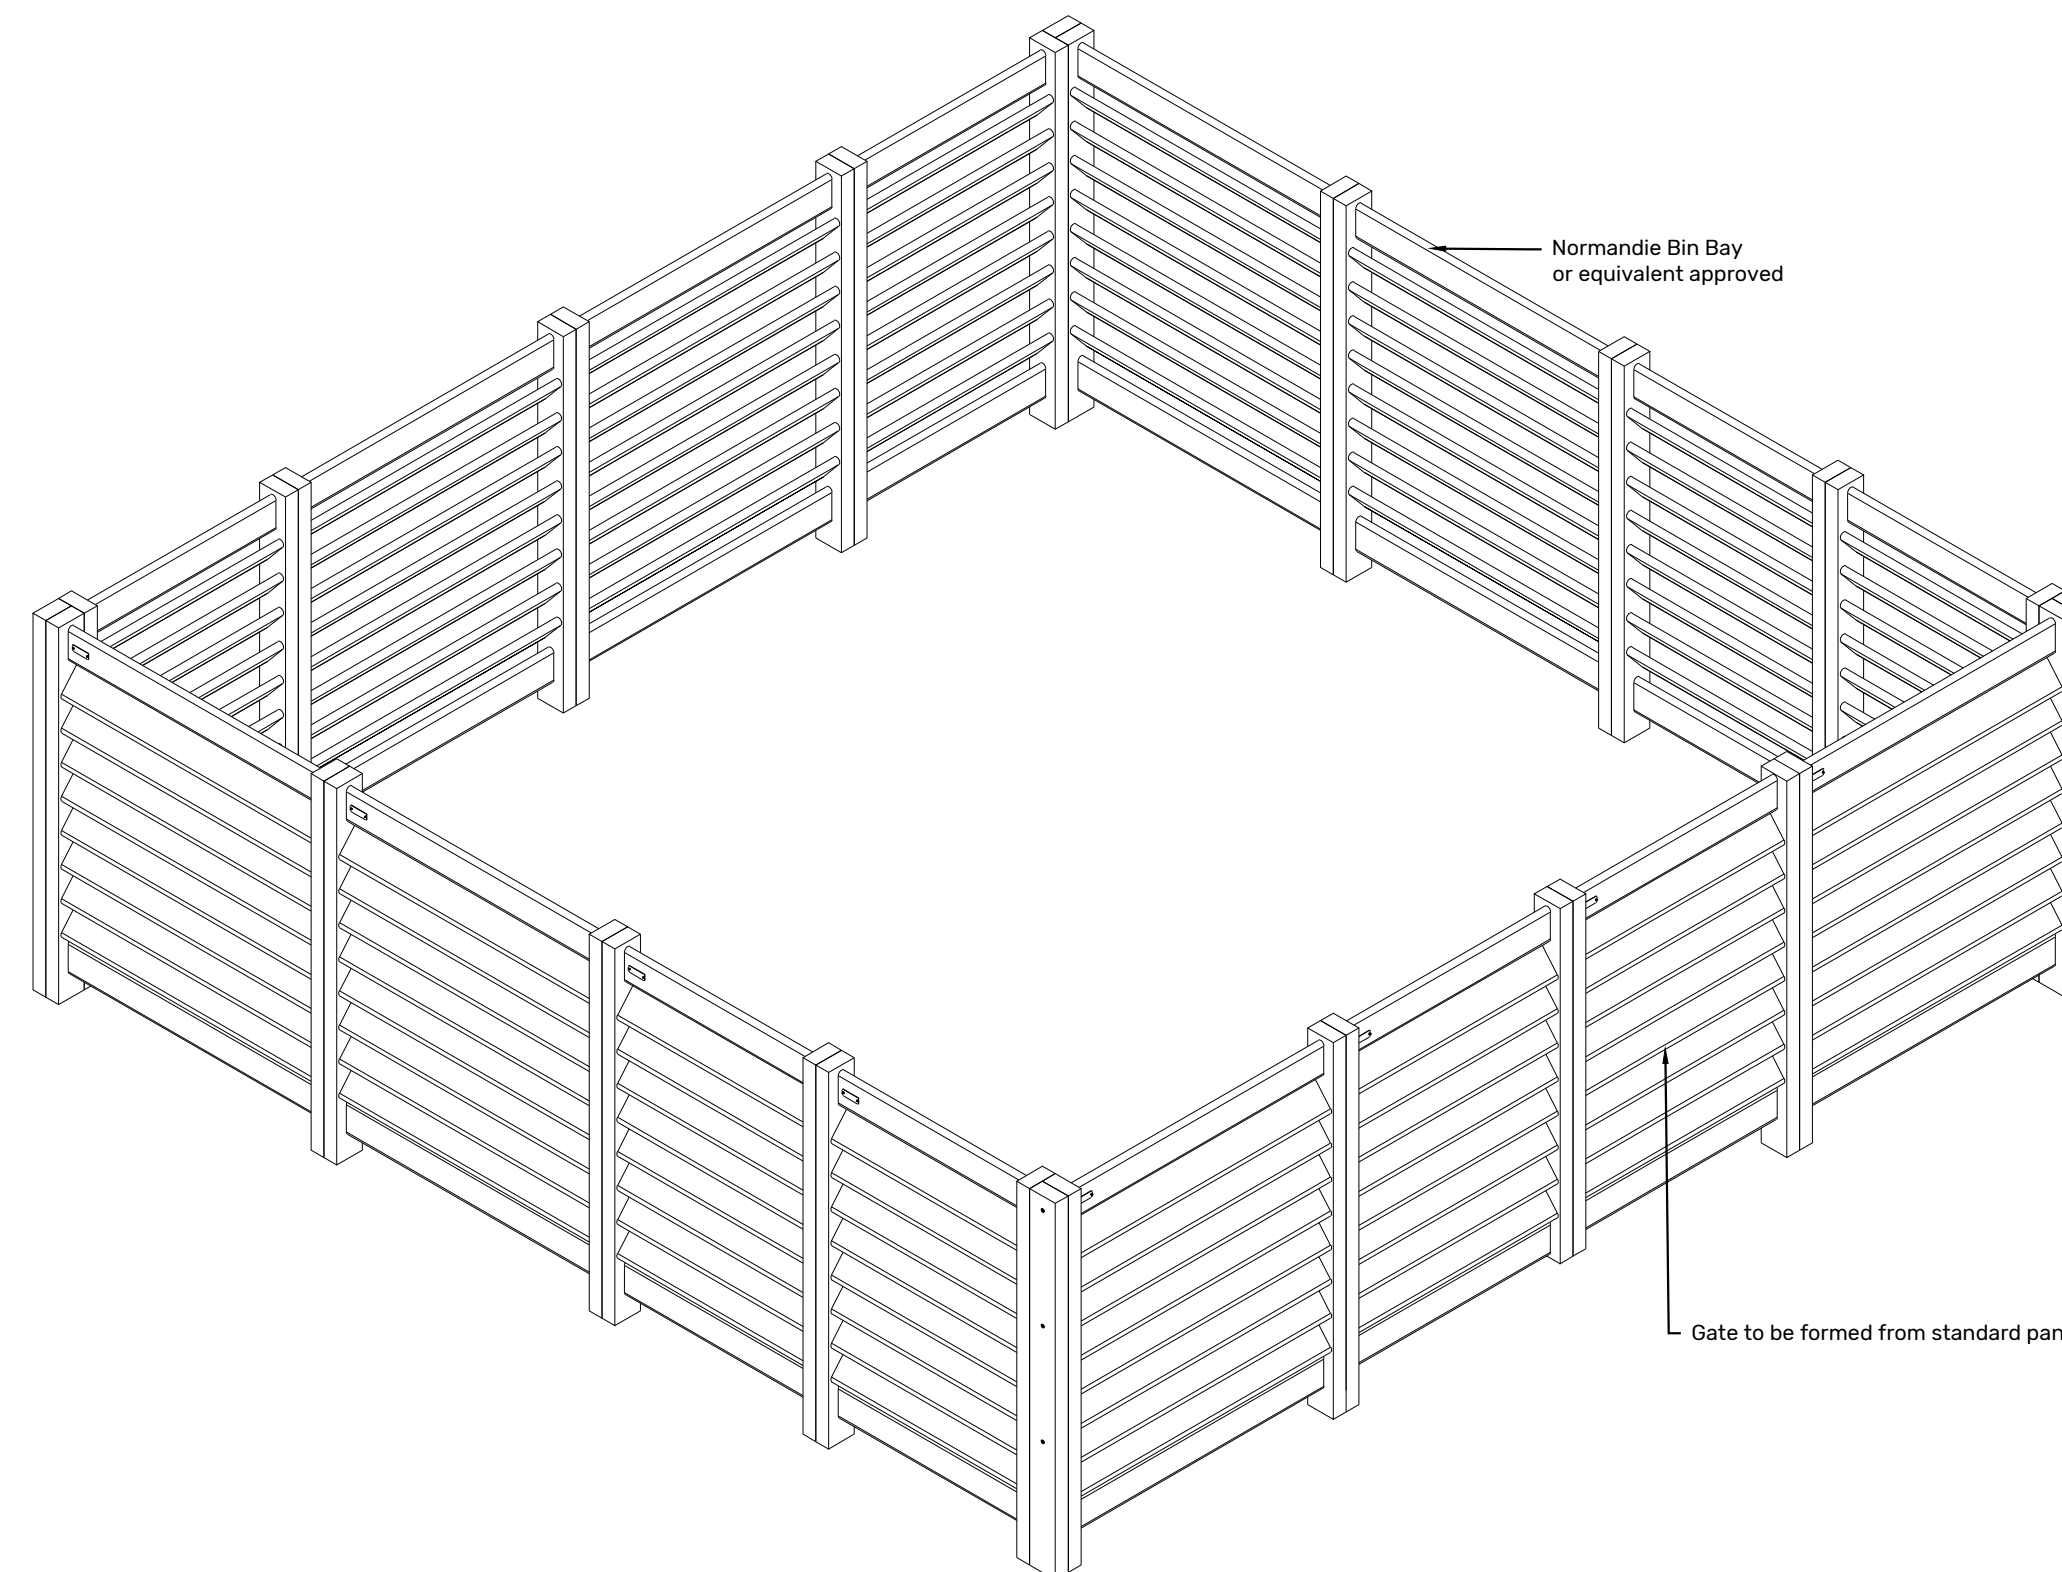
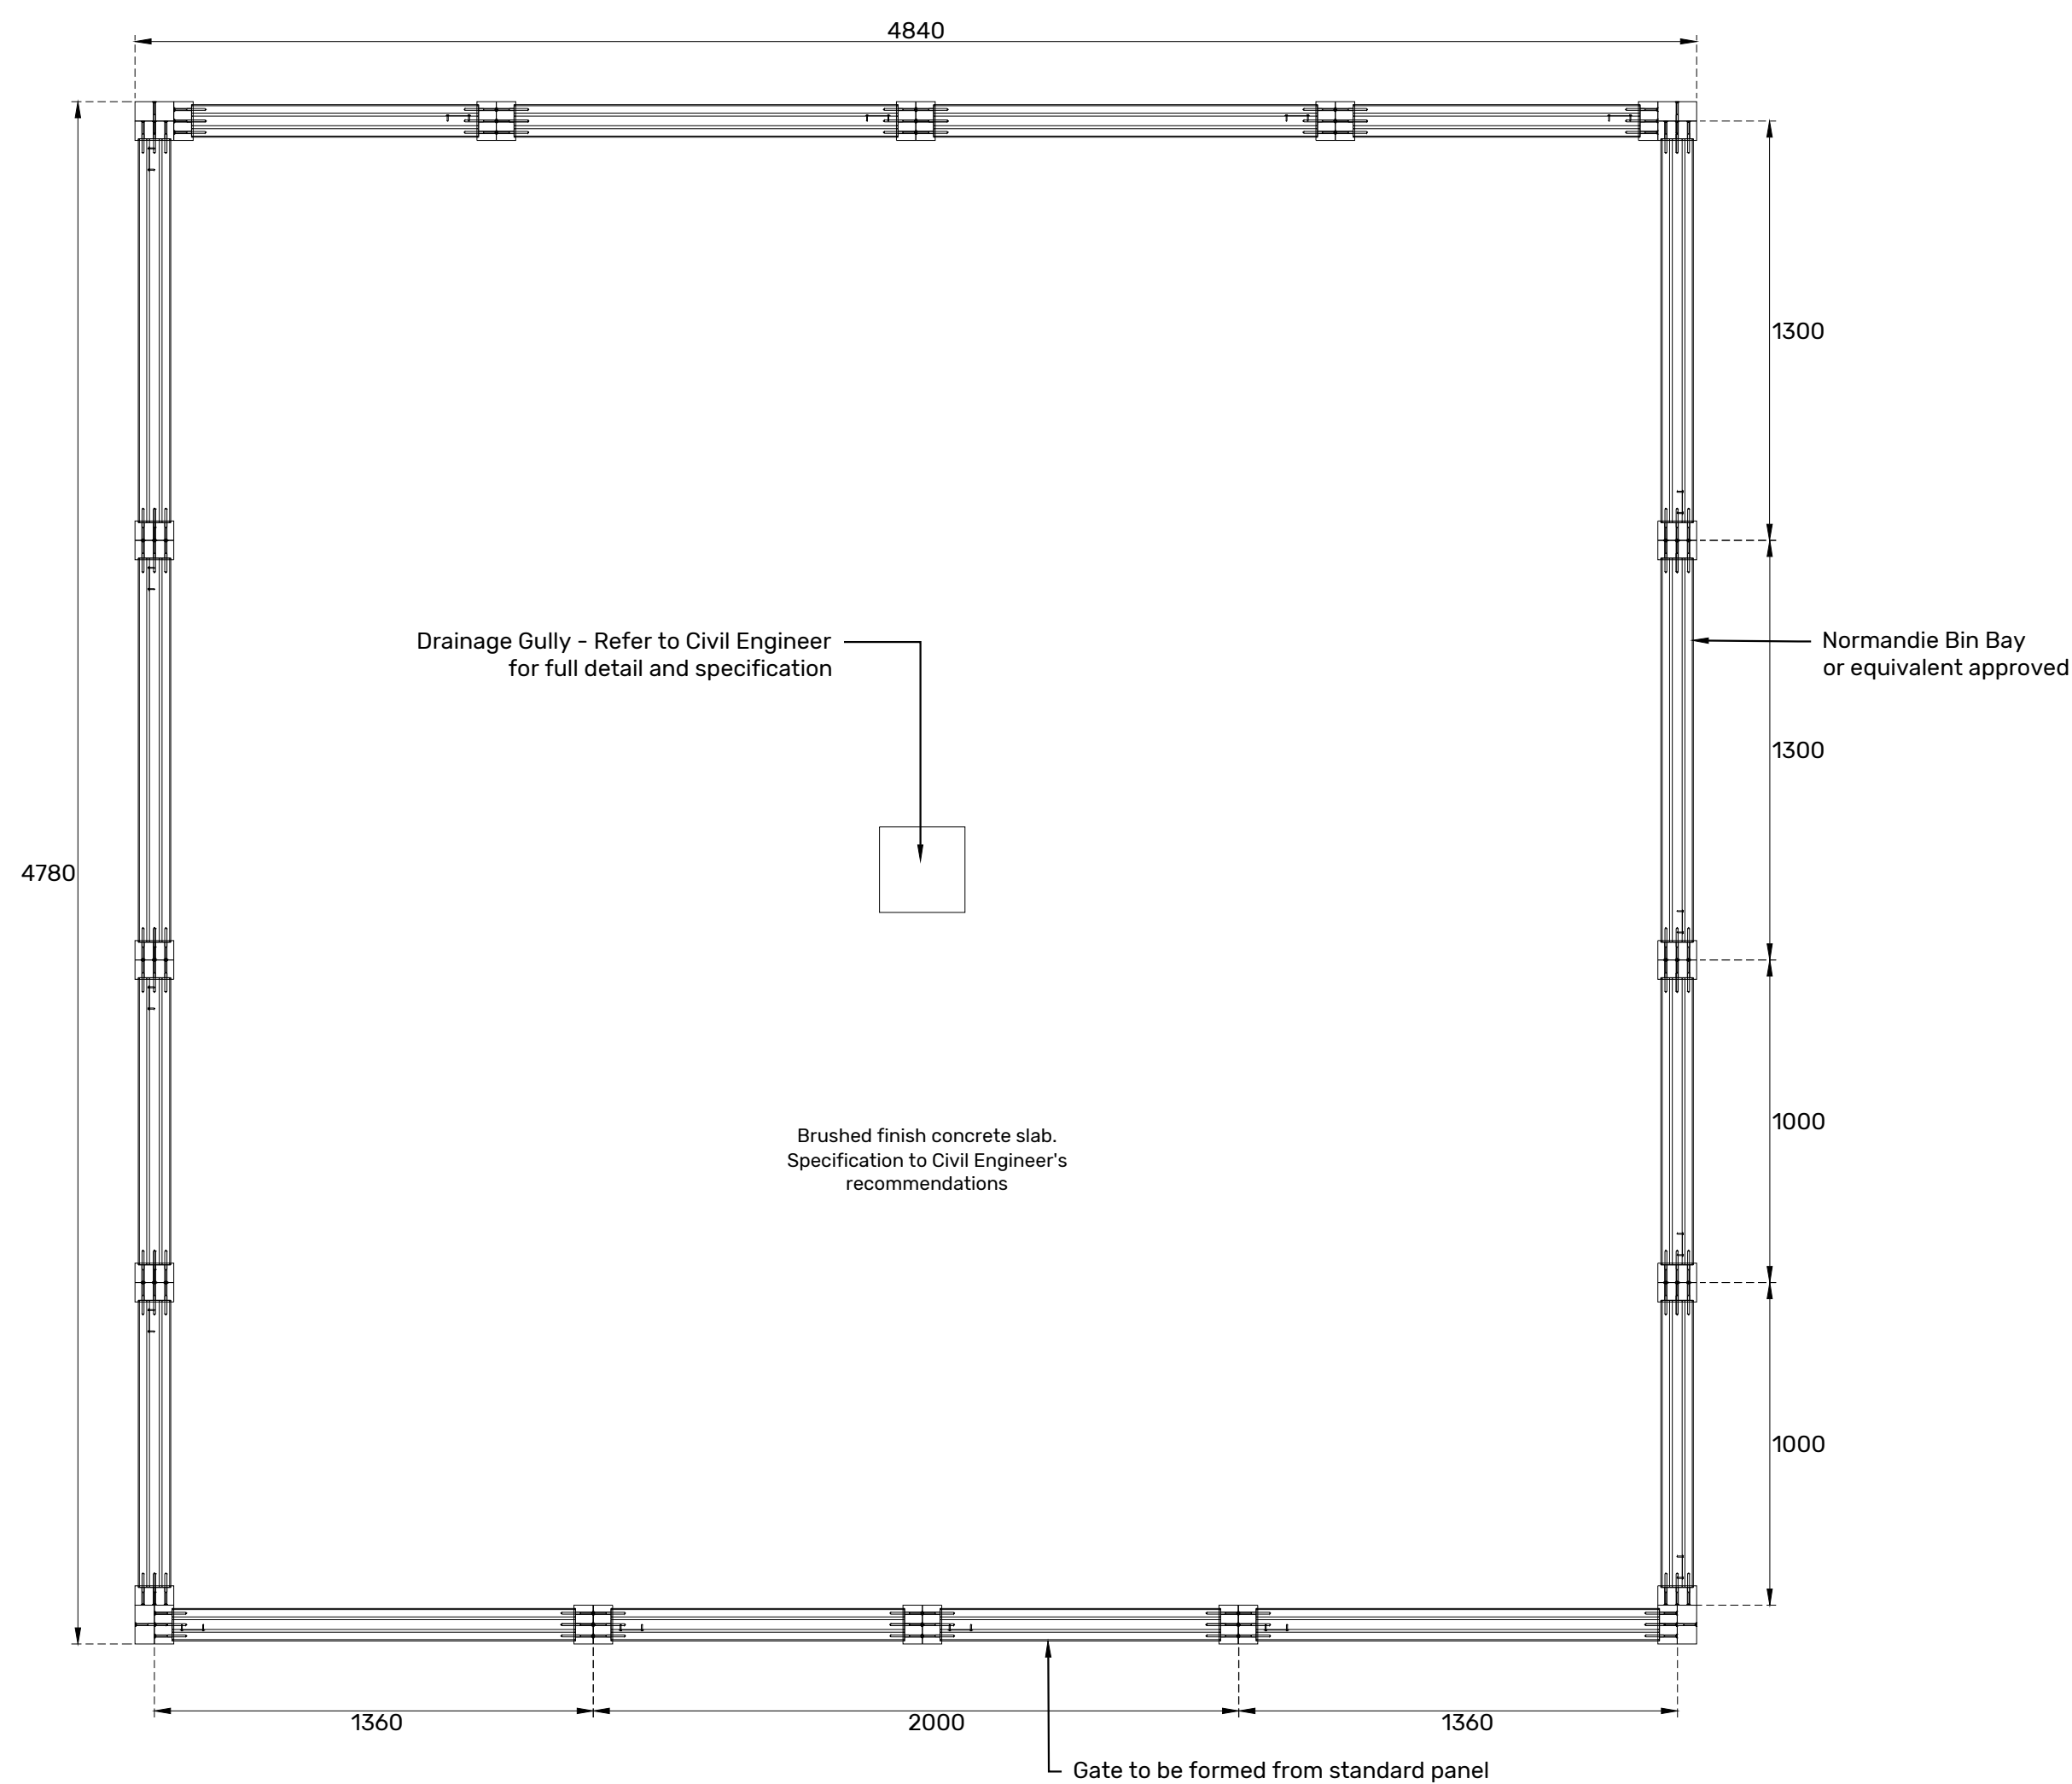


-
- This architectural site plan depicts a school campus. A red rectangle labeled '1' highlights a specific building, which is the subject of the accompanying text. The plan shows various buildings, including a large rectangular building on the left, a smaller building with a gabled roof, and a long building on the right. There are several parking lots, trees, and a road. A north arrow is located in the upper right corner.

02 Elevation

Scale 1:20

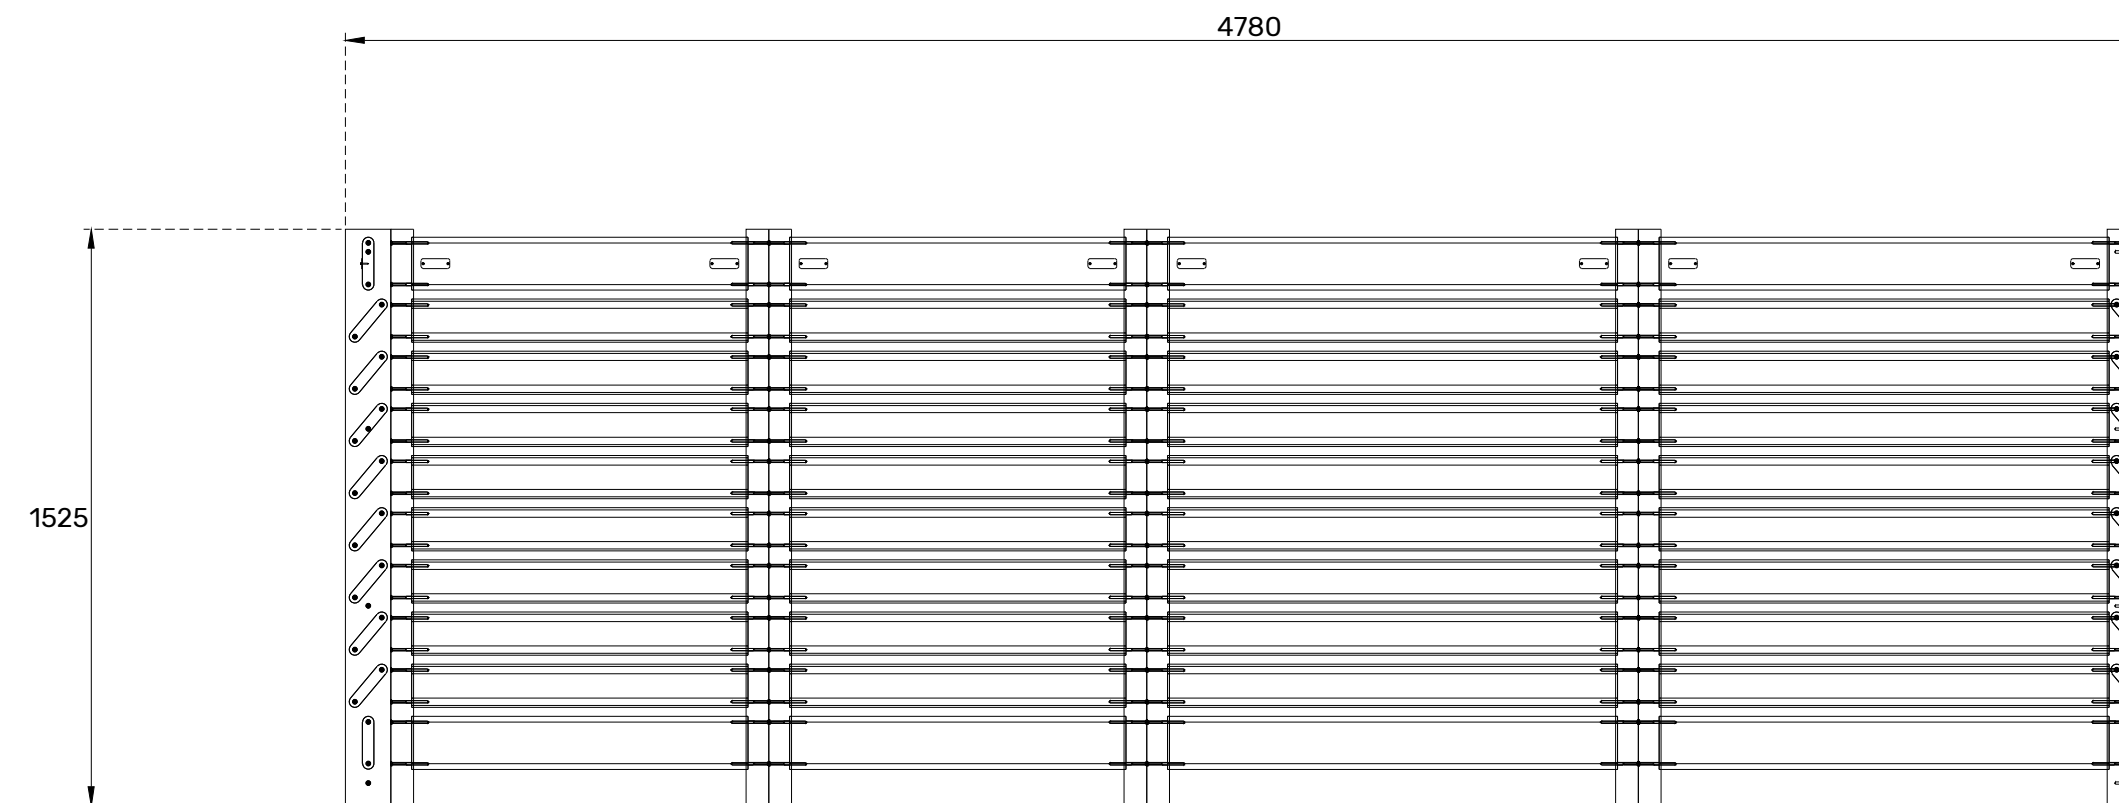

02 Isometric View

Scale 1:25

REVISION P02	DATE 24.06.26	BY GS	CHECKED KP
Gate added to Bin store inline with Highway and DOCO comments.			
REVISION P01	DATE 27.05.26	BY GS	CHECKED KP
First Issue			
CLIENT	Bowmer & Kirkland		
PROJECT	Gomersal St Mary's Primary School		
TITLE	Normandie Bin Bay Typical Detail		
DWG No.	SRP1134-ONE-ZX-D-L-0608	REV	P02
STATUS	PRELIMINARY		
SCALE	1:20	@ A1	DATE 27.05.26
			DRN BY GS

