




NOTES

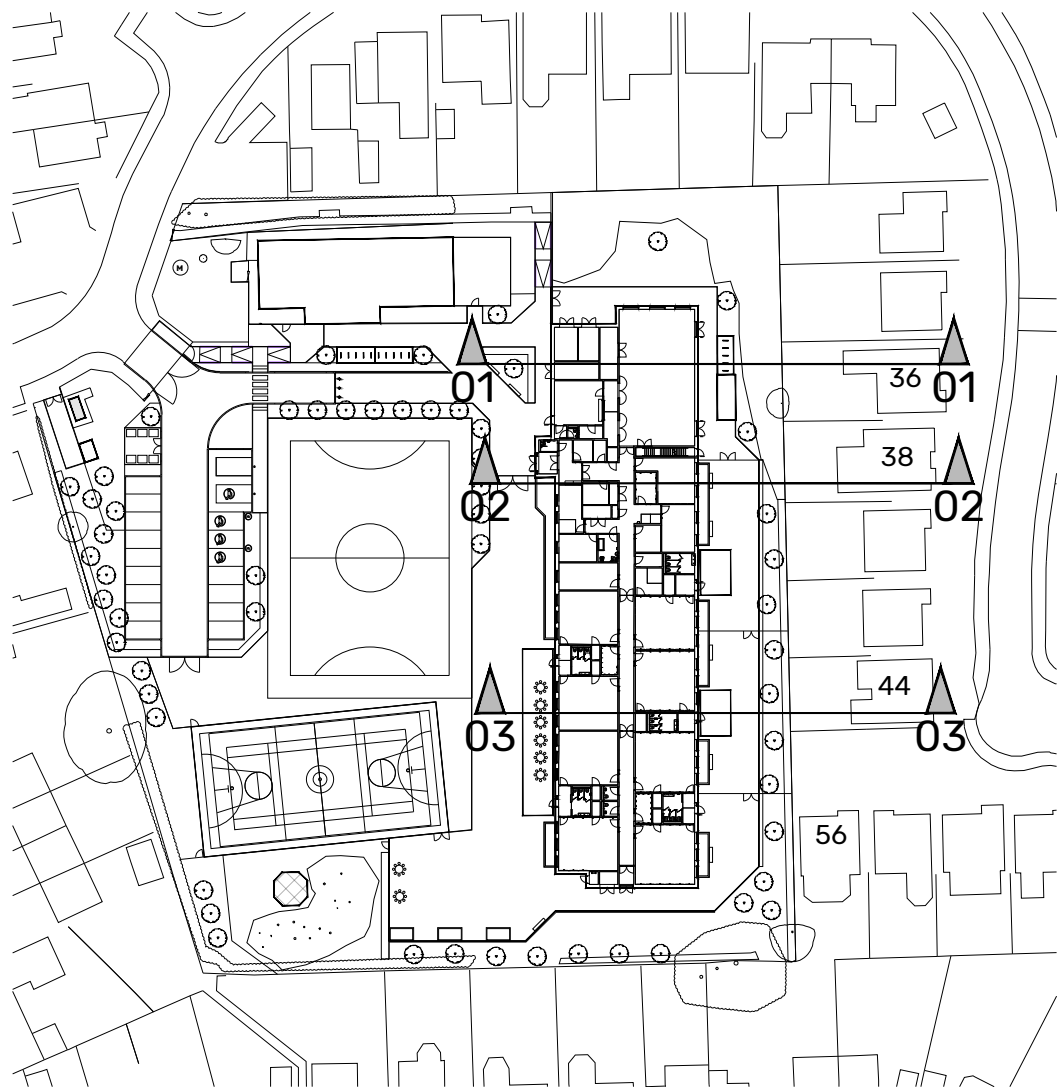


Location Plan
Scale 1:1000

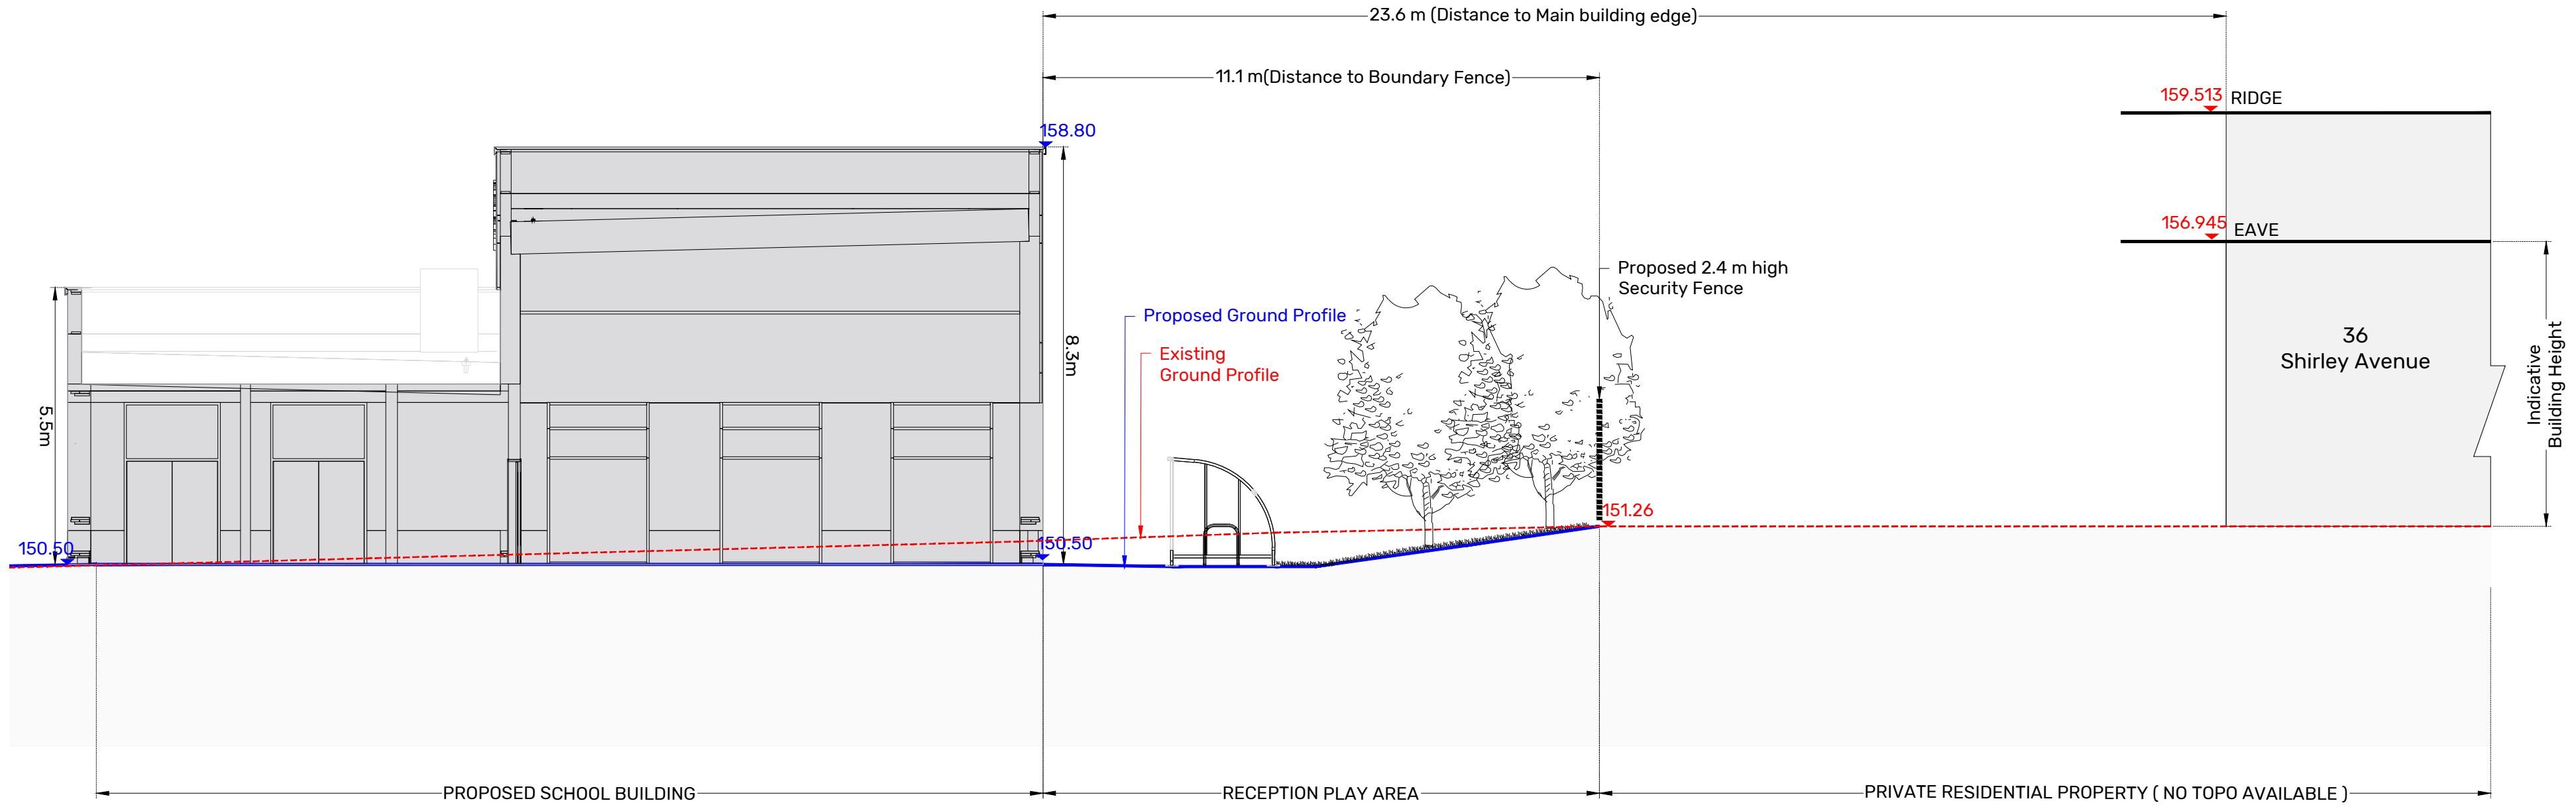

Section 01
Scale 1:100

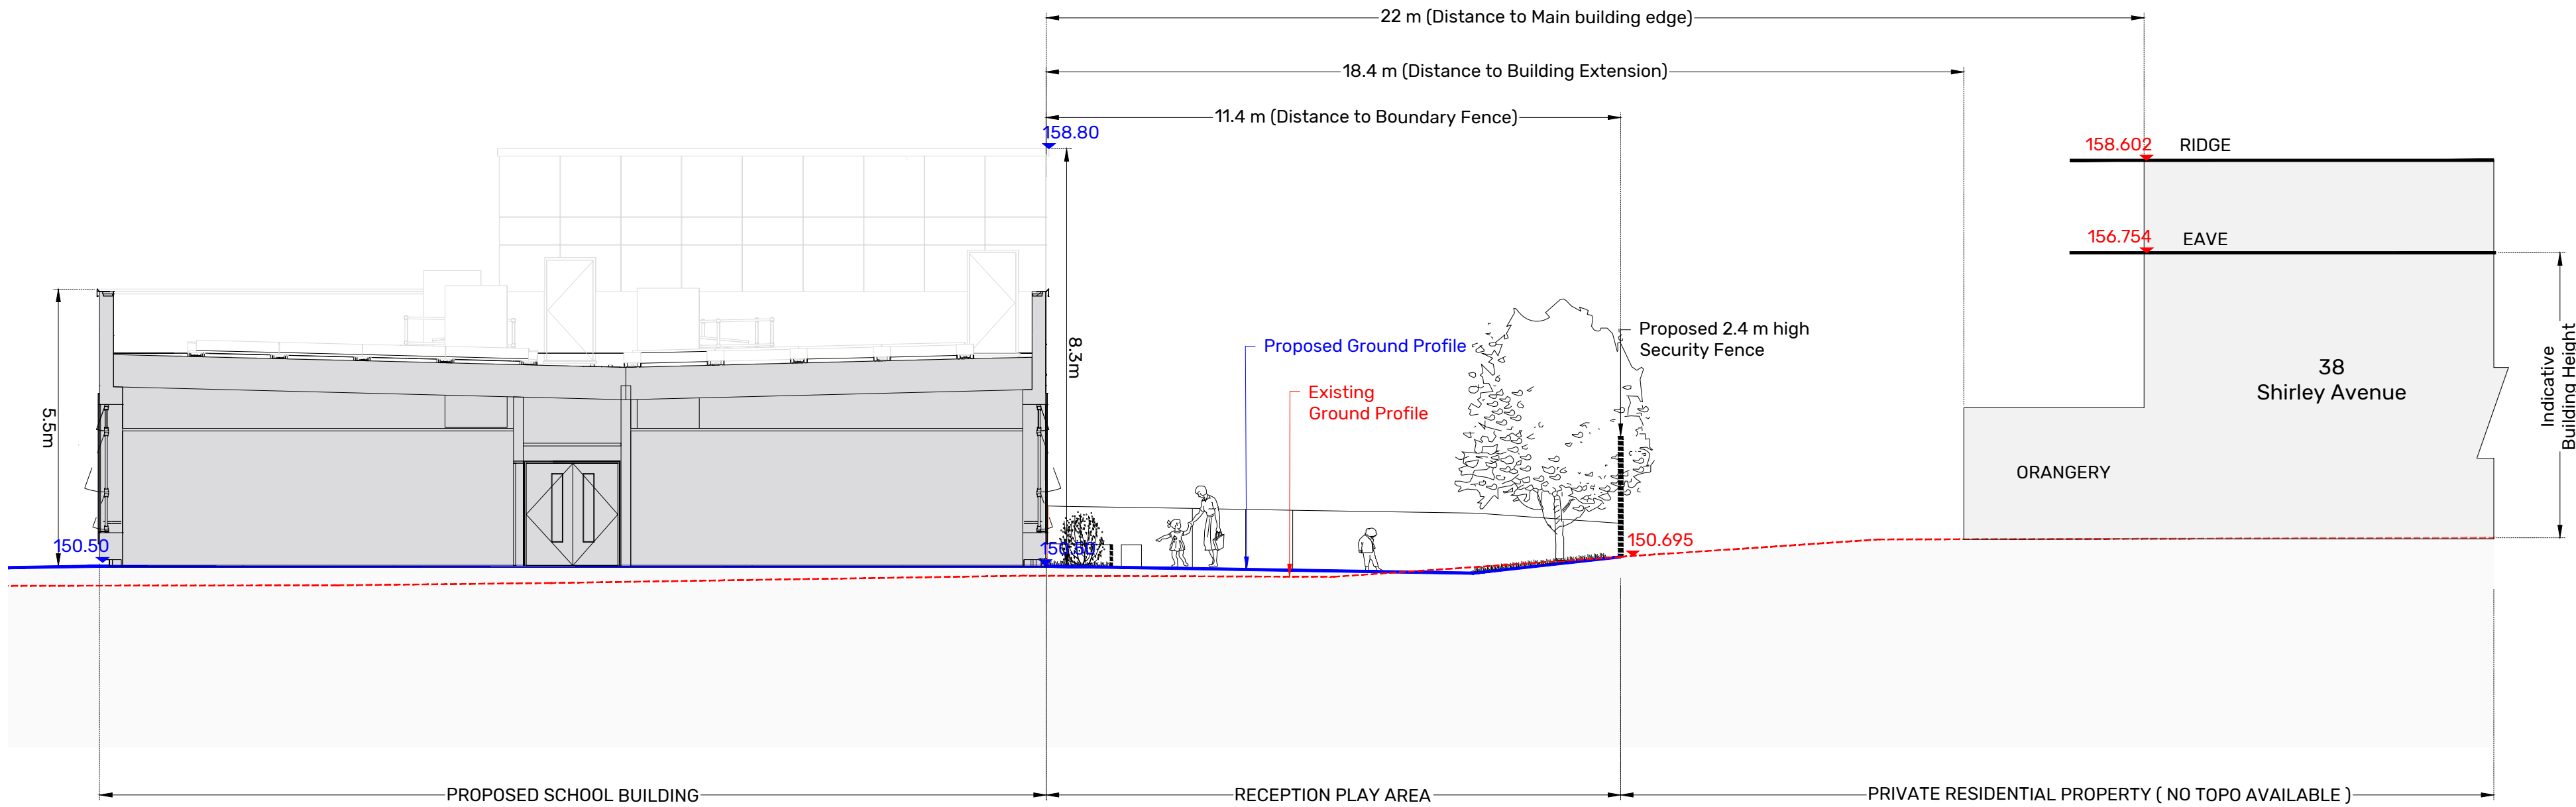

Section 02
Scale 1:100

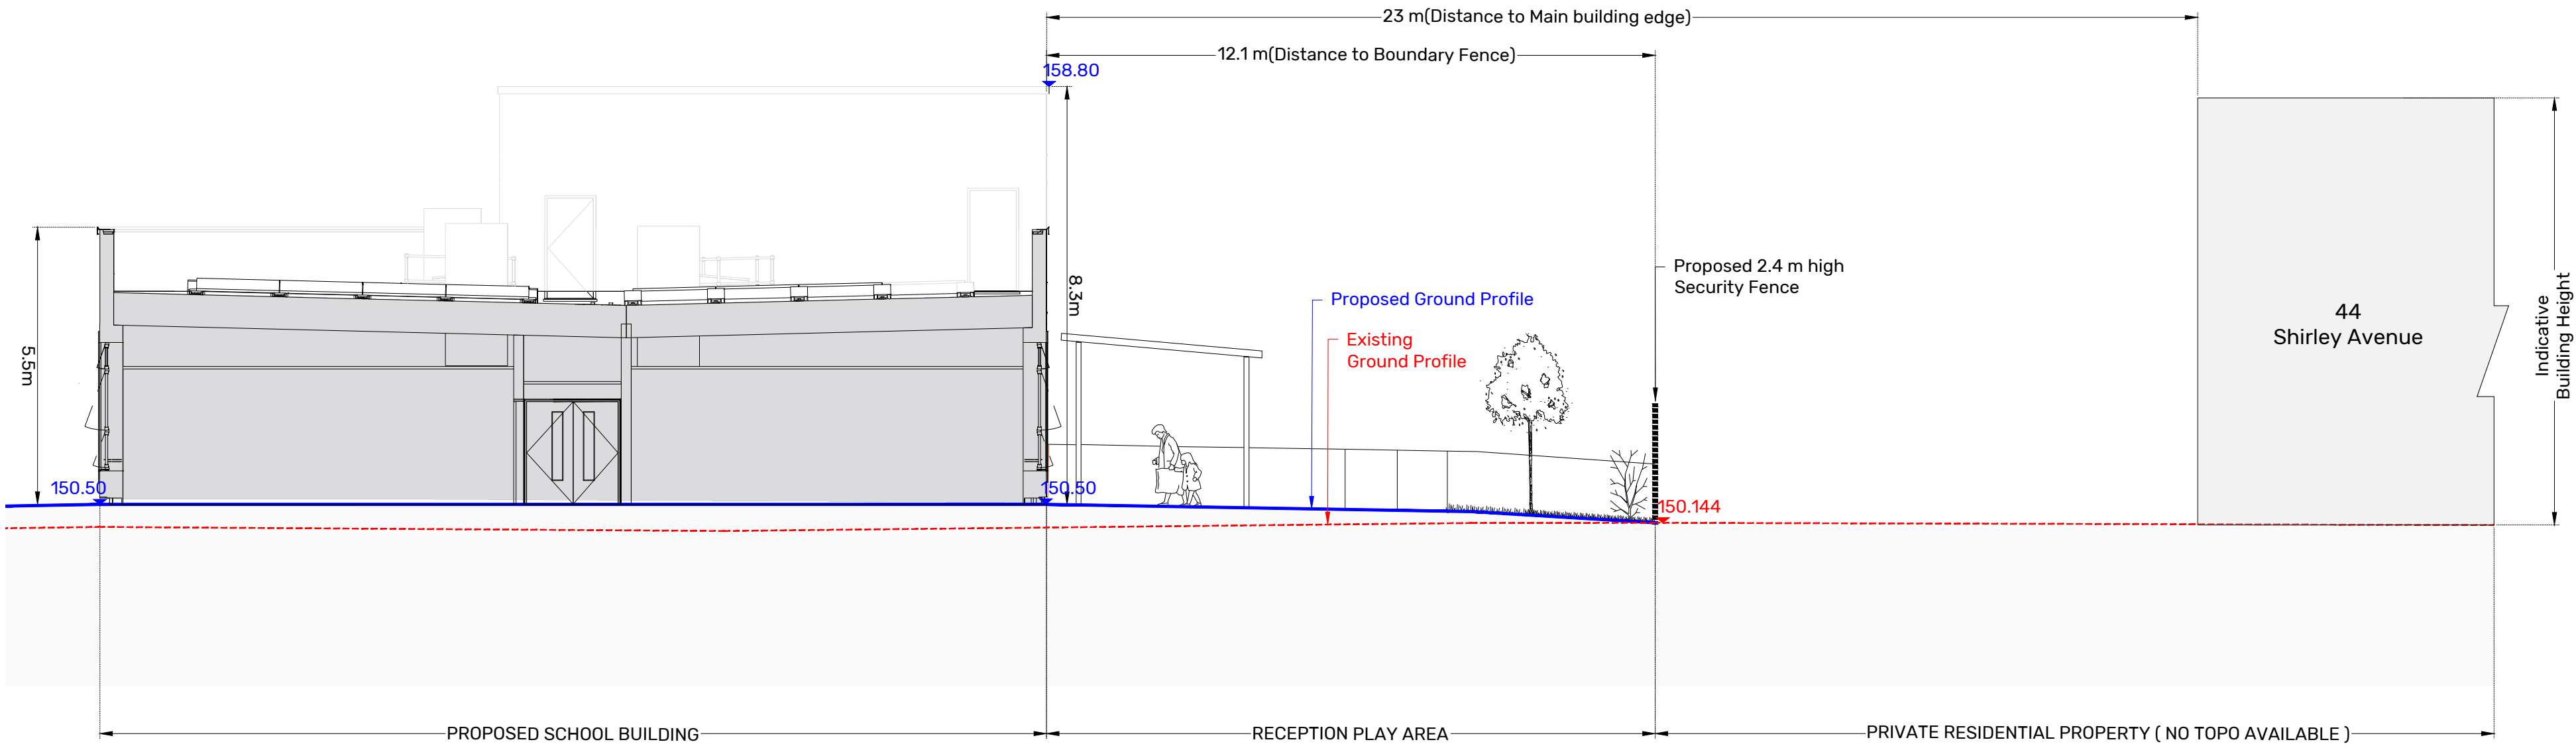

Section 03
Scale 1:100

REVISION	P04	DATE	27.08.26	BY	GS	CHECKED	KP
Updates to Latest Site Plan							
REVISION	P03	DATE	08.05.26	BY	GS	CHECKED	KP
Stage 4 Issue							
REVISION	C01	DATE	01.05.26	BY	AA	CHECKED	KP
Contract Issue							
REVISION	P02	DATE	27.03.26	BY	GS	CHECKED	KP
Updated with ridge height information							
REVISION	P01	DATE	17.03.26	BY	GS	CHECKED	KP
First issue							
CLIENT	Bowmer + Kirkland						
PROJECT	Gomersal St Mary's Primary School						
TITLE	Site Sections - East Boundary						
DWG No.	SRP1134-ONE-ZZ-XX-D-L-0403					REV	P04
STATUS	PRELIMINARY						
SCALE	1:200	@	A1	DATE	17.03.26	DRN BY	GS



0 1 2 4
metres 1:100