



NOTES



Location Plan
Scale 1:1000

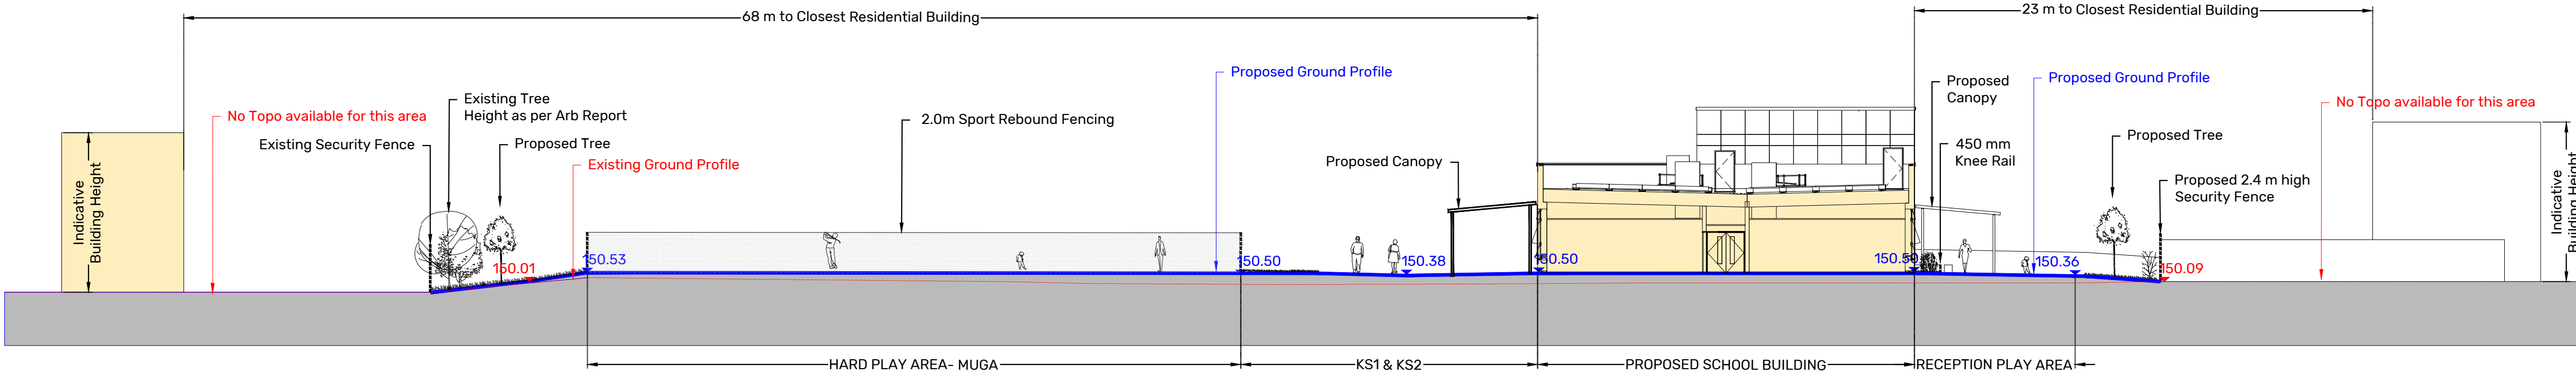

Section 01
Scale 1:200

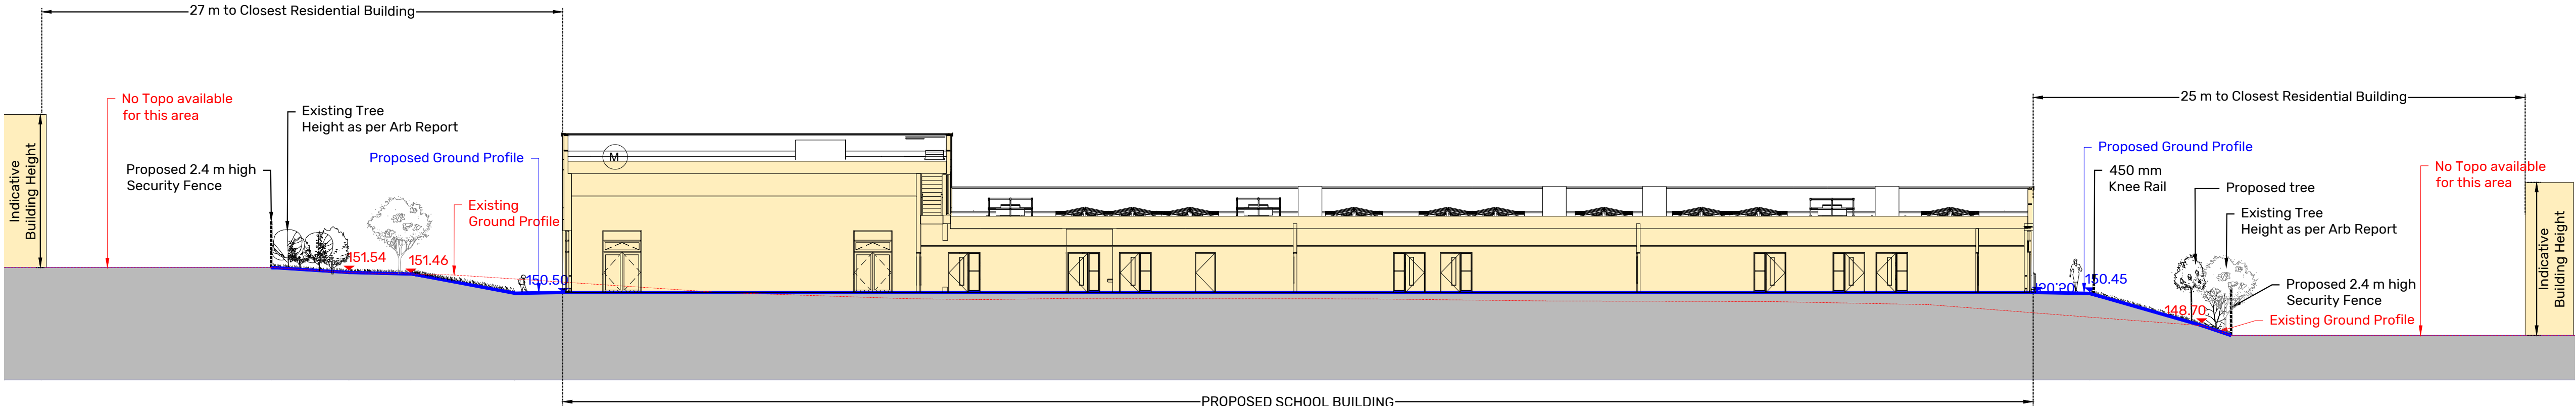

Section 02
Scale 1:200

REVISION		P05	DATE		27.08.26	BY		GS	CHECKED		KP
Updated to current Site Plan											
REVISION		P04	DATE		08.05.26	BY		GS	CHECKED		KP
Stage 4 Issue											
REVISION		C01	DATE		01.05.26	BY		AA	CHECKED		KP
Contract Issue											
REVISION		P03	DATE		04.03.26	BY		GS	CHECKED		KP
Revised in accordance with TouchPoint review feedback											
REVISION		P02	DATE		12.02.26	BY		GS	CHECKED		KP
Entrance gate widened from 4m to 6m for refuse & fire access (swept path analysis) . Western external canopy relocated inline with touchpoint review feedback.											
REVISION		P01	DATE		04.11.25	BY		GS	CHECKED		KP
First issue											
CLIENT	Bowmer + Kirkland										
PROJECT	Gomersal St Mary's Primary School										
TITLE	Site Sections										
DWG No.	SRP1134-ONE-ZZ-XX-D-L-0401								REV	P05	
STATUS	PRELIMINARY										
SCALE	1:200	@	A1	DATE	04.11.25				DRN BY	GS	

