




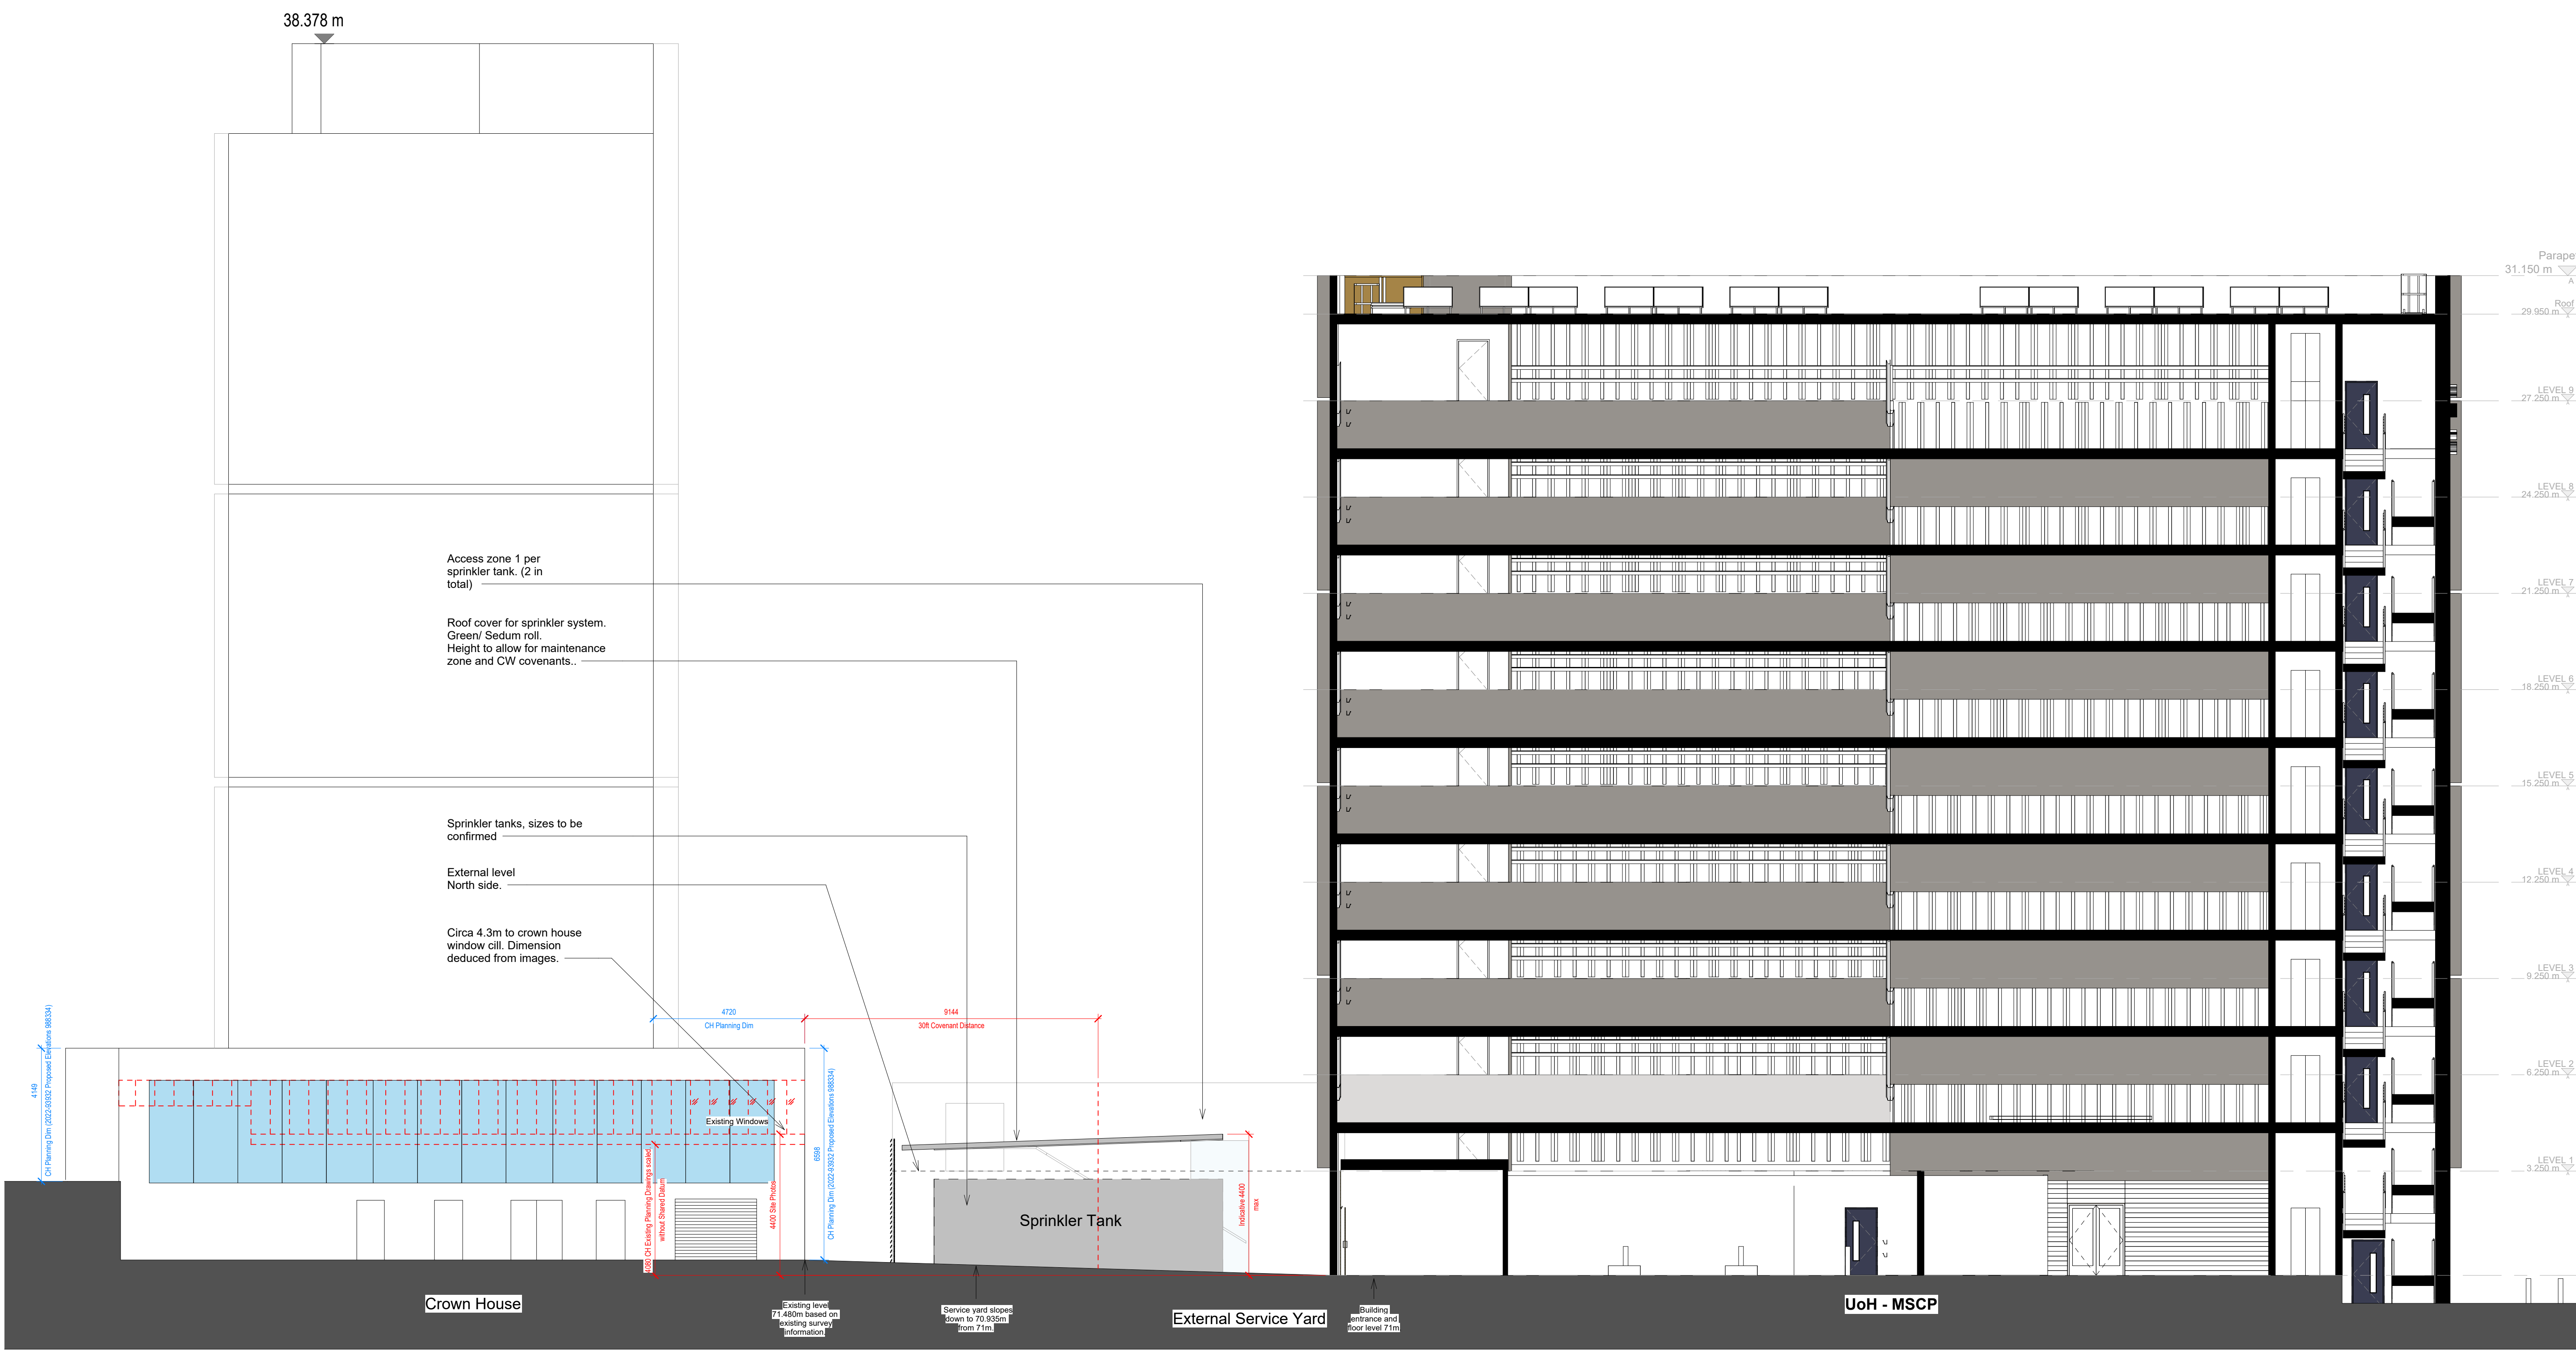

A Site Section - Service Yard to CH.
1 : 100

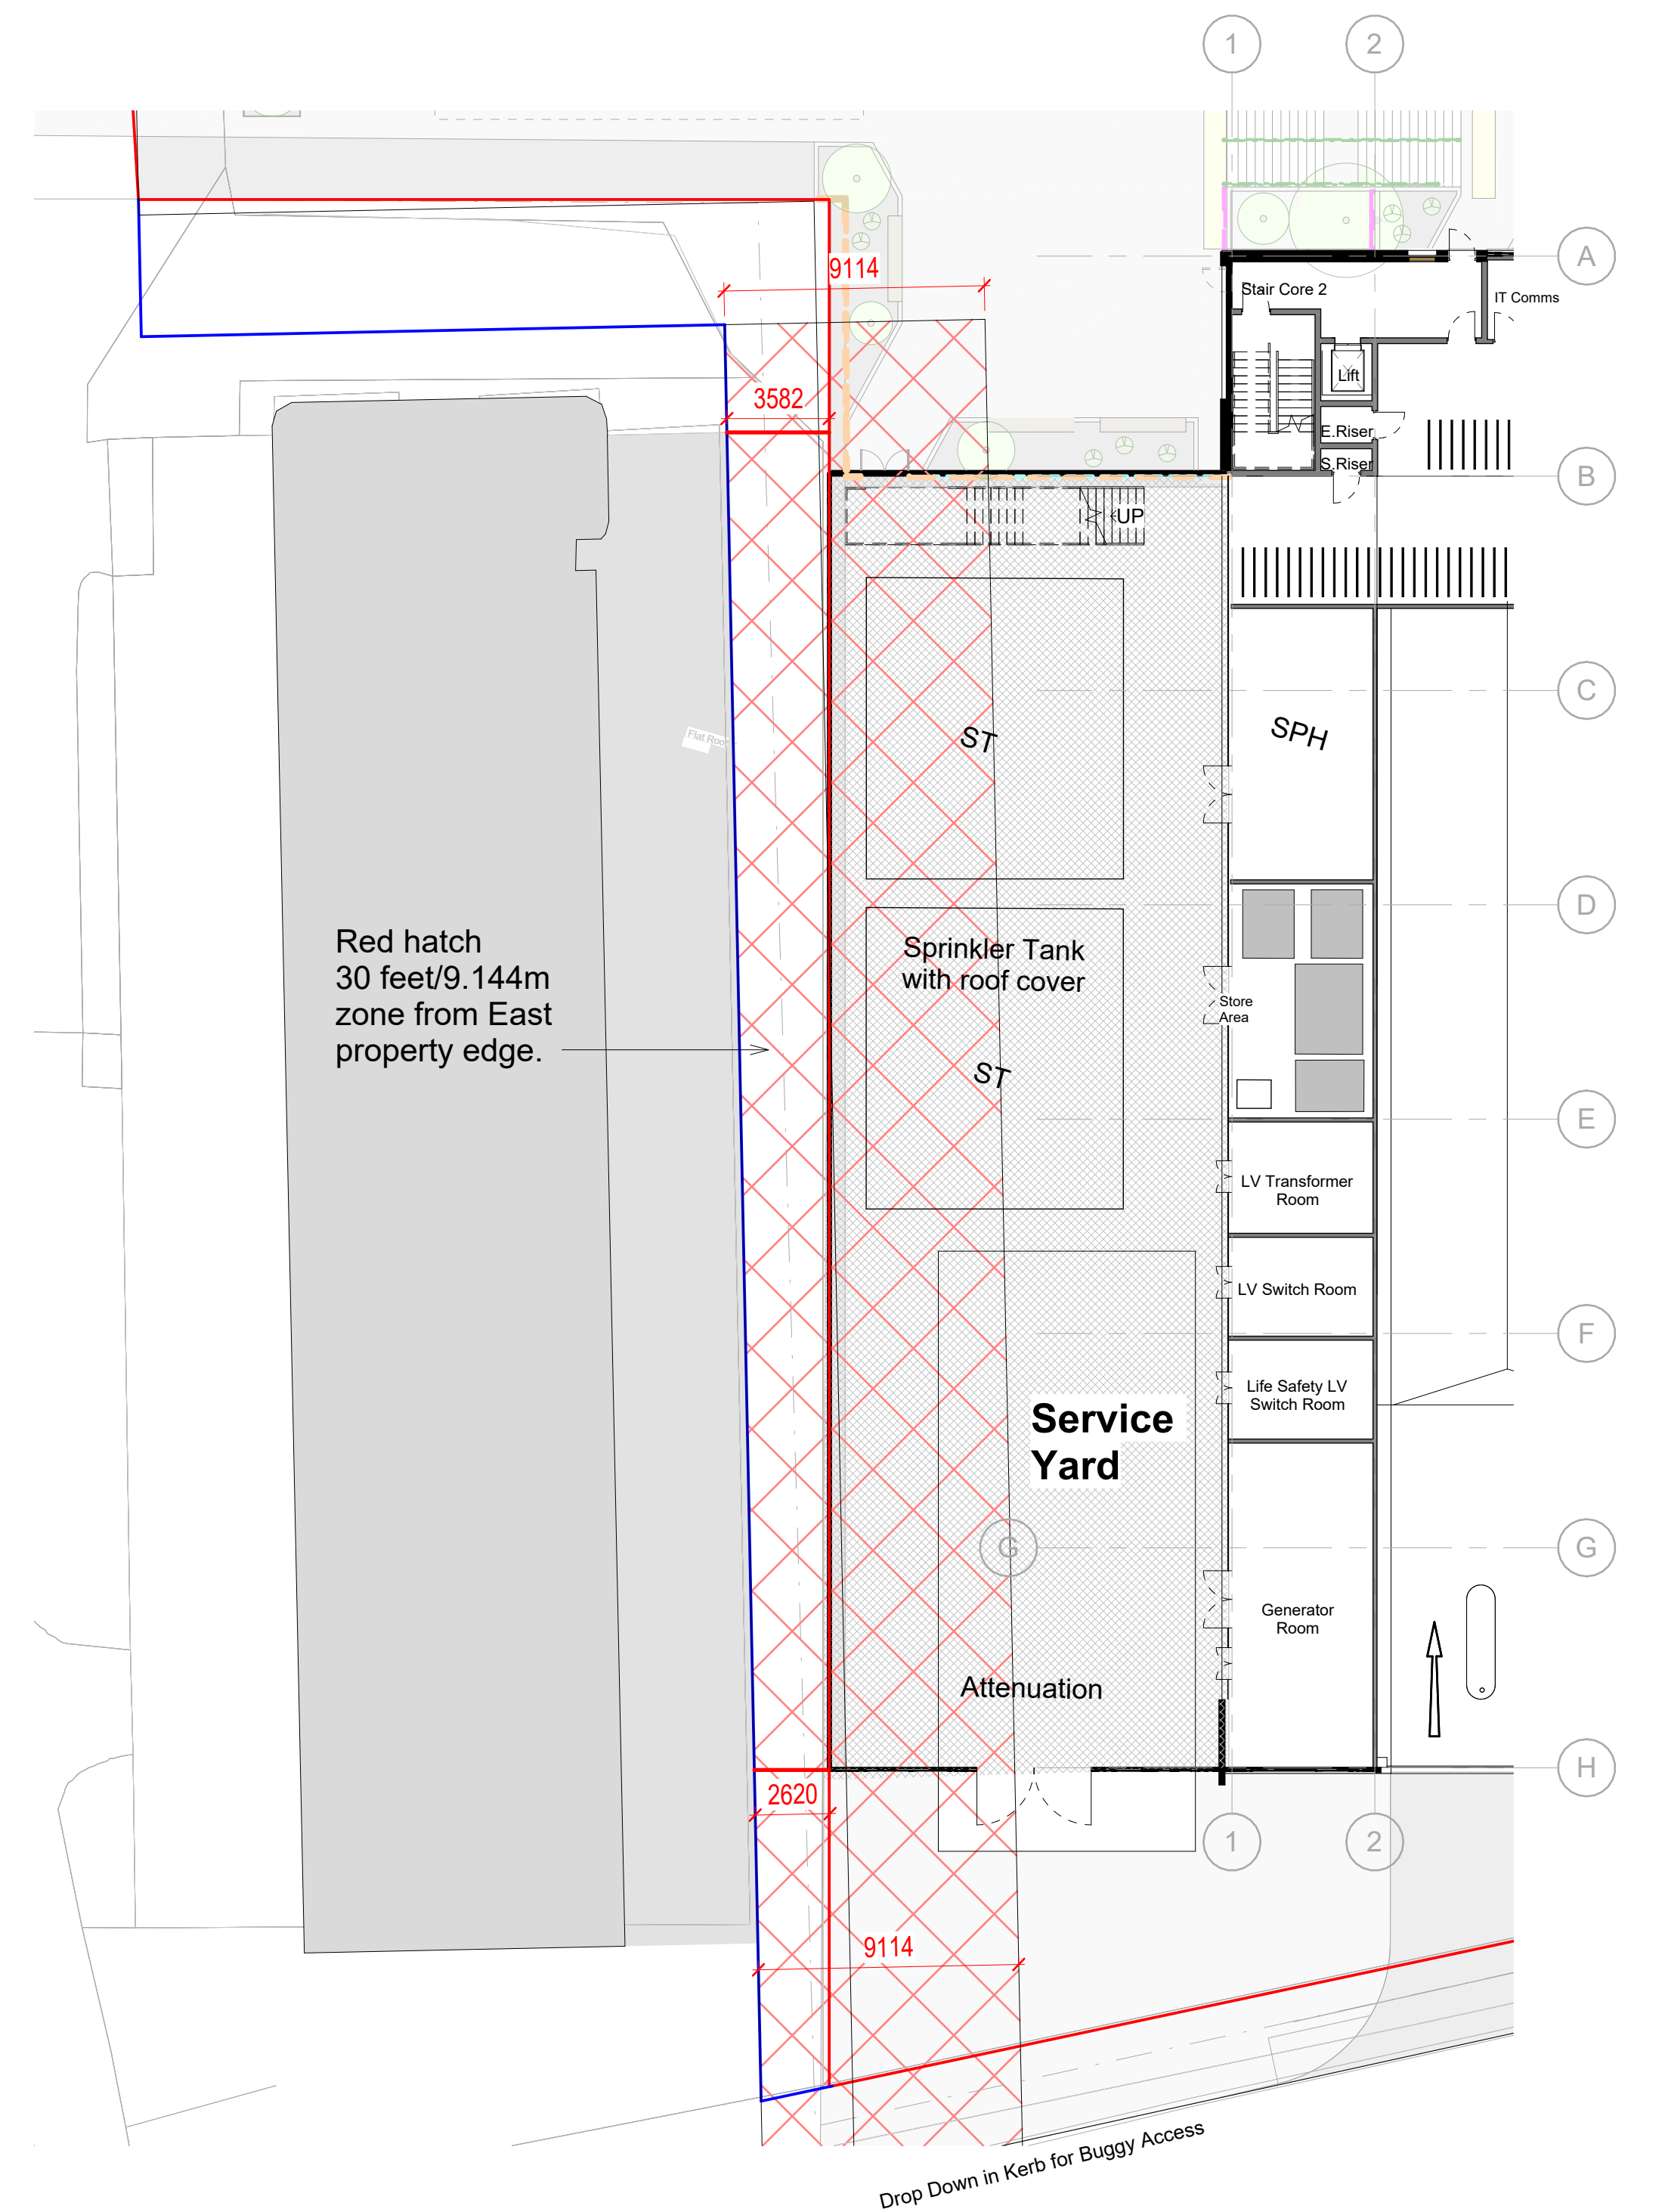


1 Site Plan Proposed
1 : 200

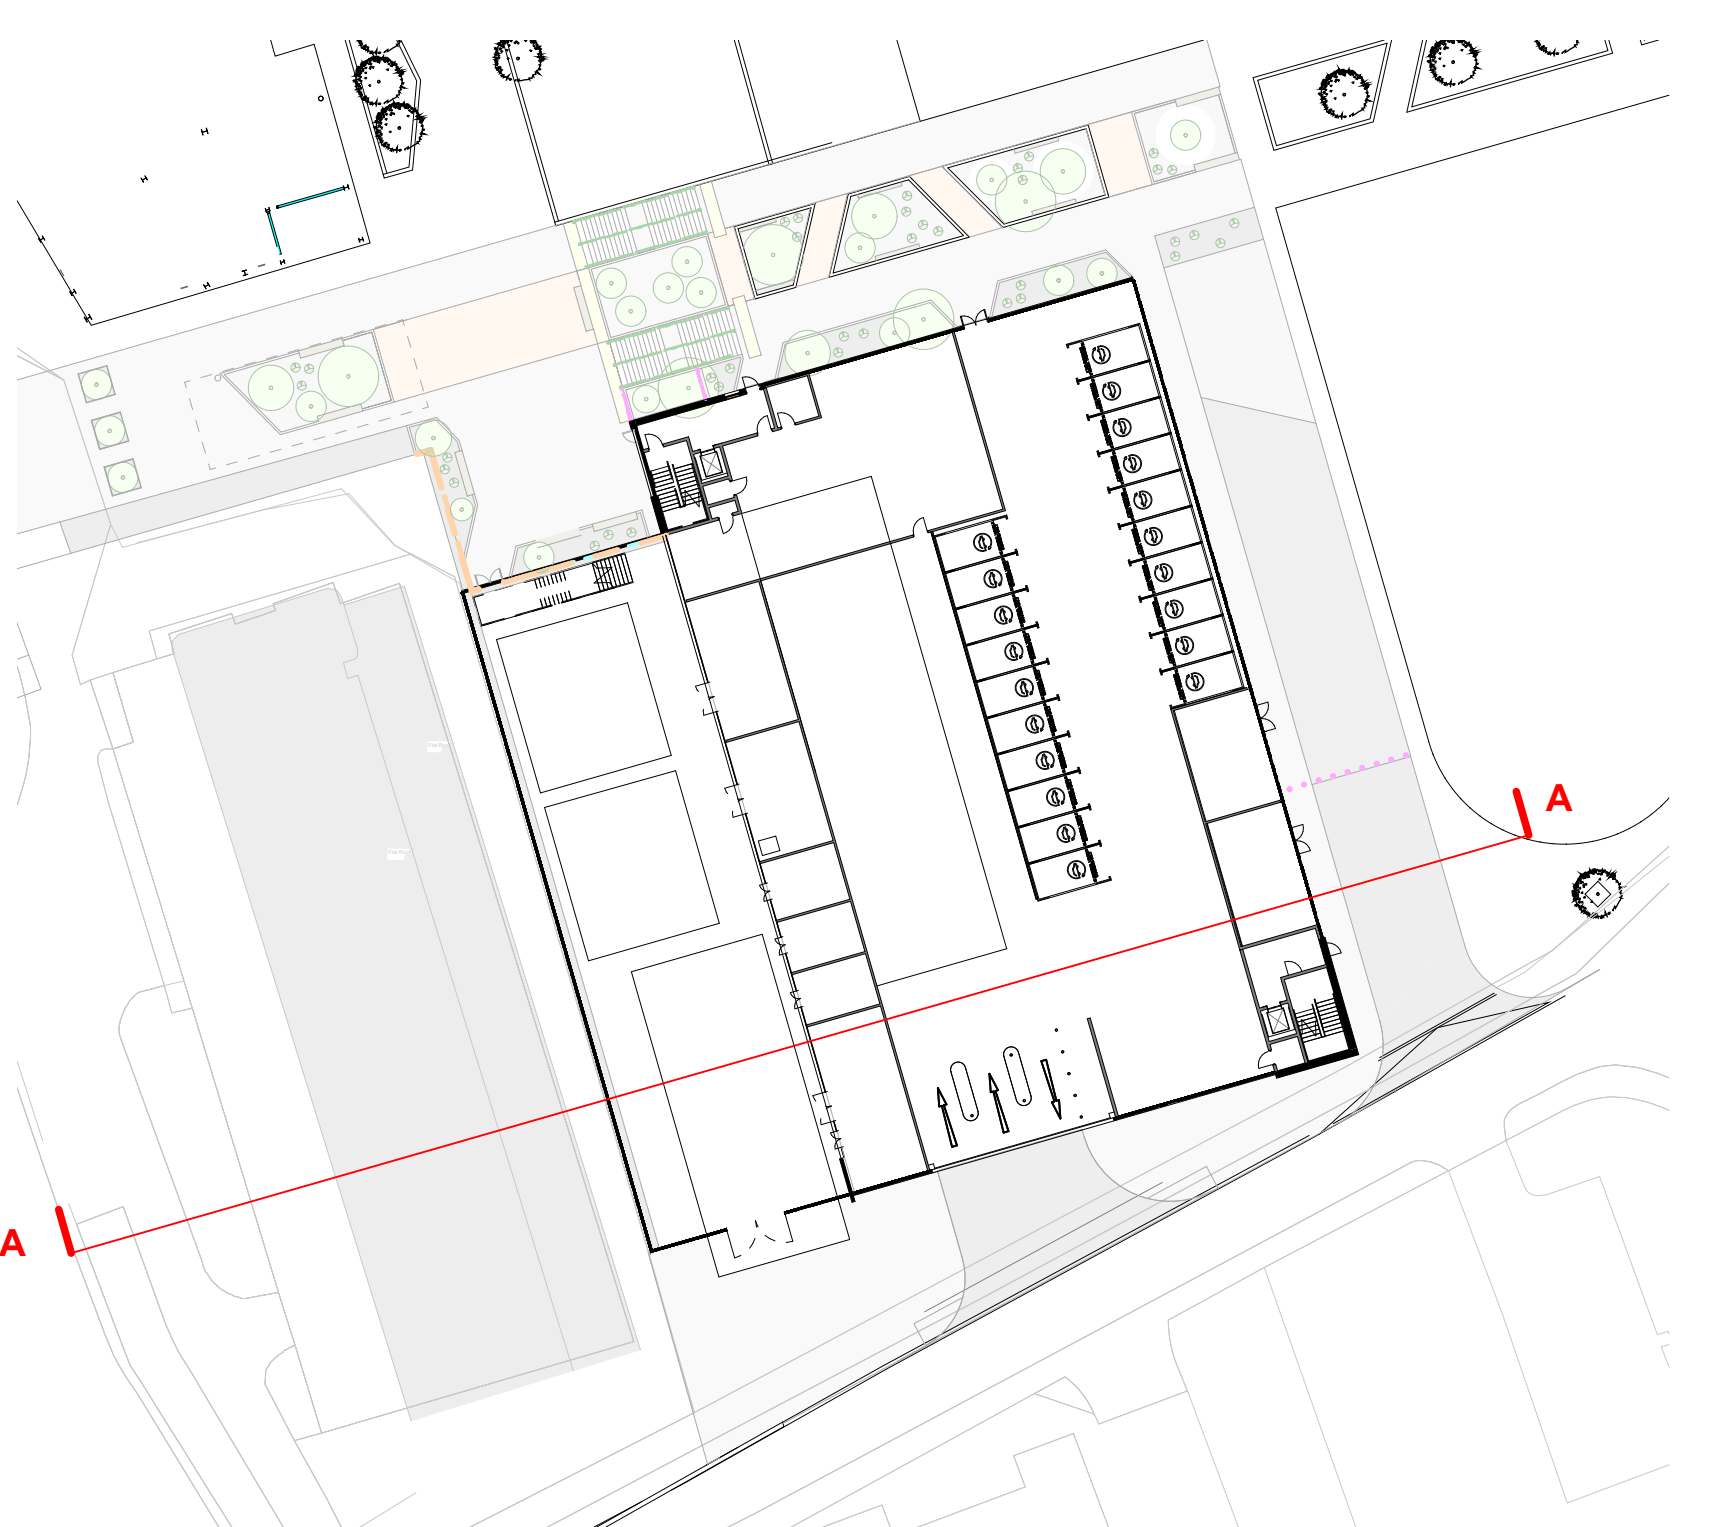

Key Plan

P4	Planning Issue	16.10.26	AS	RH
P3	Updated Planning Issue	22.09.26	AS	RH
P2	Issue for Review	17.09.26	AS	RH
P1	Initial Issue PA	24.08.26	WH	RH
Rev	Description	Date	Dr	App by

original by WH date created 31.07.26 Approved by RH

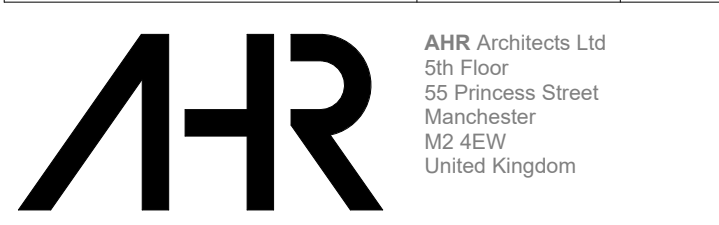

client name
University of Huddersfield

project
UoH - MSCP -
Integrated Transport Hub

drawing
Service Yard - Site Section

computer file
2025.00083.000
plot date
31.07.26

drawing number
ITH-AHR-B5-ZZ-DR-A-08310
rev
P4
issue status
S1

This drawing is to be read in conjunction with all related drawings. All dimensions must be checked and verified on site before commencing any work or producing other drawings. The originator should be notified immediately of any discrepancy. This drawing is copyright and remains the property of AHR.