
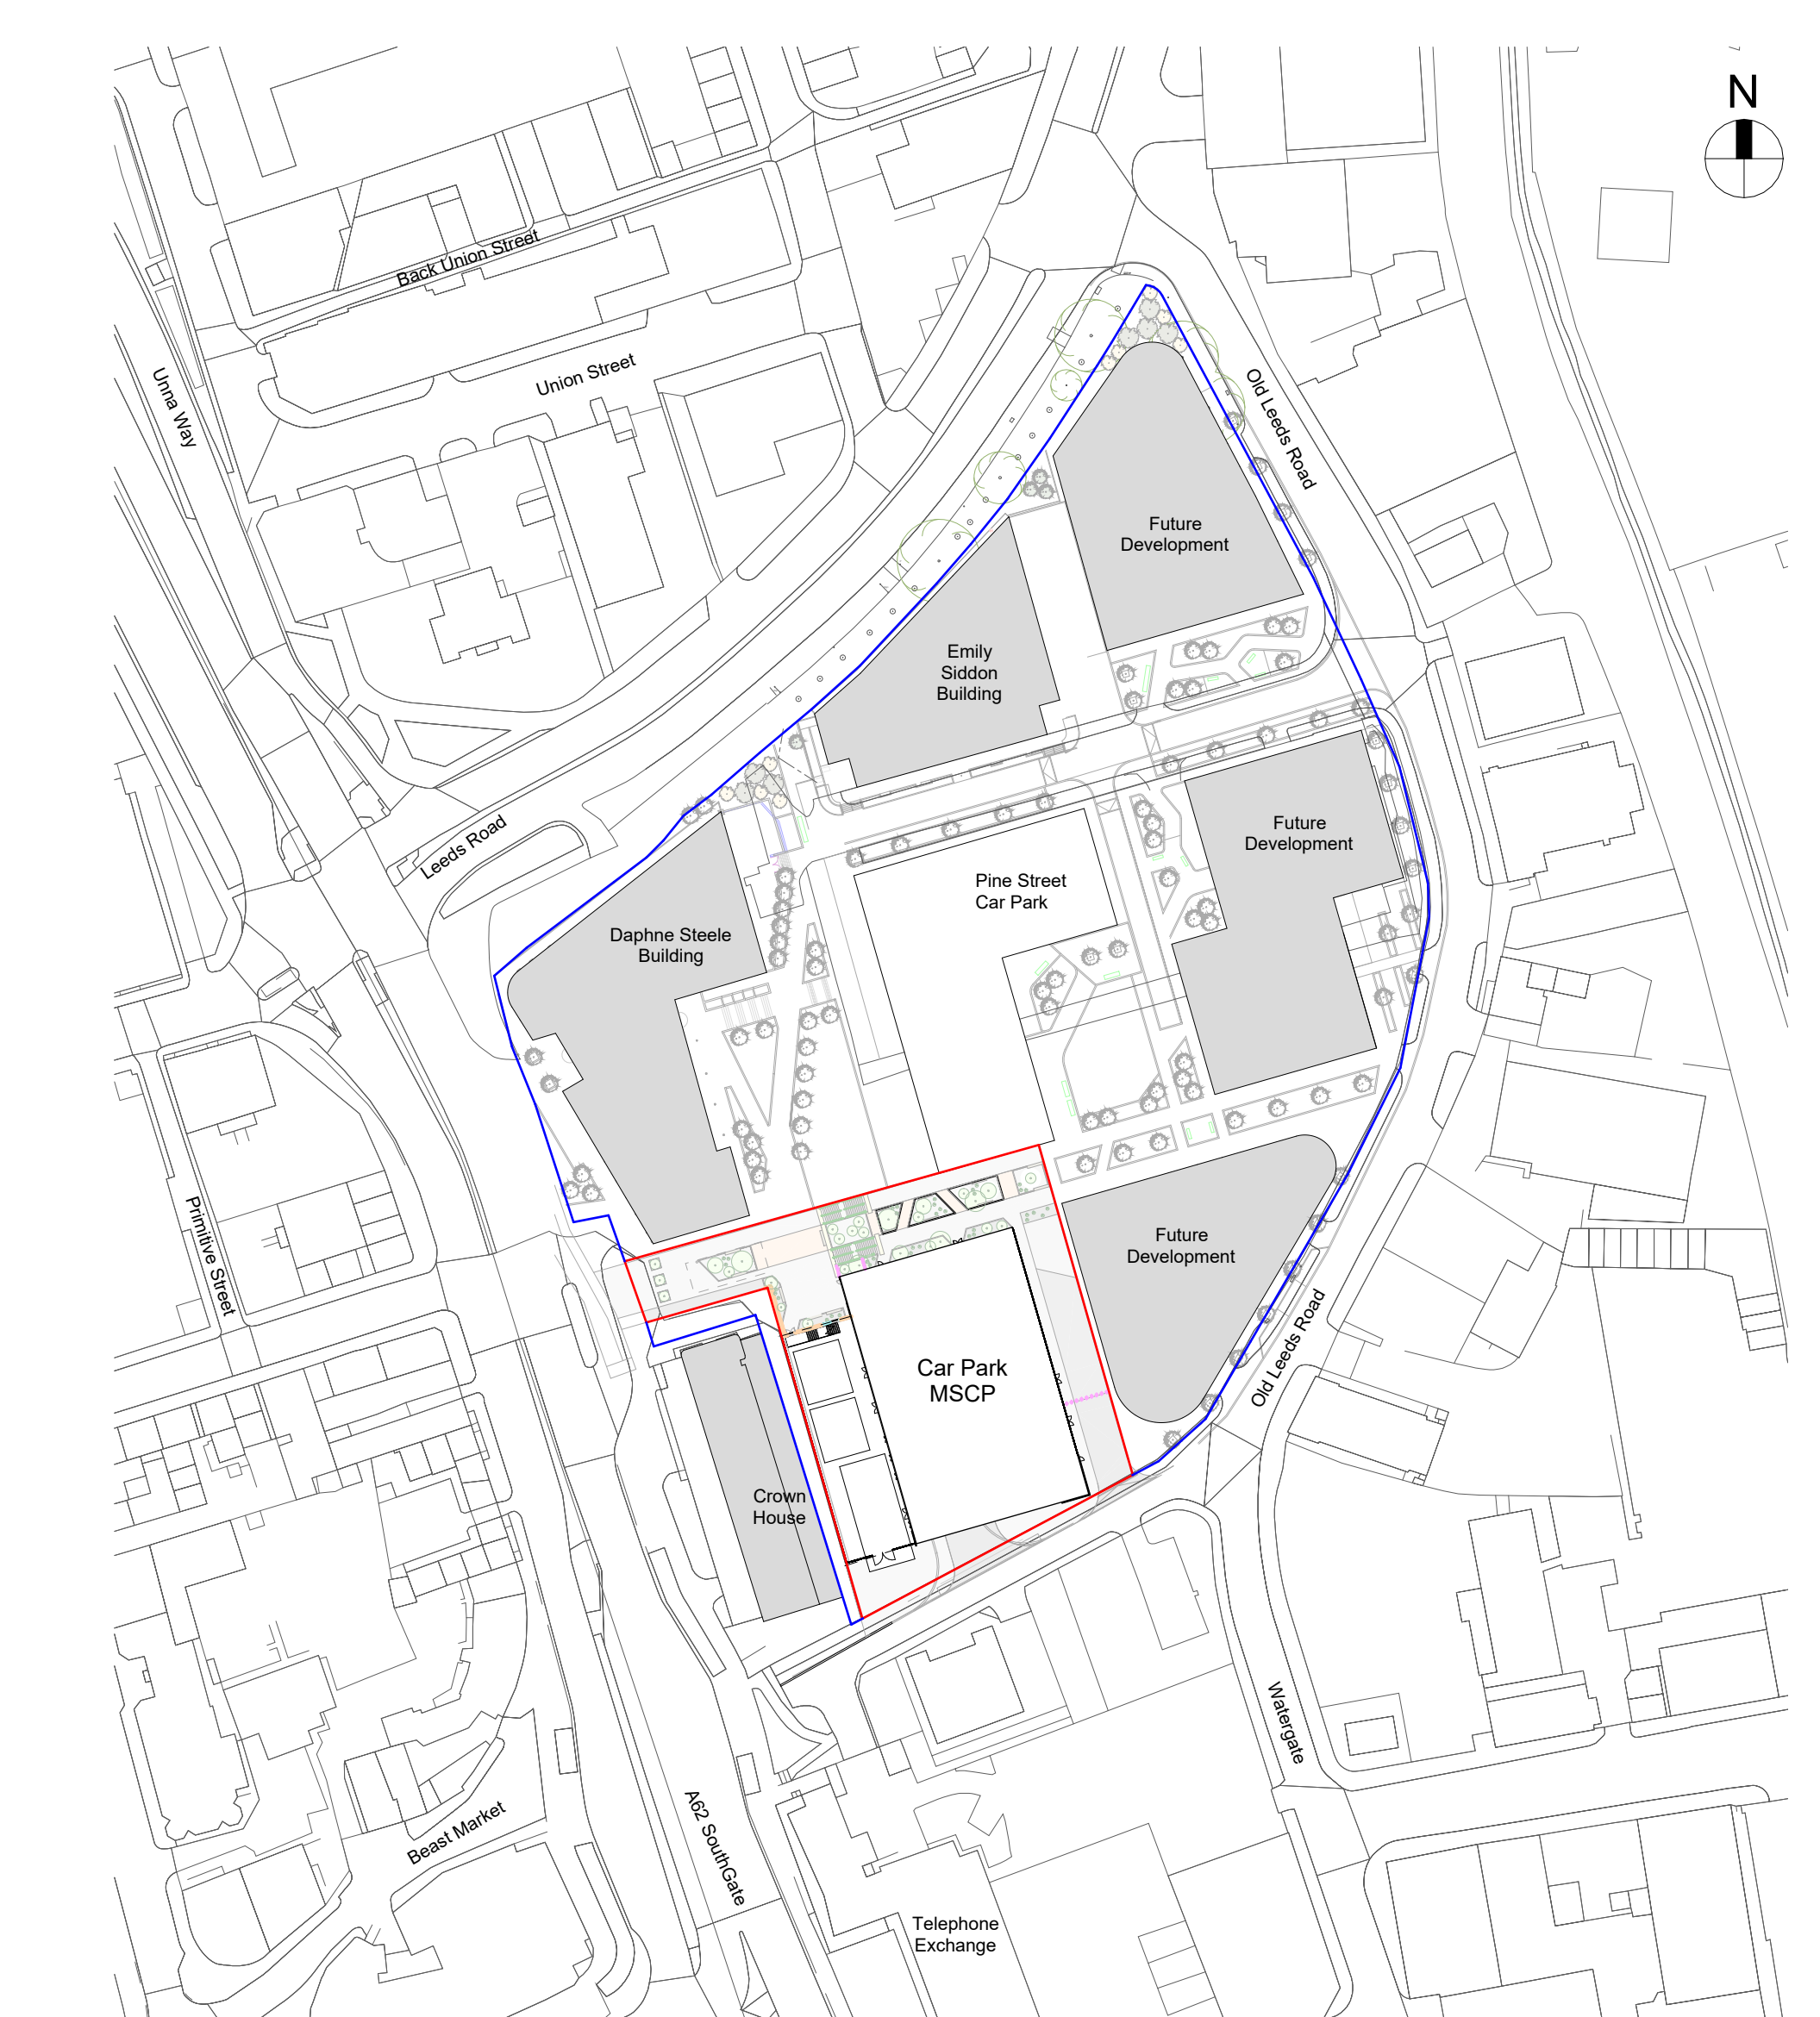


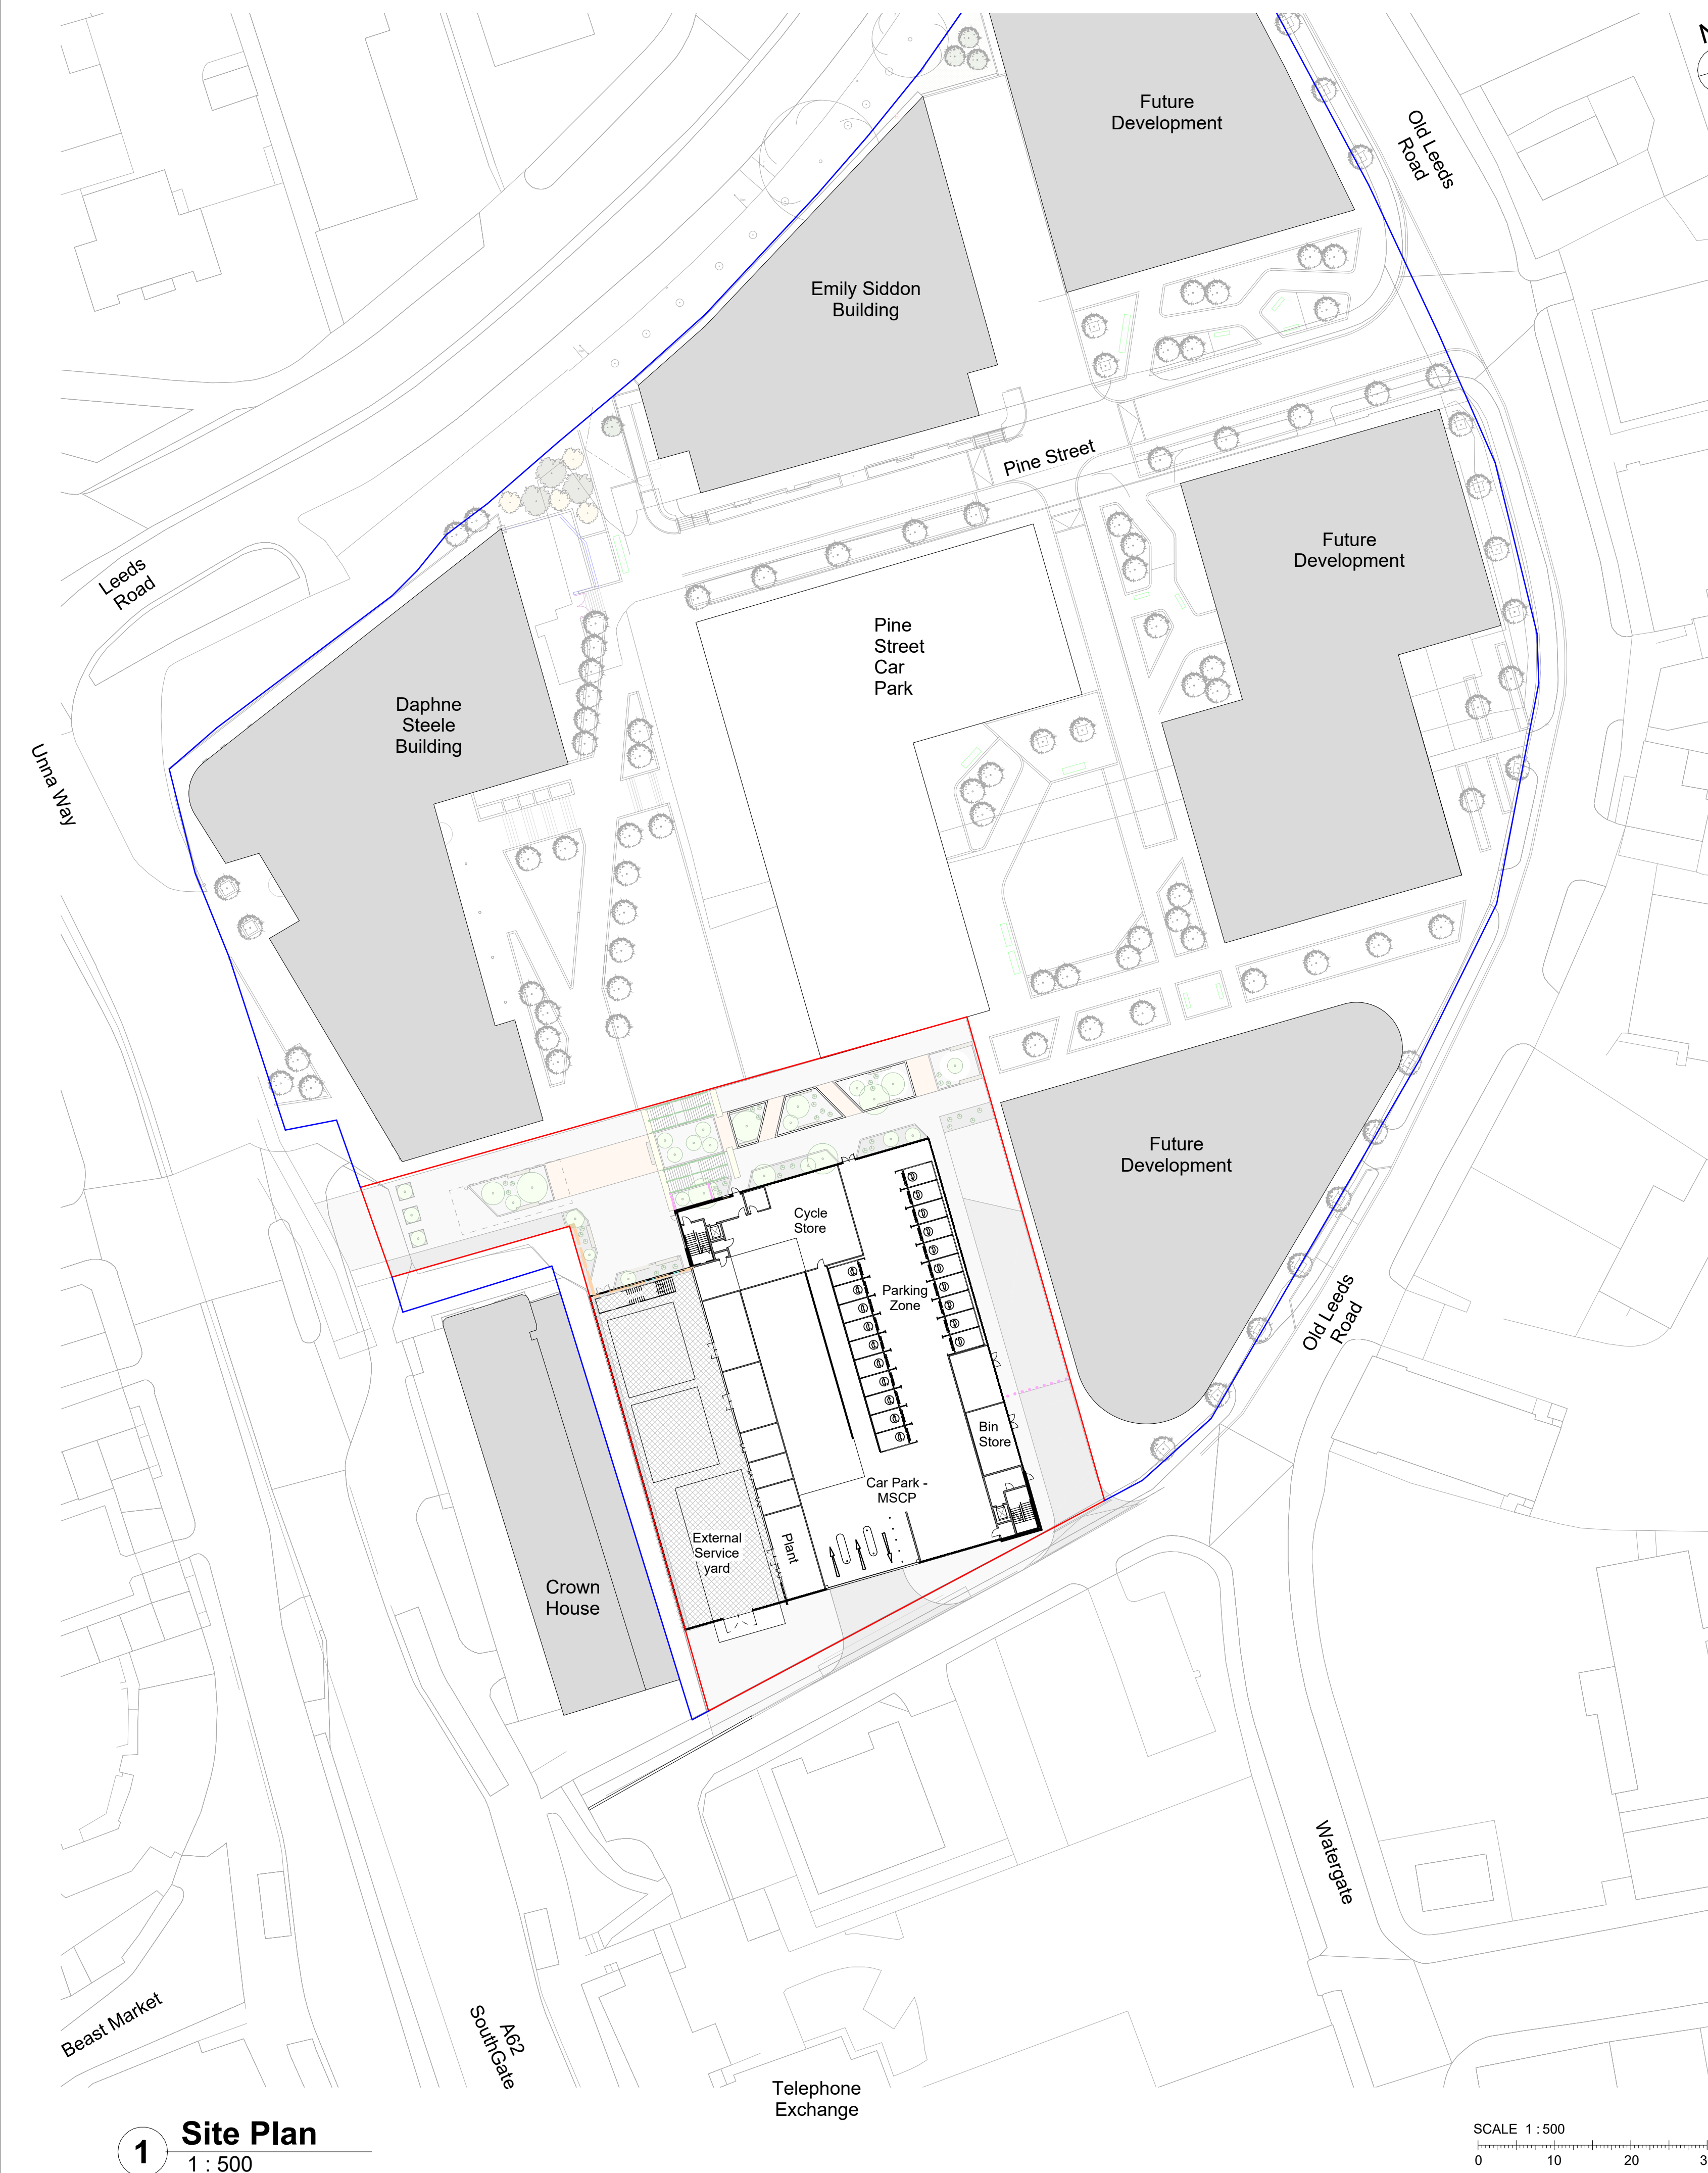

SCALE 1 : 1250

0 25 50 75

Site Plan Key

 Outline Application Boundary

 Land Owned Boundary

P4	Planning Issue	16.10.26	AS	RH
P2	Updated Planning Issue	22.09.26	AS	RH
P3	Updated Boundary	18.09.26	AS	RH
P1	Initial Issue PA	24.08.26	WH	RH
Rev	Description	Date	Dr	App by
original by		date created		approved by
WH		01/29/26		RH

AHR

AHR Architects Ltd
5th Floor
55 Princess Street
Manchester
M2 4EW
United Kingdom

T +44(0)161 8287900
E manchester@ahr.co.uk
www.ahr.co.uk

Client name University of Huddersfield		
Project UoH - MSCP - Integrated Transport Hub		
Drawing Site Location Plan		
Computer file \\U013211\H004 ProfNet_Folder_extern\acdi\acdi\documents\Revit Files\Local Facilities 2025\TH-AHR-BZ-SS-ZZ-KD-00001 CENTRAL_acdi.acdi.rvt	plot date	
Project number 2025.00083.000	scale As indicated @A	
Drawing number TH-AHR-BZ-SS-ZZ-DR-A-08100	rev P4	issue status S1
This drawing is to be read in conjunction with all related drawings. All dimensions must be checked and verified on site before commencing any work or producing shop drawings. The Originator should be notified immediately of any discrepancy. This drawing is copyright and remains the property of AHR.		