



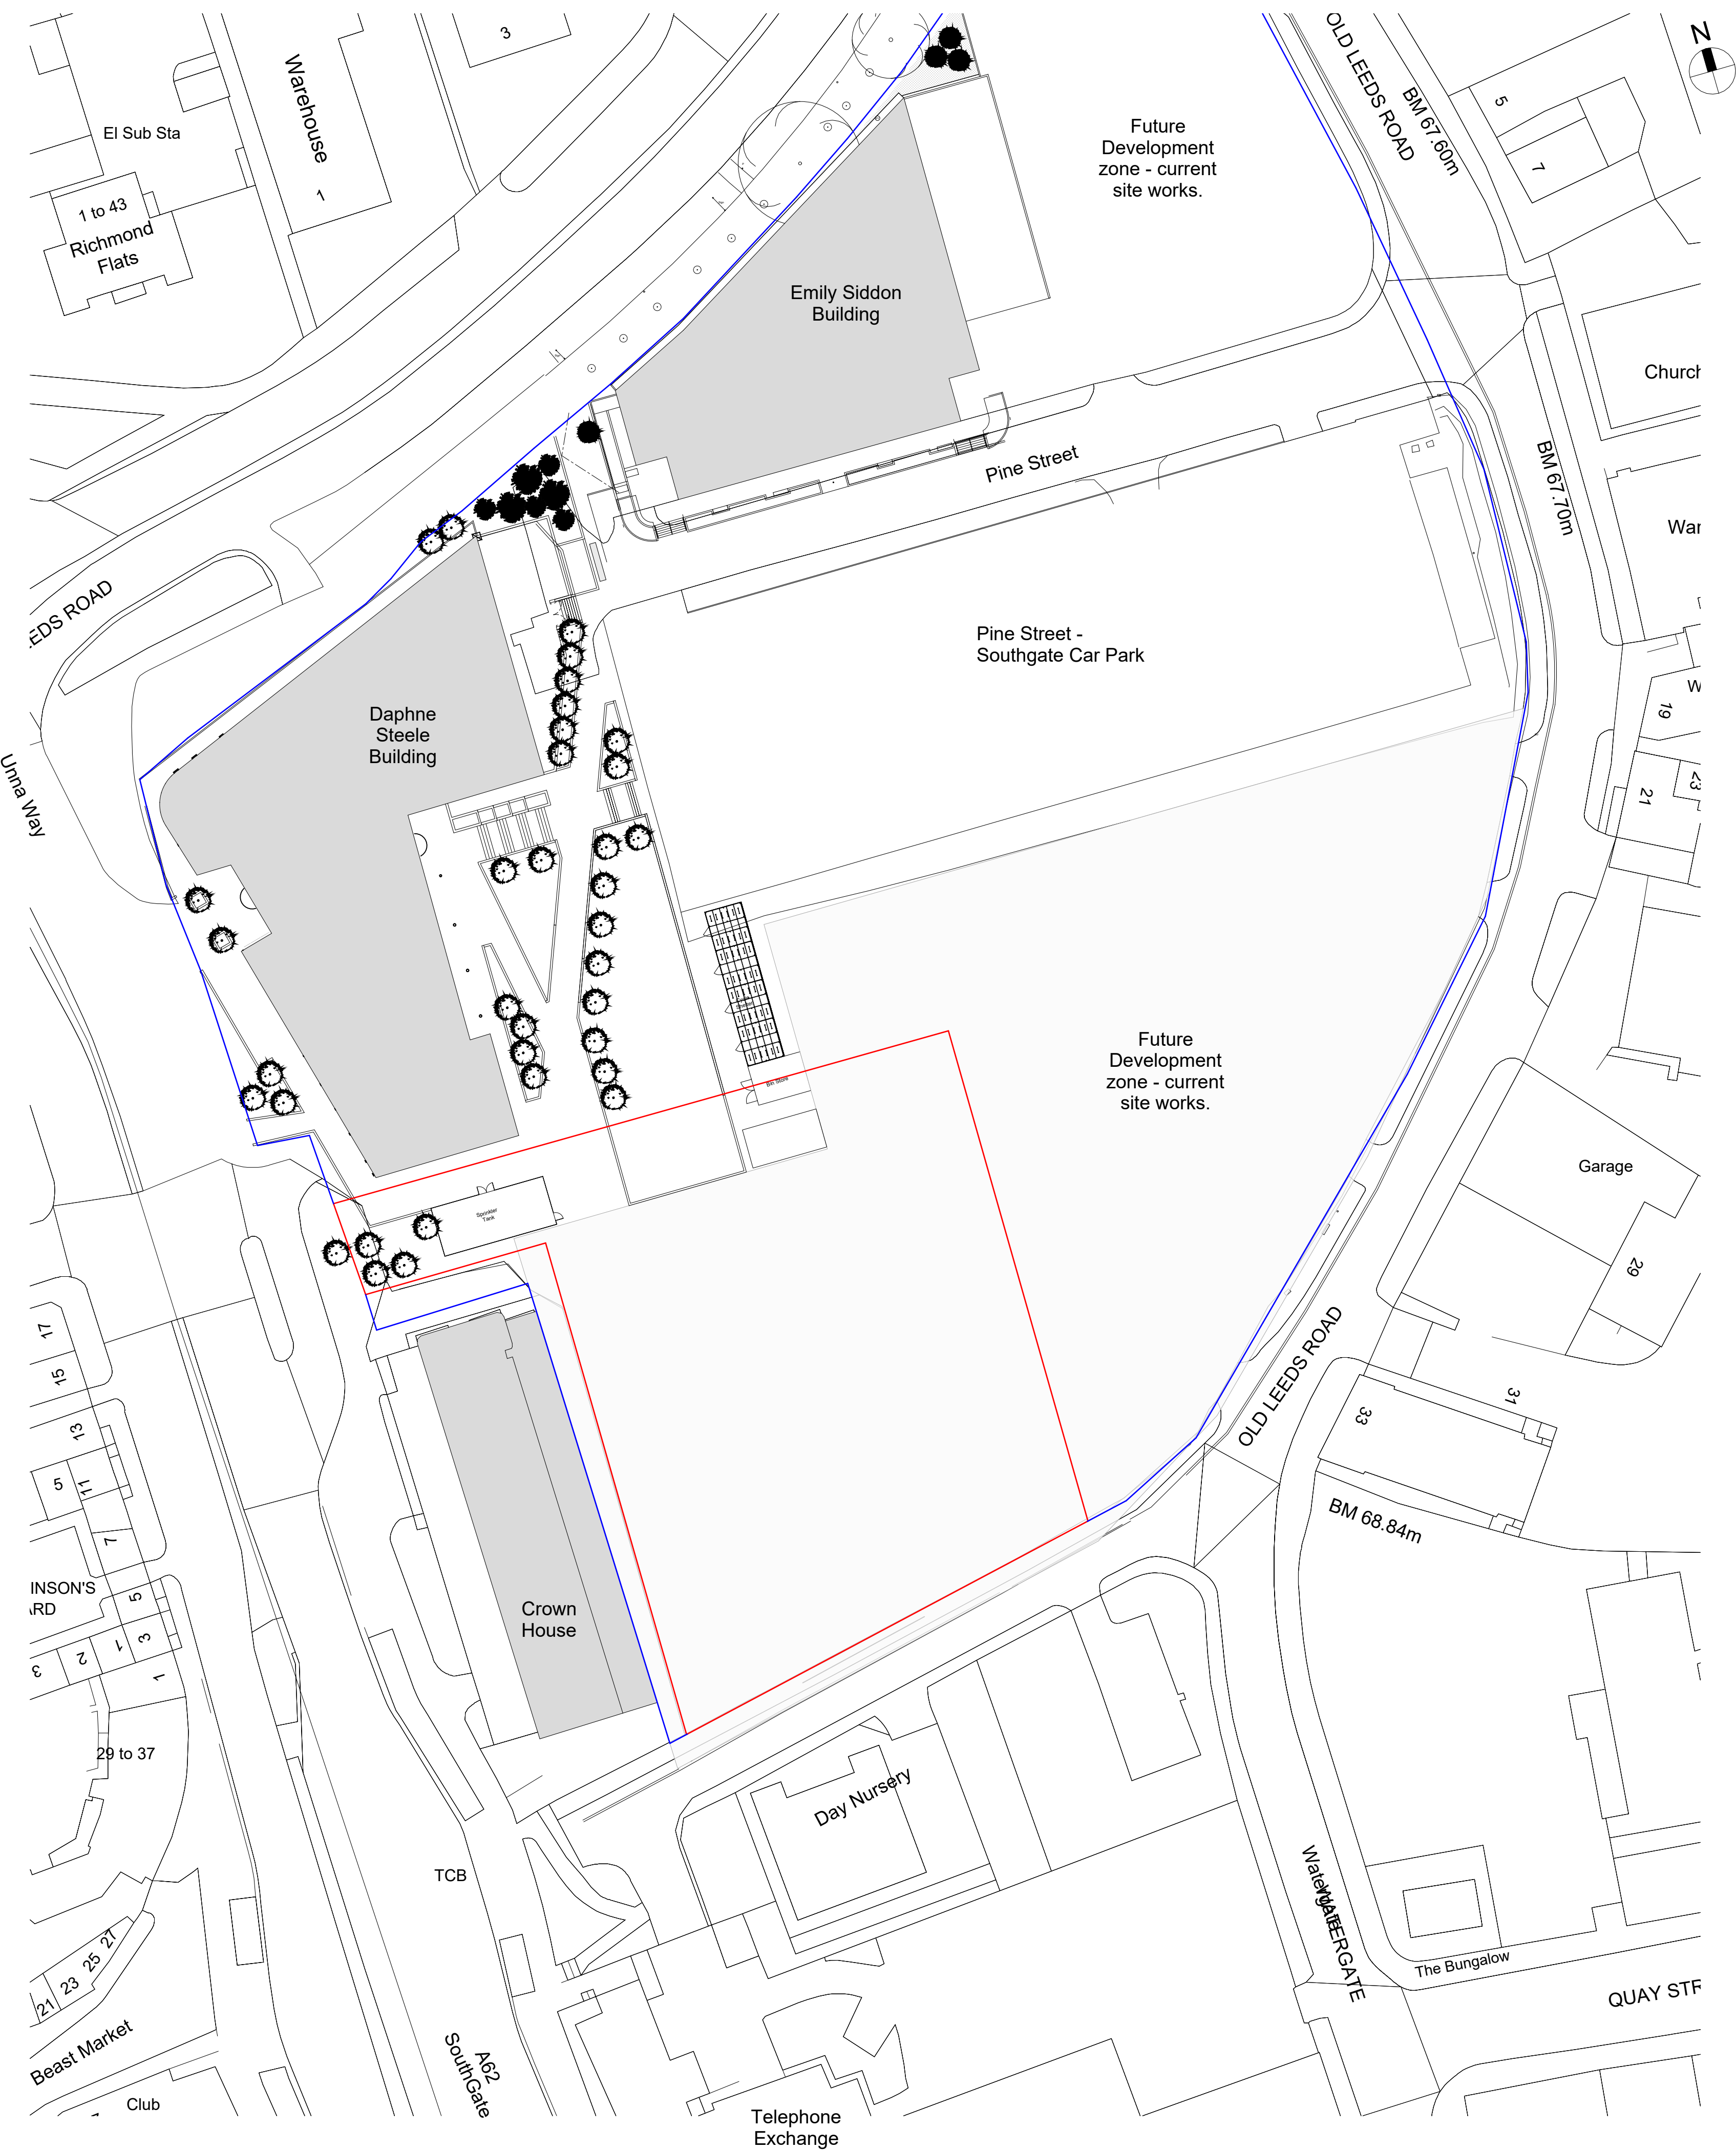

1 Existing Site Plan
1 : 500

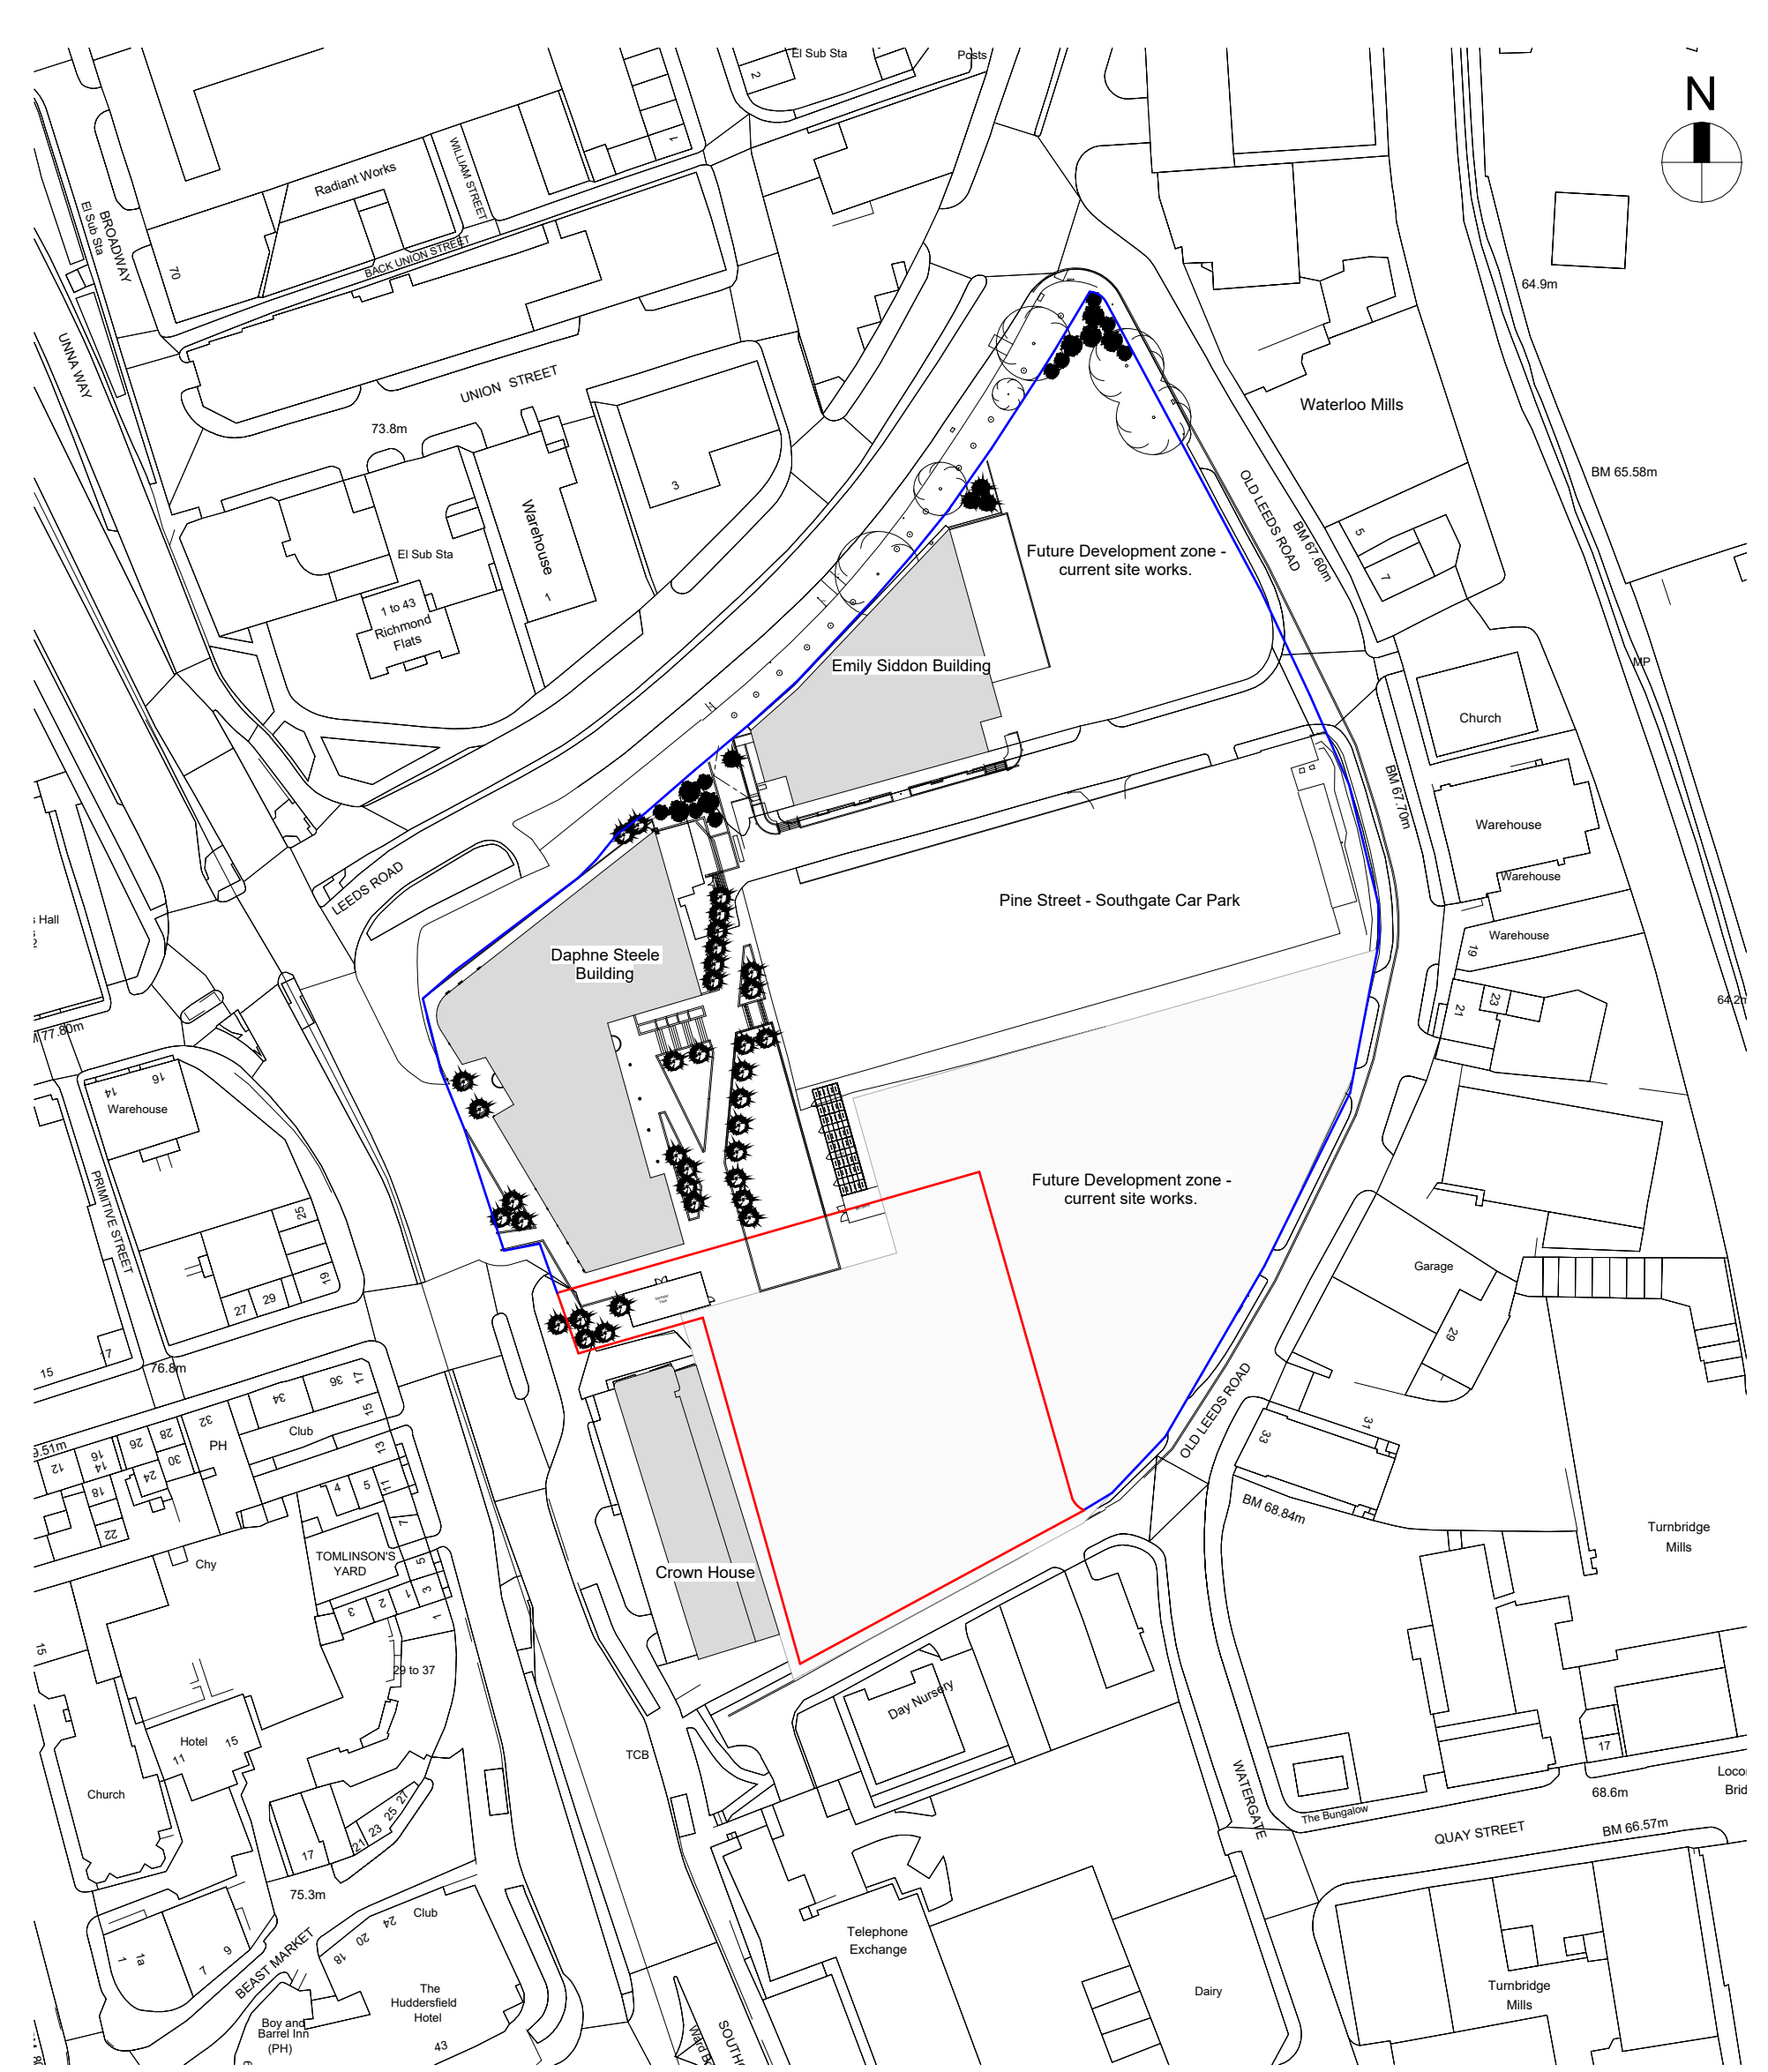

2 Existing Site Location Plan
1 : 1250

Site Plan Key			
—		Outline Application Boundary	
—		Land Owned Boundary	

P4	Planning Issue	16.10.26	AS	RH
P3	Updated Planning Issue	22.09.26	AS	RH
P2	Updated Boundary	18.09.26	AS	RH
P1	Initial Issue PA	24.08.26	WH	RH
Rev	Description	Date	Dr	App
original by		date created	approved by	
WH		01.08.26	RH	

AHR

AHR Architects Ltd

5th Floor

55 Princess Street

Manchester

M2 4EW

United Kingdom

T +44(0)161 6287900

E manchester@ahr.co.uk

www.ahr.co.uk

client name			
University of Huddersfield			
project			
UoH - MSCP - Integrated Transport Hub			
drawing			
Existing Site Location Plan			
computer file		plot date	
\\10.32.1.110\EM_Profile\Folder_redirection\as\as\Documents\Revit\2025\UoH-AHR-B5-ZZ-M3-A-00001_CENTRAL_aad\as\as.rvt		01.08.26	
project number		scale	
2025.00083.000		As indicated@A1	
drawing number		rev	
ITH-AHR-B5-ZZ-DR-A-08105		P4	
		issue status	
		S1	
This drawing is to be read in conjunction with all related drawings. All dimensions must be checked and verified on site before commencing any work or producing shop drawings. The originator should be notified immediately of any discrepancy. This drawing is copyright and remains the property of AHR.			