





north elevation

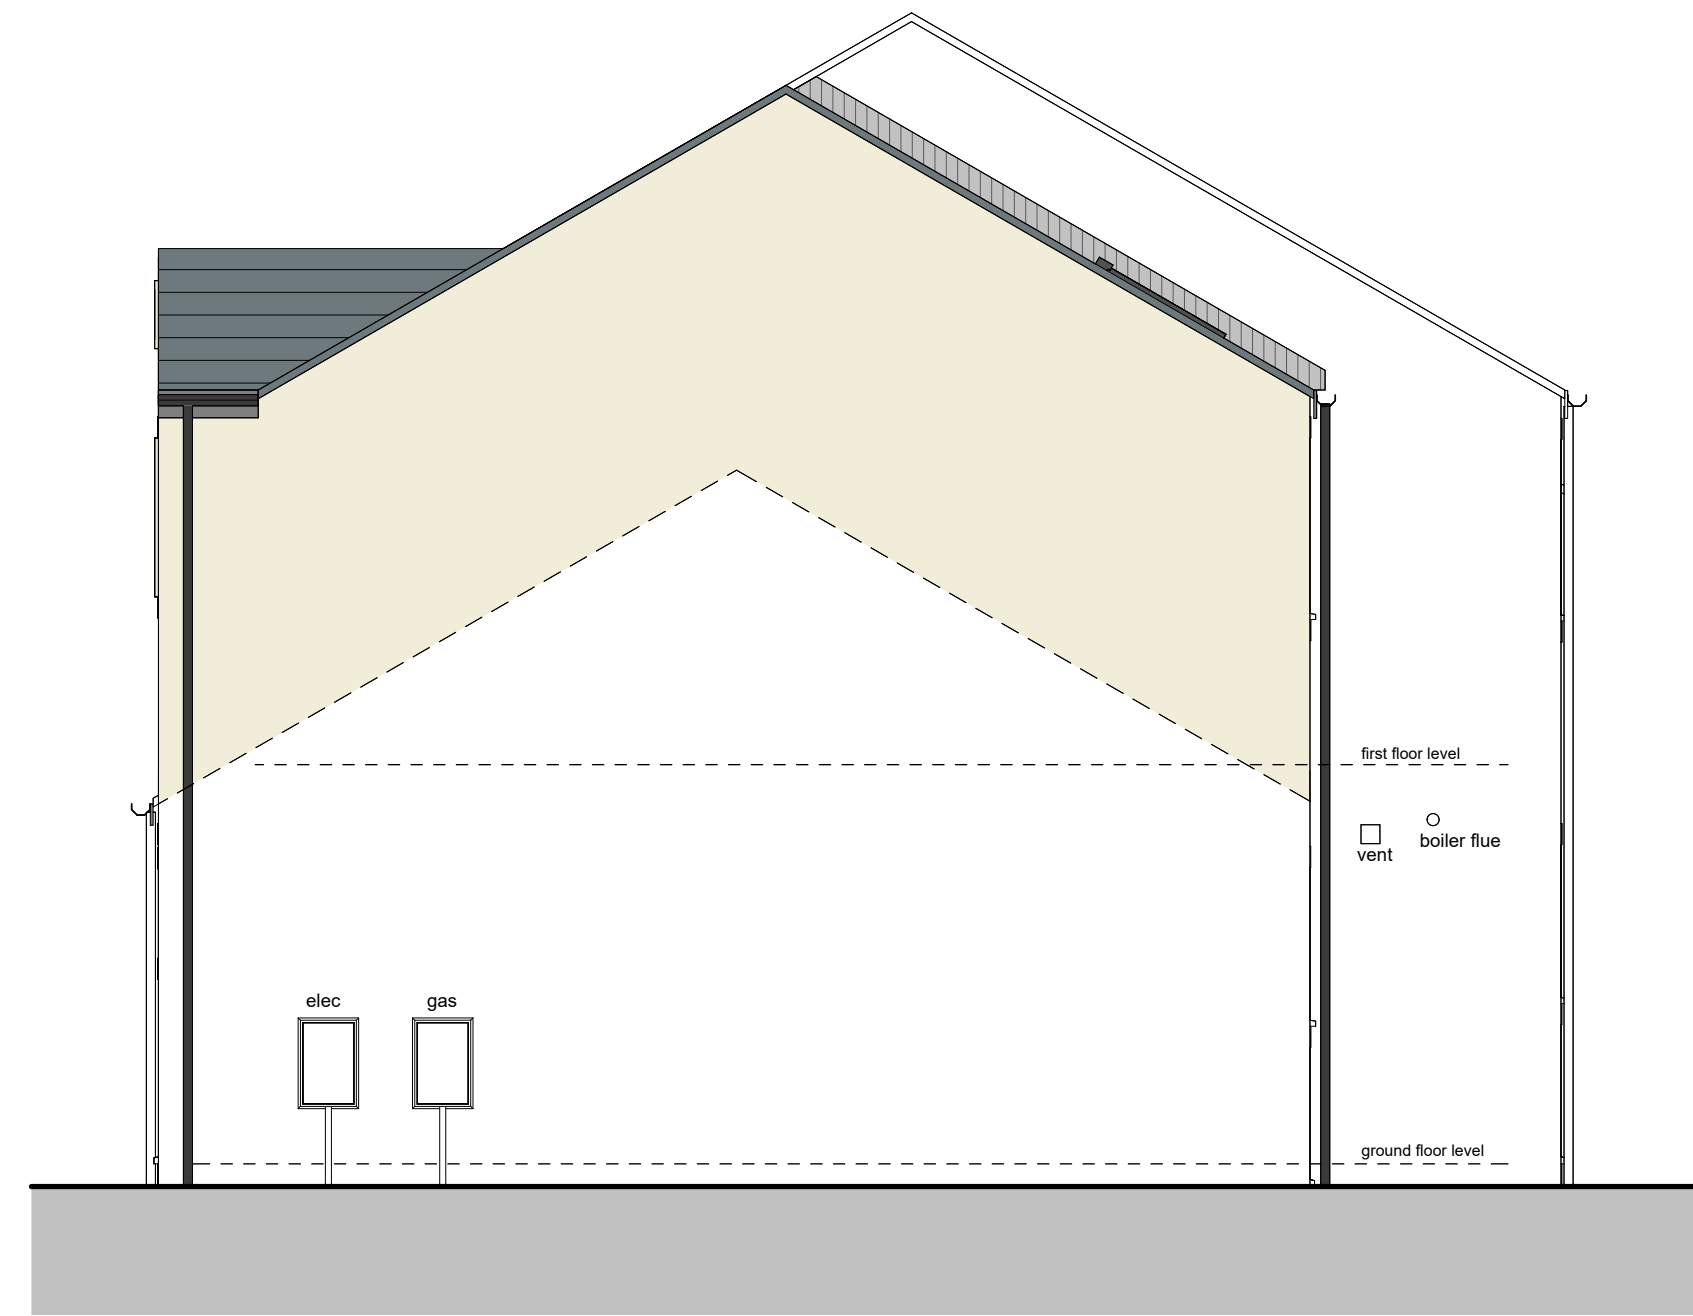


west elevation




south elevation

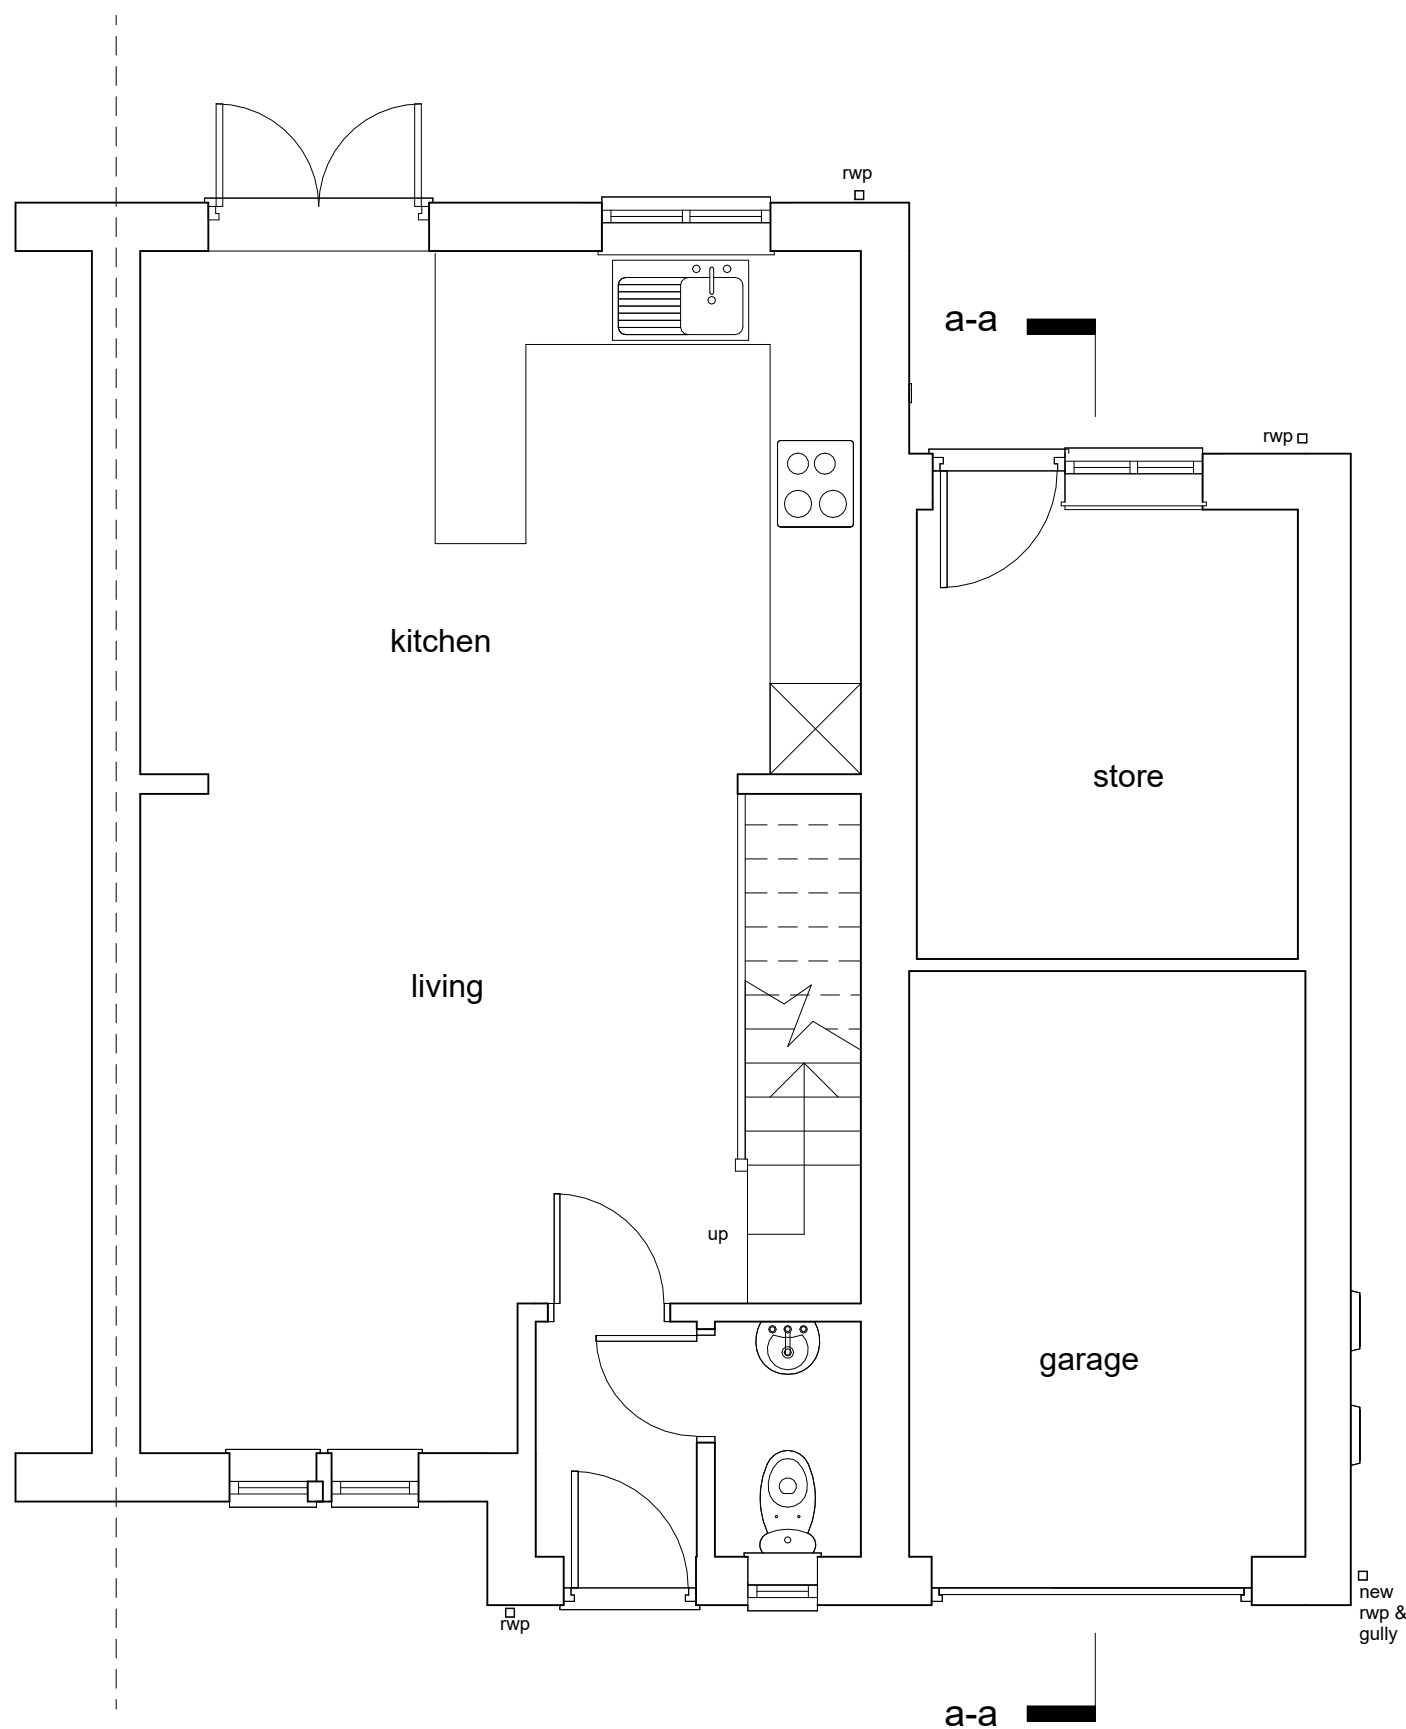

ground floor plan

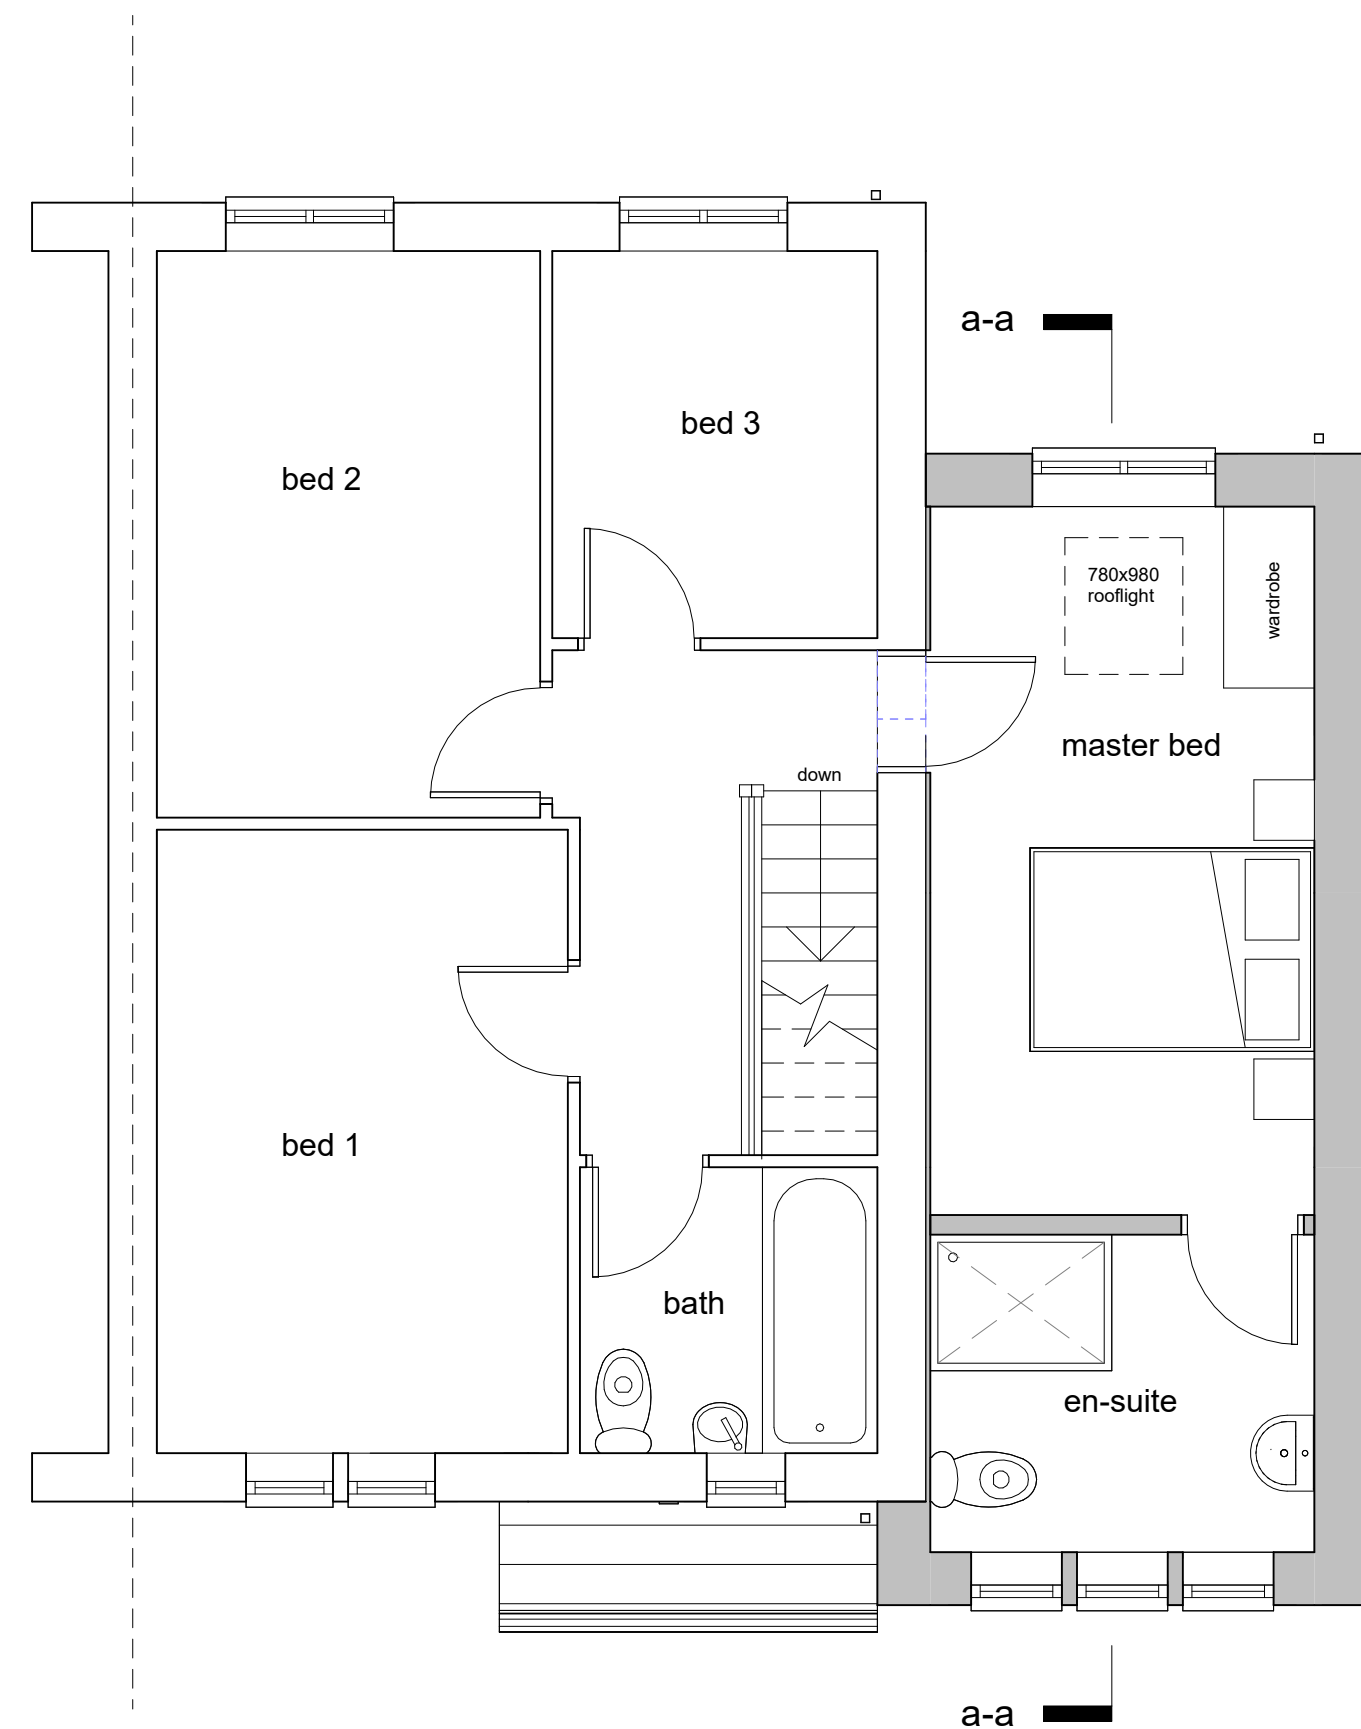

first floor plan

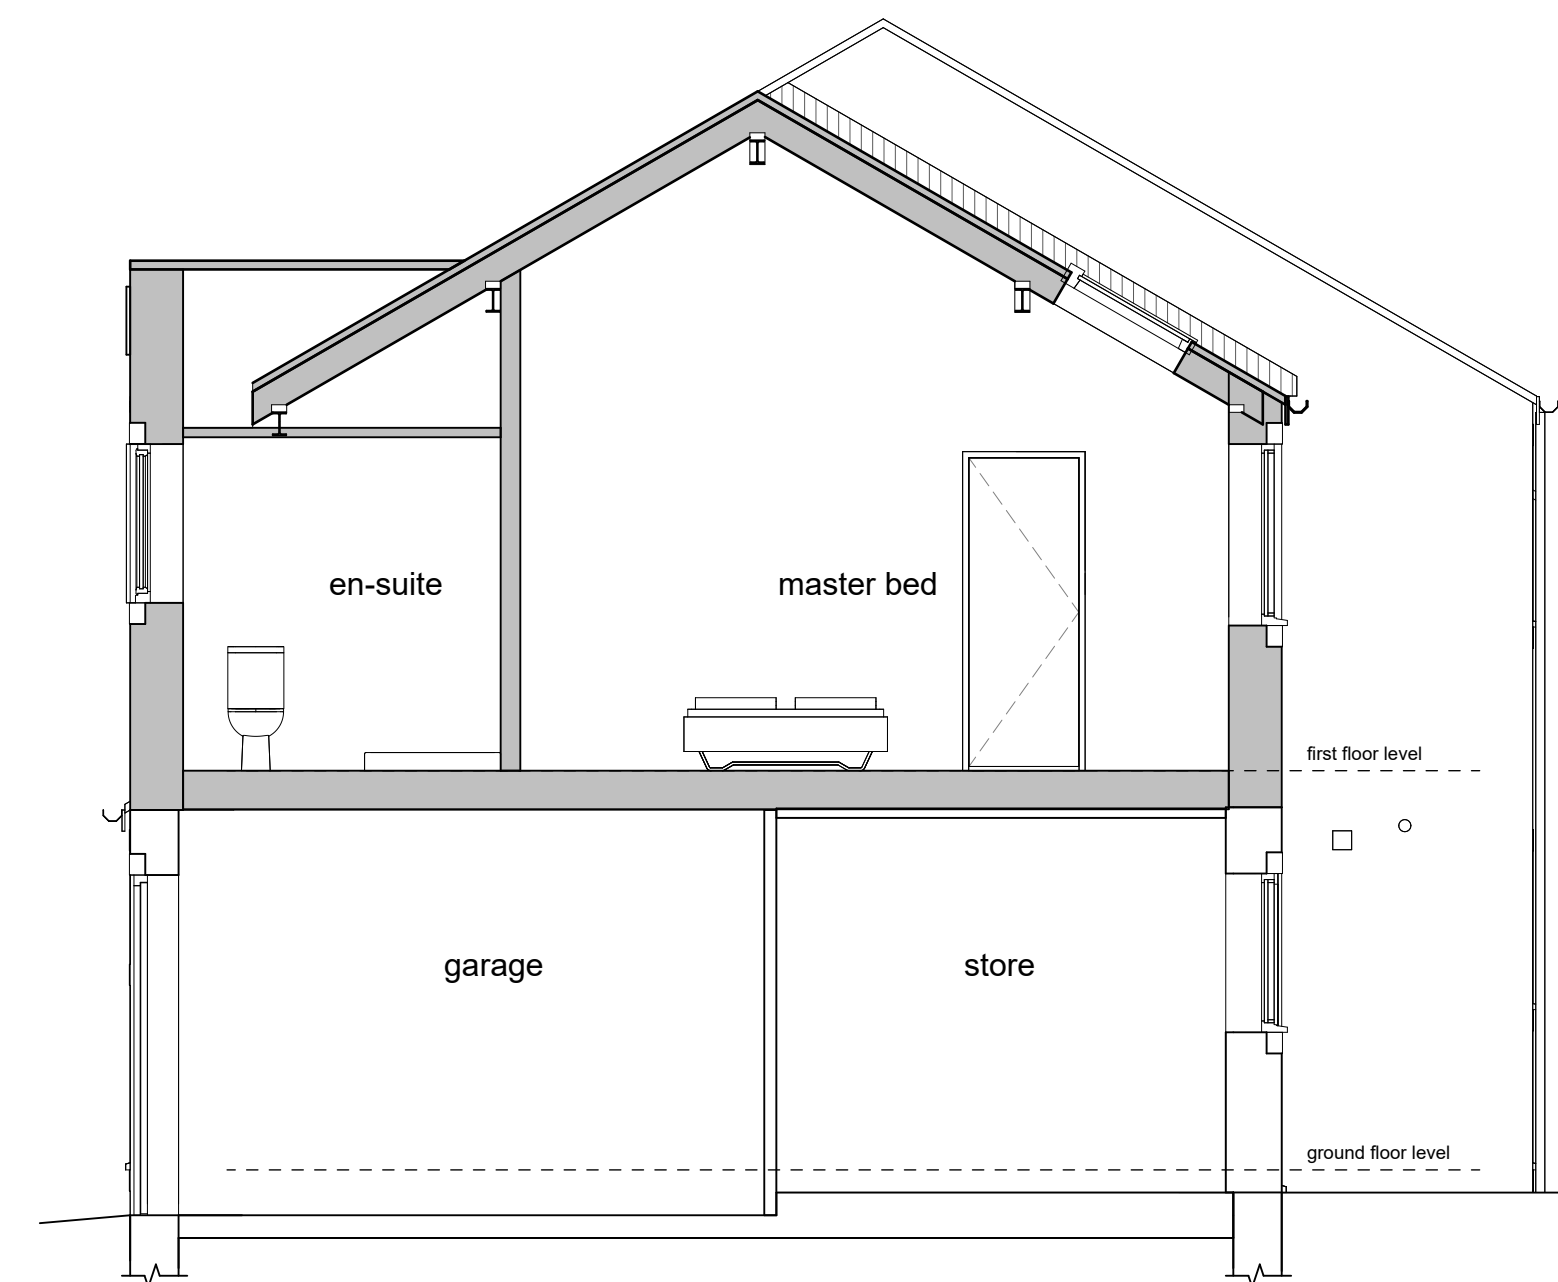

section a-a

P01 drawing created 19.10.26 JW JW
rev. description date drawn approd

ADP

project Proposed extension over garage

at
27a Bayfield Close, Hade Edge,
Holmfirth
for
Alex Williams

title General arrangement as proposed
number 26068D -02 -P01
scale 1 : 50
size A1

ARCHITECTURE AND DESIGN The Old Police Station 16 Bridge Lane Holmfirth HD9 7AN T: 01484 685411 E: hello@adp-architects.com W: www.adp-architects.com RIBA Chartered Practice