


Key

Co-op signs —
3rd Party signs —

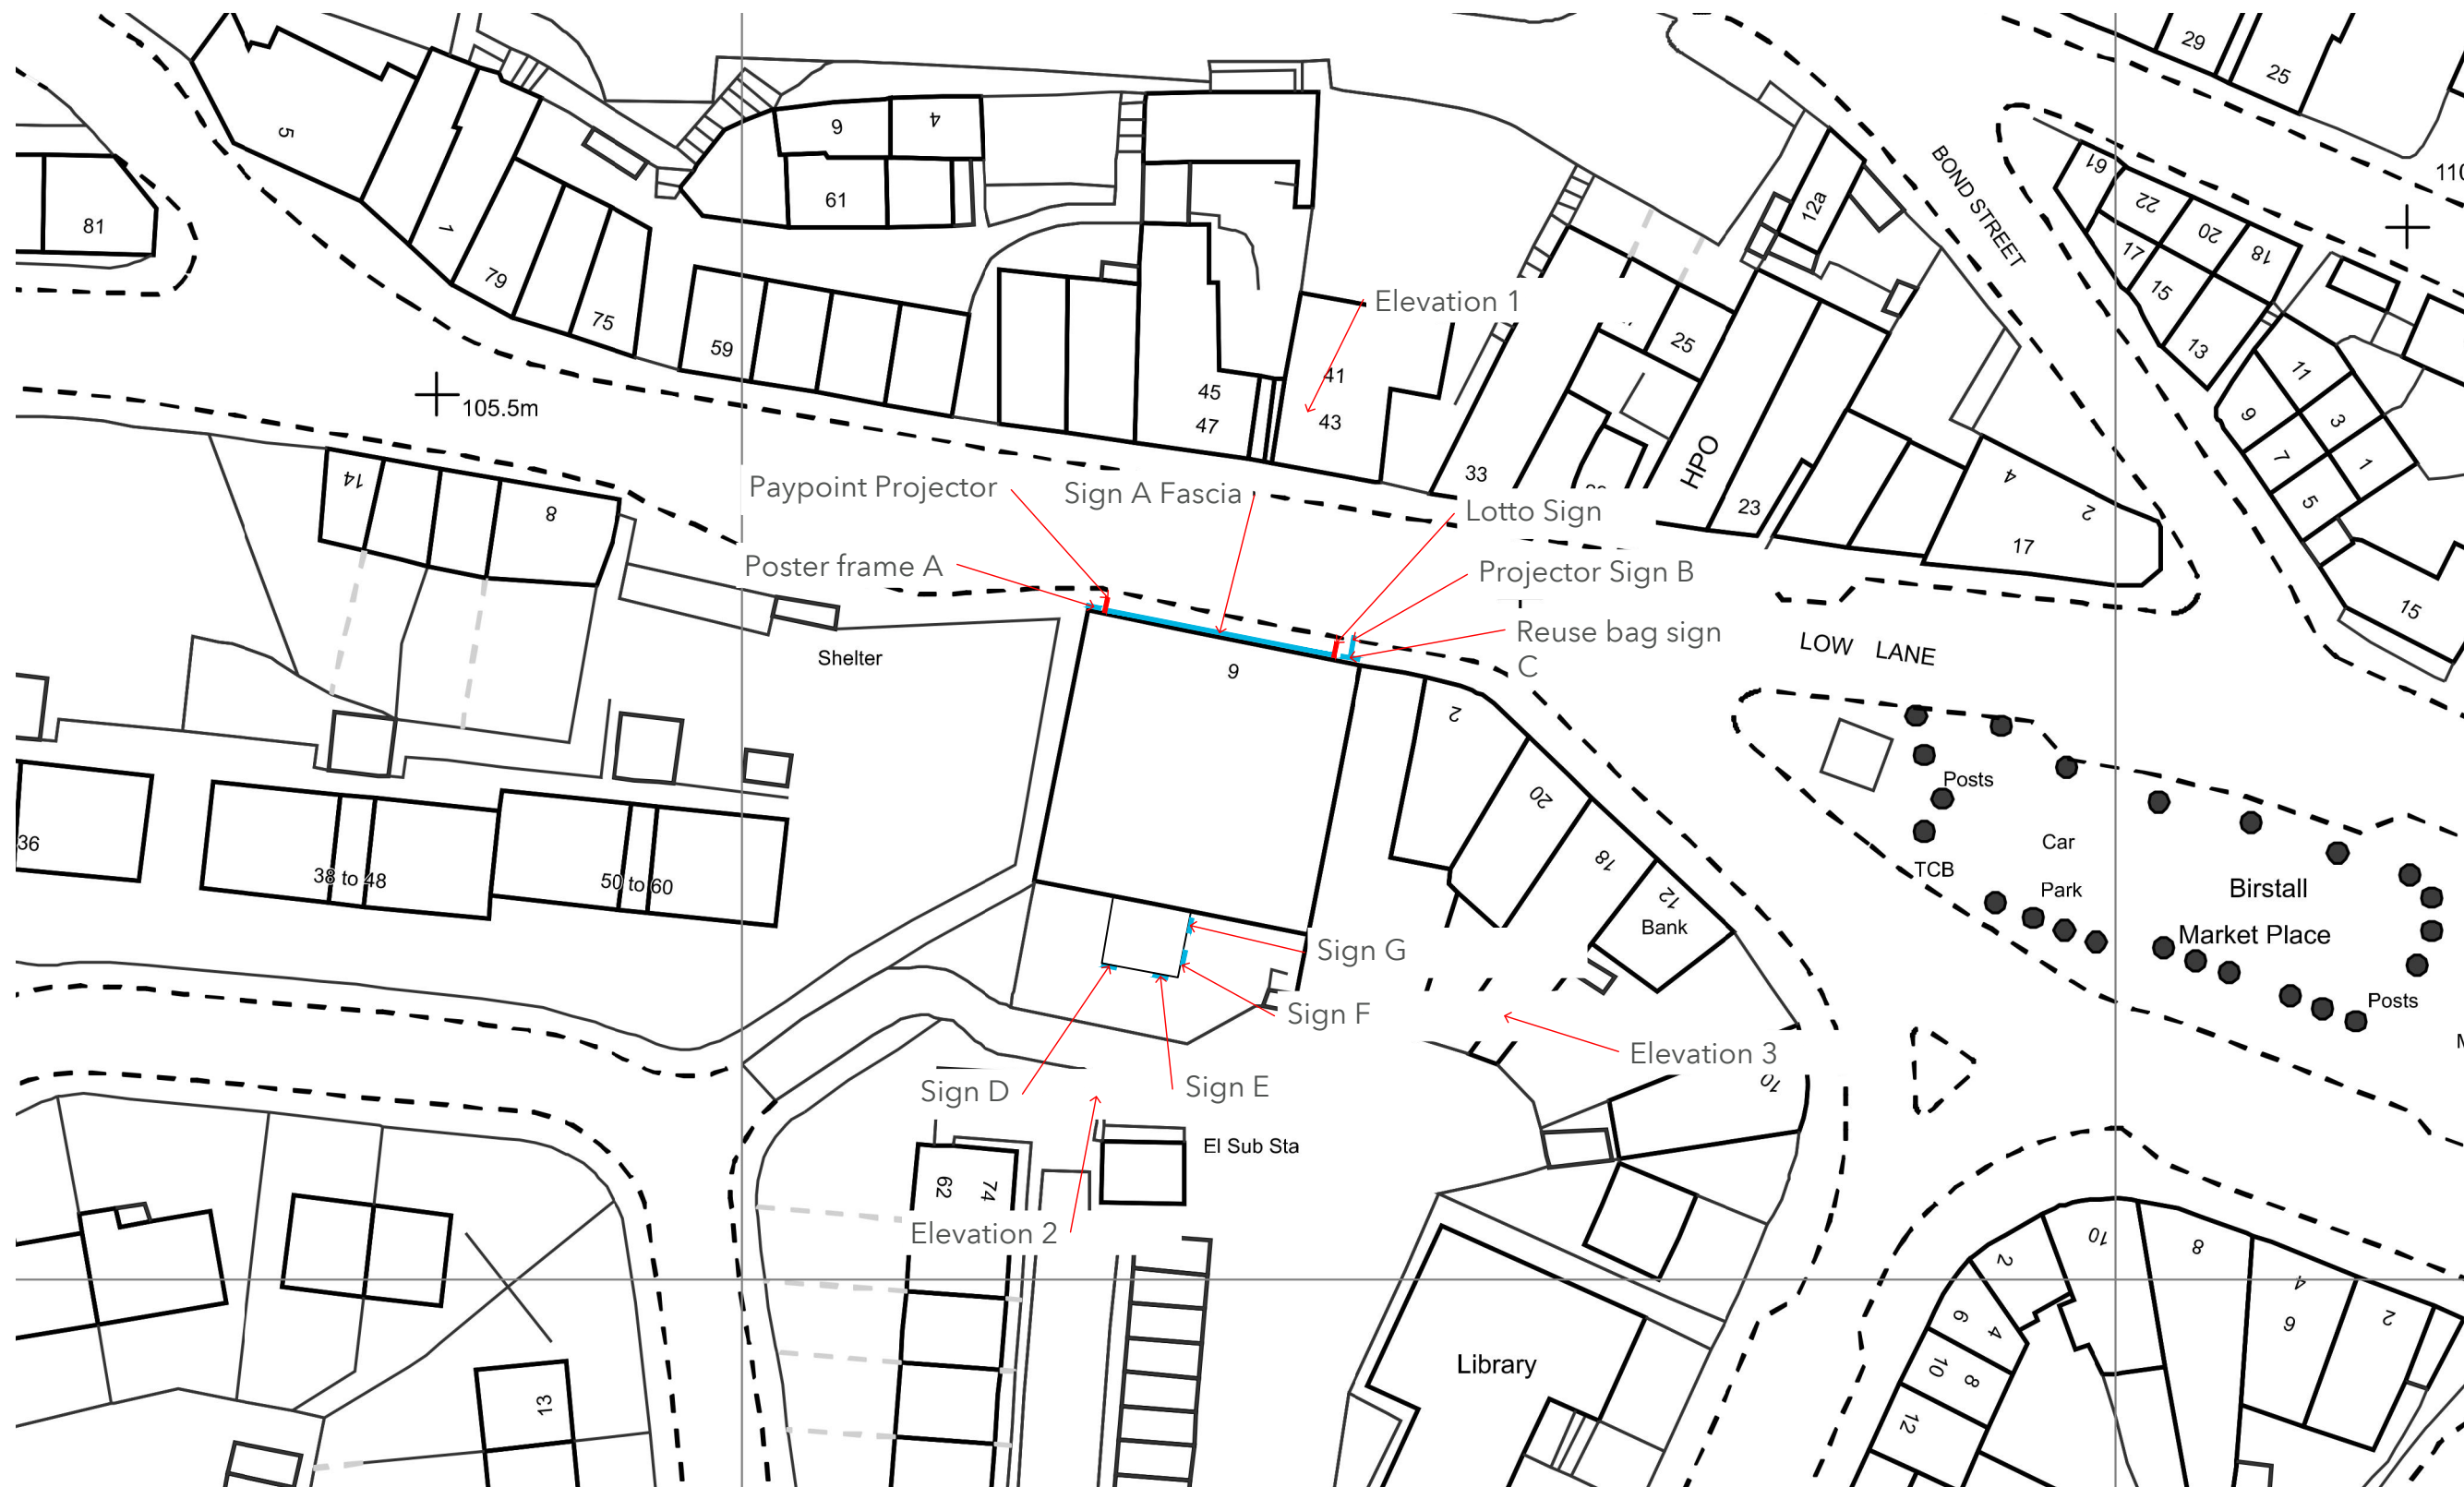

Site plan - Scale 1:500@A3

Store Name: Birstall
Store No: 8454
Futurama W.O: 127060
Store Type: Everyday Convenience - Value
Programme: Refit
CAD reference: P2F5MO

Address: 6 Low Lane
Birstall
Batley
WF17 9EY
Revision: Rev1
Author: SM

Olympia House
Lockwood Court
Middleton Grove
Leeds
LS11 5TY
United Kingdom

Telephone: 0113 270 5595
Facsimile: 0113 277 1143
E-mail: postbox@futurama.ltd.uk

delivering
branded
environments™

