


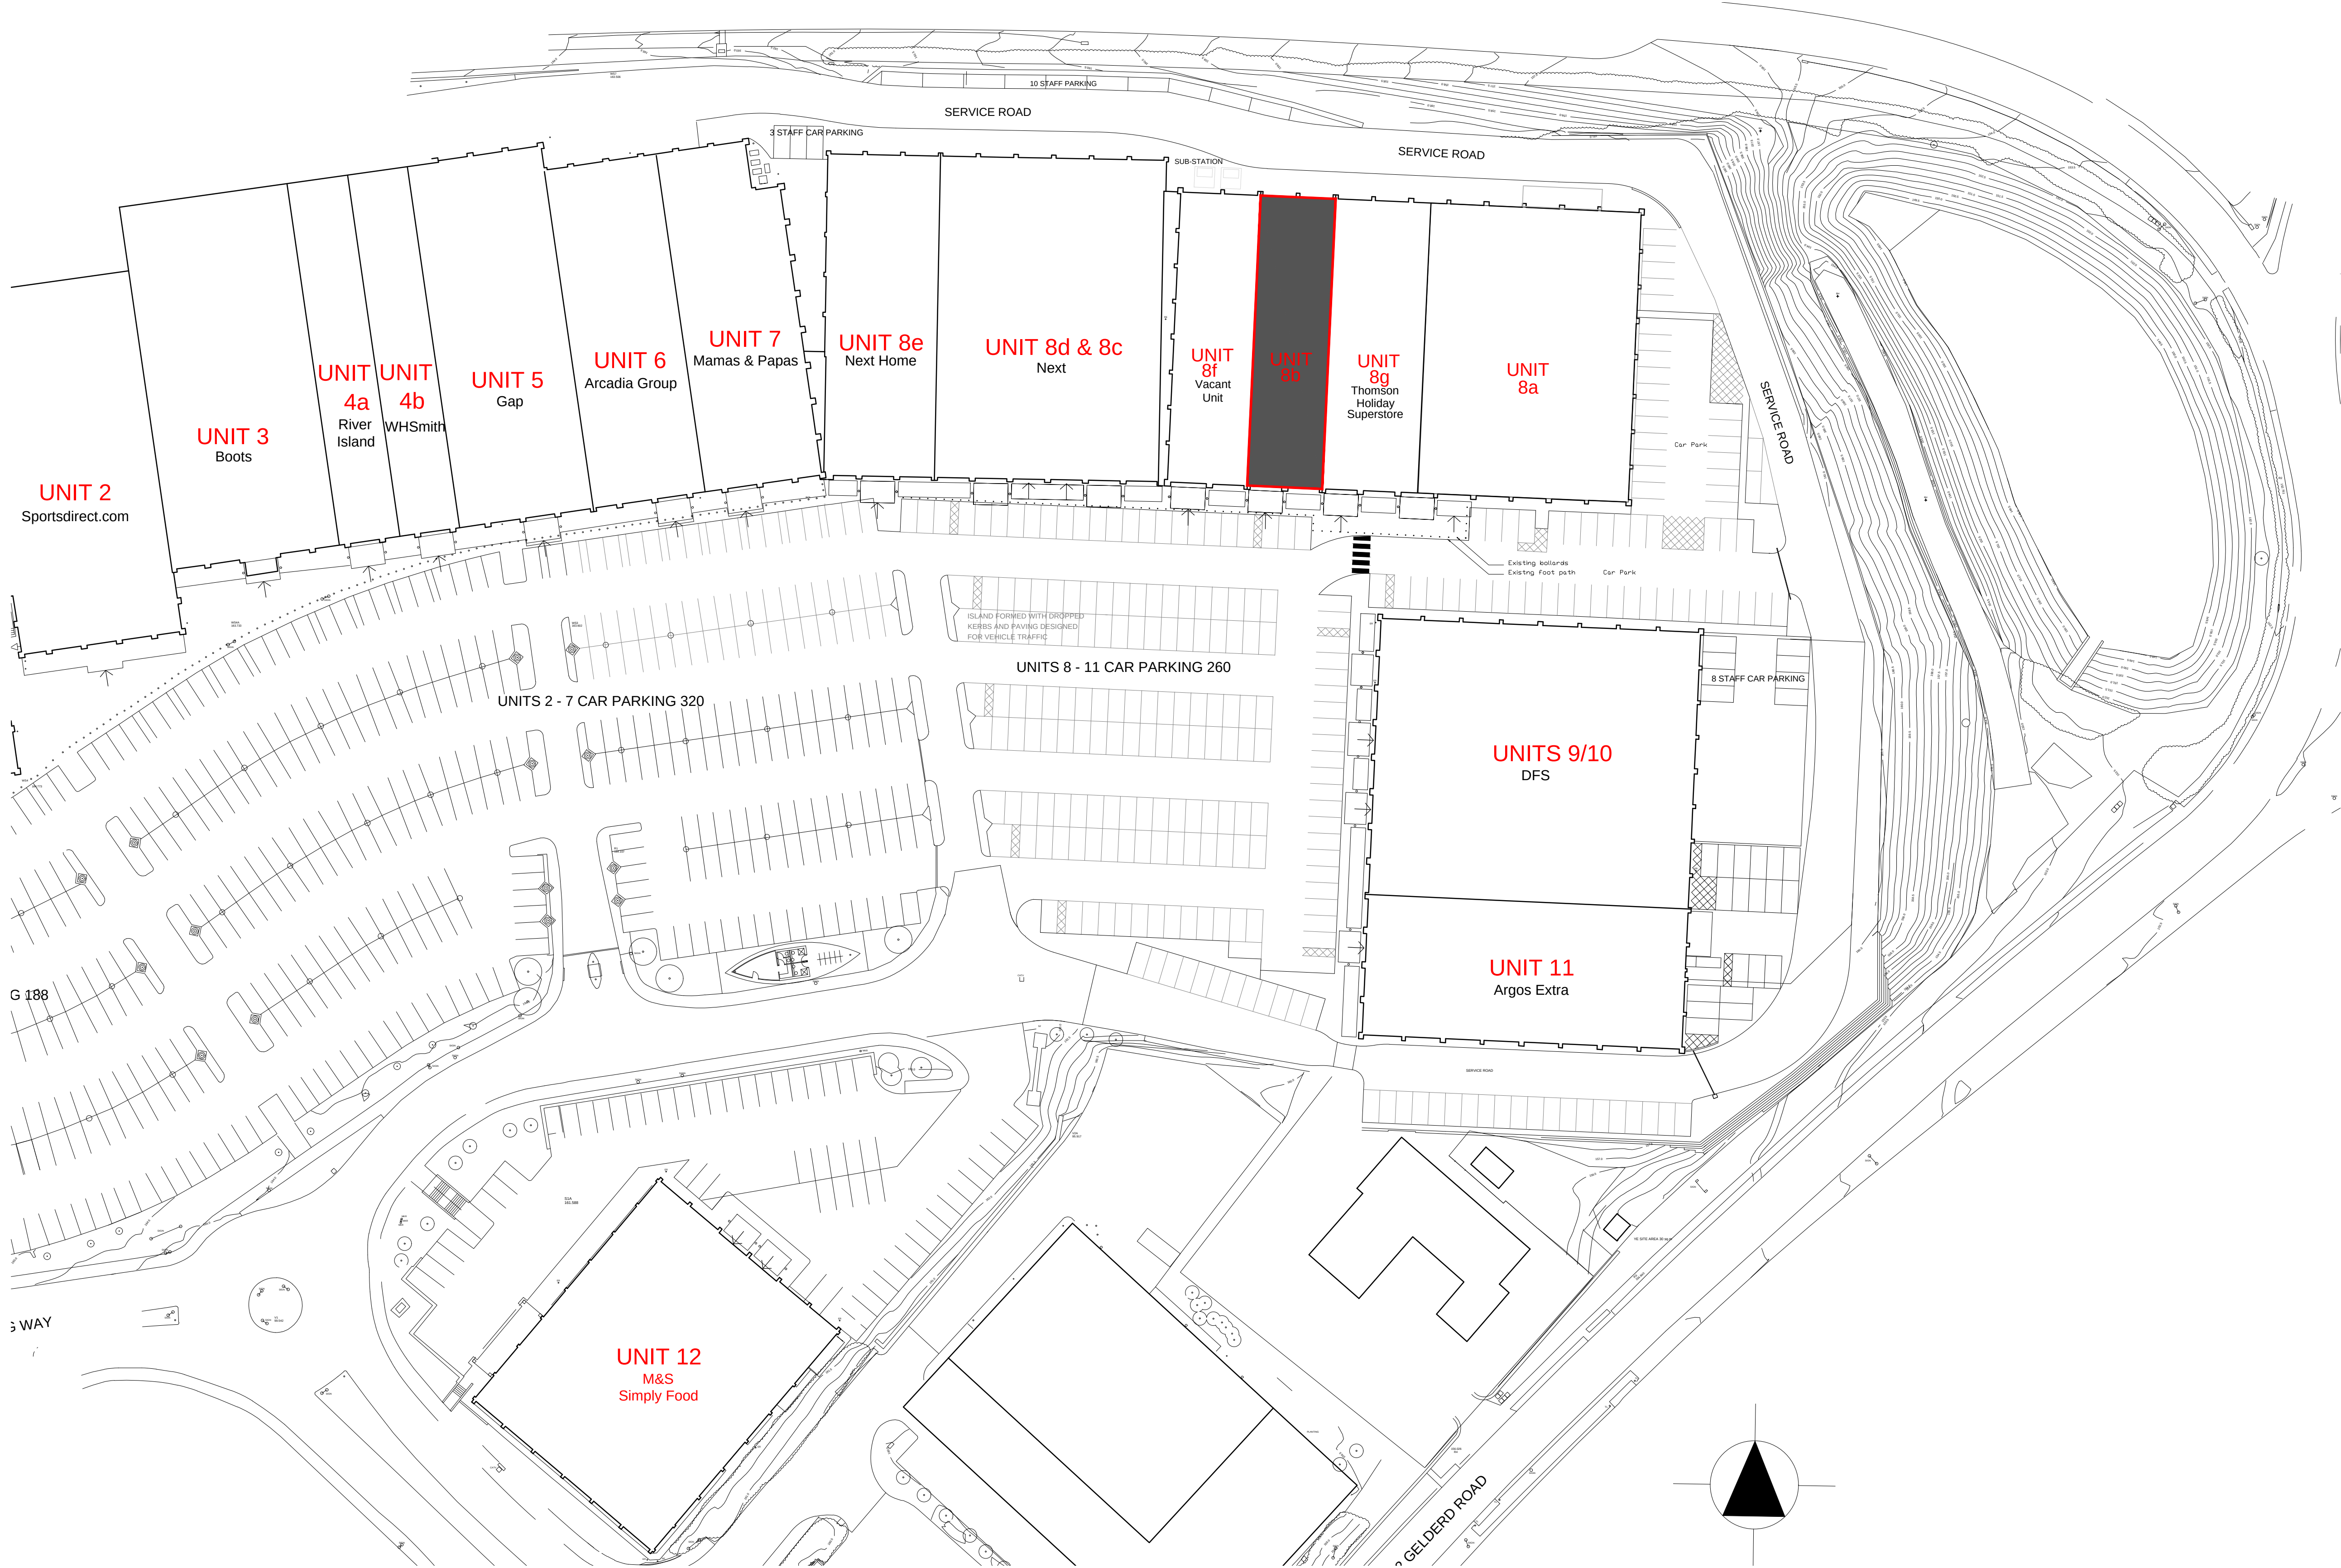

SITE PLAN

| Rev.                   | Date | Details | Drawn       | Checked |
|------------------------|------|---------|-------------|---------|
| Issued for:            |      |         |             |         |
| PLANNING               |      |         |             |         |
| Project/Client:        |      |         | Project No: |         |
| Unit 8b                |      |         | IALD17-0043 |         |
| Birstall Shopping Park |      |         | Dwg No:     |         |
| Birstall, Batley       |      |         | A10-00-02   |         |
| WF17 9DT               |      |         | Rev:        |         |
| Drawing:               |      |         | Scale:      |         |
| Site Plan              |      |         | 1:500 @A1   |         |
| Drawn By:              |      |         | Date:       |         |
| VN                     |      |         | 26.06.17    |         |
| Checked By:            |      |         | Date:       |         |
| MW                     |      |         | 26.06.17    |         |