


Site Plan - Location Plan

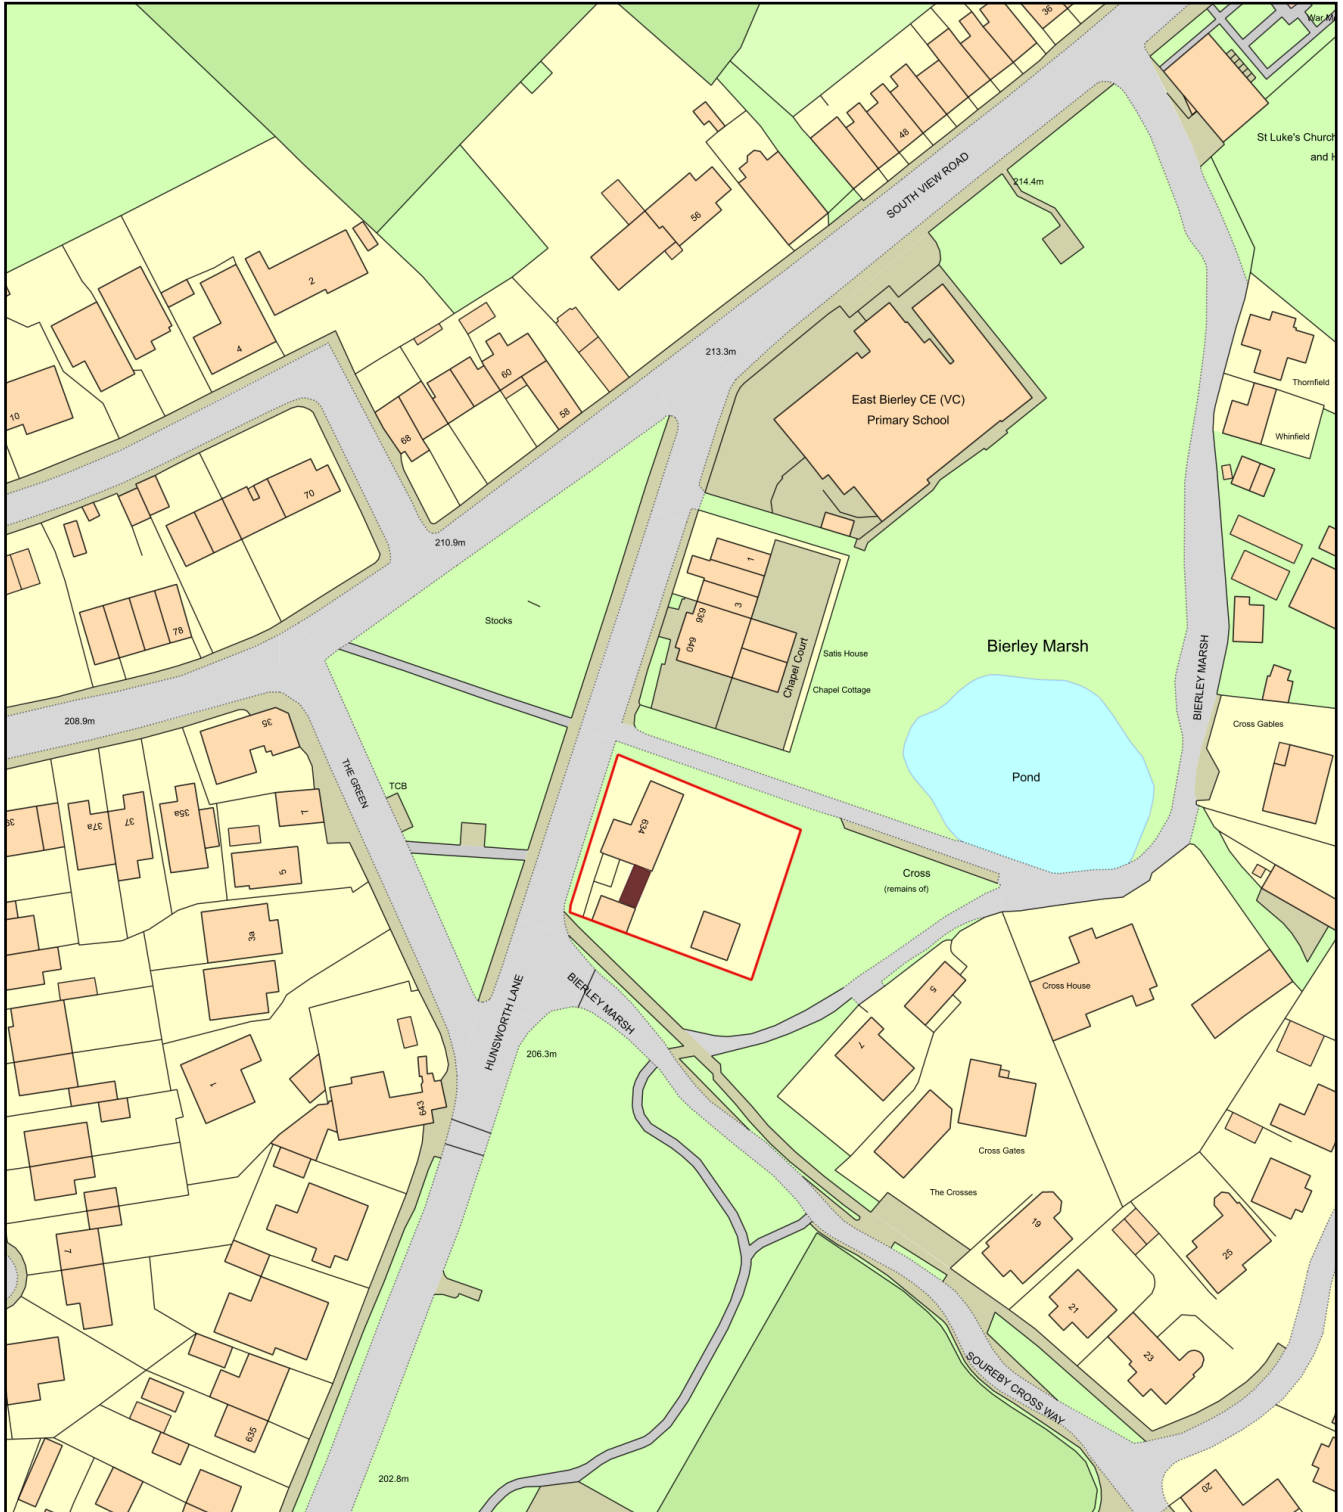

0 50
Metres



Plan Produced for: Mr Glenn Rydill

Date Produced: 13 Oct 2020

Plan Reference Number: TQRQM20287204933944

Scale: 1:1250 @ A4